



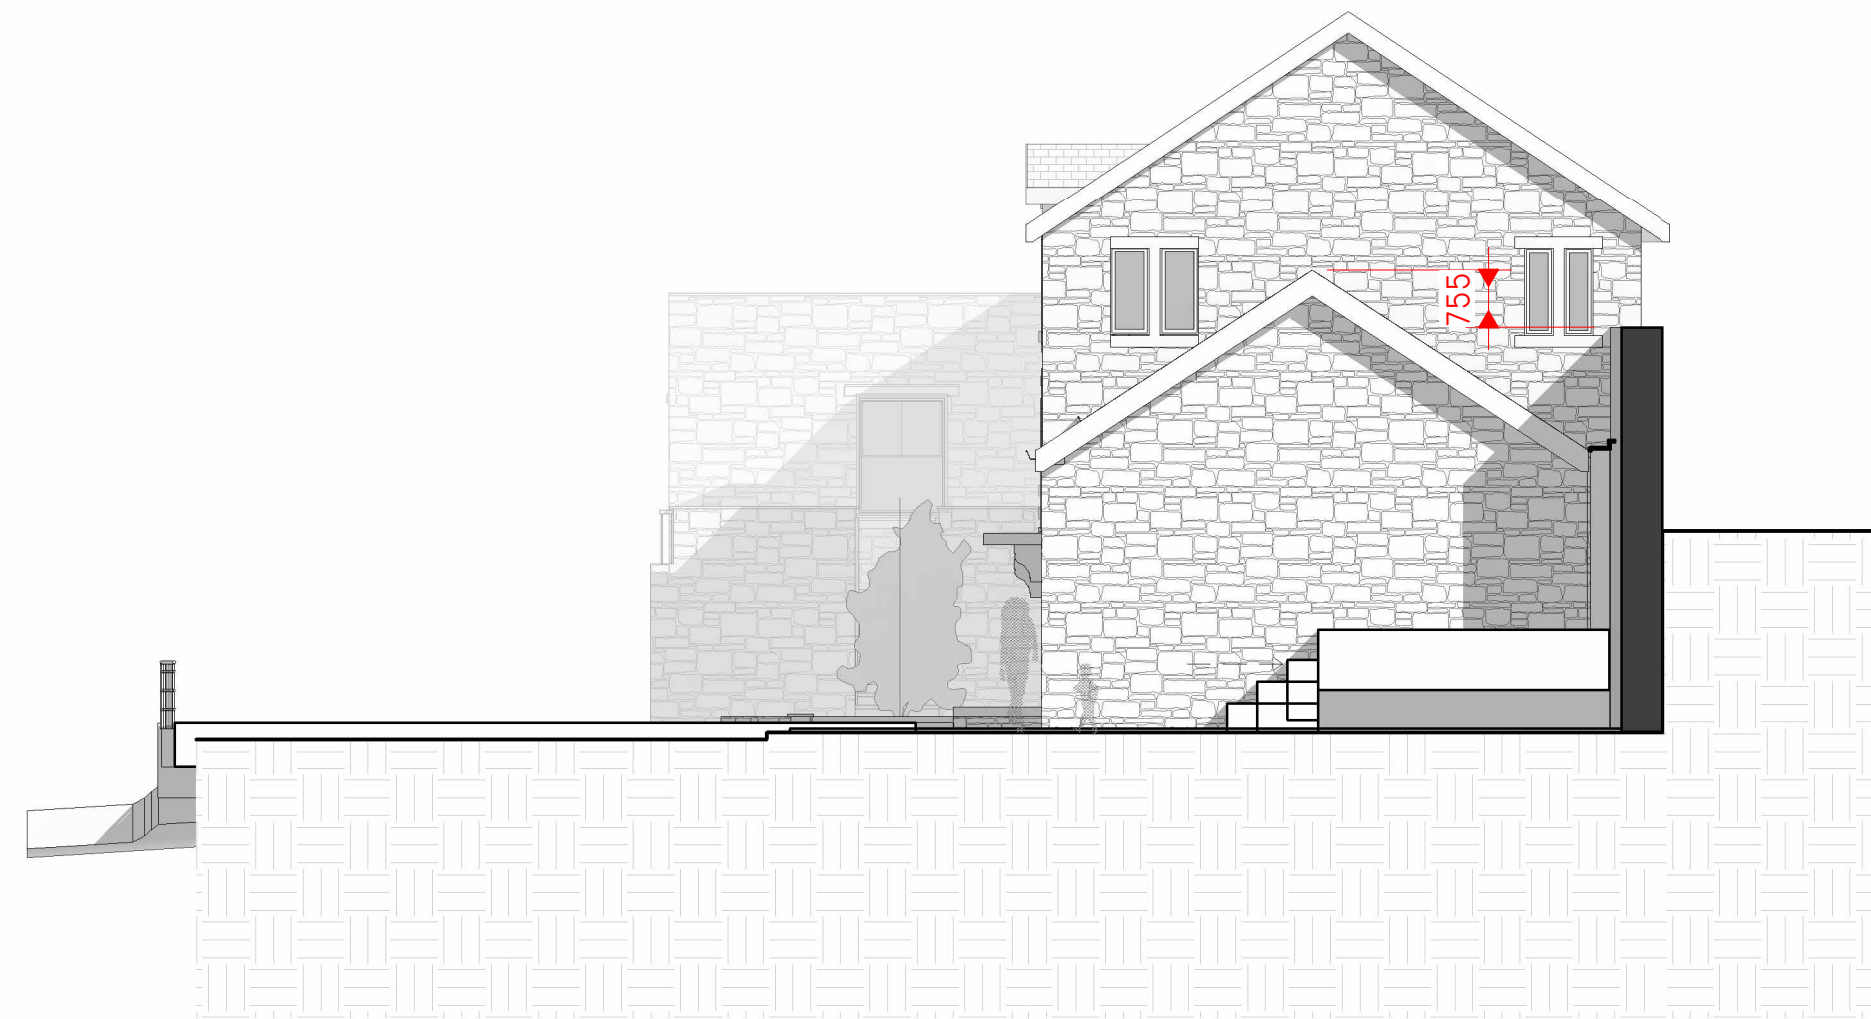

3 PROPOSED NORTH EAST  
1 : 100


1 0 PROPOSED GROUND FLOOR  
1 : 100

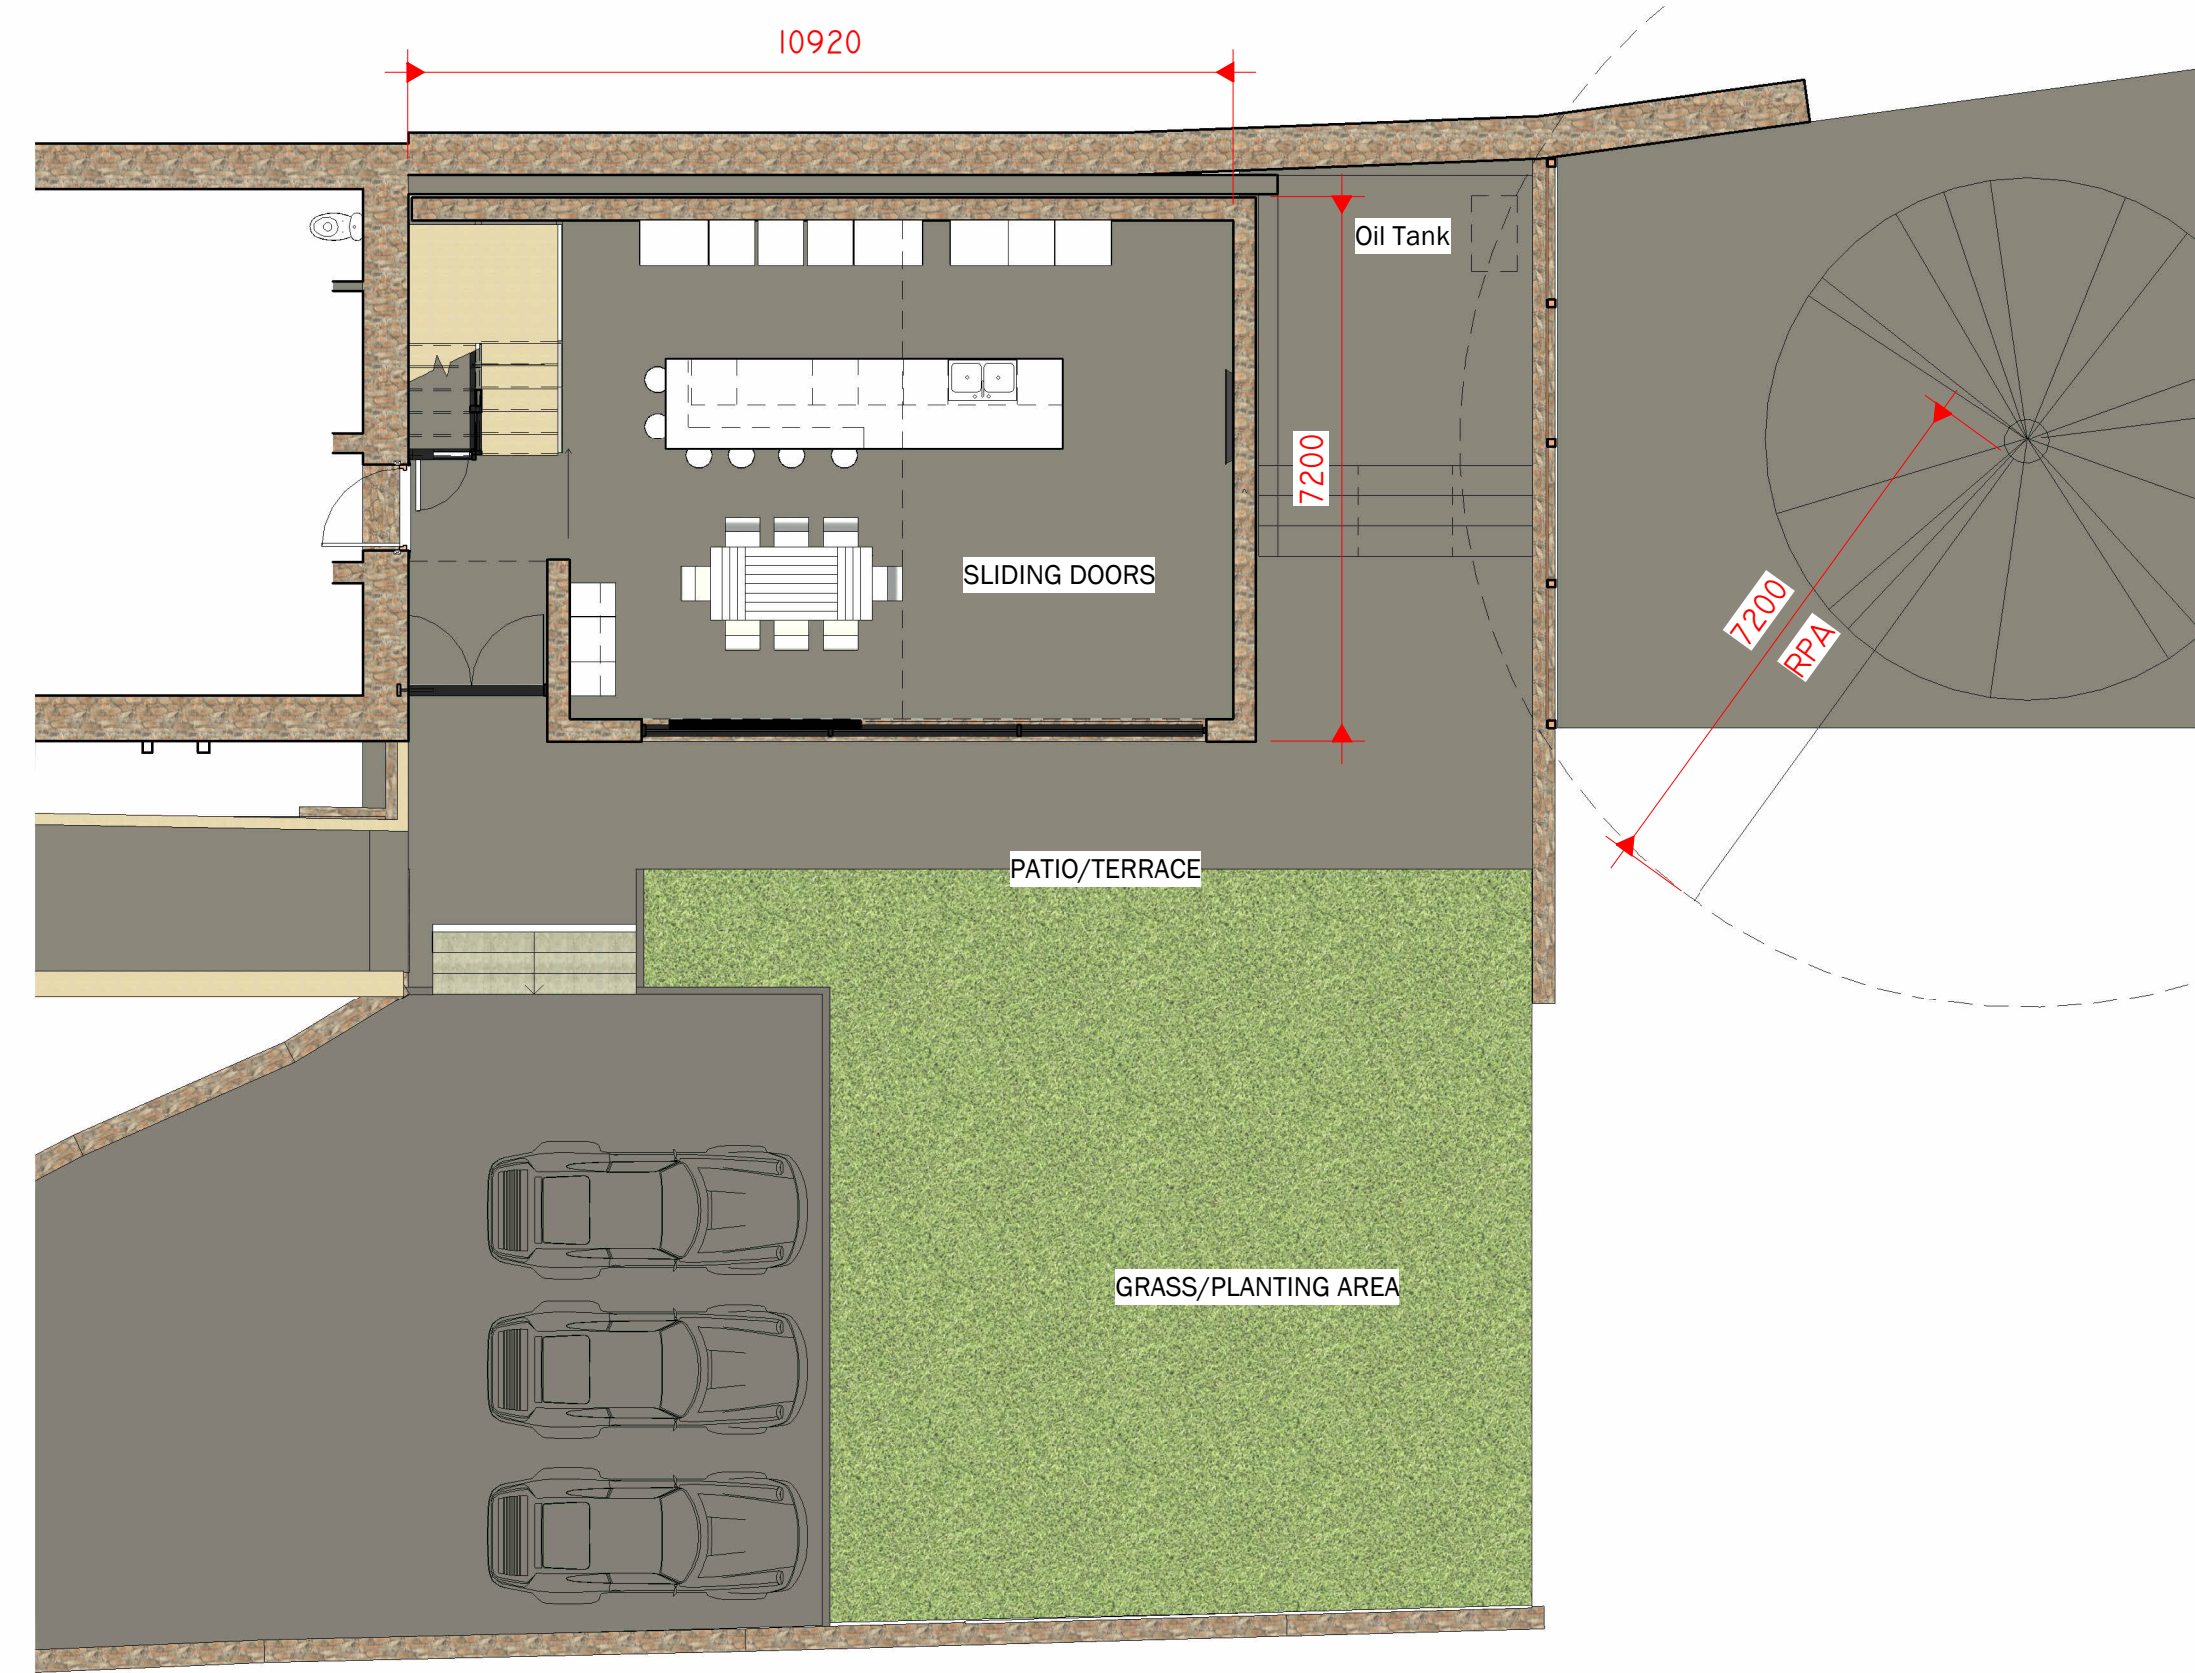


2 PROPOSED SOUTH EAST  
1 : 100



4 3D View 1

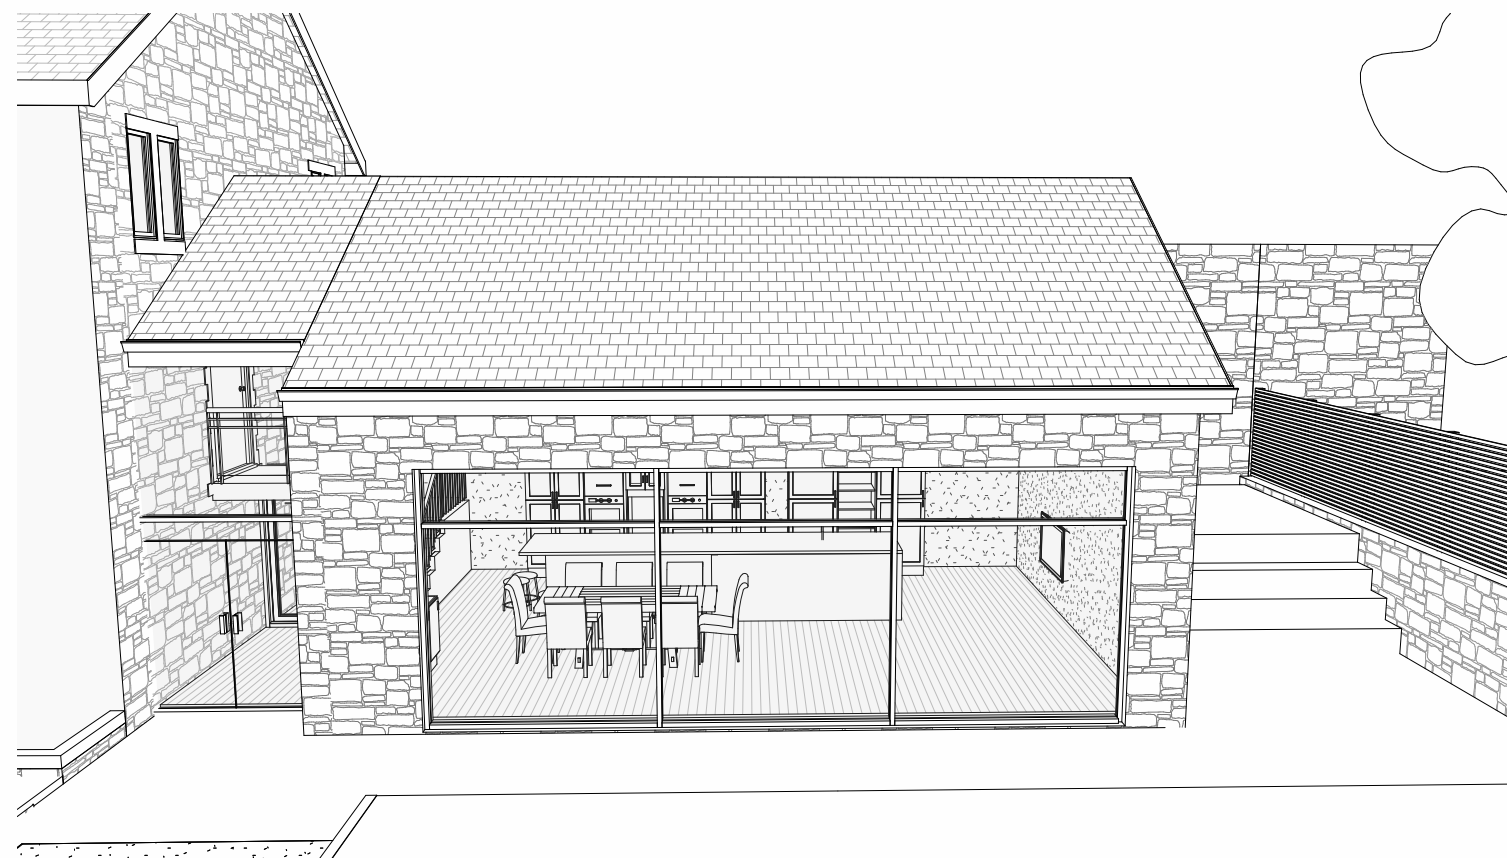

5 3D View 2

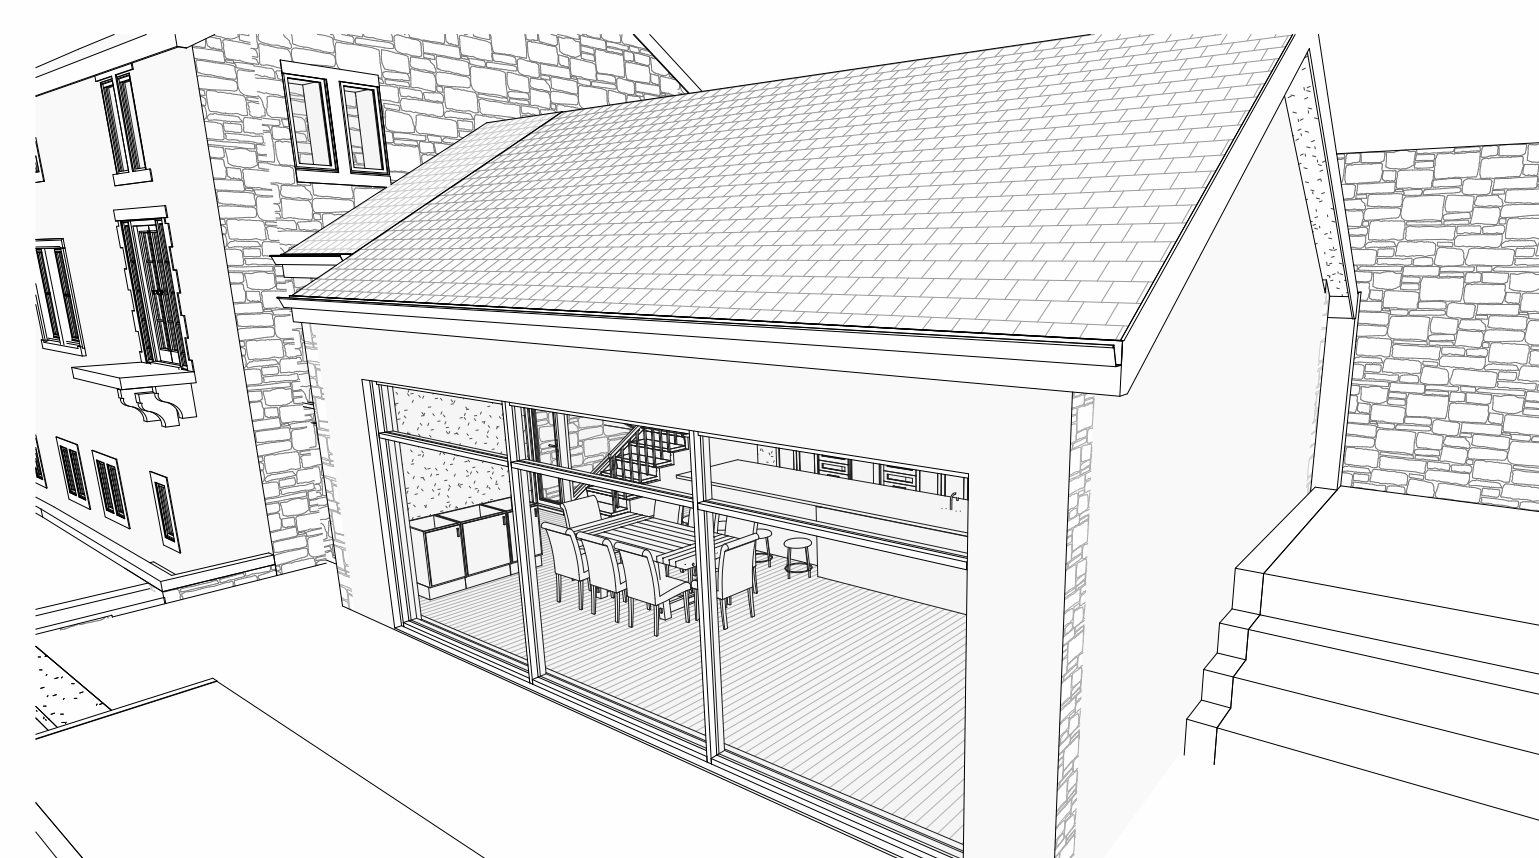

6 3D View 3

Peter Hitchen  
Architects

Marathon House  
The Sidings Business Park  
Whalley, BB7 9SE

01254 823 885

www.peterhitchenarchitects.co.uk

NOTES:

EXTENSION RIDGE TO SIT LESS THEN 600mm ABOVE EXISTING GARDEN WALL - NORTH WEST ELEVATION UNCHANGED.

REVISED DESIGN COMPRISING OF:

- REMOVAL OF PROPOSED GLAZED LINK AND INSTEAD EXTENDING THE TRADITIONAL ROOF ALONG THE FULL LENGTH OF THE EXTENSION.
- ADDITION OF TWO LARGE ROOFLIGHTS OVER THE ENTRANCE AND STAIRCASE.
- ADDITION OF A GLAZED SECTION FEATURING A SET OF DOORS TO CREATE THE LOBBY ENTRANCE.
- ALTERATIONS TO THE TERRACE TO THE FRONT OF THE EXTENSION.

| No. | Description | Date |
|-----|-------------|------|
|     |             |      |
|     |             |      |
CLIENT:

JON BOTTOMLEY

PROJECT:

NORCOT, MOORBOTTOM  
ROAD, HOLCOMBE,  
RAMSBOTTOM

SHEET:

PROPOSED PLANS &  
ELEVATIONS

|                |            |
|----------------|------------|
| Project number | PHA/646    |
| Date           | 26/07/2023 |
| Drawn by       | LW         |
| Checked by     | PH         |

A1.4

|            |         |
|------------|---------|
| Scale      | 1 : 100 |
| Sheet size | A1      |