
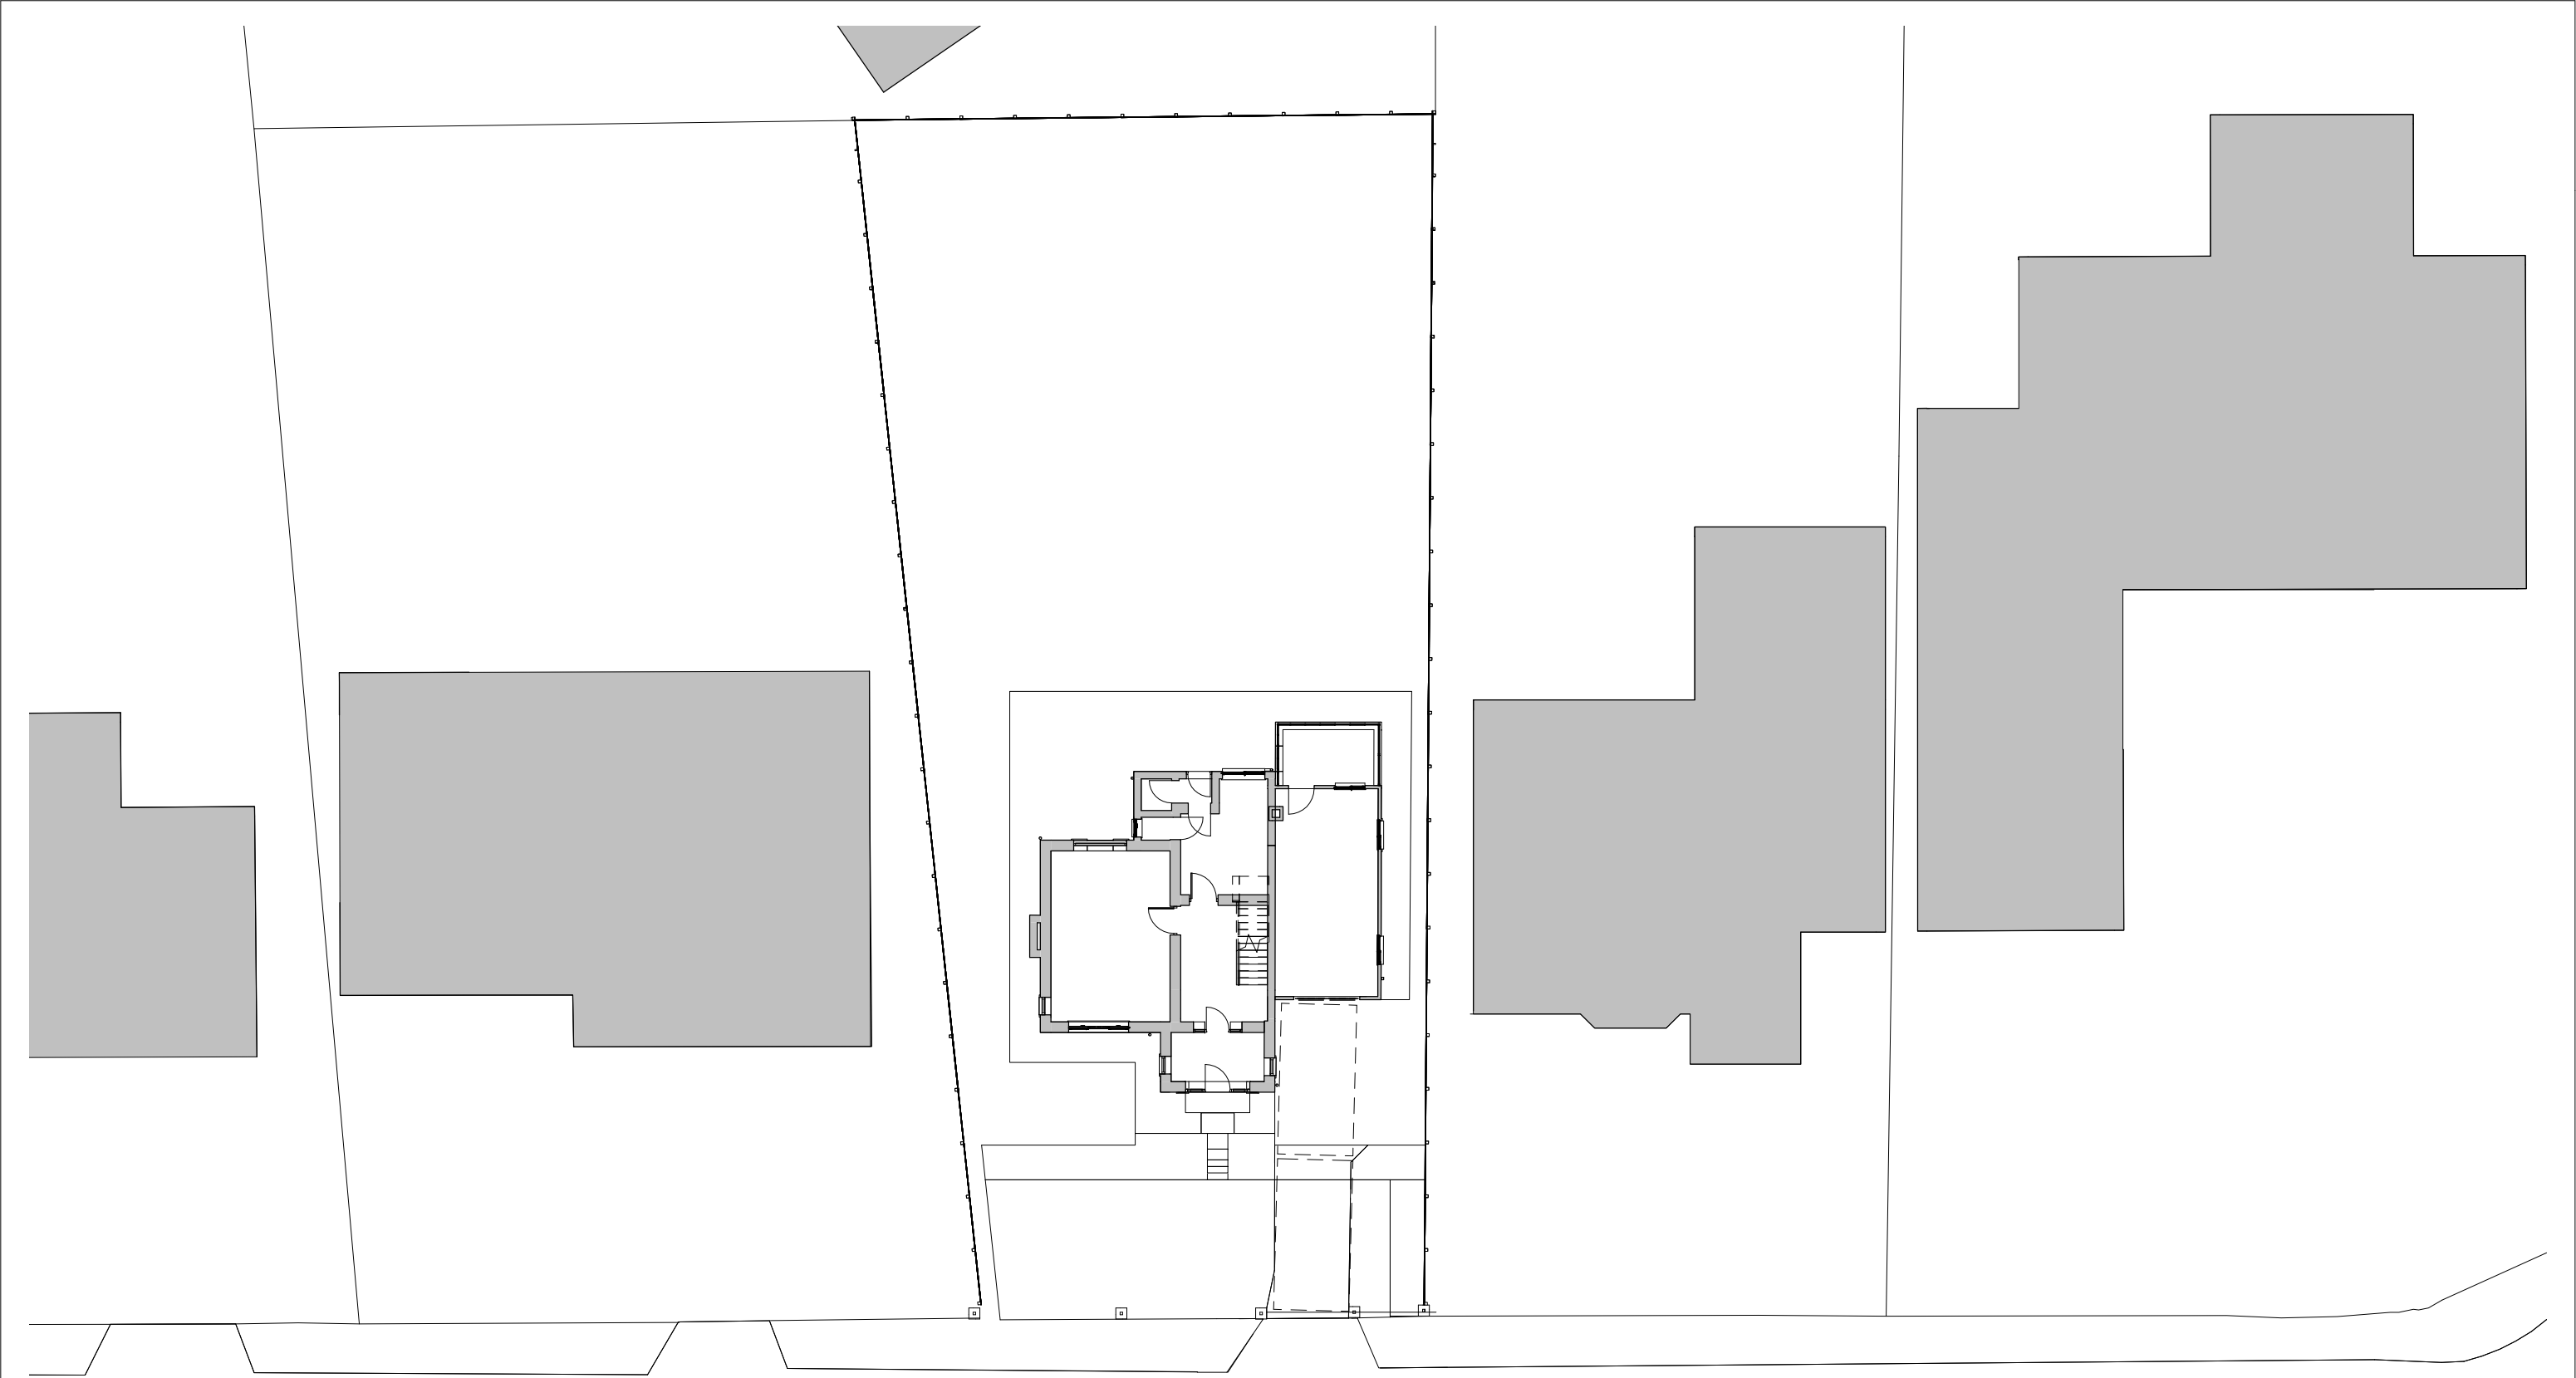


 

1

Landscaped Ground Floor Site plan - Existing

1 : 200

|   |                                   |             |    |       |          |        |   |                                                                                       |                                                                  |                                      |                                                           |
|---|-----------------------------------|-------------|----|-------|----------|--------|---|---------------------------------------------------------------------------------------|------------------------------------------------------------------|--------------------------------------|-----------------------------------------------------------|
| RALA SHALL HAVE NO RESPONSIBILITY FOR ANY USE MADE OF THIS DOCUMENT OTHER THAN FOR THAT WHICH IT WAS PREPARED AND ISSUED. ALL DIMENSIONS SHOULD BE CHECKED ON SITE. DO NOT SCALE FROM THIS DRAWING                                            | P00 Existing Landscape Comparison |             | RB | RB    | 21/01/22 | CLIENT | 11 Hackford Close,<br>Brandlesholme,<br>Bury,<br>Greater Manchester,<br>BL8 1XP<br>United Kingdom<br><br>T +44 [0]7564 361 972 |  | PROJECT TITLE<br>19 Tor Avenue                                   |                                      |                                                           |
|   | P01 Planning Comments             |             | RB | RB    | 21/02/22 |        |   |                                                                                       | BOP JOB NUMBER<br>P0011                                          | ISO 27001 CLASSIFICATION<br>Planning |                                                           |
|   |                                   |             |    |       |          |        |   |                                                                                       | DRAWING TITLE<br>Landscaped Ground Floor Site Plan<br>- Existing |                                      | SCALE<br>@ A3<br>1 : 200<br>DATE FIRST ISSUED<br>21/01/22 |
| ANY DRAWING ERRORS OR DIVERGENCIES SHOULD BE BROUGHT TO THE ATTENTION OF RALA AT THE ADDRESS SHOWN BELOW.   |                                   |             |    |       |          |        |   |                                                                                       |                                                                  |                                      |                                                           |
| DRAWINGS SHALL BE READ IN CONJUNCTION WITH THE FOLLOWING BEFORE WORK COMMENCES: <ul style="list-style-type: none"><li>THE CDM DESIGN ISSUES REGISTER</li><li>THE RALA RISK SERIES OF DRAWINGS</li><li>THE PROJECT CDM RISK REGISTER</li></ul> |                                   |             |    |       |          |        |   |                                                                                       |                                                                  |                                      |                                                           |
| NOTES   |                                   |             |    |       |          |        |   |                                                                                       |                                                                  |                                      |                                                           |
| REVISION   |                                   | DESCRIPTION |    | DRAWN | CHECKED  | DATE   | REVISION   |                                                                                       | DESCRIPTION                                                      |                                      |                                                           |
|   |                                   |             |    |       |          |        |   |                                                                                       |                                                                  |                                      |                                                           |