


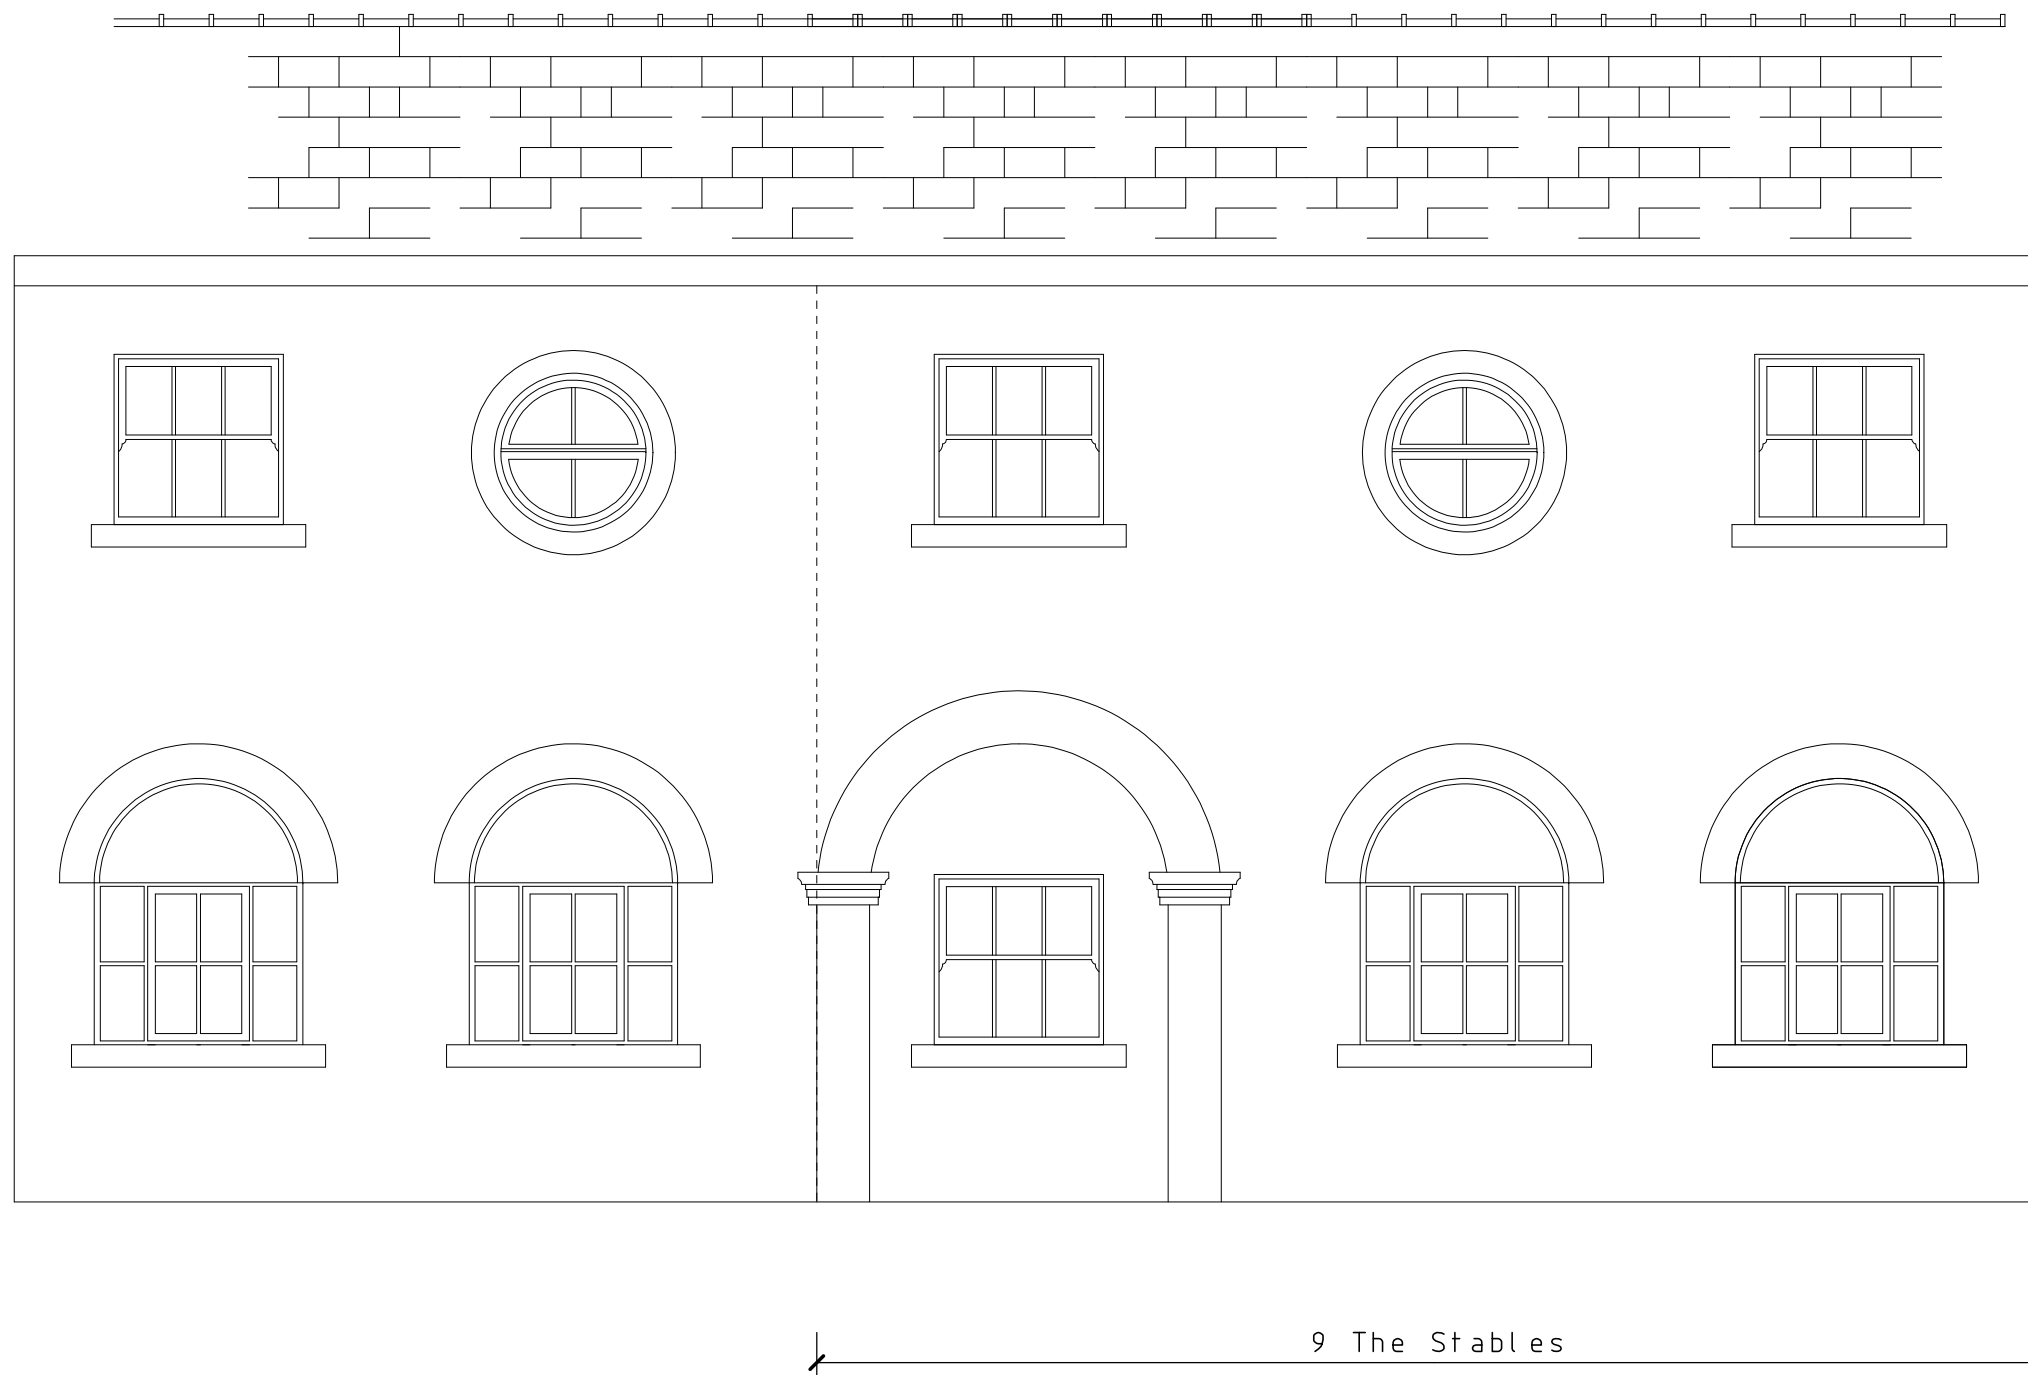

Drawn By P. Firth	8th April 2026	Scale 1:50 @ A3
Firth UK Ltd	Robert Hayes. 9, The Stables M25 0NH Rear Elevation	