


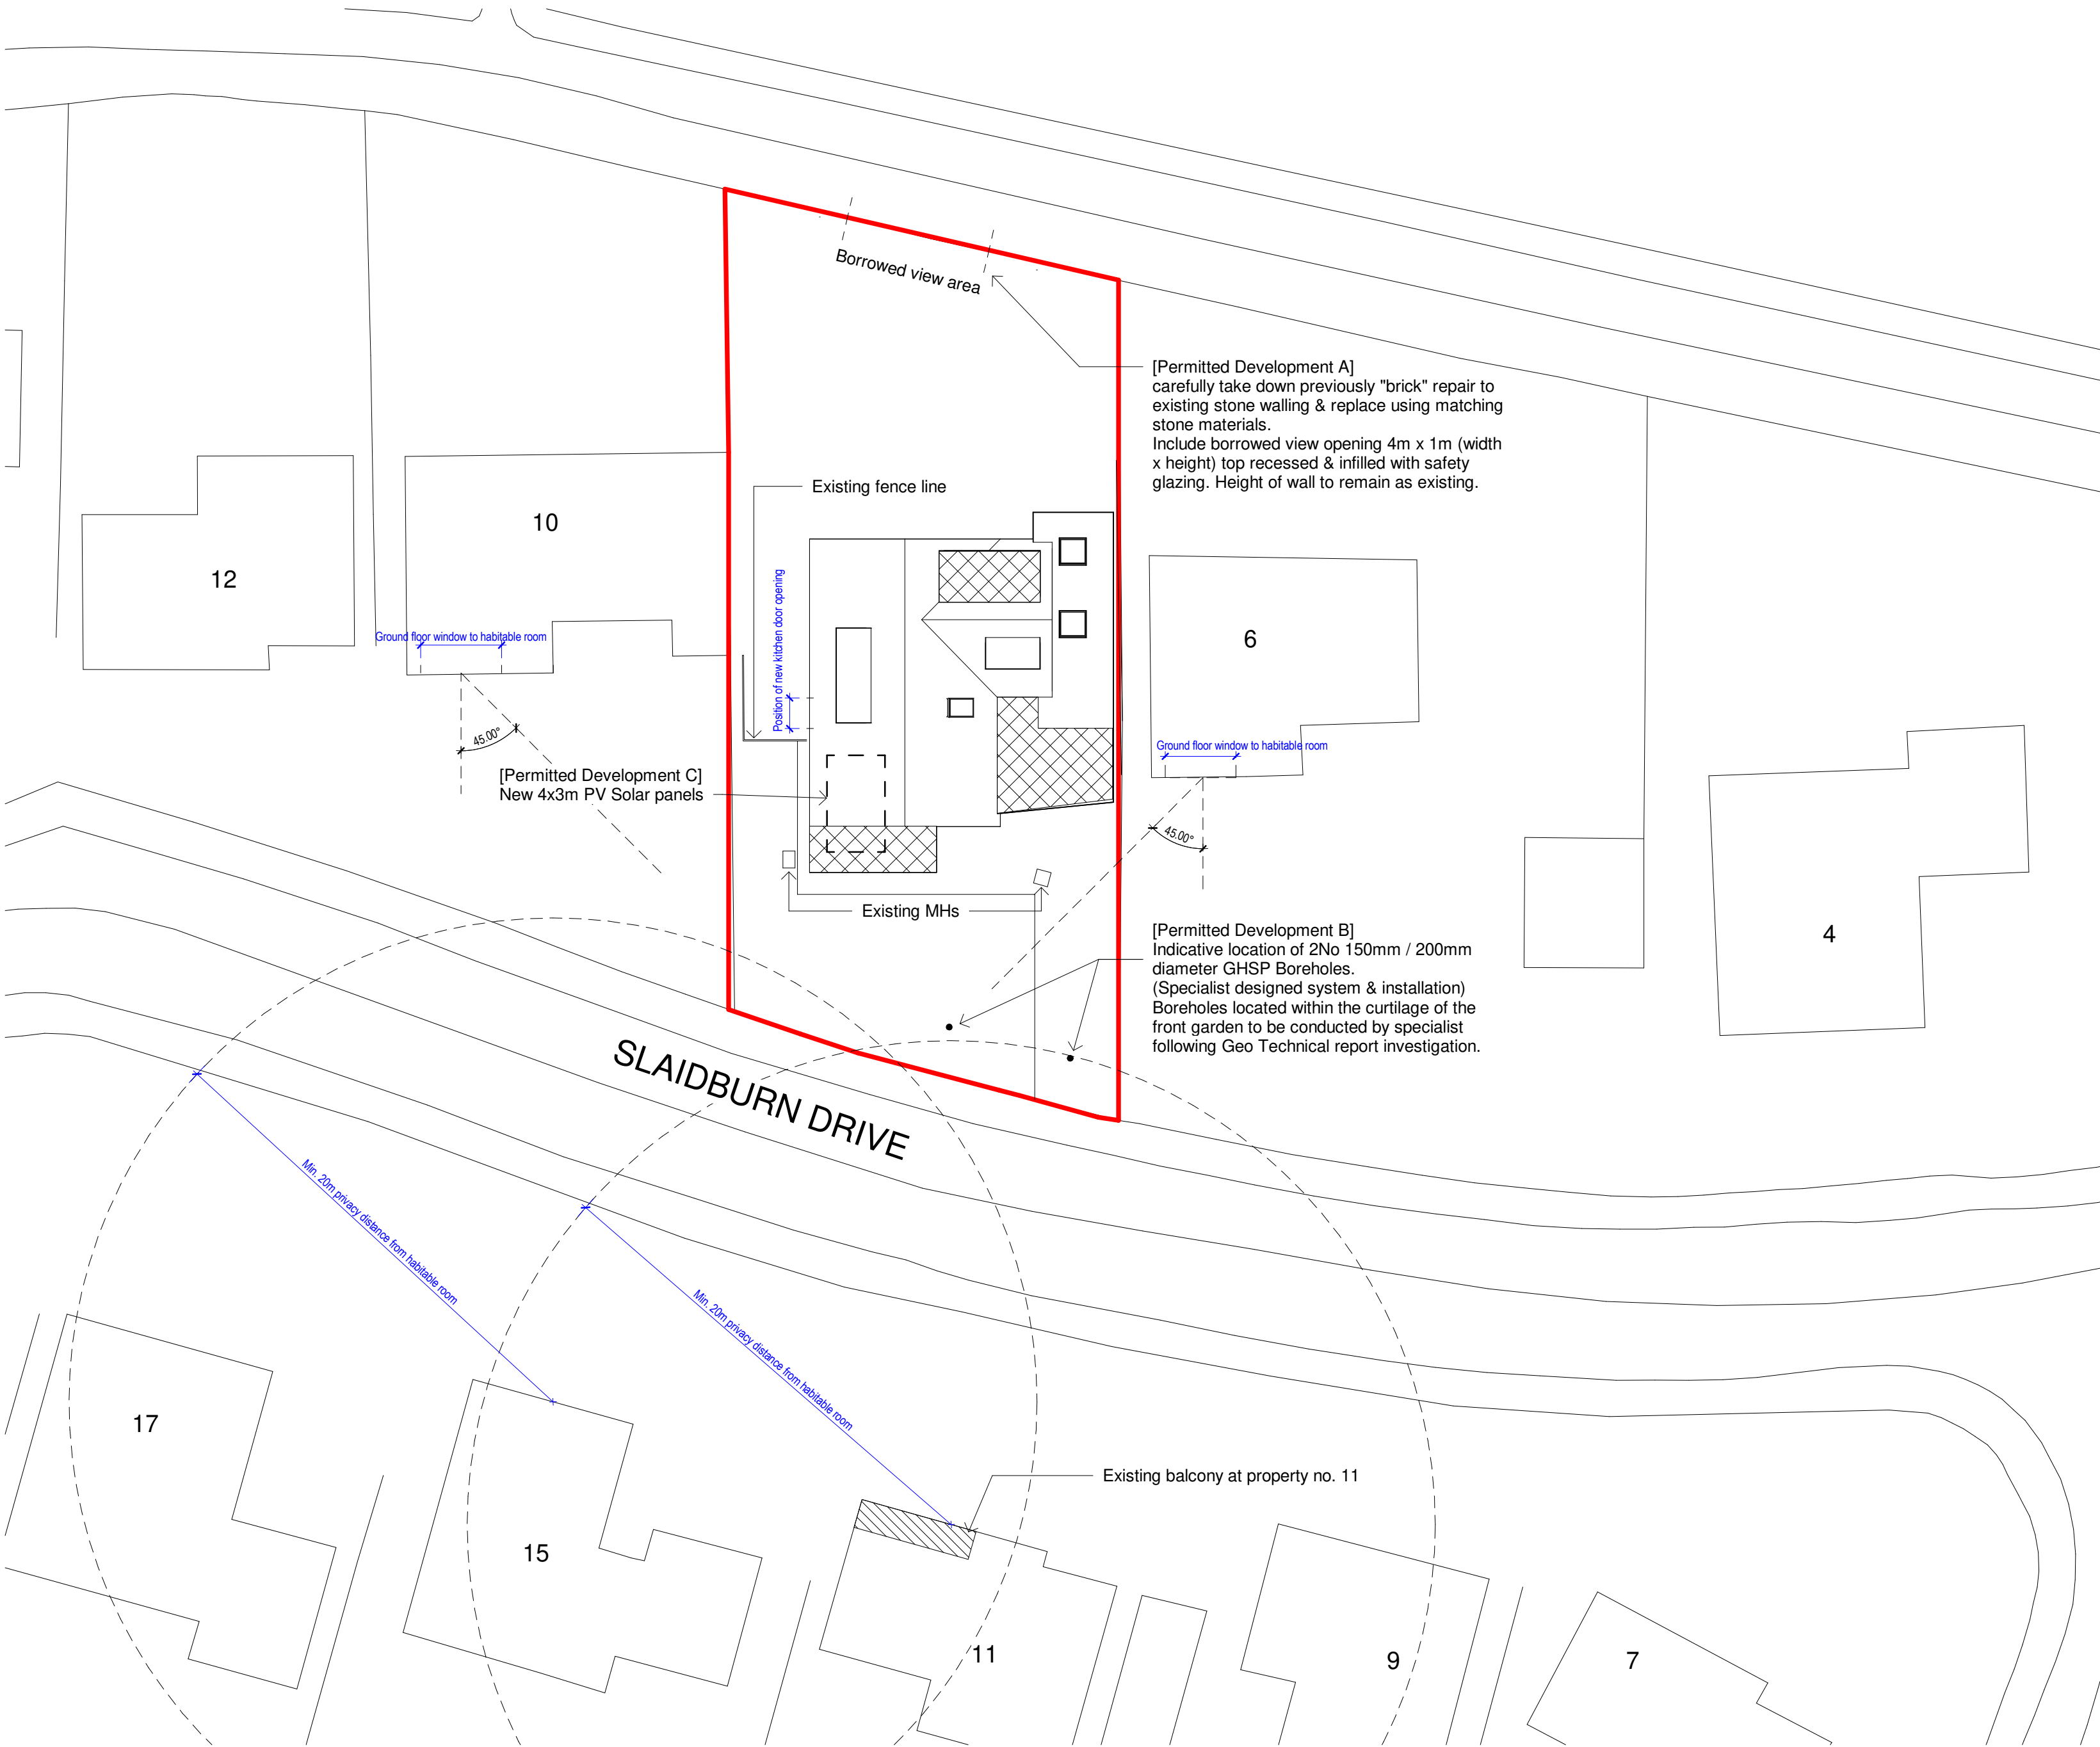


© This Drawing & Design is the copyright of Jenkins Design Services Ltd and should not be reproduced without written consent.

Contractors are to check all levels & dimensions on site prior to site works commencing & report discrepancies to the Designers.

DO NOT SCALE FROM THIS DRAWING

PLANNING

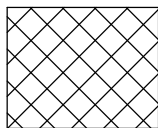

New / Extension

B	Revision made in line with client's comments dated 08/08/23.	CM	BJ	11/08/23
A	Revision made in line with client's comments dated 20/07/23.	AL	BJ	24/07/23

Rev Description By Chk Date

Project: **Proposed Refurbishment at**

8 Slaidburn Drive, Walshaw, Bury, BL8 3DG

Title: **Proposed Site Plan**

Client: **Mr Toni Hankins**

Drawn By: **AL** Checked By: **BJ** on **11/08/23**

Original Size: **A2** Project Number: **22113**

Drawing Number: **SI-XX-DR-A-2100** REV **B**



ARCHITECTURE INTERIOR PROJECT CDM BUILDING
DESIGN DESIGN MANAGEMENT ADVISOR CONSULTANCY

Proposed Site Plan
1 : 200