

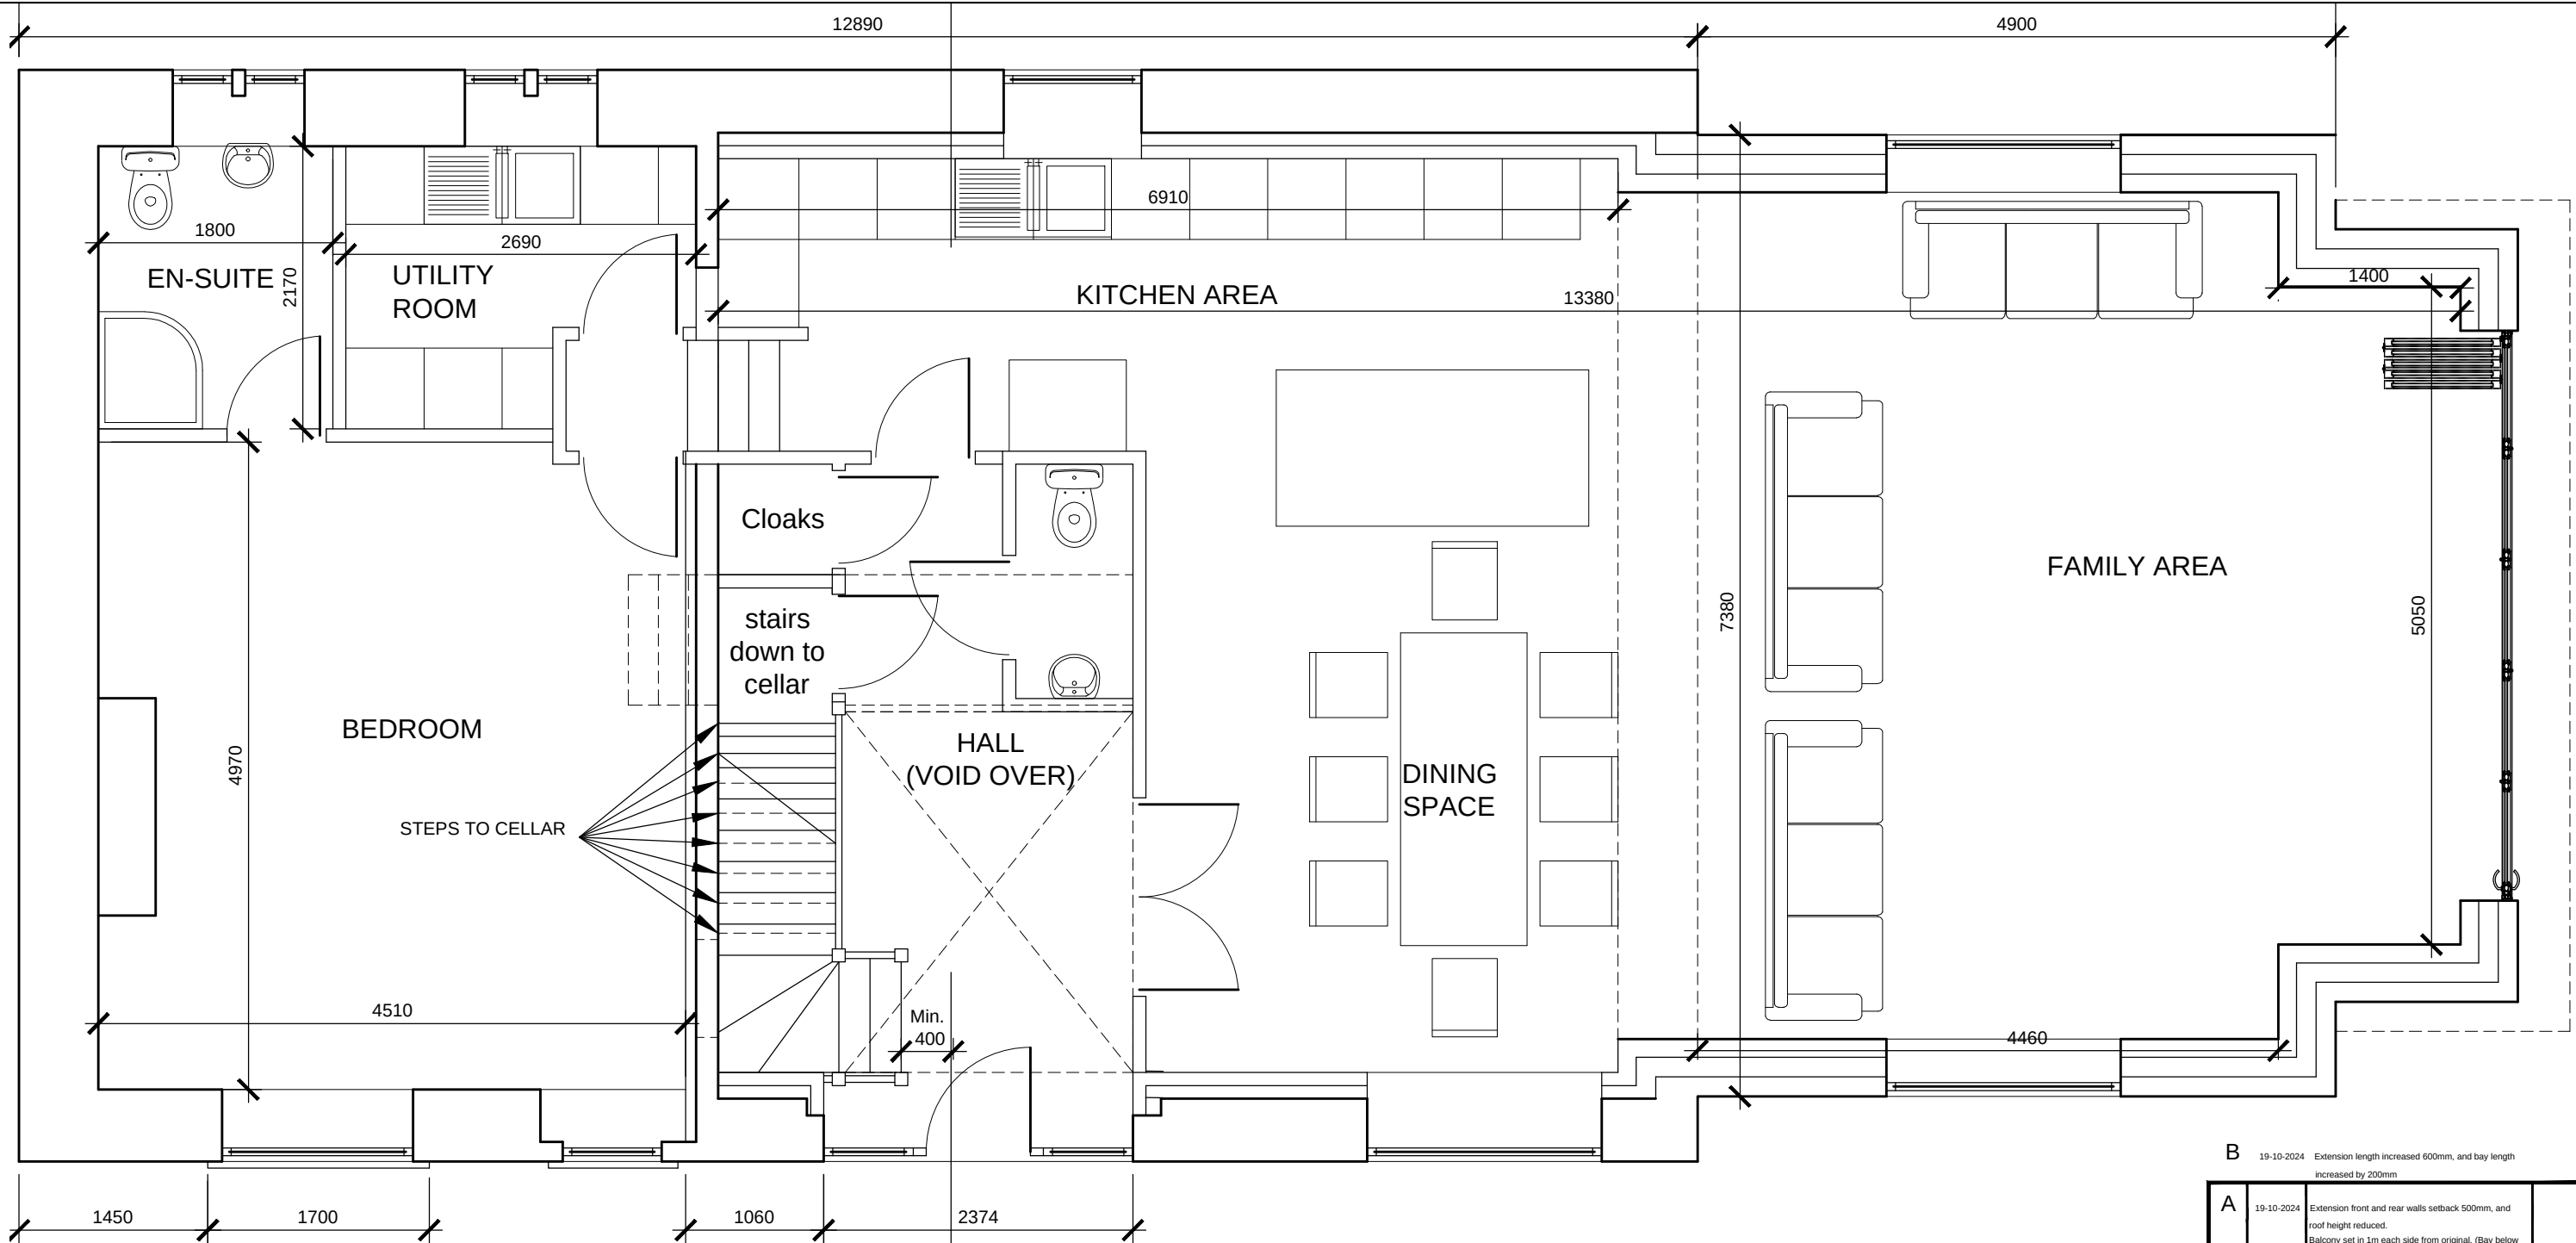


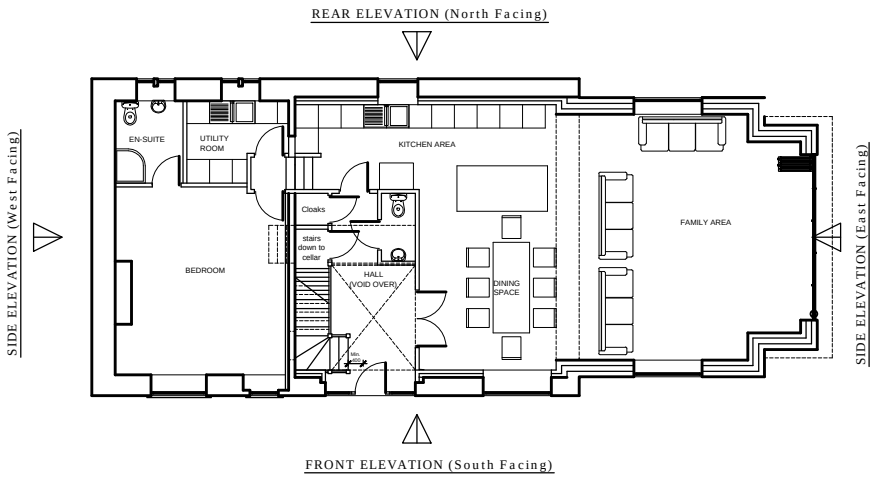

PROPOSED G.F. PLAN
FRONT OF HOUSE

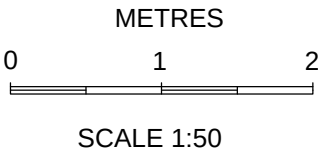

B		19-10-2024		Extension length increased 600mm, and bay length increased by 200mm		
A	19-10-2024	Extension front and rear walls setback 500mm, and roof height reduced. Balcony set in 1m each side from original. (Bay below reduced in size, 225mm each side.)				
REV	DATE	AMENDMENTS				INT
Harry Jackson						
Claraview						
874 Bradshaw Road						
Turton, Nr. Bolton BL7 0HR						
Mobile: 07931 321879 Email harryjacks84@hotmail.com						
CLIENT		Mr Joe Mannion				
ADDRESS		Height Barn Cottage, Harwood Road Walshaw, Bury, BL8 3PR				
PROJECT		Extension				
TITLE		Proposed Ground Floor Plan (As Approved)				
DRAWING No.		9		REV B		
SCALES		1:50		DATE May 2024		
DRAWN BY		BE		SHEET SIZE A3		
CHECKED BY		HJ		COPYRIGHT ©		