



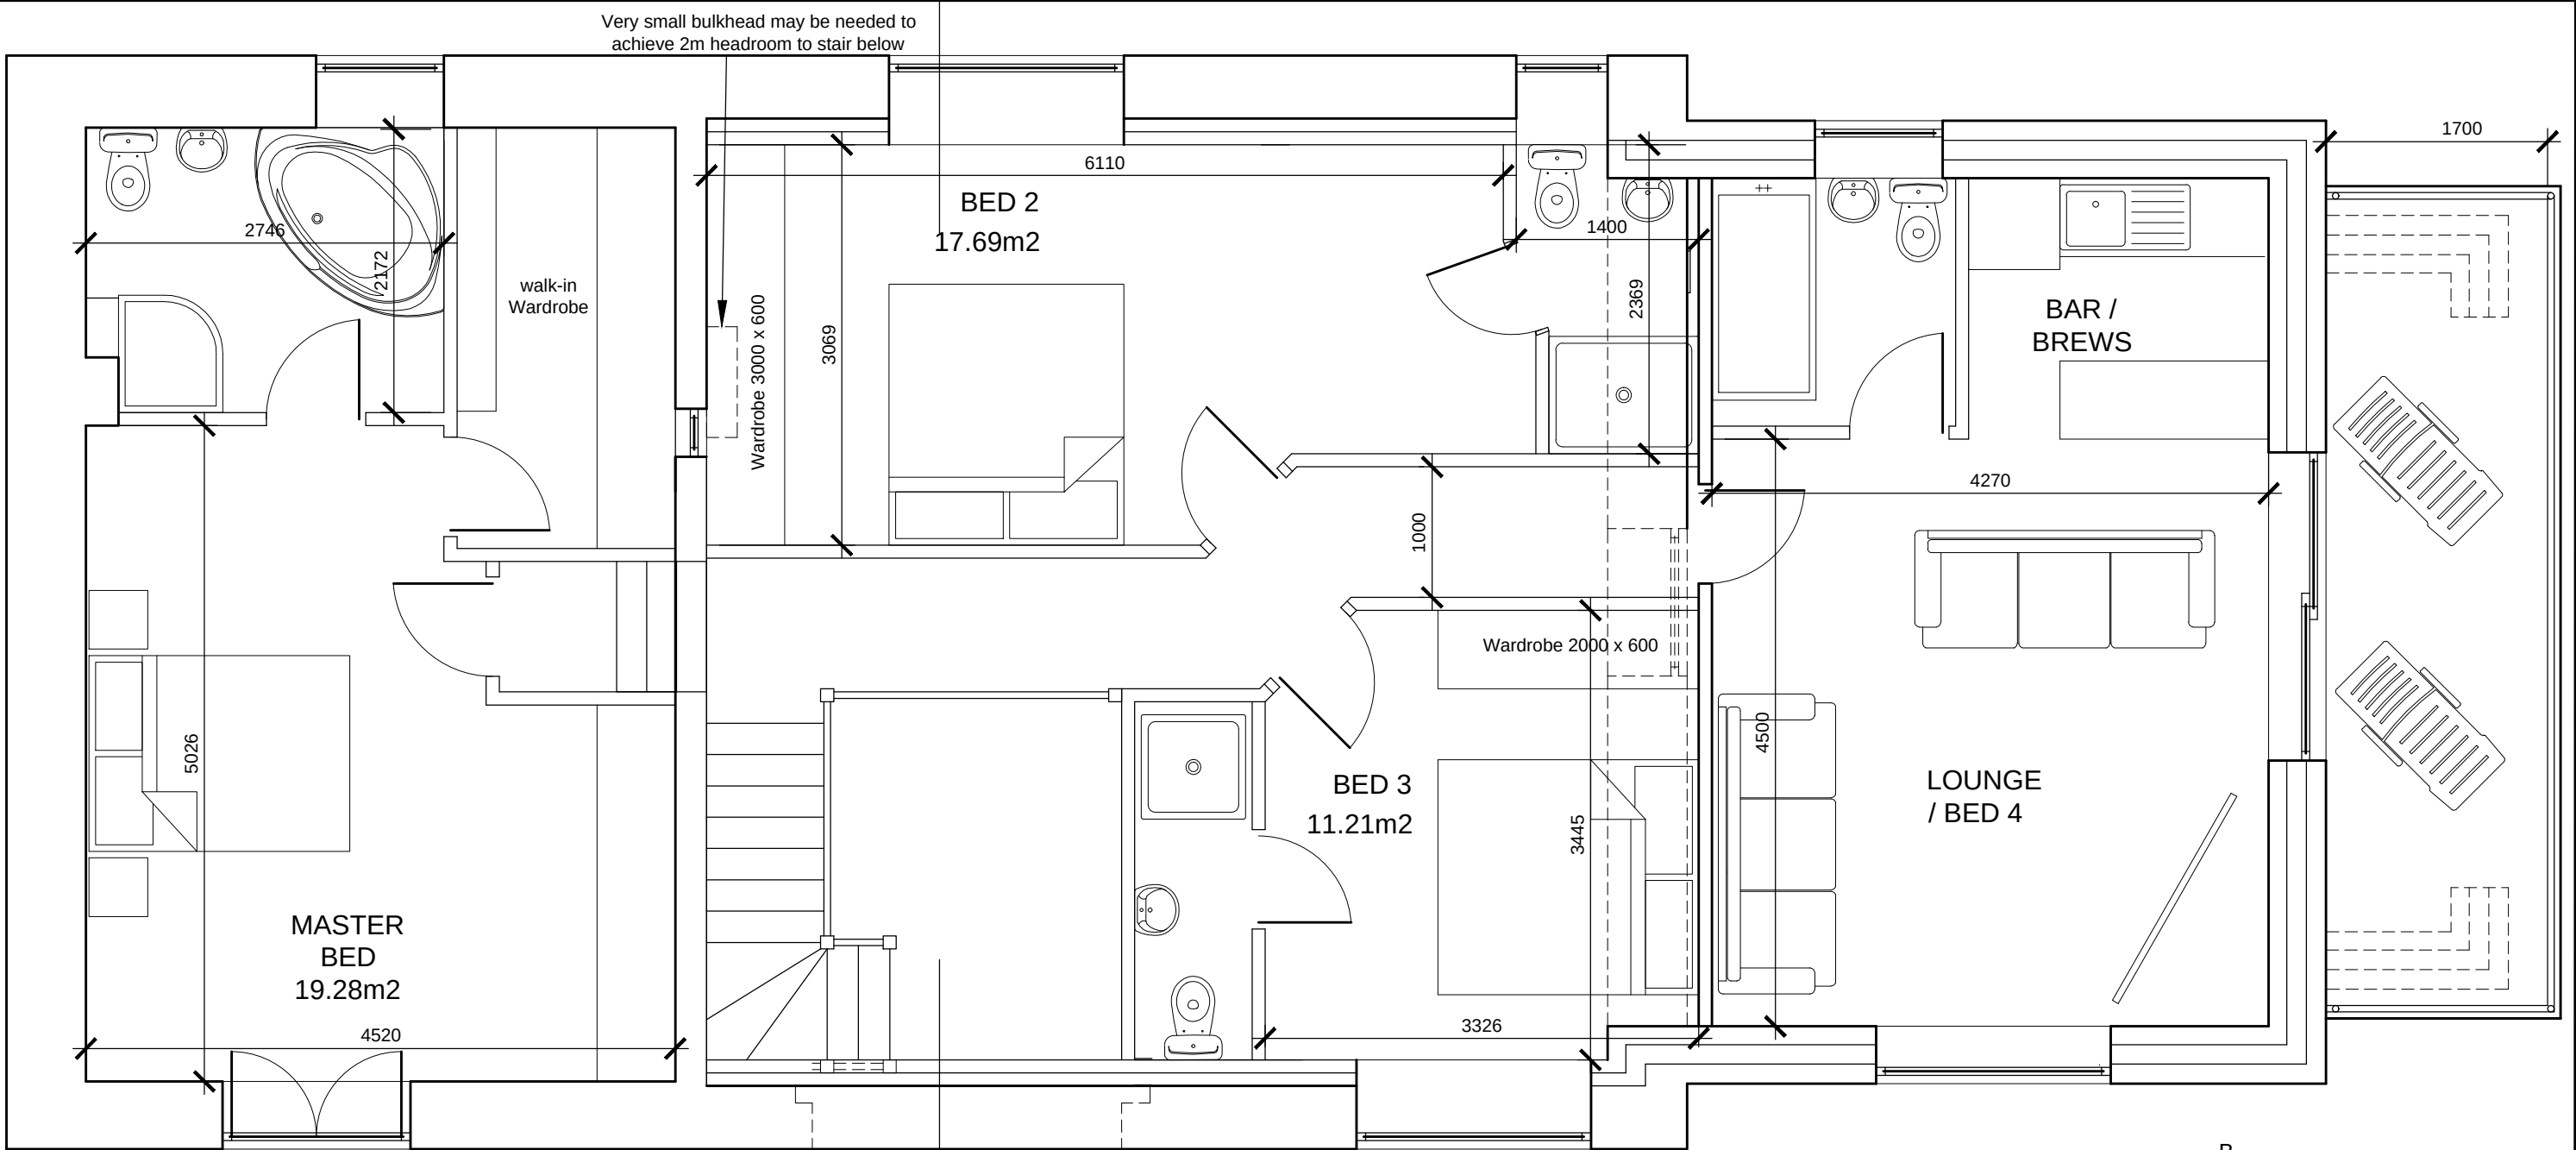

PROPOSED F.F. PLAN

FRONT OF HOUSE

 

SCALE 1:50

B					19-10-2024	Extension length increased 600mm, and bay length increased by 200mm				
A	19-10-2024	Extension front and rear walls setback 500mm, and roof height reduced. Balcony set in 1m each side from original. (Bay below reduced in size, 225mm each side.) 2nd Window omitted from Bed 2. (Ensuite window also amended.)								
REV	DATE	AMENDMENTS				INT				
Harry Jackson										
Claraview										
874 Bradshaw Road										
Turton, Nr. Bolton BL7 0HR										
Mobile: 07931 321879 Email harryjacks84@hotmail.com										
CLIENT		Mr Joe Mannion								
ADDRESS		Height Barn Cottage, Harwood Road Walshaw, Bury, BL8 3PR								
PROJECT		Extension								
TITLE		Proposed First Floor Plan (As approved)								
DRAWING No.		10		REV B						
SCALES		1:50		DATE		May 2024				
DRAWN BY		BE		SHEET SIZE		A3				
CHECKED BY		HJ		COPYRIGHT		©				