




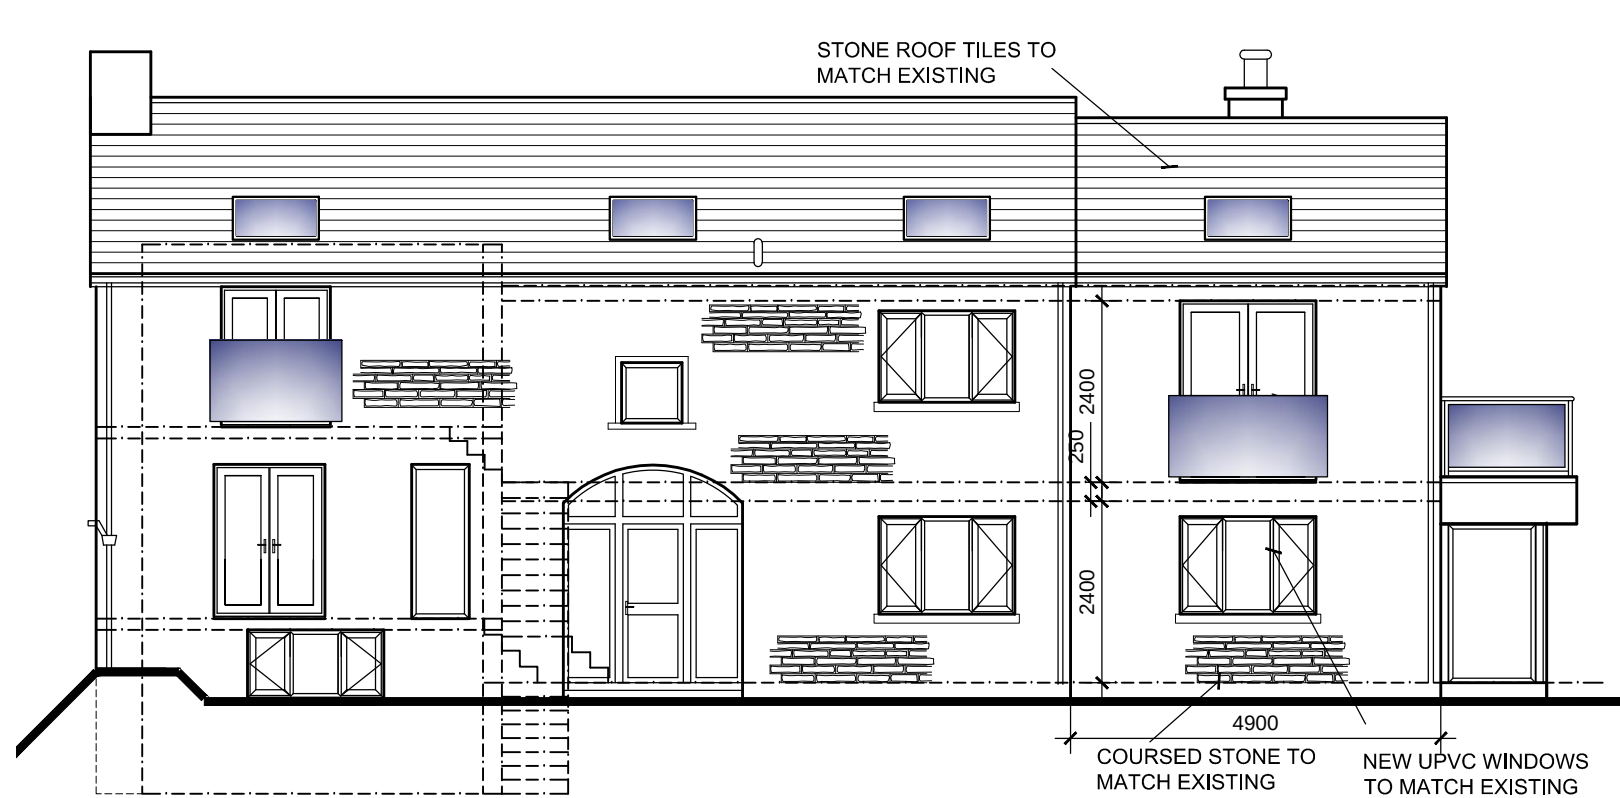


PROPOSED FRONT (South Facing)

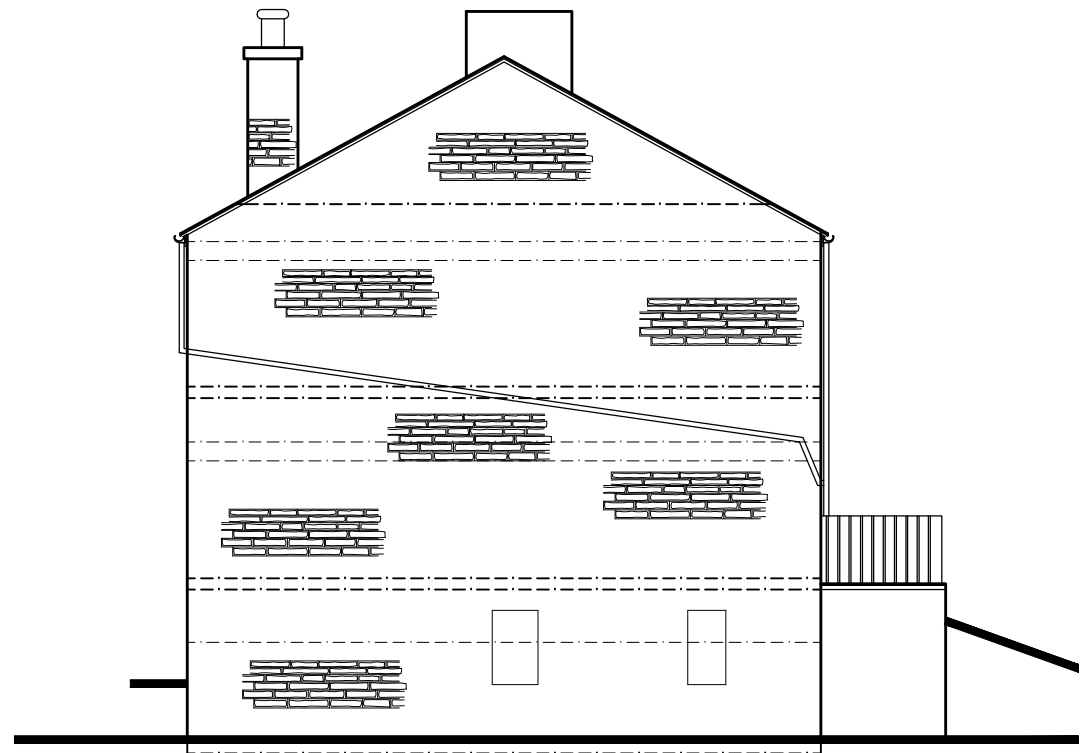


PROPOSED SIDE (West Facing)

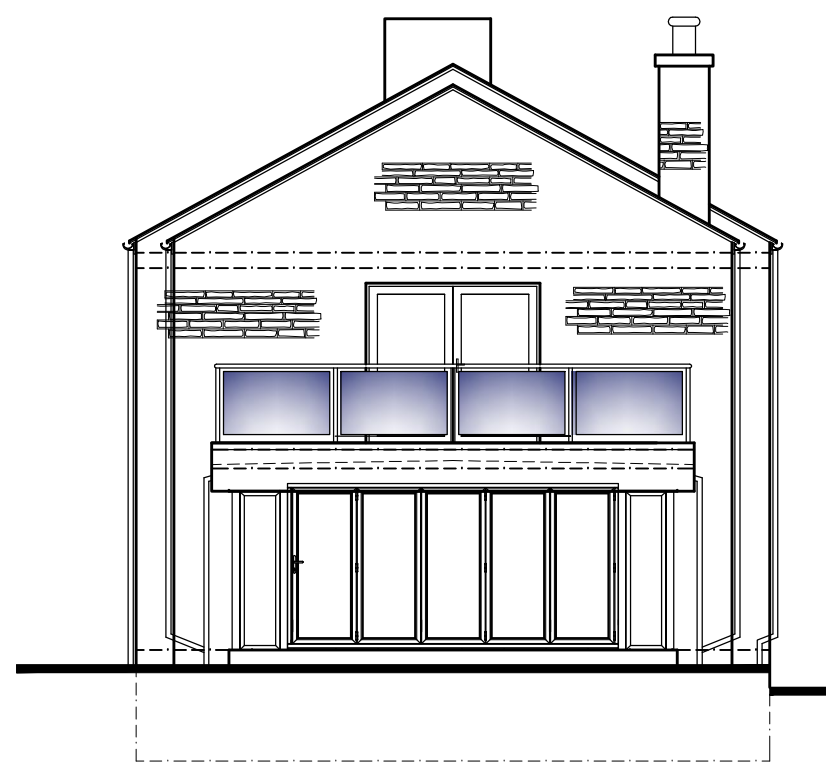

PROPOSED SIDE (East Facing)

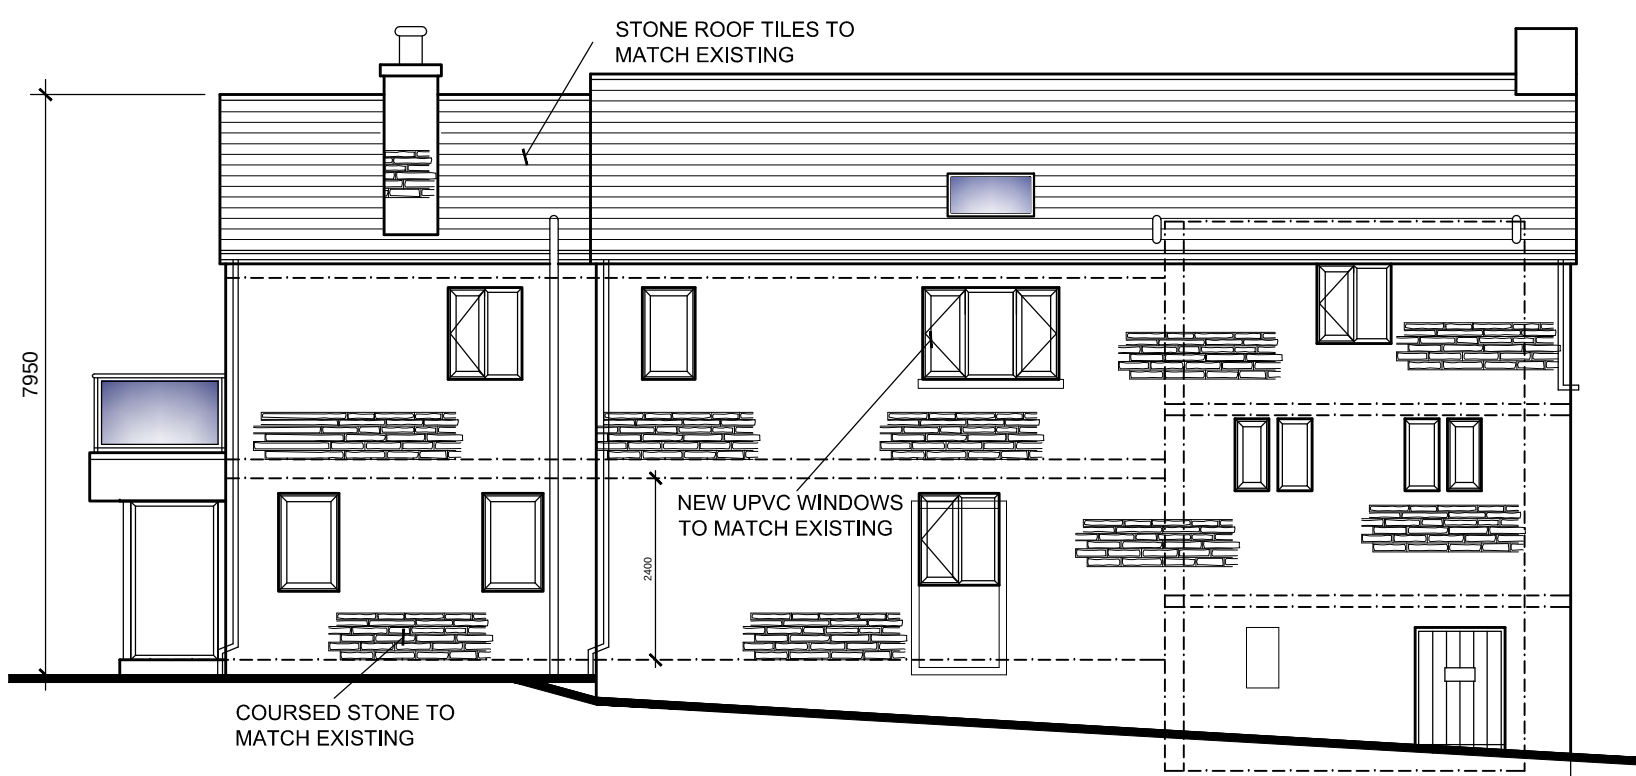

PROPOSED REAR (North Facing)

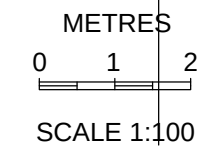

PLANNING

- C 17-02-2025 Chimney added / windows to rear elevation amended and area of glazing to bay window increased
- B 19-10-2024 Extension length increased 600mm, and bay length increased by 200mm

A	19-10-2024	Extension front and rear walls setback 500mm, and roof height reduced. Balcony set in 1m each side from original. (Bay below reduced in size, 225mm each side.) 2nd Window omitted from Bed 2. (Ensuite window also amended.)	
---	------------	---	--

REV	DATE	AMENDMENTS	INT
-----	------	------------	-----

Harry Jackson
Claraview
874 Bradshaw Road
Turton, Nr. Bolton BL7 0HR
Mobile: 07931 321879 Email harryjacks84@hotmail.com

CLIENT Mr Joe Mannion

ADDRESS Height Barn Cottage, Harwood Road
Walshaw, Bury, BL8 3PR

PROJECT Extension

TITLE Proposed Elevations (Amended)

DRAWING No.	7	REV	C
SCALES	1:100	DATE	May 2024
DRAWN BY	BE	SHEET SIZE	A3
CHECKED BY	HJ	COPYRIGHT	©