



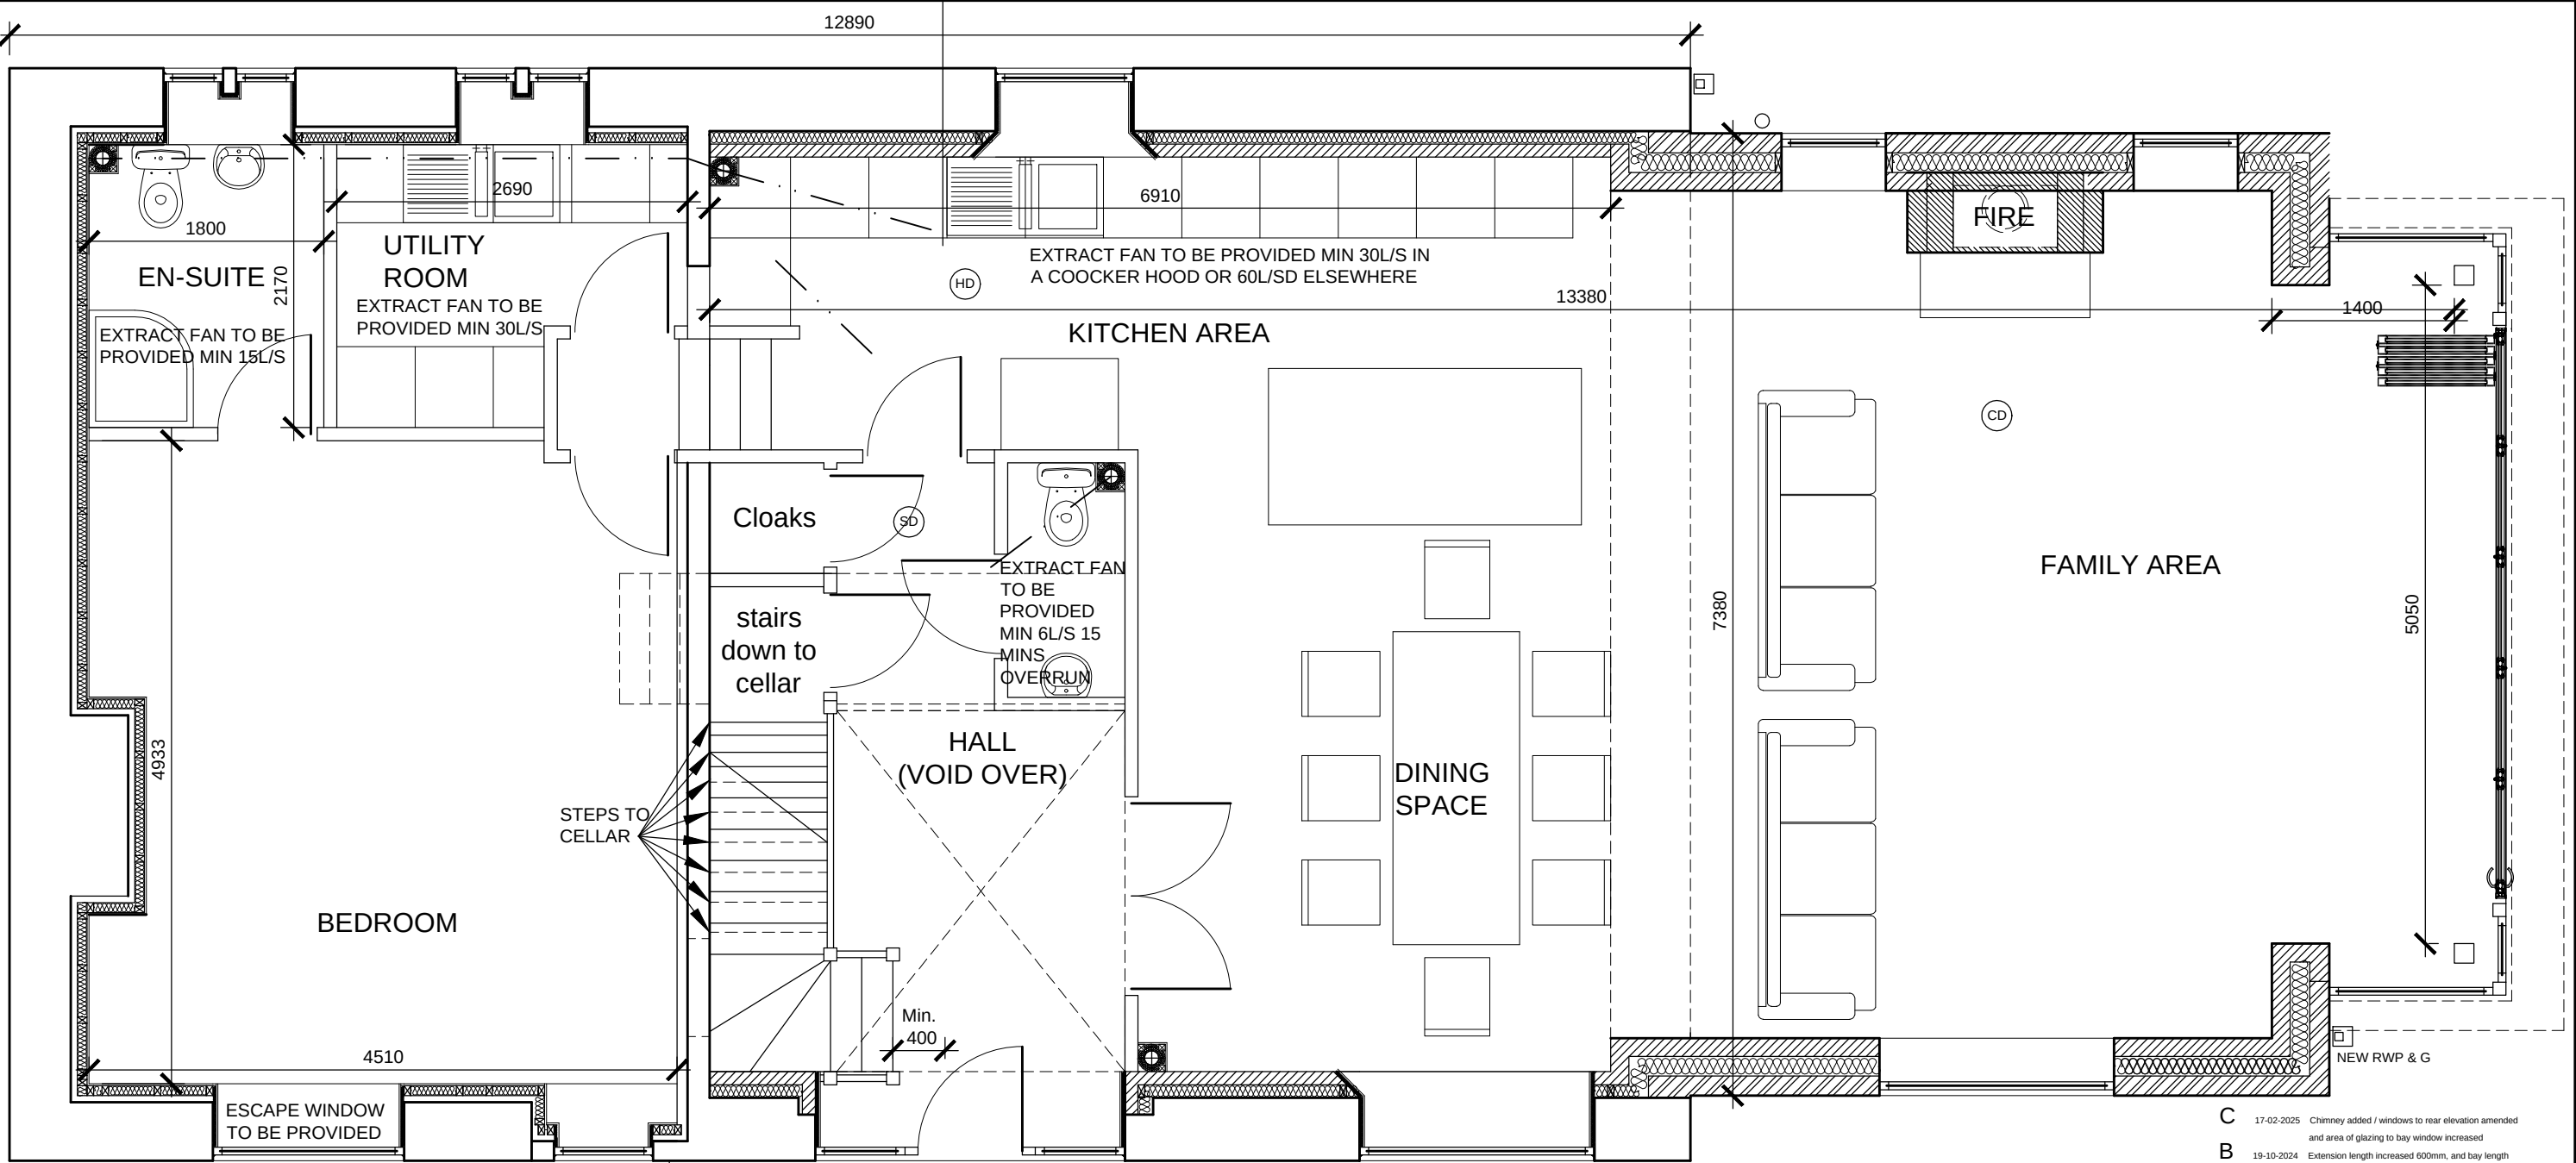

PROPOSED G.F. PLAN

FRONT OF HOUSE

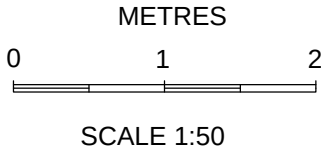

C	17-02-2025	Chimney added / windows to rear elevation amended and area of glazing to bay window increased	
B	19-10-2024	Extension length increased 600mm, and bay length increased by 200mm	
A	19-10-2024	Extension front and rear walls setback 500mm, and roof height reduced. Balcony set in 1m each side from original. (Bay below reduced in size, 225mm each side.)	
REV	DATE	AMENDMENTS	INT
Harry Jackson Claraview 874 Bradshaw Road Turton, Nr. Bolton BL7 0HR Mobile: 07931 321879 Email harryjacks84@hotmail.com			
CLIENT	Mr Joe Mannion		
ADDRESS	Height Barn Cottage, Harwood Road Walshaw, Bury, BL8 3PR		
PROJECT	Extension		
TITLE	Proposed Ground Floor Plan (Amended.)		
DRAWING No.	9	REV	C
SCALES	1:50	DATE	May 2024
DRAWN BY	BE	SHEET SIZE	A3
CHECKED BY	HJ	COPYRIGHT	©