



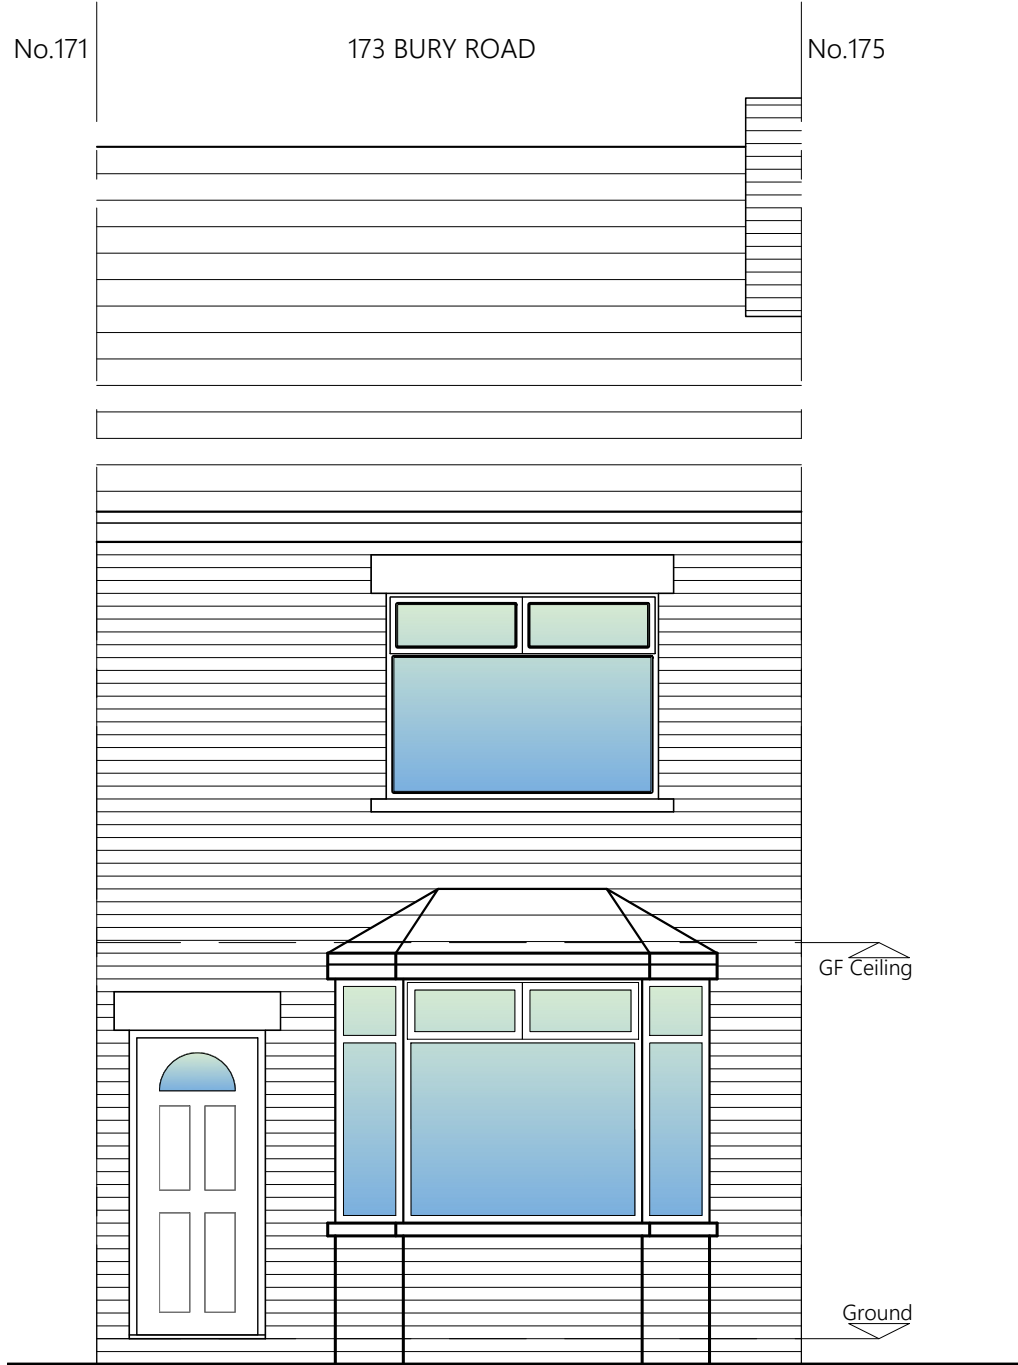


EXISTING FRONT ELEVATION

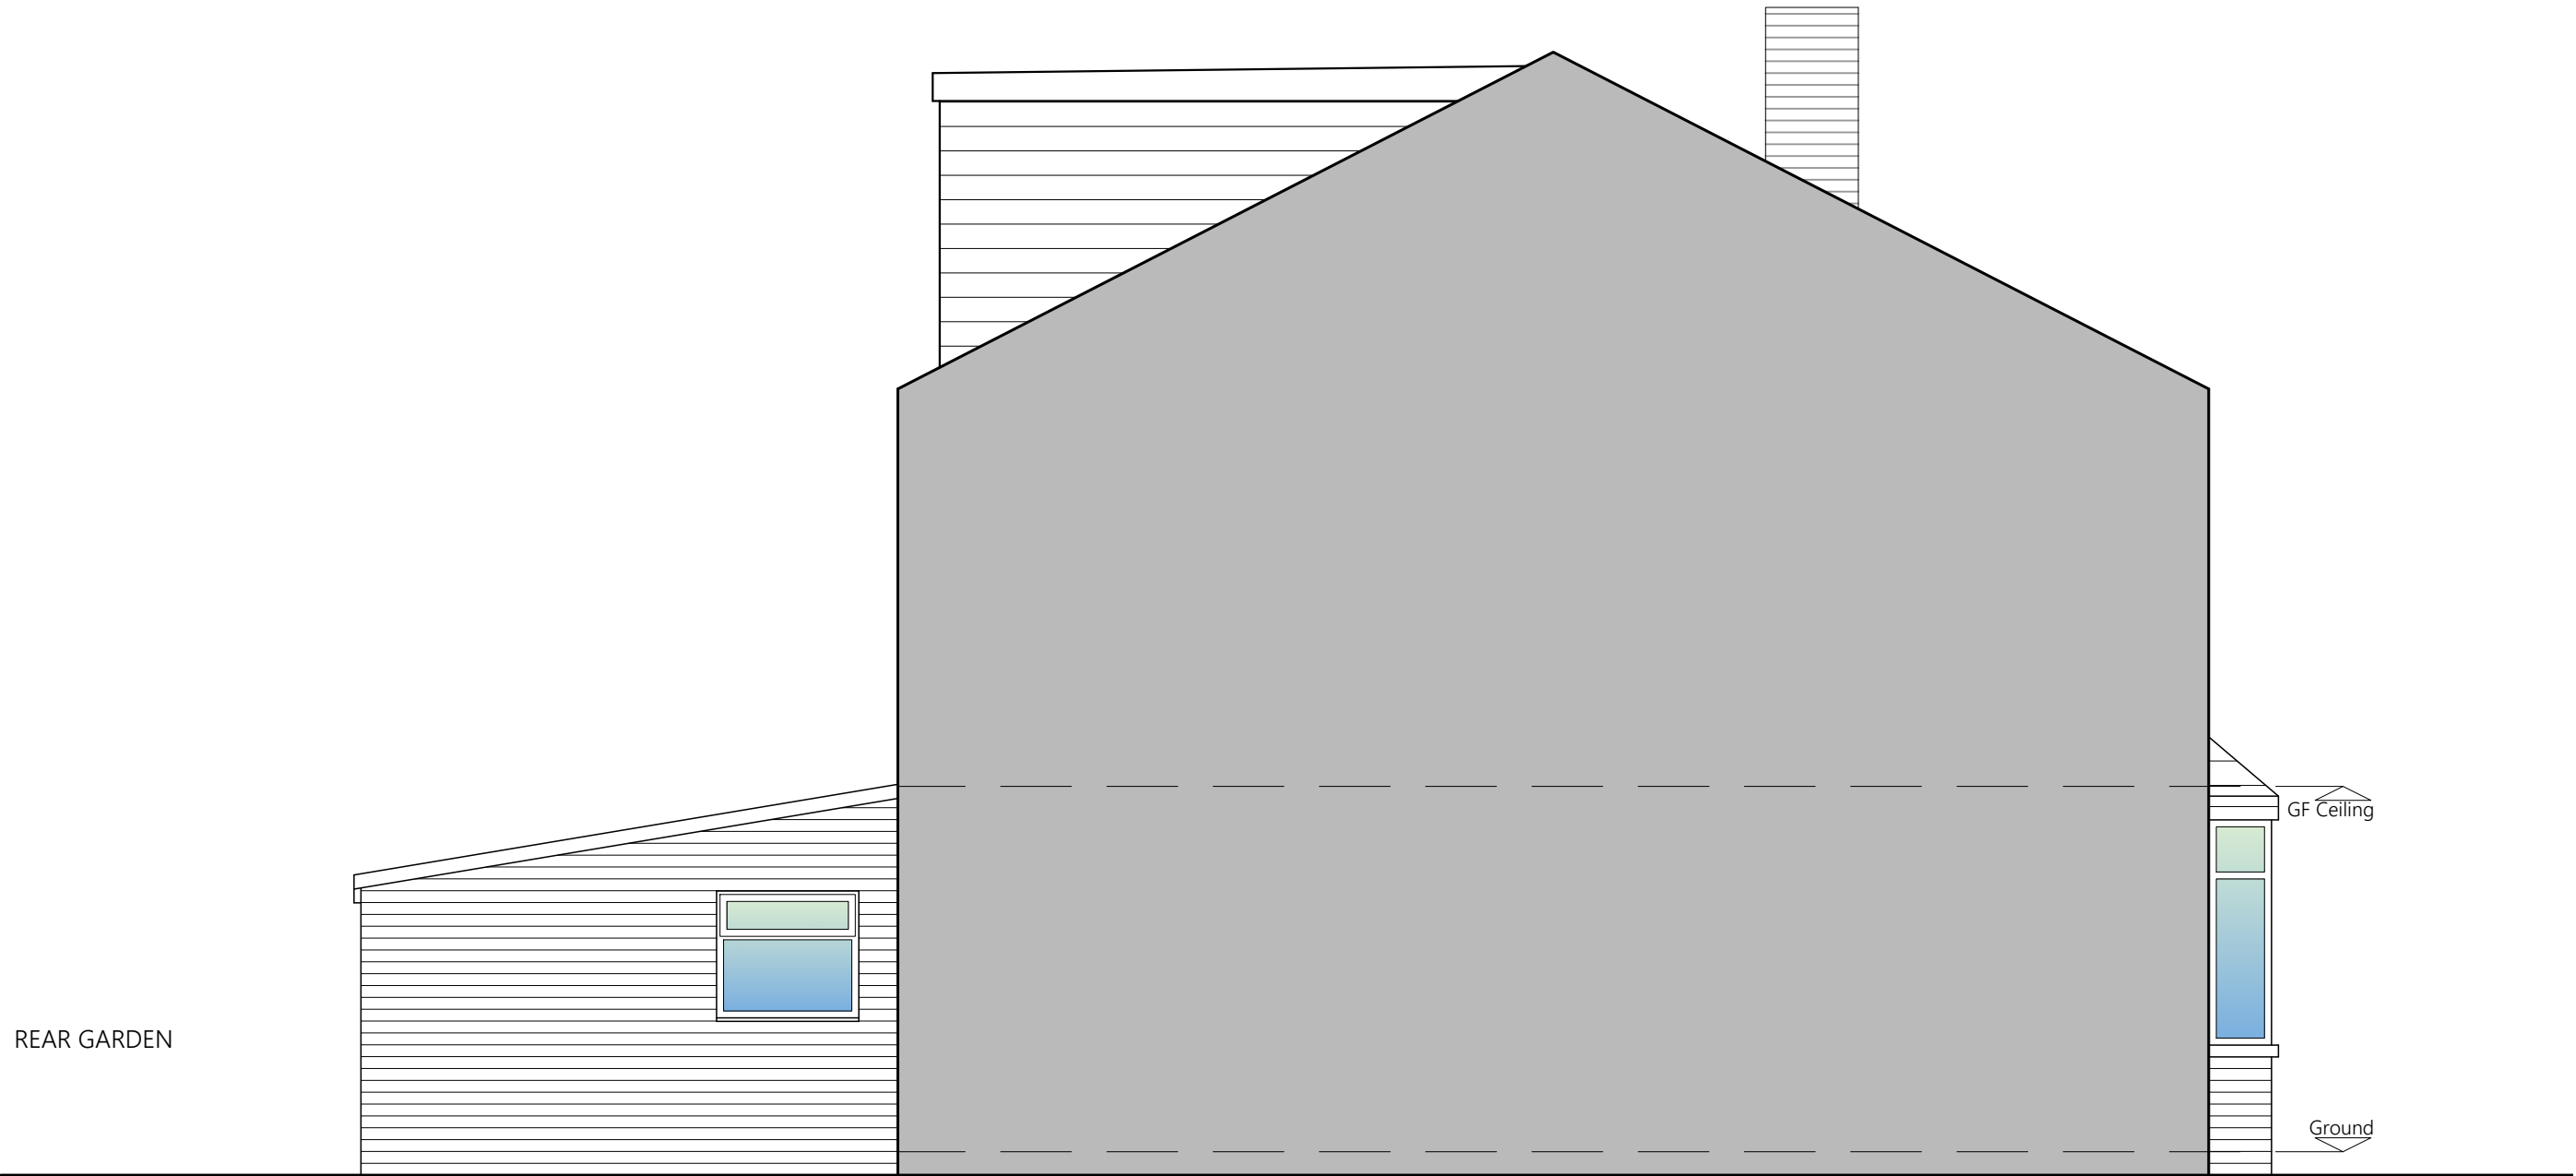


EXISTING SIDE ELEVATION



EXISTING REAR ELEVATION

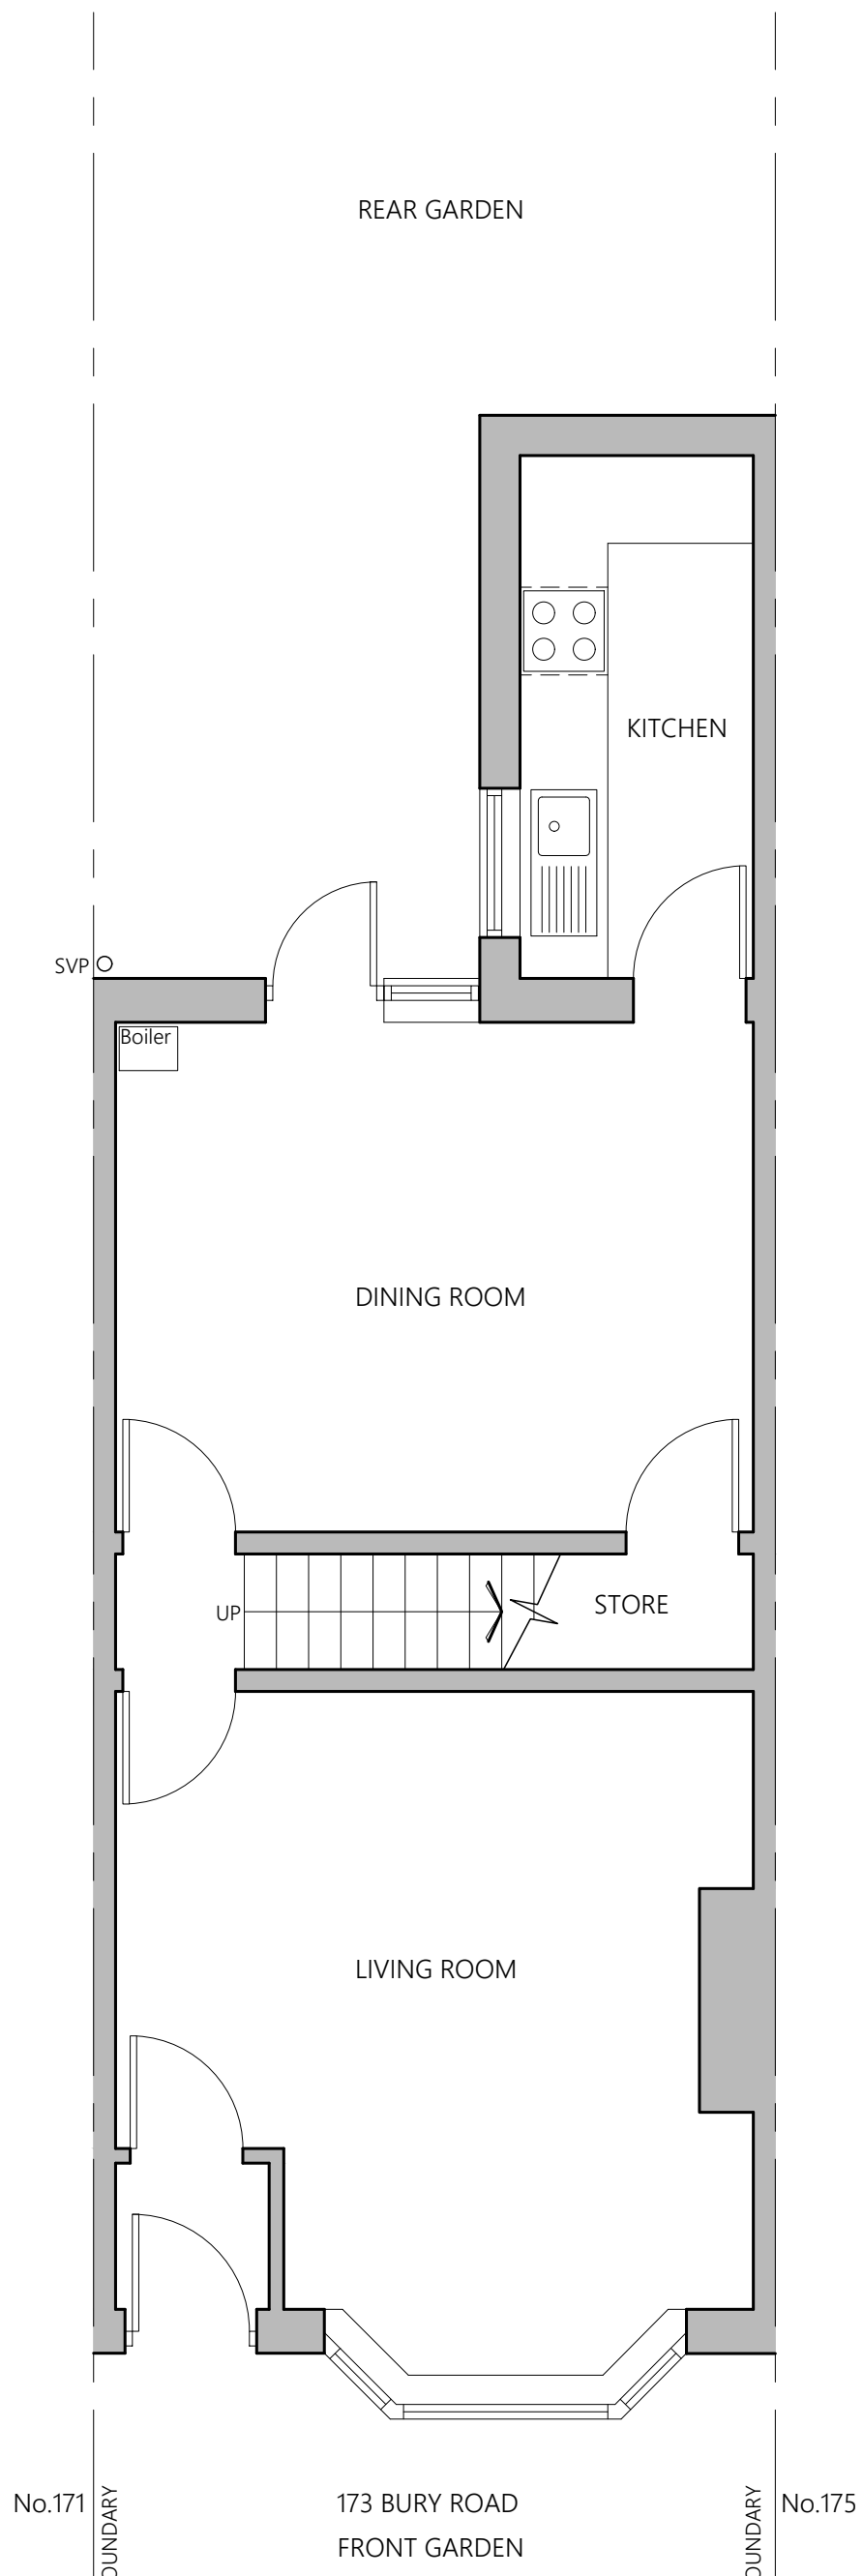

EXISTING GROUND FLOOR PLAN

 

EXISTING ROOF PLAN



PROJECT	173 Bury Road, M26 2XR Radcliffe M26 2XR		
CLIENT	T Shafait		
STATUS	Information		
DRAWING	Existing Plans and Elevations		
DWG No.	2546-02	REV	
SCALE	1:50@A1	DATE	Aug '25
AGB CAD SERVICES		website: www.agbcad.co.uk email: info@agbcad.co.uk telephone: 07912 090 125 DO NOT SCALE FROM THIS DRAWING	