





PROPOSED FRONT ELEVATION
NO CHANGE

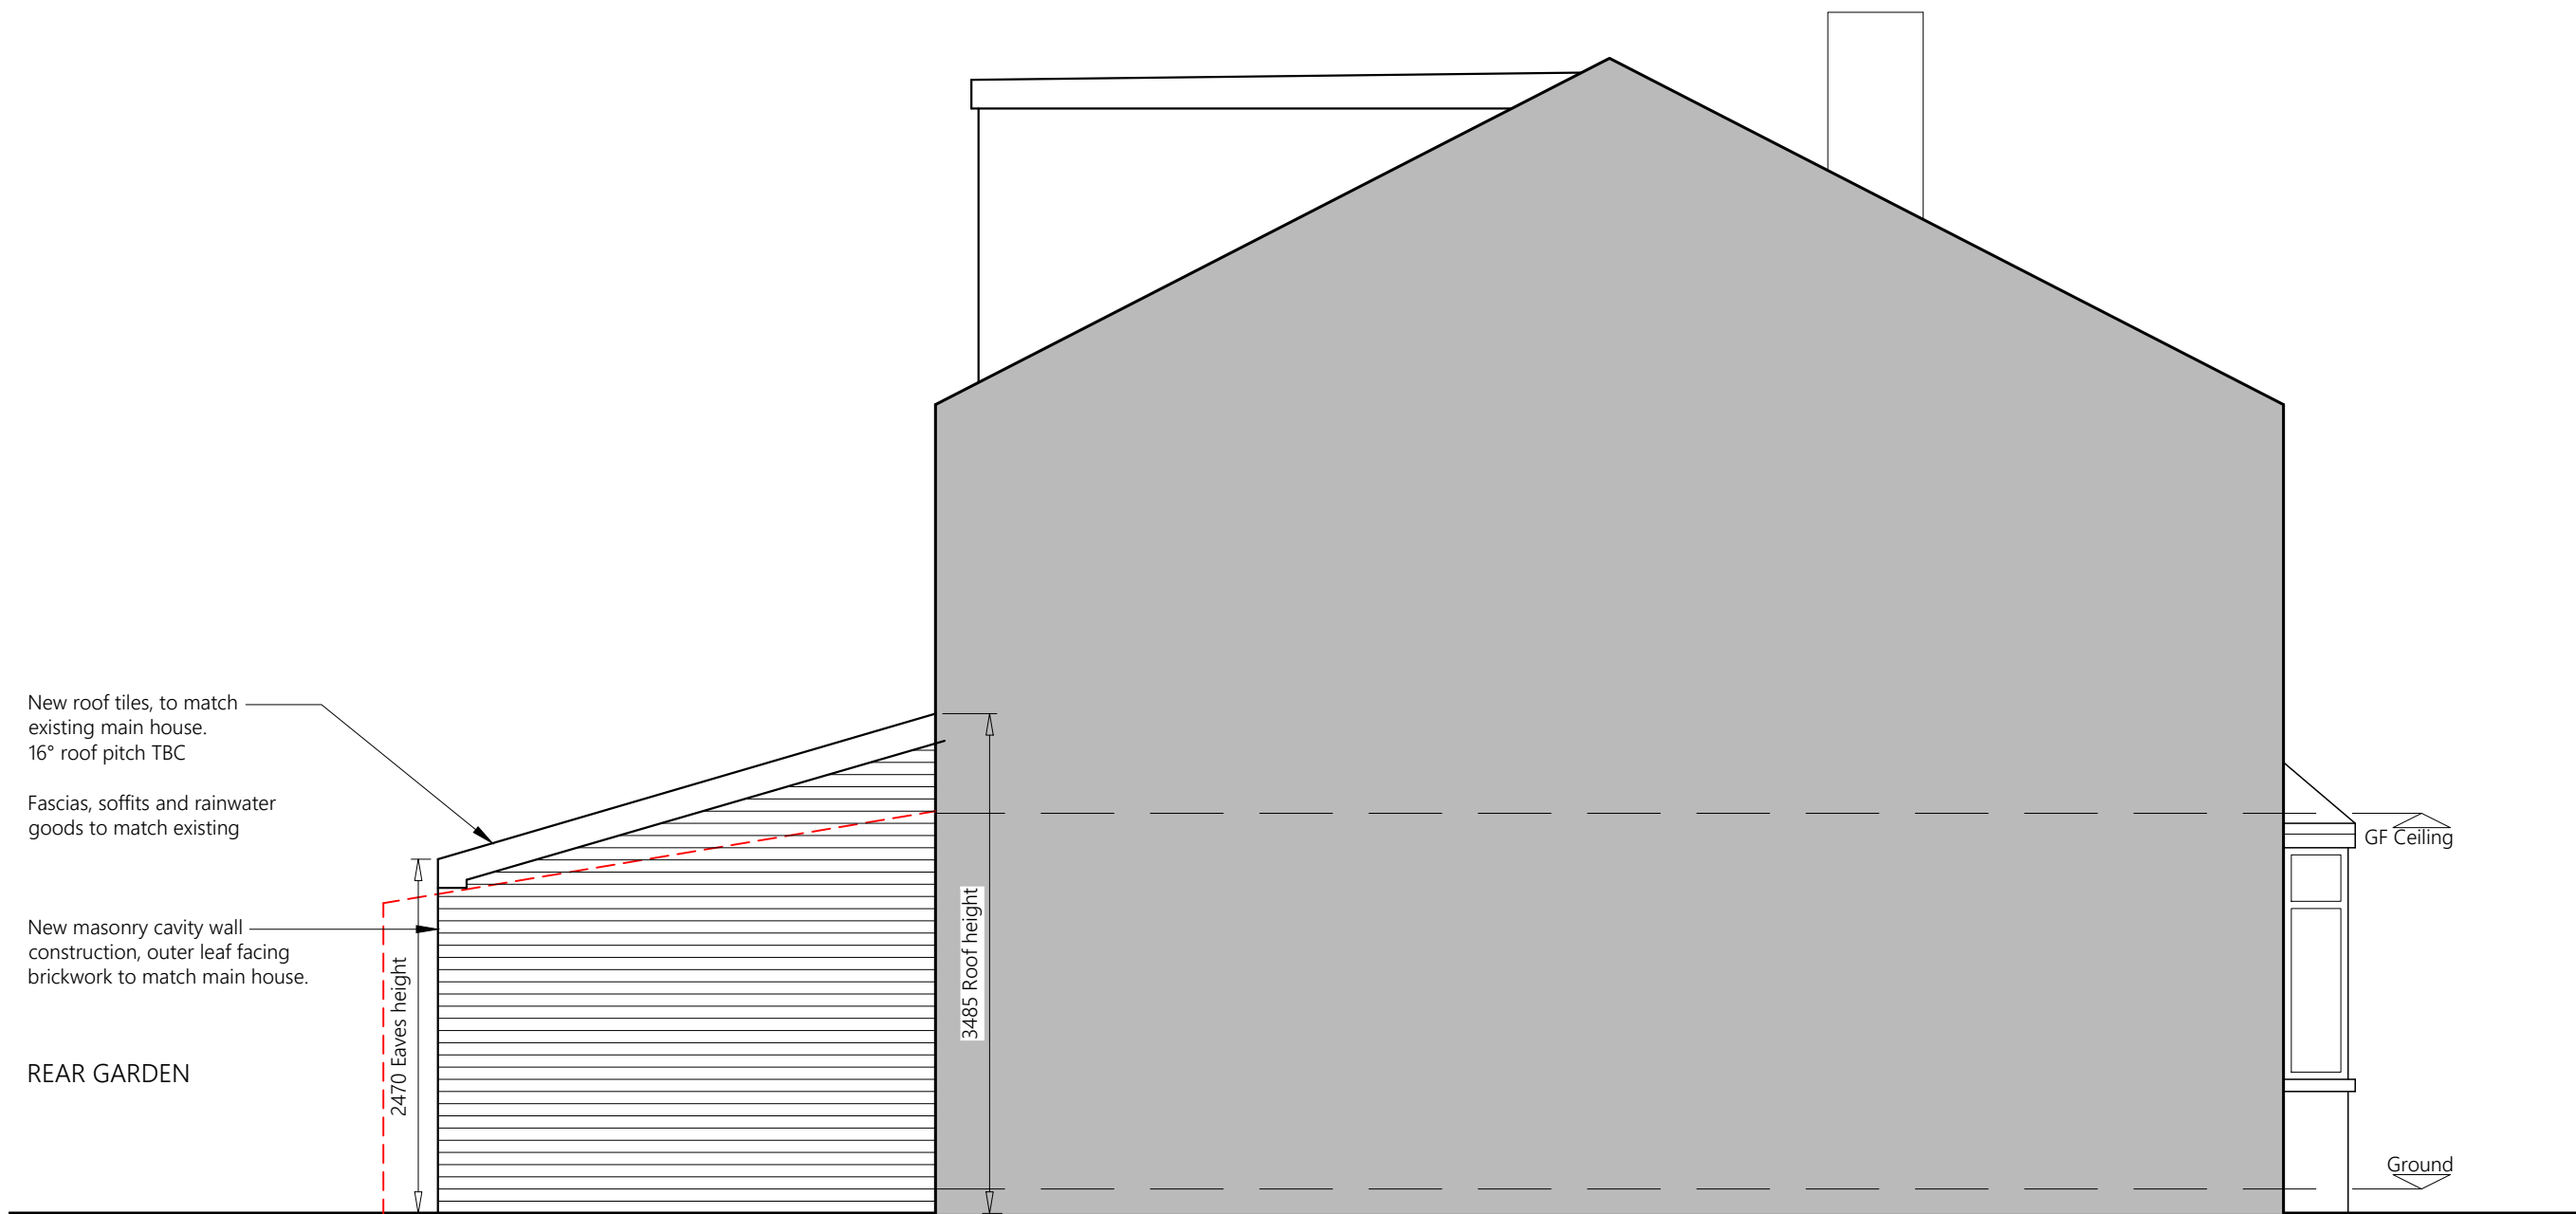


PROPOSED SIDE ELEVATION



PROPOSED REAR ELEVATION

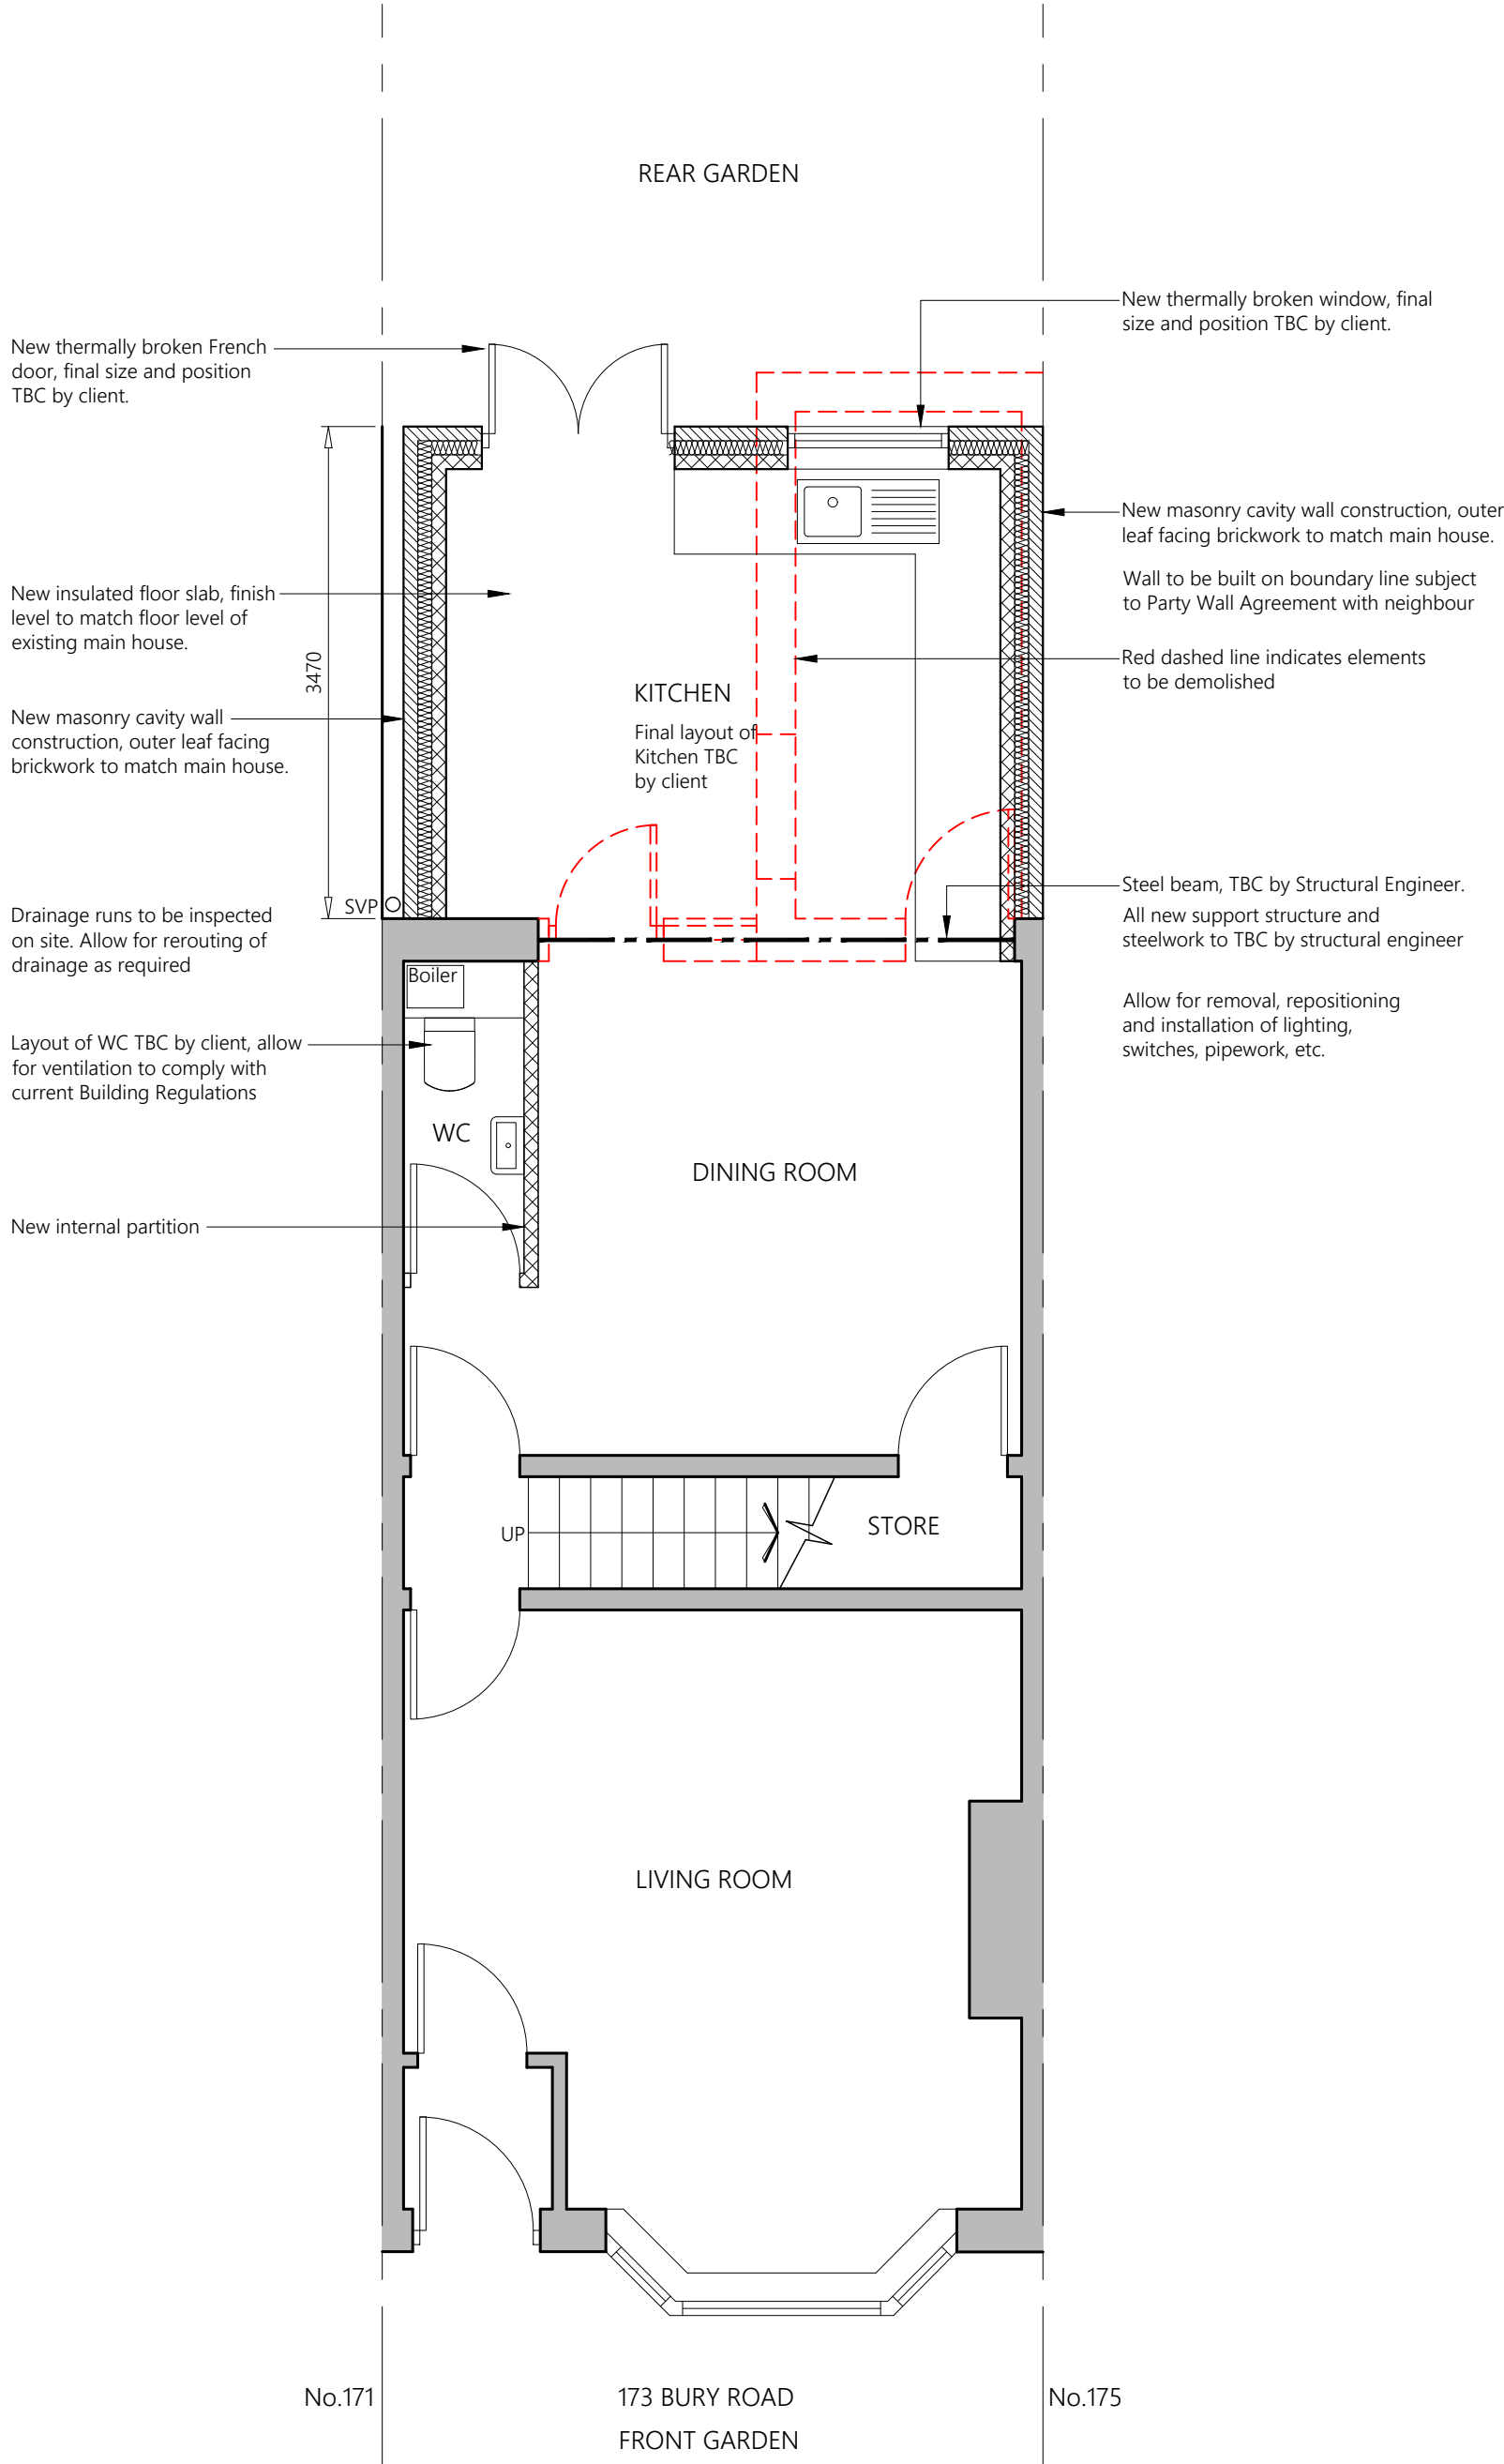

PROPOSED GROUND FLOOR PLAN

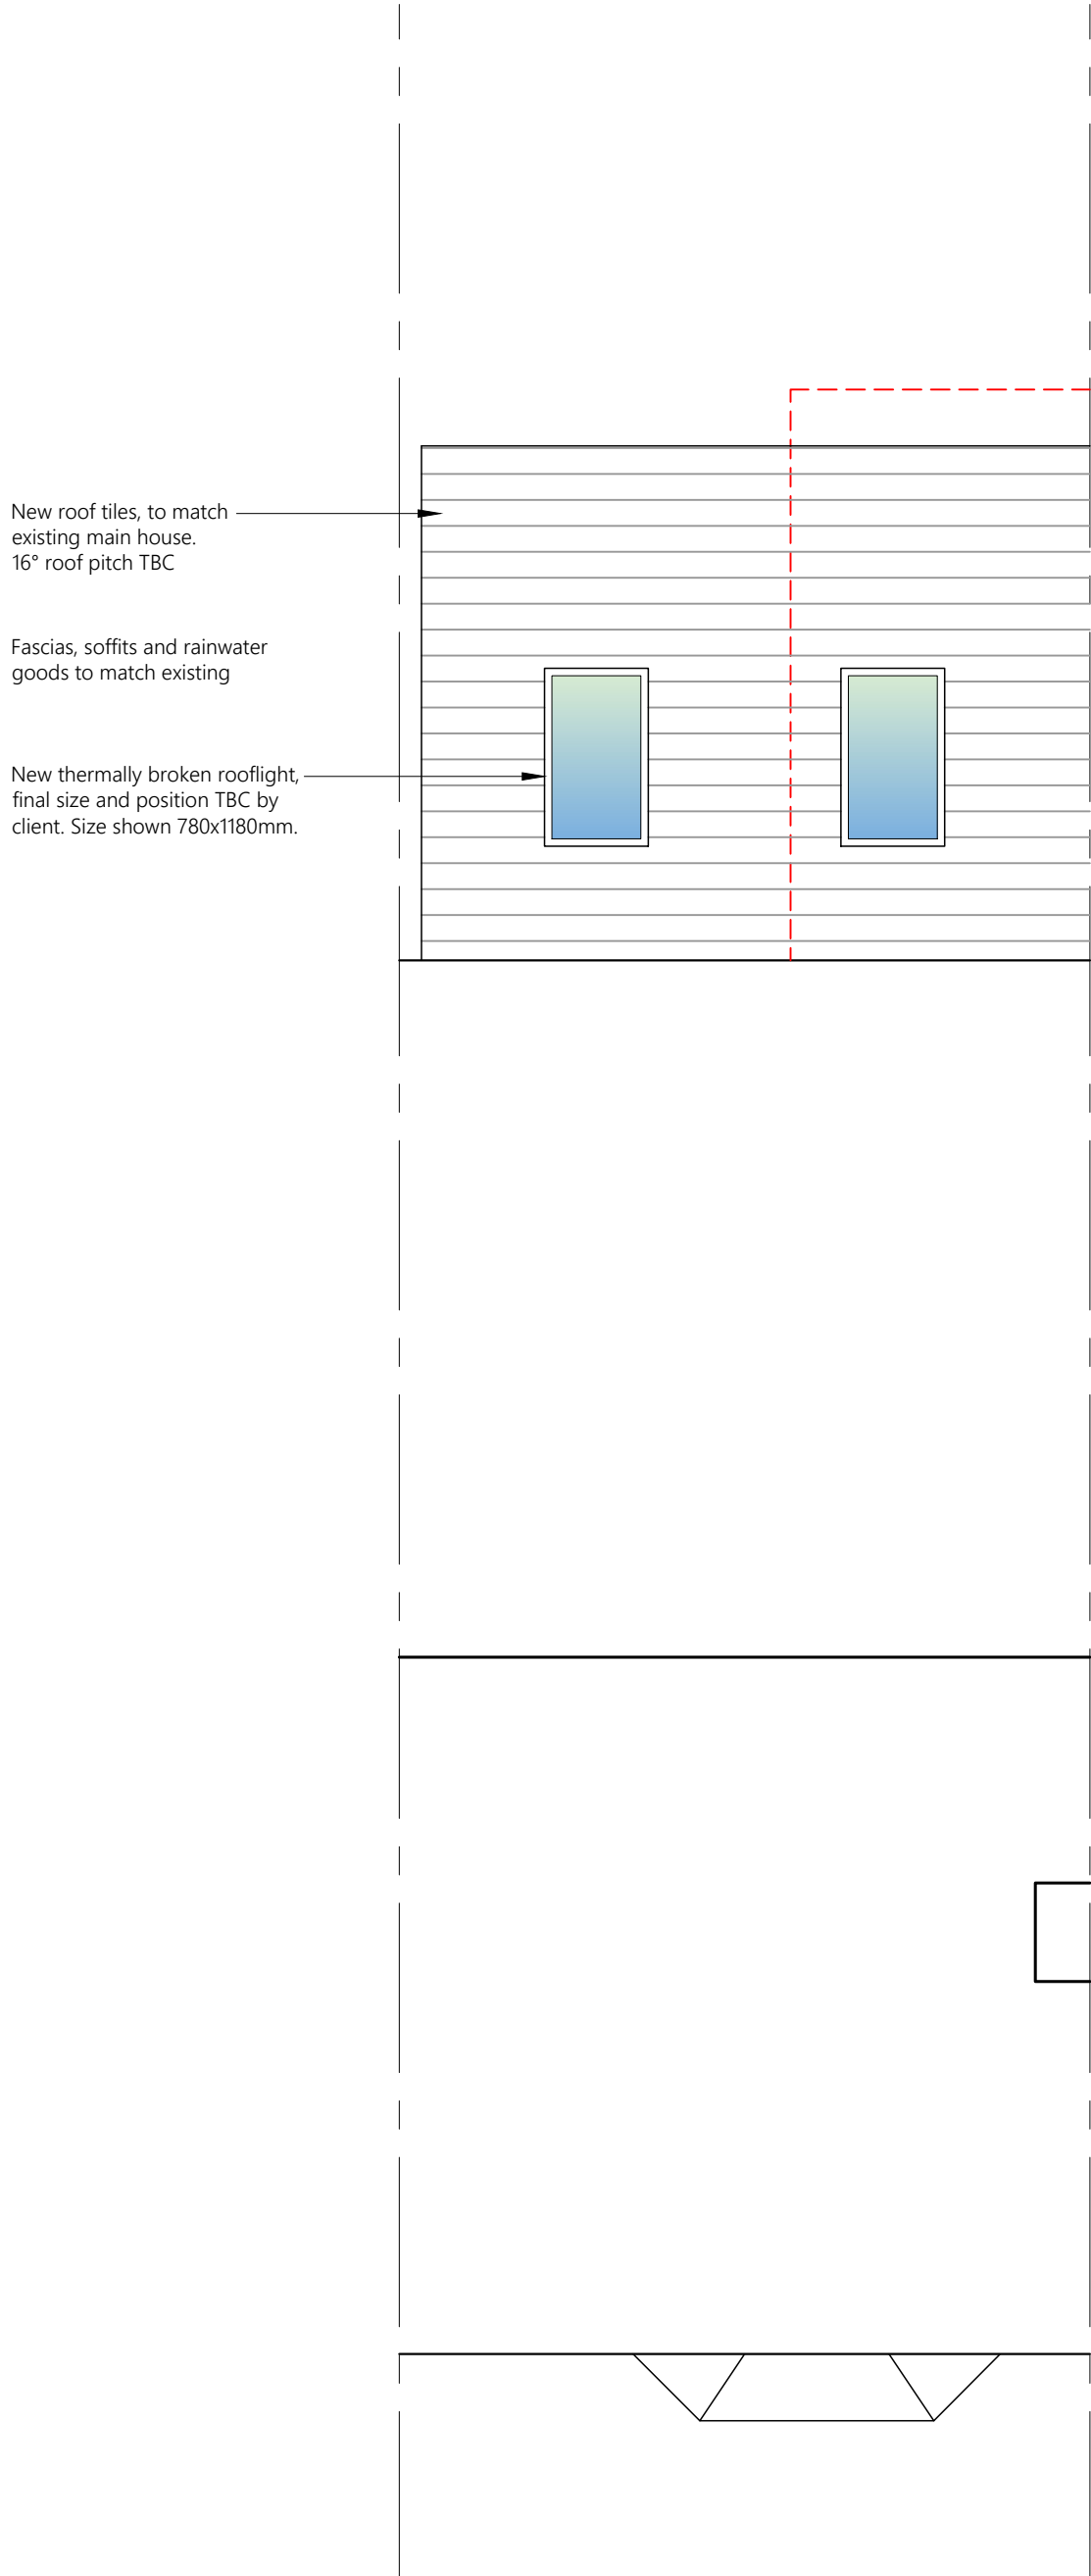

PROPOSED ROOF PLAN

0 1 2 3
Scale Bar 1:50 Metres

PROJECT	173 Bury Road, M26 2XR Radcliffe M26 2XR		
CLIENT	T Shafait		
STATUS	Information		
DRAWING	Proposed Plans and Elevations		
DWG No.	2546-03	REV	
SCALE	1:50@A1	DATE	Sept '25
AGB CAD SERVICES		website: www.agbcad.co.uk email: info@agbcad.co.uk telephone: 07912 090 125 DO NOT SCALE FROM THIS DRAWING	