






FRONT ELEVATION 1:100

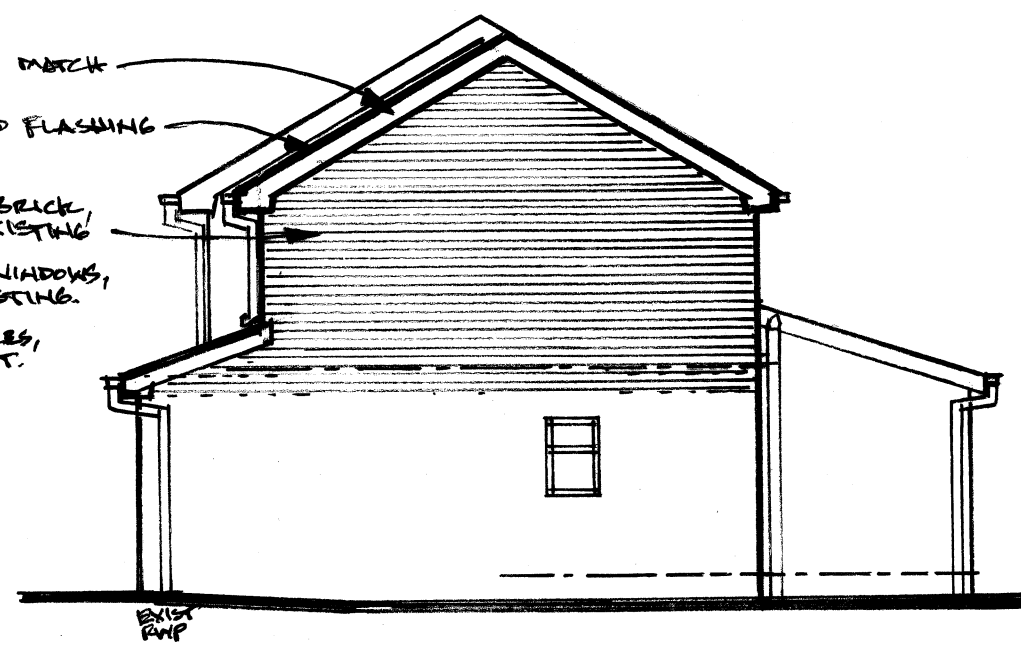


SIDE ELEVATION

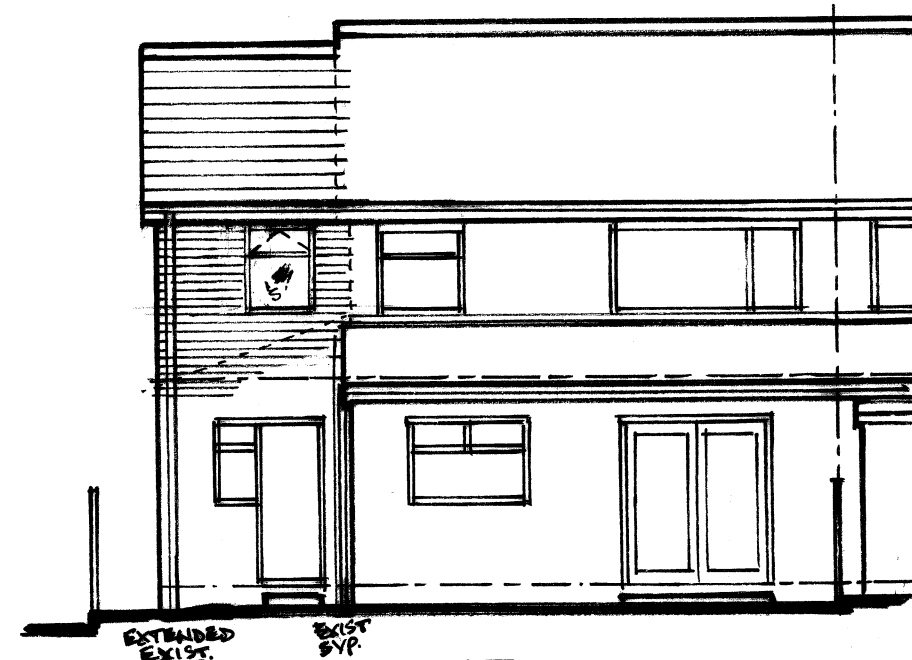


REAR ELEVATION

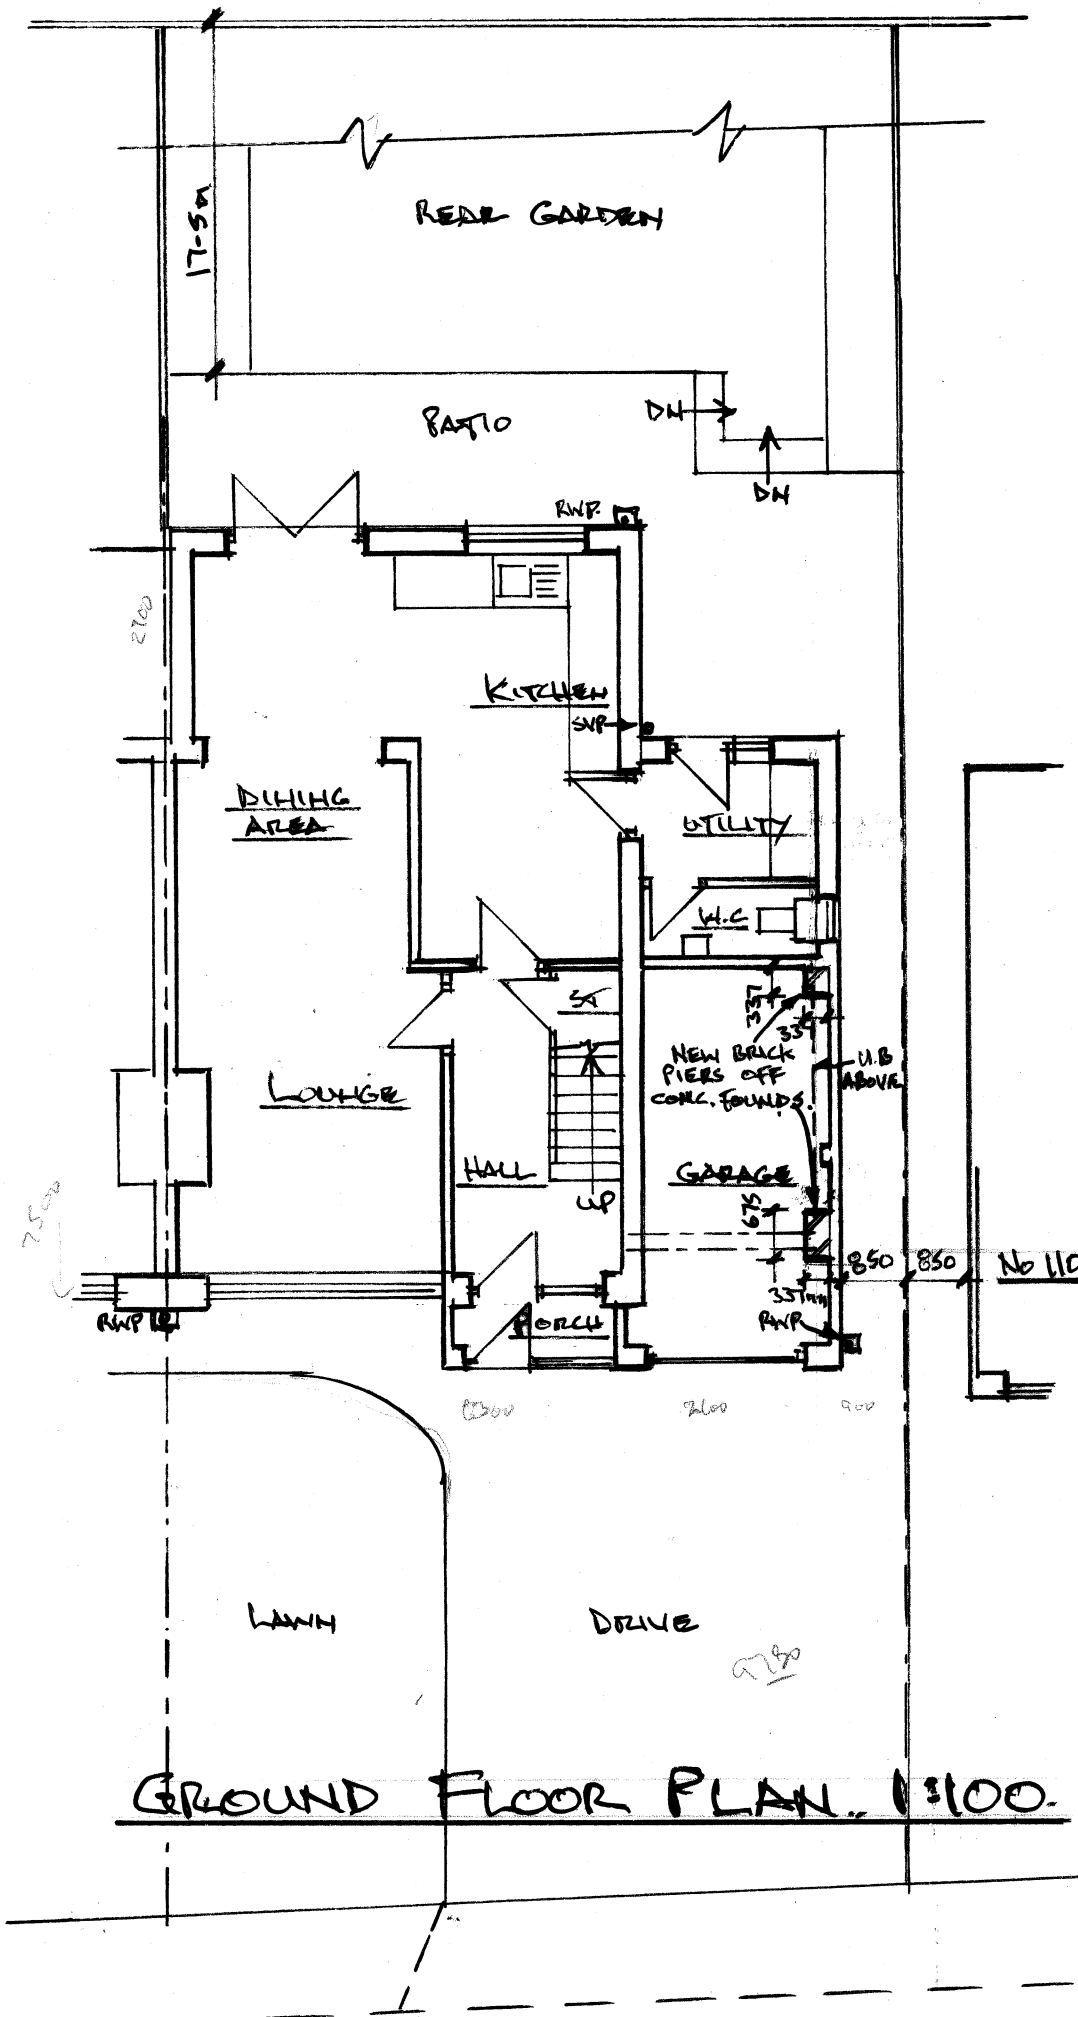

GROUND FLOOR PLAN. 1:100.

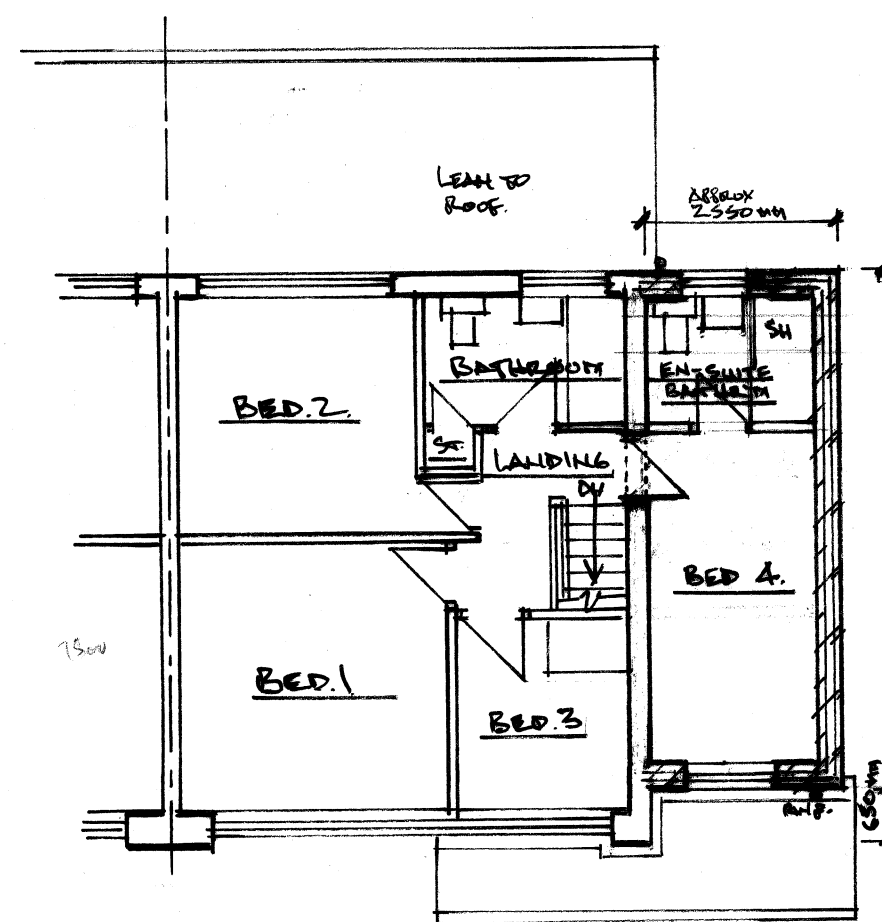

FIRST FLOOR PLAN

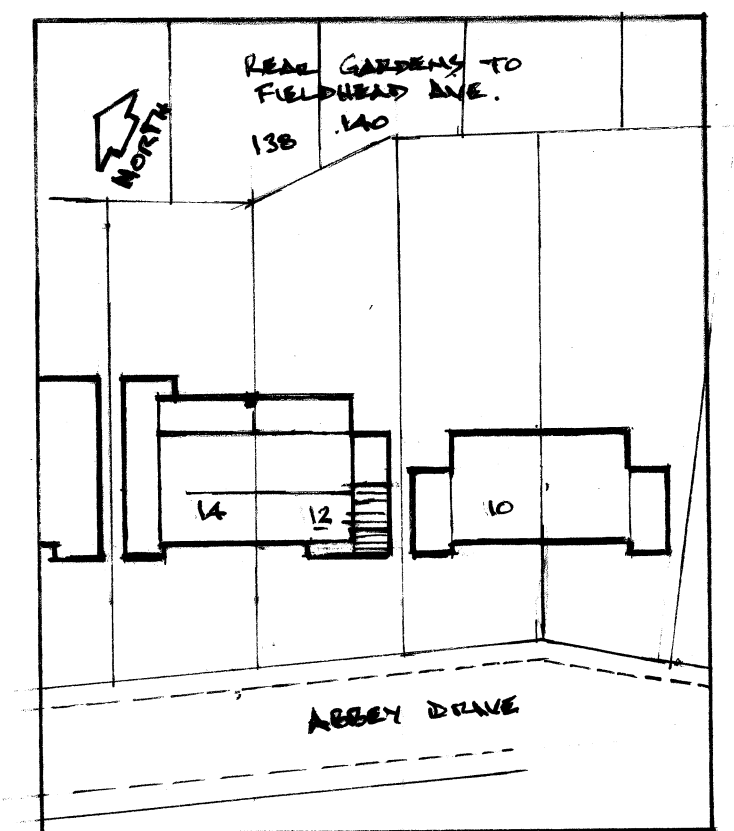

PROPOSED SITE PLAN. 1:500

Architectural & Building Services			
NEIL BUTTERWORTH			
Tel: 07785 275483			
89 Higher Ainsworth Road, Radcliffe, Manchester, M26 4JJ.			
Job Title <u>PROPOSED FIRST FLOOR SIDE EXTENSION, & INTERNAL ALTERATIONS, AT 12 ABBEY DRIVE, BURY.</u>			
Drawing Title <u>PROPOSED PLANS & ELEVATIONS</u>			
Scale	Date	Drawn by	Drawing No.
1:100	JULY 25	N.B.	2