



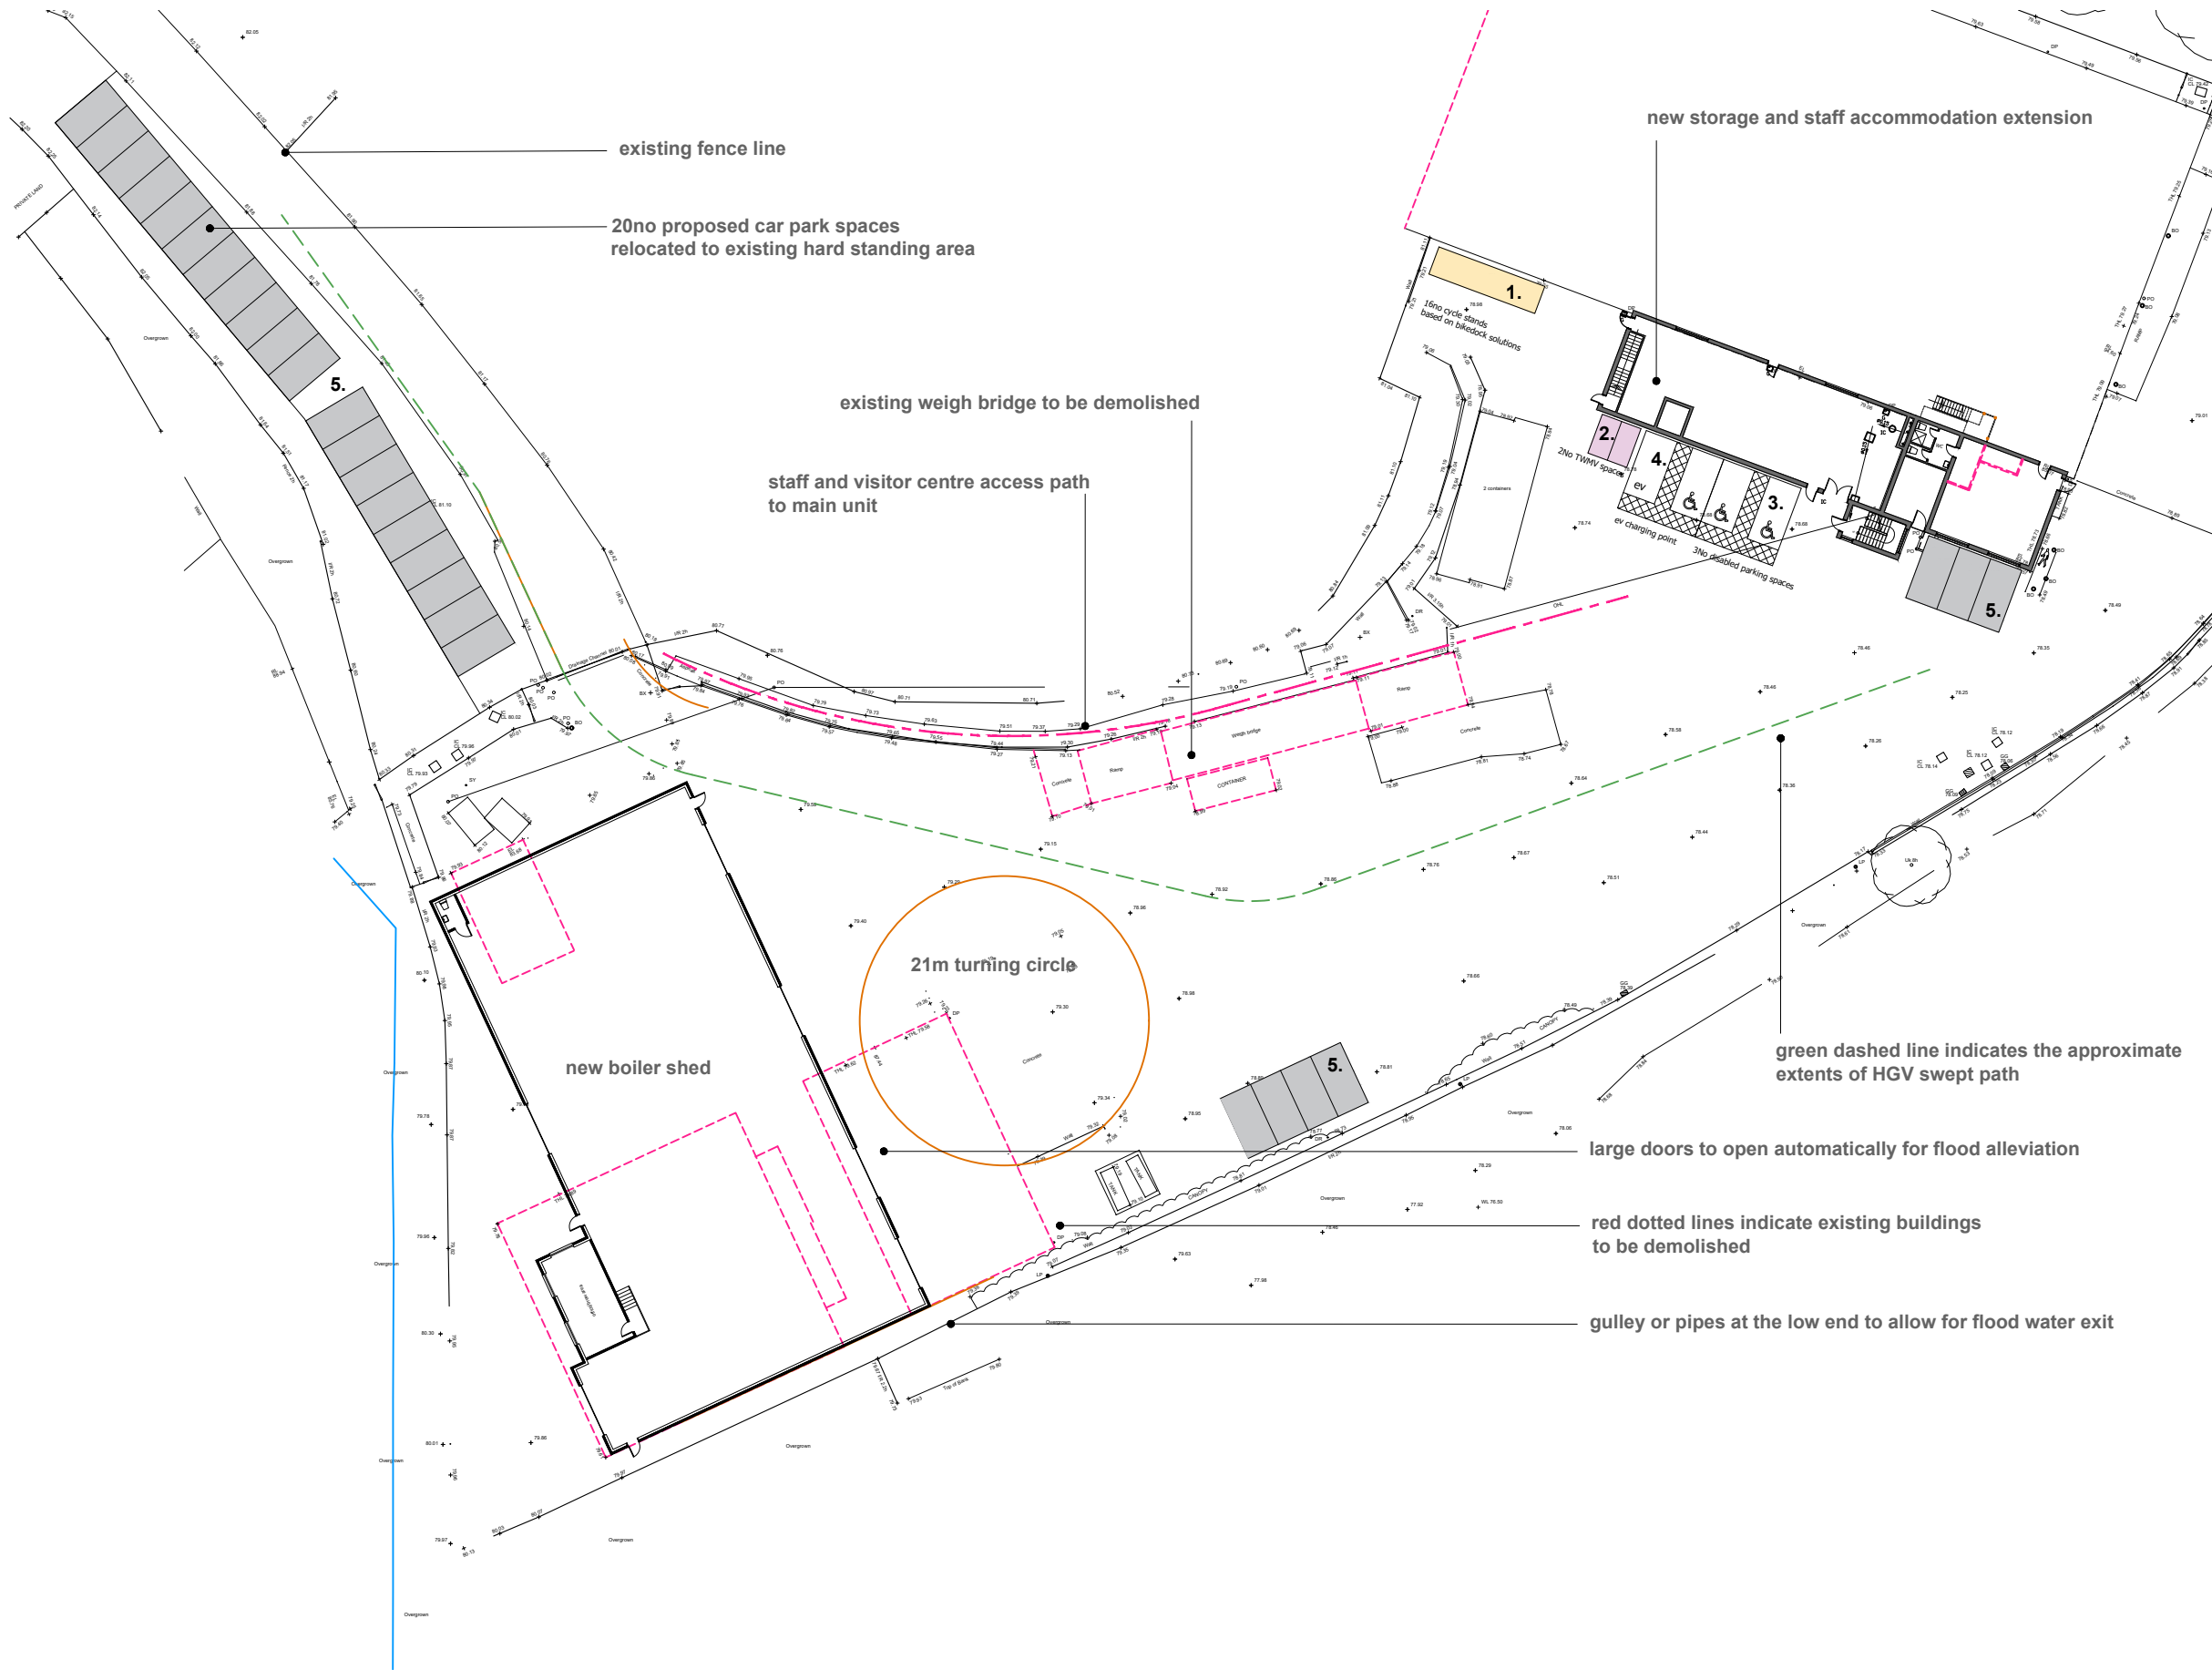

note:layout subject to on-site services investigations to allow for viability.

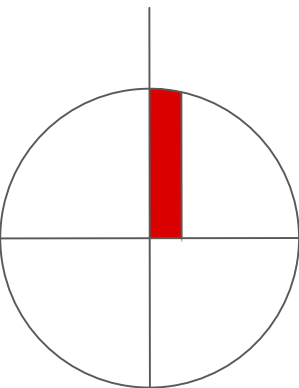

Key

- 1. 16No cycle stands
- 2. 2No TWMV stands
- 3. 3No disabled parking spaces
- 4. 1No ev charge point
- 5. 27No staff/visitor car park spaces

Riley and Son
Headquarters
Irwell Works
Woodhill Road
Bury

Site Plan as Proposed

work to figured dimensions

© CJ Partnership owns the copyright of this design / drawing which must not be reproduced in whole or in part without the written permission of CJ Partnership

contract no

3690

drawn by

drawing no

13

date

September 2025

revision

B

scale @ A3

1:500

planning

Revisions:
A. Further notes and line of pedestrian access from the car park added.PDC:November 2025
B. Car park space Nos increased to 27No and 1GNo covered cycle stands added.PDC:April 2026

Blue Pit Mill Queensway
Castleton Rochdale OL11 2PG

+44 (0)1706 631347

info@cjpartnership.com

www.cjpartnership.com

CJPARTNERSHIP
ENVIRONMENTAL ARCHITECTS

