


Scale 1:100

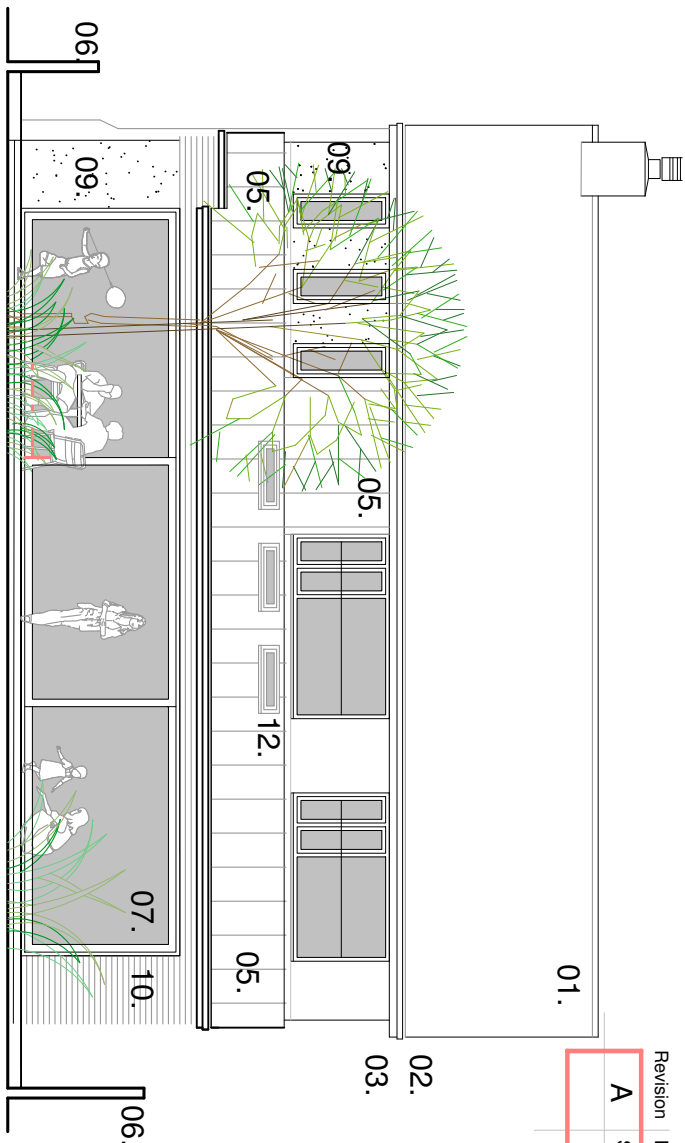

Revision Notes

A Side window and obscure glazing notes shown

Date


April '26

Drawn

LEGEND

01. Concrete tile
02. Rainwater good to match existing
03. uPVC soffits and fascias
04. Contrasting brickwork slips
05. Raised seam roofing
06. Concrete post and timber panel fence
07. Aluminium glazed doors
08. uPVC windows
09. Render finish
10. Composite Cladding
11. Aluminium curtain walling
12. Rooflights

Proposed South Elevation

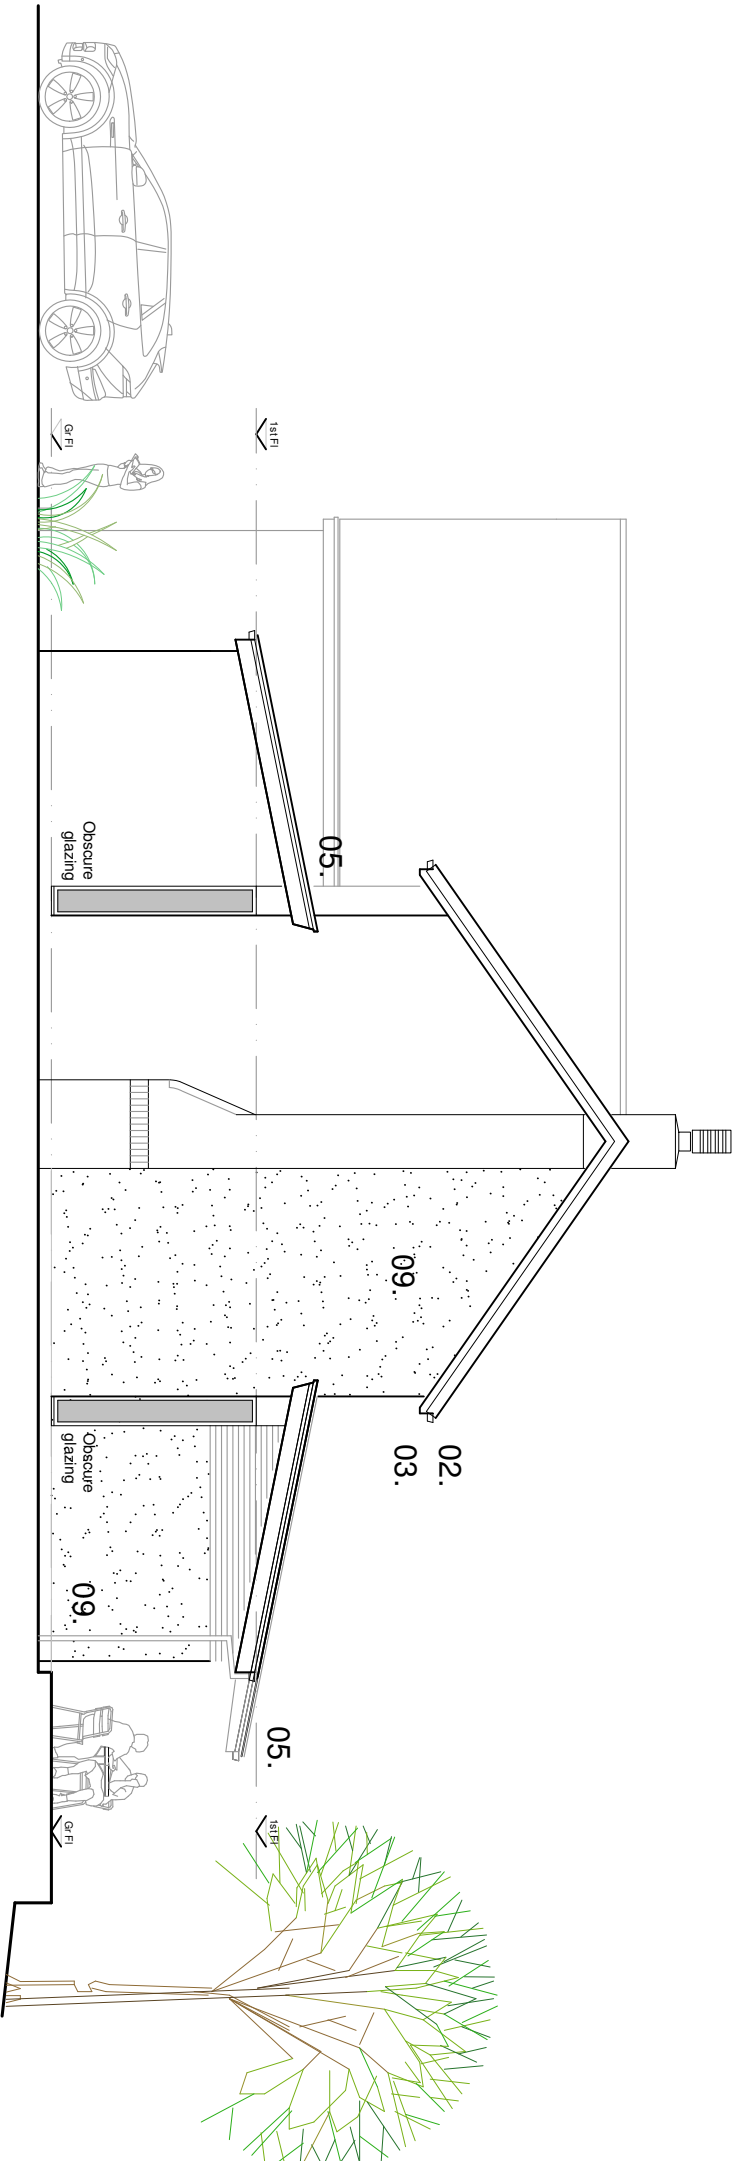

Proposed West Elevation

FUZED ARCHITECTURE



FUZED A+D, Jactin House, 24 Hood Street, Ancoats, Manchester M4 6WX
T: 0161 724 8006 E: fuzedarchitects@gmail.com W: fuzedarchitects@gmail.co.uk

DESIGN

Scale Bar 1:100



Project: No. 10 Wentworth Avenue, Whitefield, Manchester M45 7GQ

Client:

Mr and Mrs Bland

Content:

Planning Submission

Proposed Elevations

Contract No.

1343

Dwg No.

2.04

Revision

A

Date

March '26