




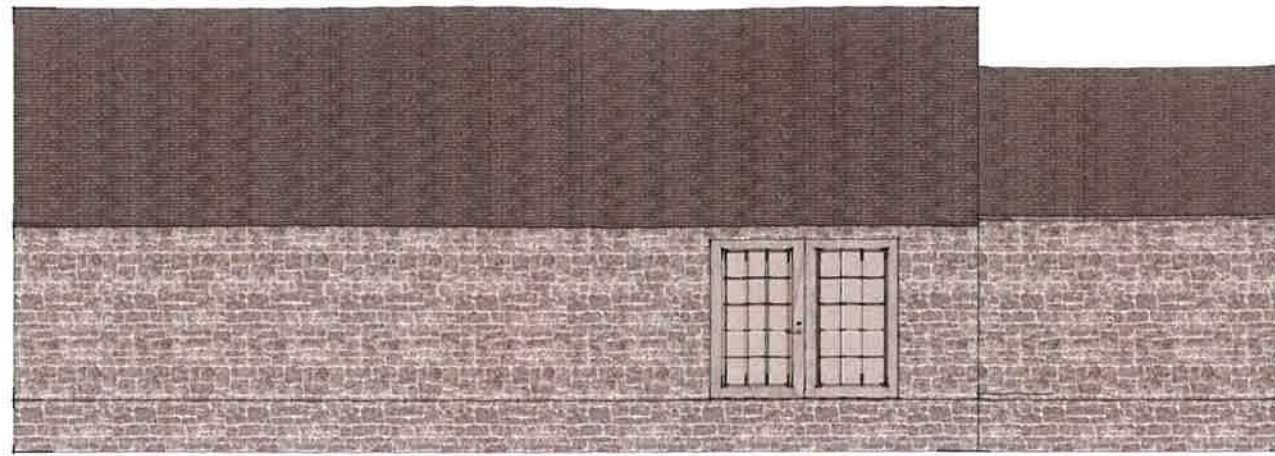


EXISTING SOUTH ELEVATION

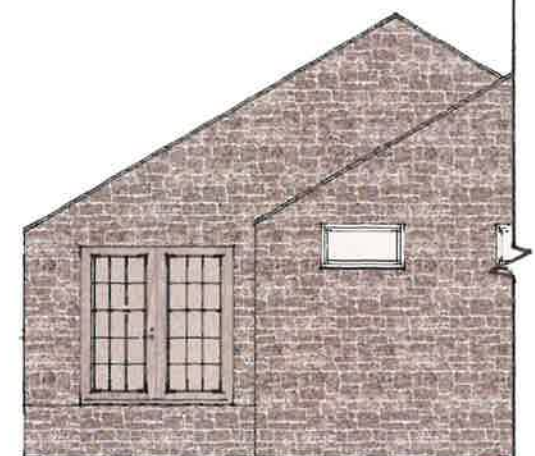

EXISTING EAST ELEVATION

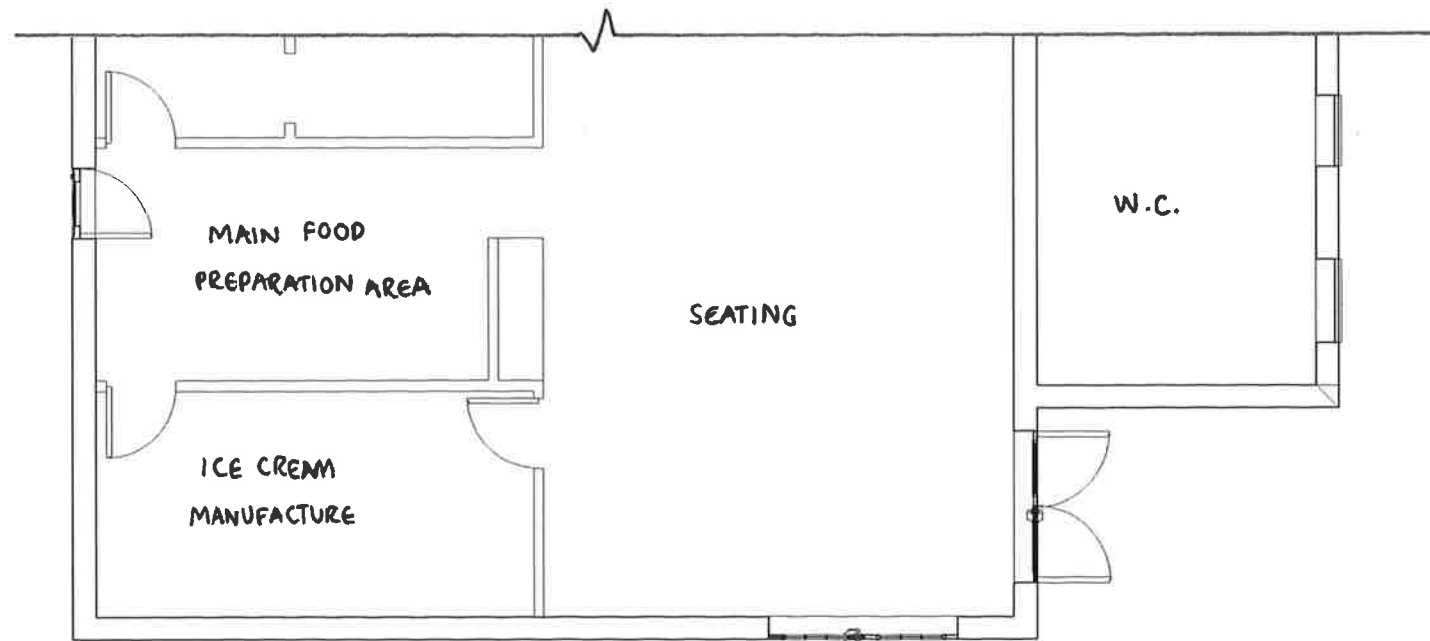

EXISTING FLOOR PLAN

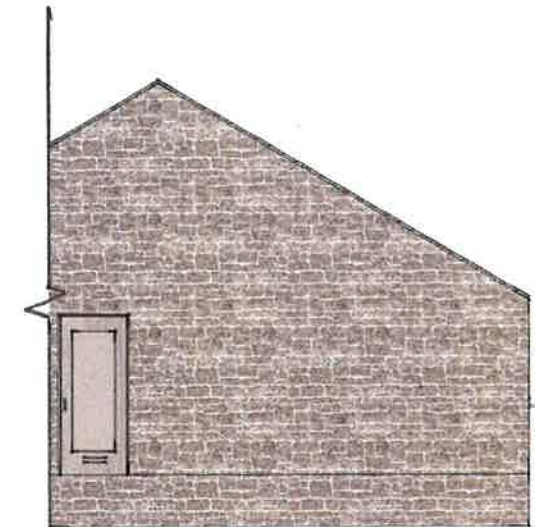

EXISTING WEST ELEVATION



**Existing**

Drawing No. 51657/03

Mrs Falshaw  
- 1:100 Date 03/05/22