


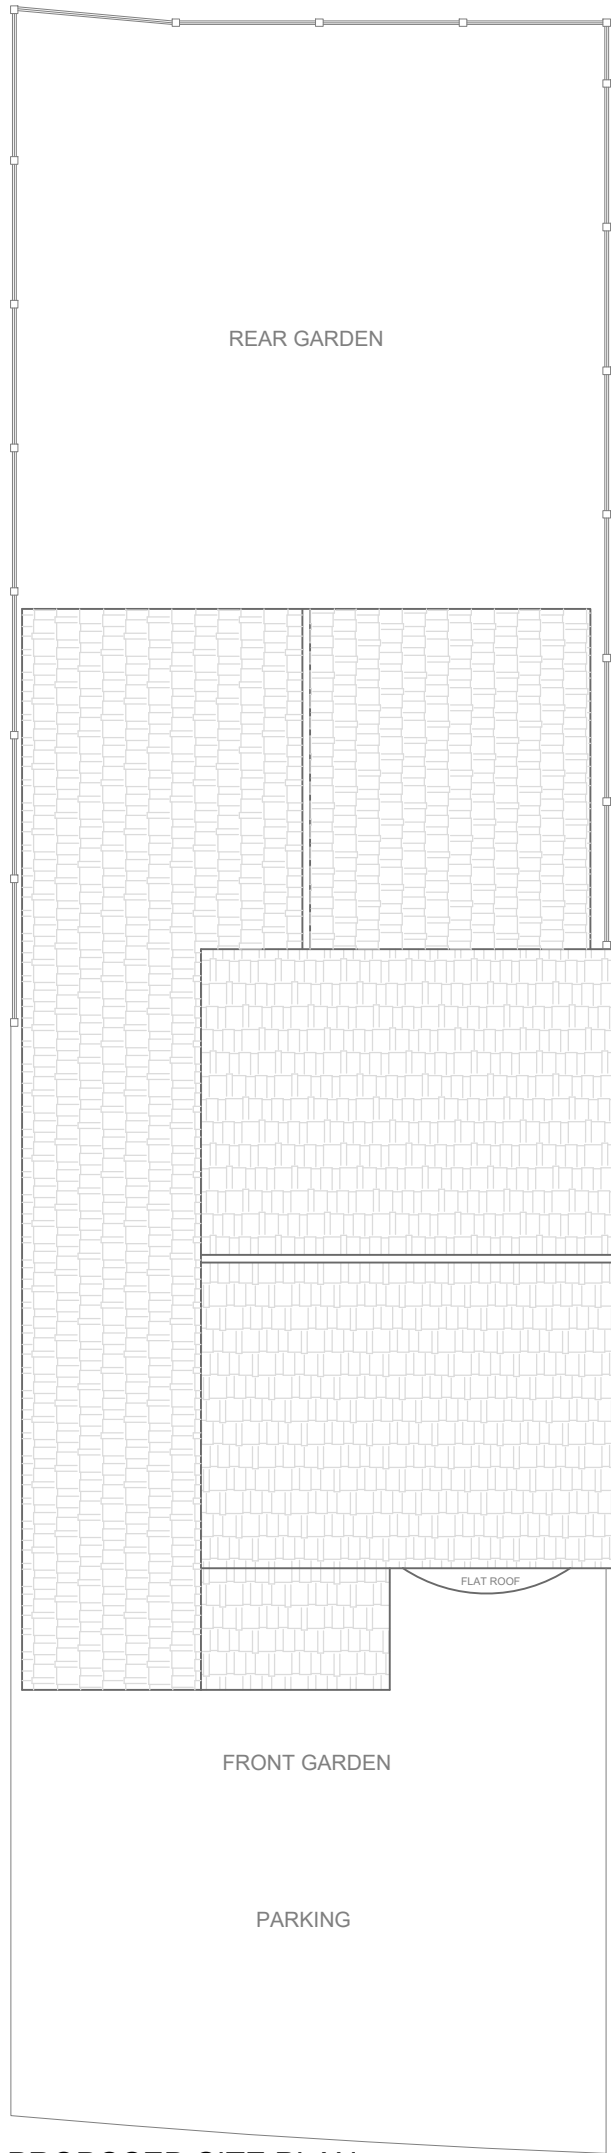


PROPOSED SITE PLAN




PROPOSED FRONT ELEVATION



PROPOSED SIDE ELEVATION (NORTH WEST)

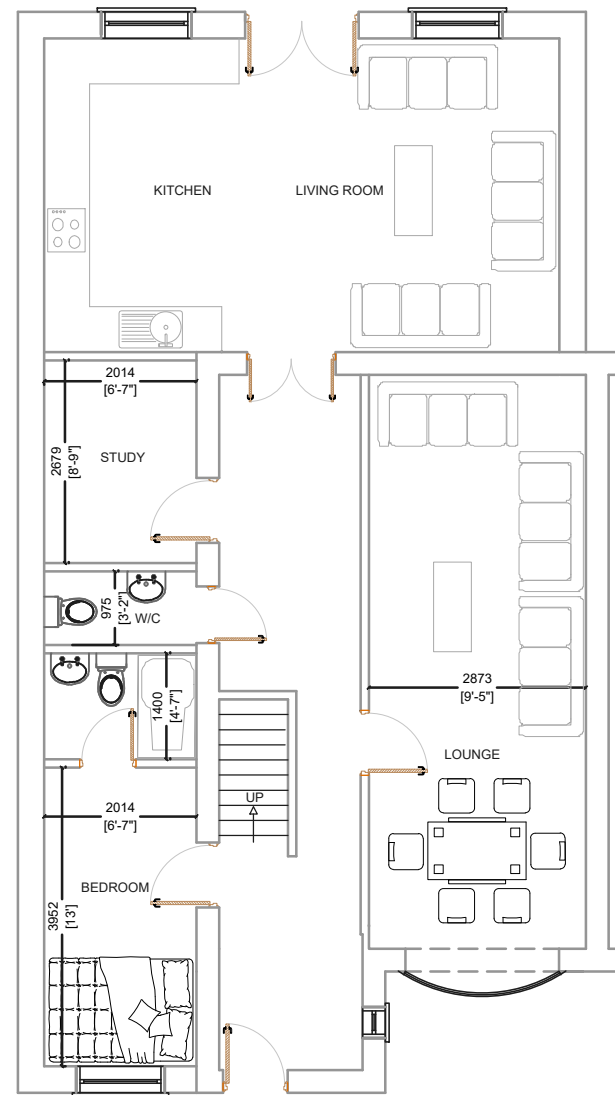

PROPOSED GROUND FLOOR PLAN

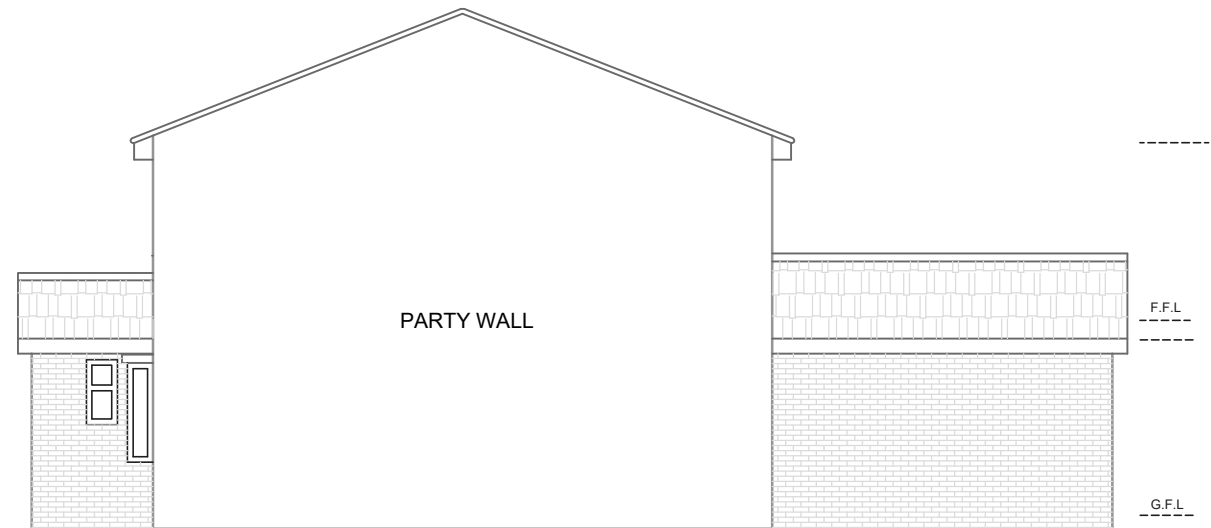

PROPOSED SIDE ELEVATION (SOUTH EAST)



PROPOSED REAR ELEVATION

I Planning Services email: ipsuk@live.co.uk		2A Cook Street, Bury, Lancashire, BL9 0RP, 0161 8717405
Proposed Floor plans and Elevations of 31 Ribchester Drive, Bury, BL9 9JT		
Scale :1 : 100 on A3		All Dimensions in Meters
Ref: IPS/R/31/BL99JT		Date : 07/08/2024
SHT 2 of 2		Proposal

