



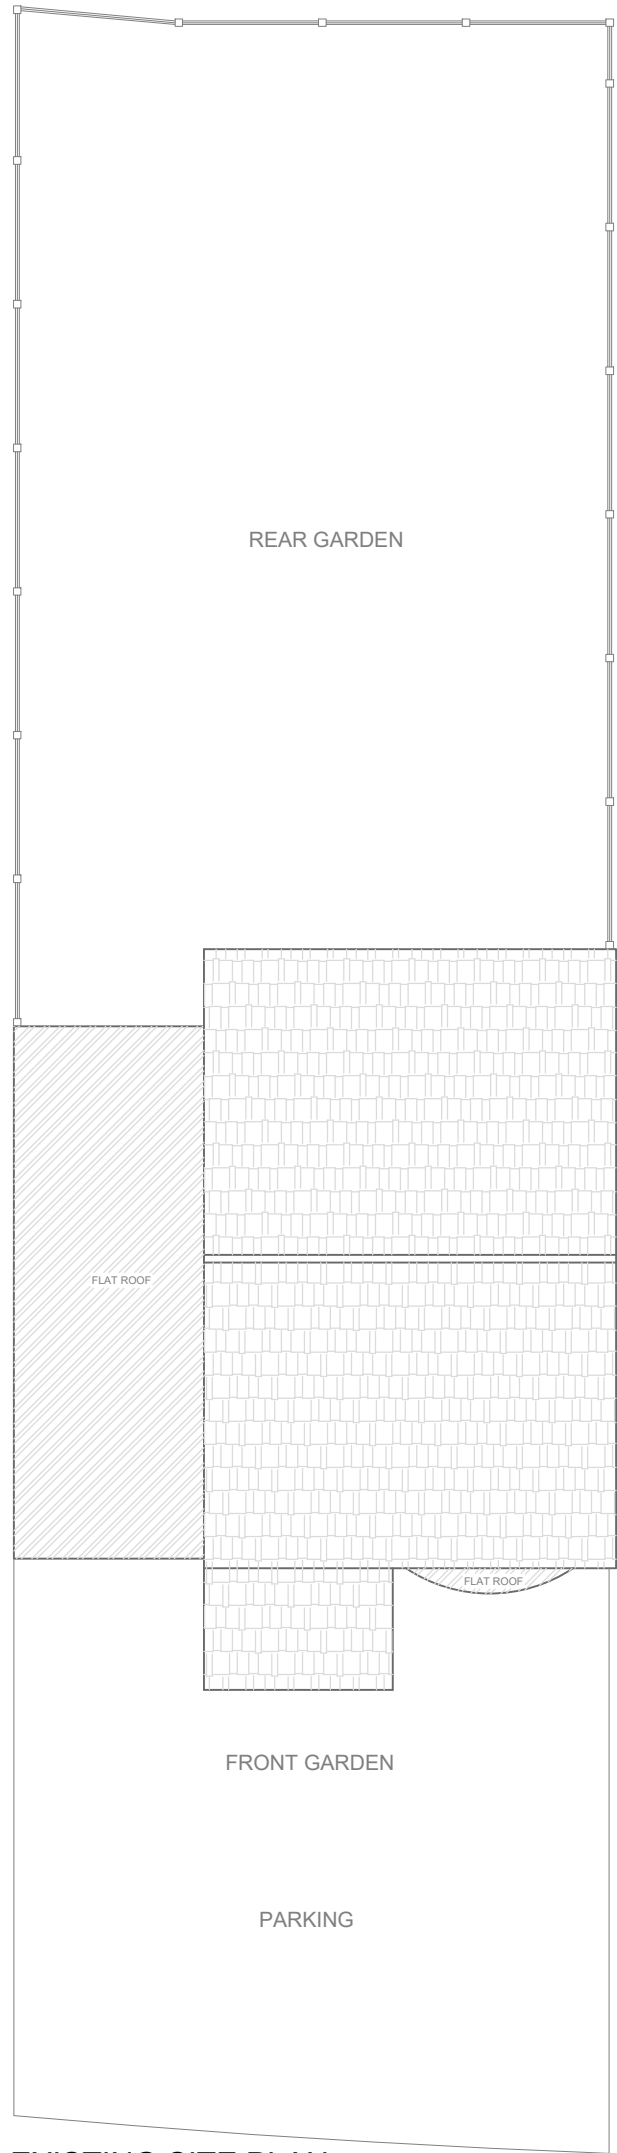


EXISTING FRONT ELEVATION




EXISTING REAR ELEVATION

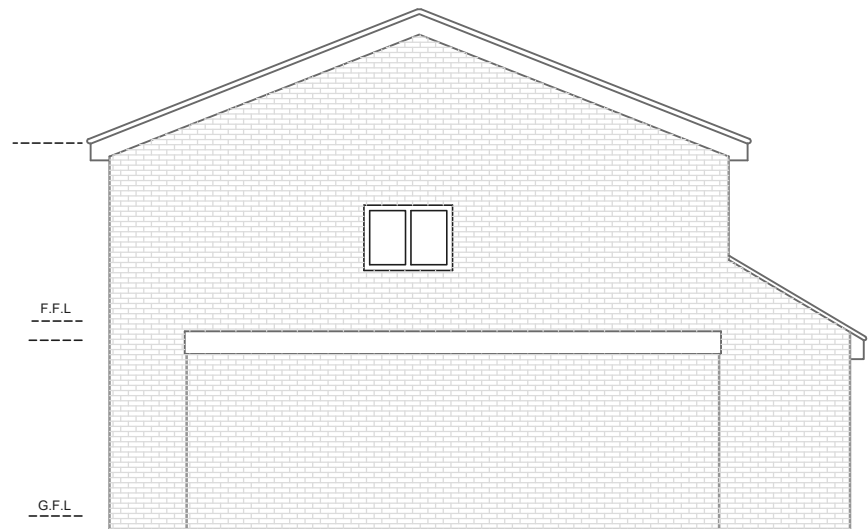


EXISTING SIDE ELEVATION (NORTH WEST)

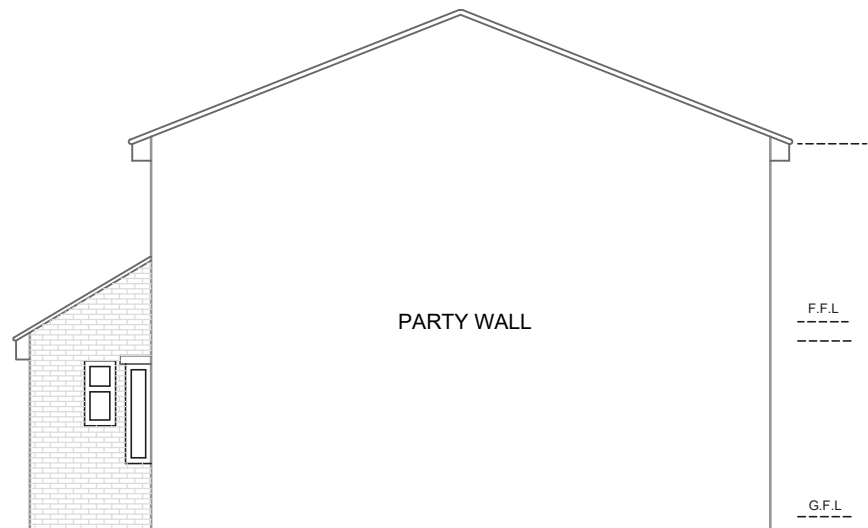

EXISTING SIDE ELEVATION (SOUTH EAST)

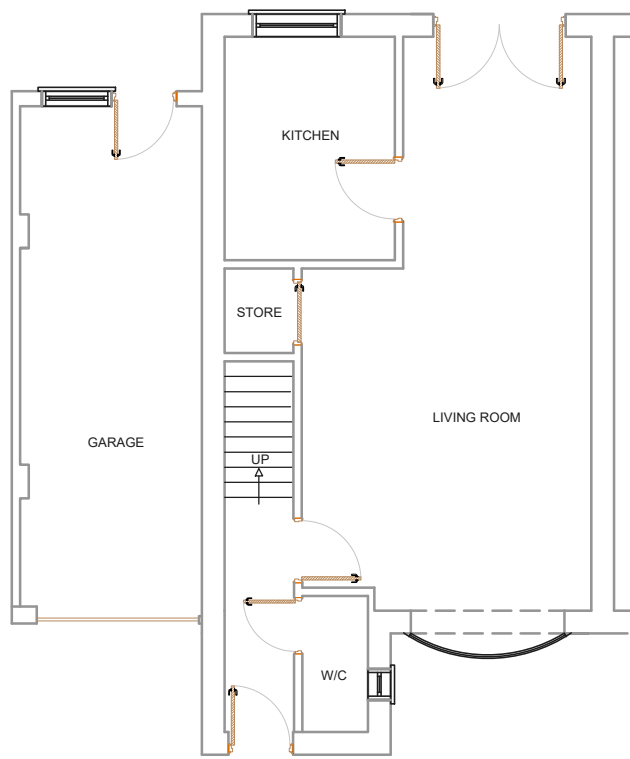

EXISTING GROUND FLOOR PLAN

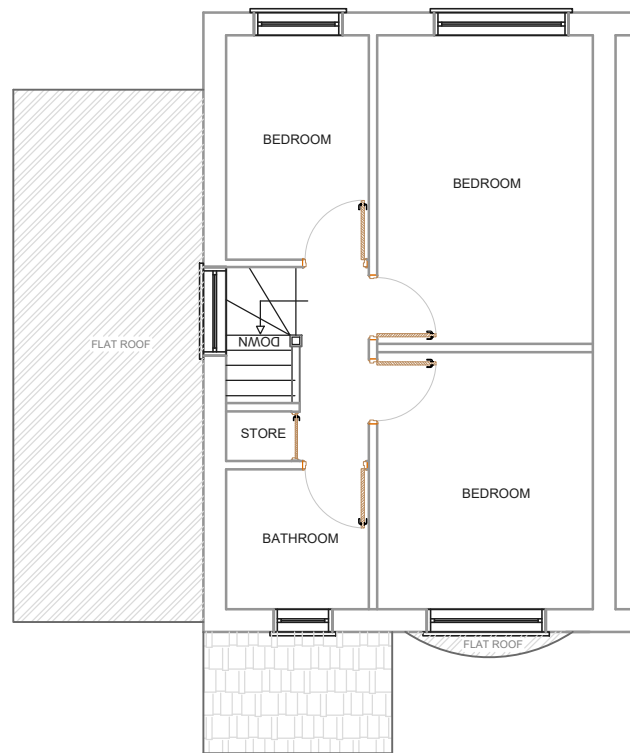

EXISTING FIRST FLOOR PLAN

I Planning Services email: ipsuk@live.co.uk		2A Cook Street, Bury, Lancashire, BL9 0RP, 0161 8717405	
Existing Floor plans and Elevations of 31 Ribchester Drive, Bury, BL9 9JT			
Scale :1 : 100 on A3		All Dimensions in Meters	
Ref: IPS/R/31/BL99JT		Date : 07/08/2024	
SHT 1 of 2		Existing	

