

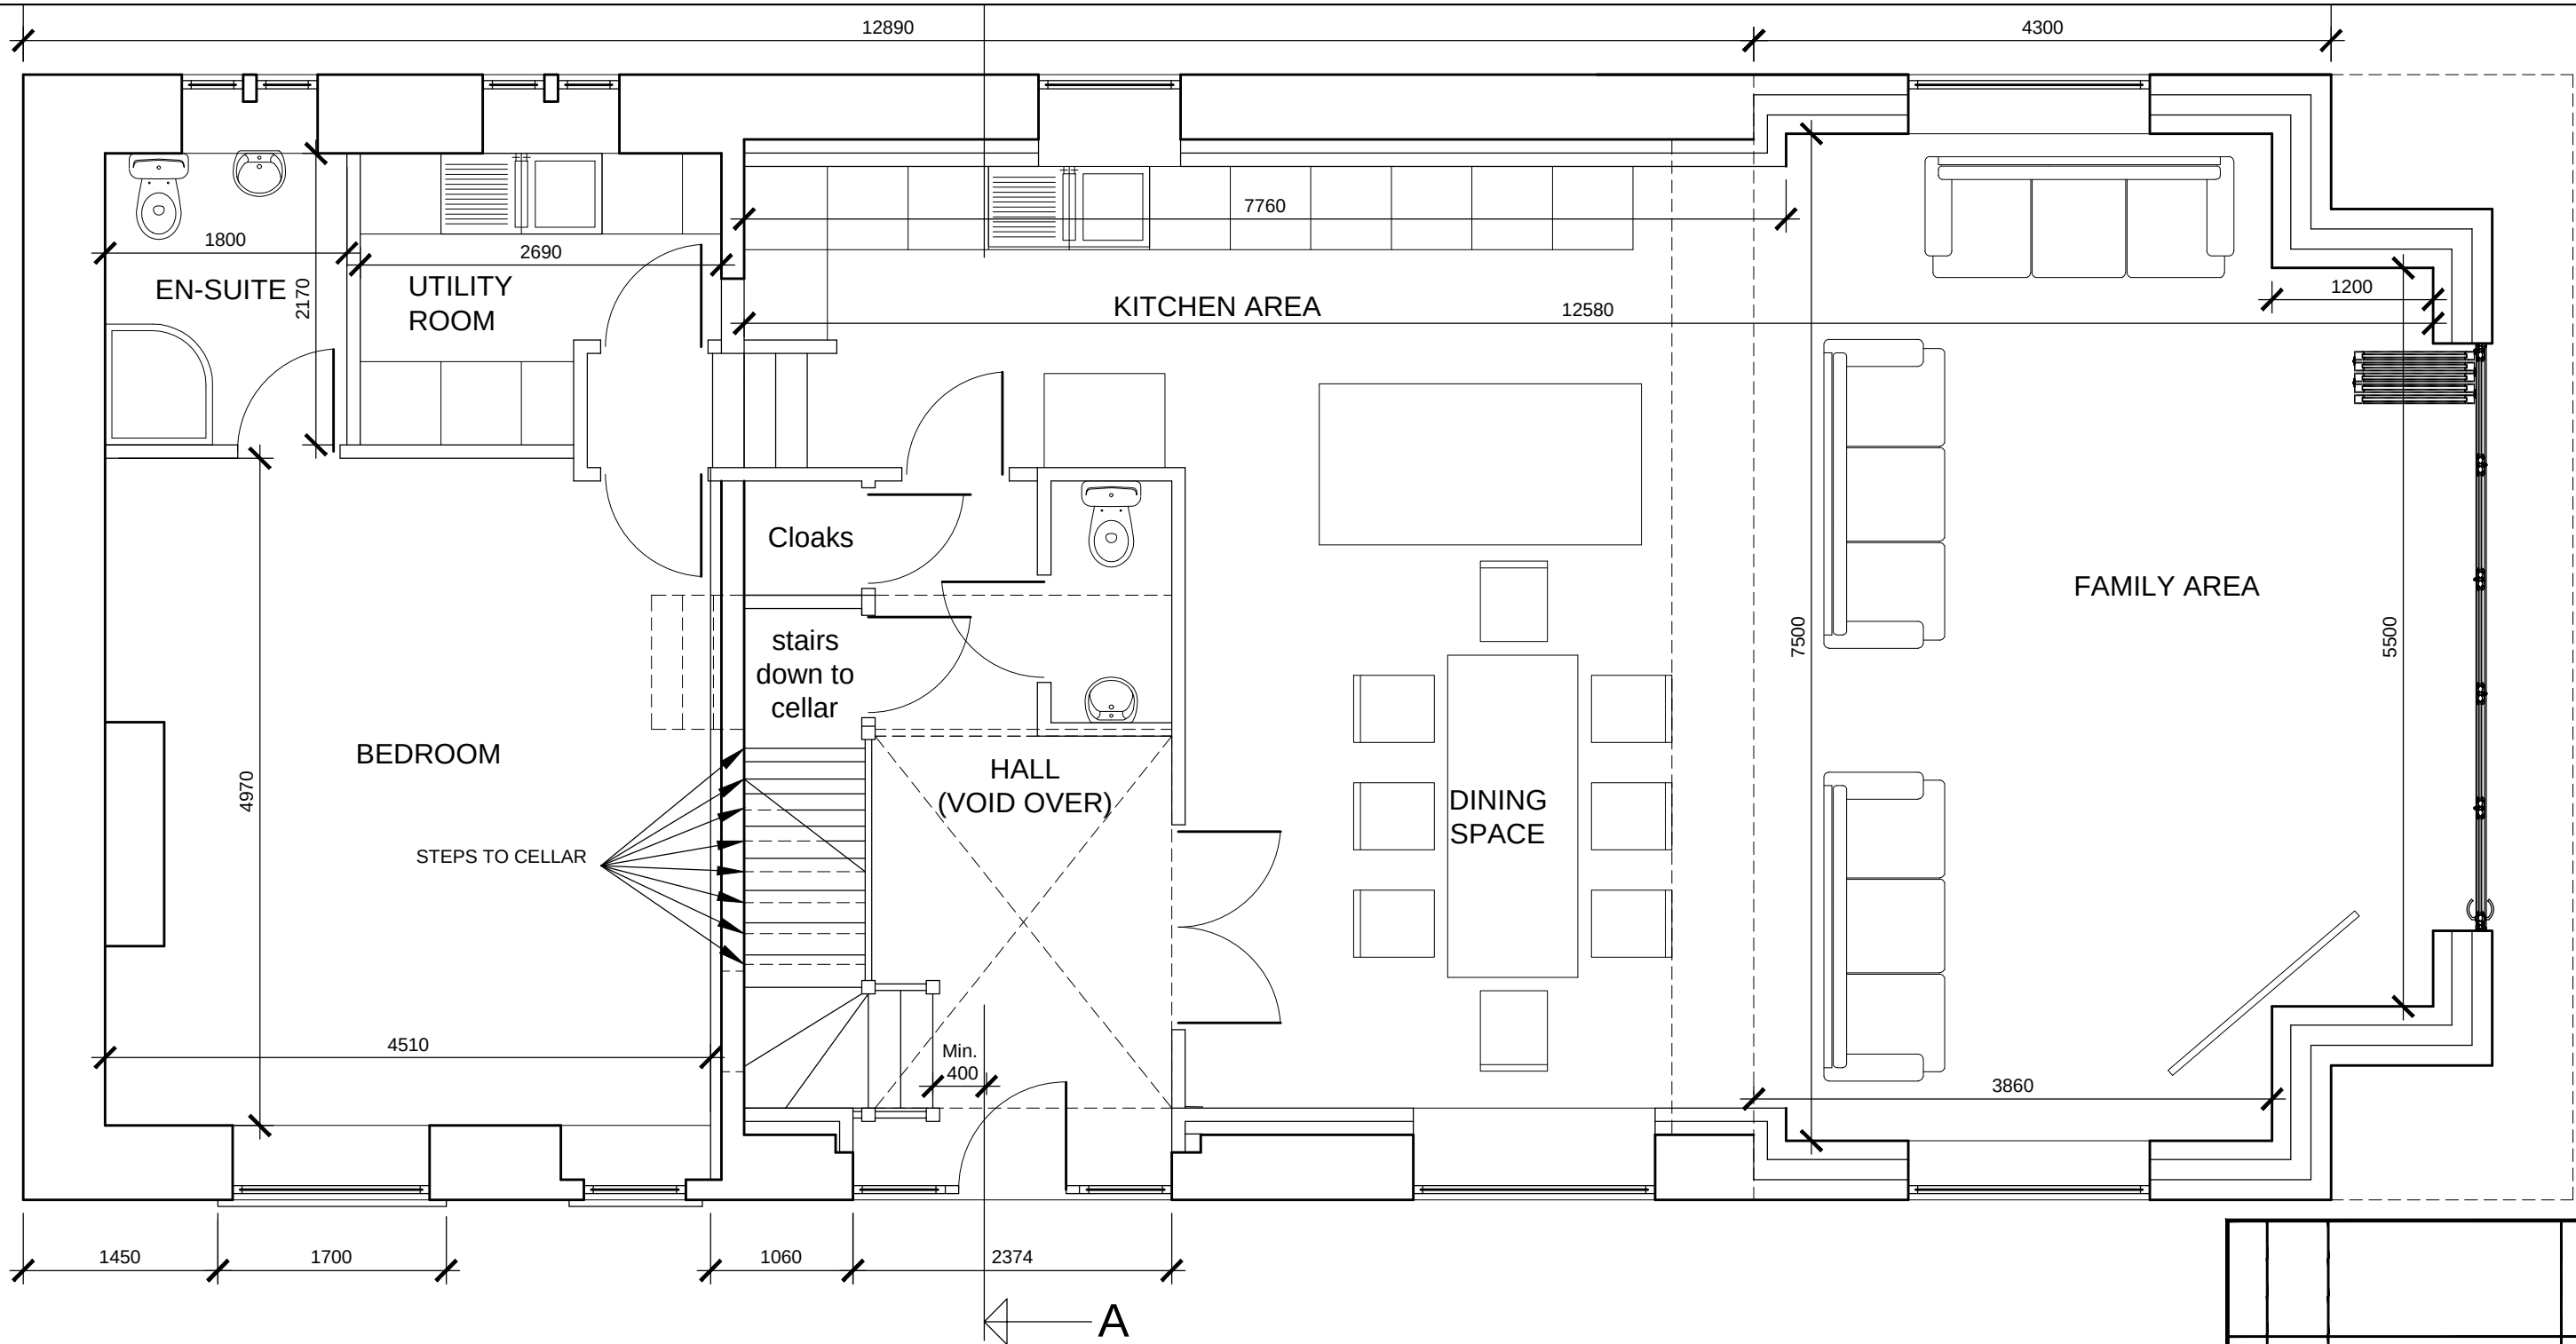


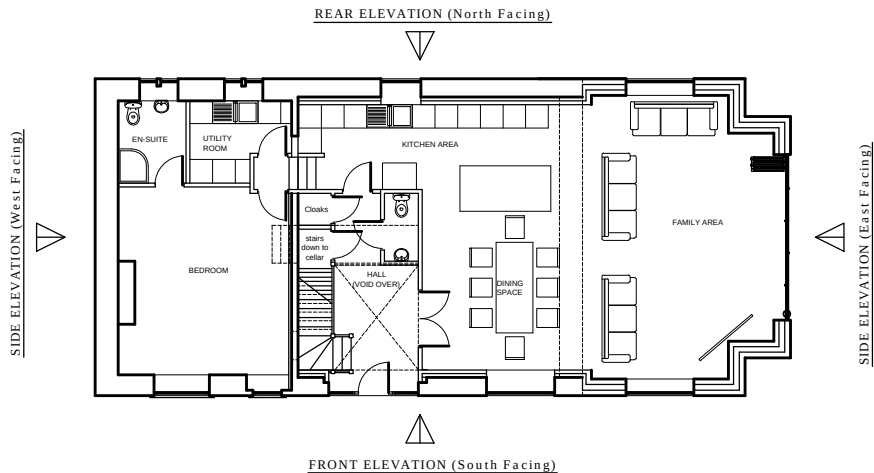

PROPOSED G.F. PLAN
FRONT OF HOUSE

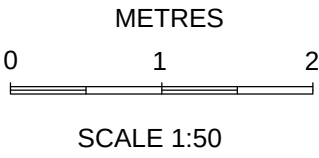

REV	DATE	AMENDMENTS	INT
Harry Jackson Surveyors Limited			
Unit 4A Farnworth Park Industrial Estate Wellington Street, Farnworth, Bolton BL4 7BY Tel: 01204 701740 Mobile: 07931 321879			
CLIENT		Mr Joe Mannion	
ADDRESS		Height Barn Cottage, Harwood Road Walshaw, Bury, BL8 3PR	
PROJECT		Extension	
TITLE		Proposed Ground Floor Plan	
DRAWING No.		9	REV
SCALES		1:50	DATE May 2024
DRAWN BY		BE	SHEET SIZE A3
CHECKED BY		HJ	COPYRIGHT ©