



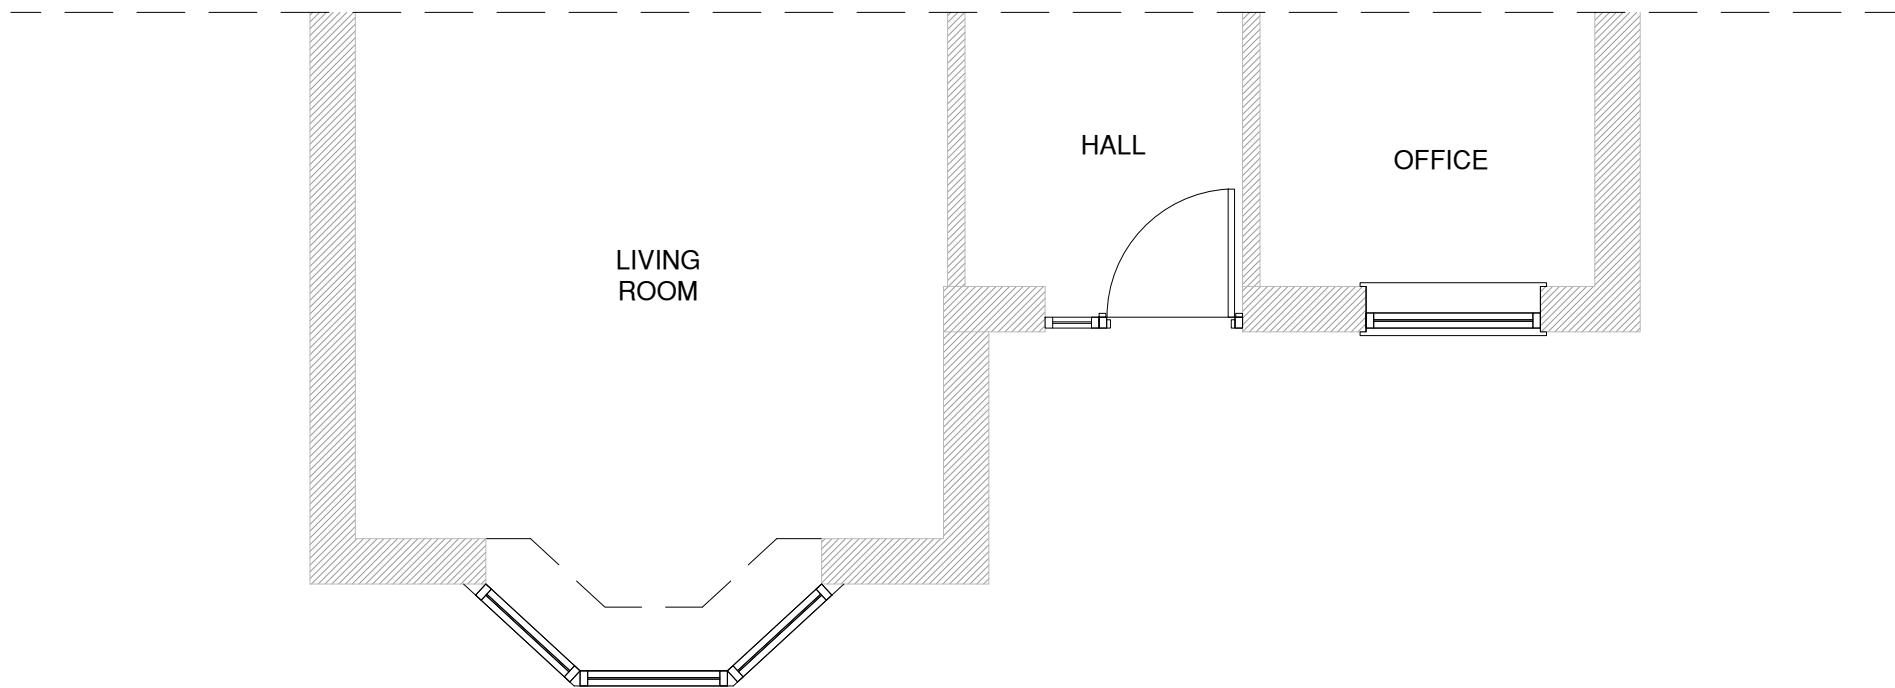

EXISTING PLAN



EXISTING FRONT ELEVATION

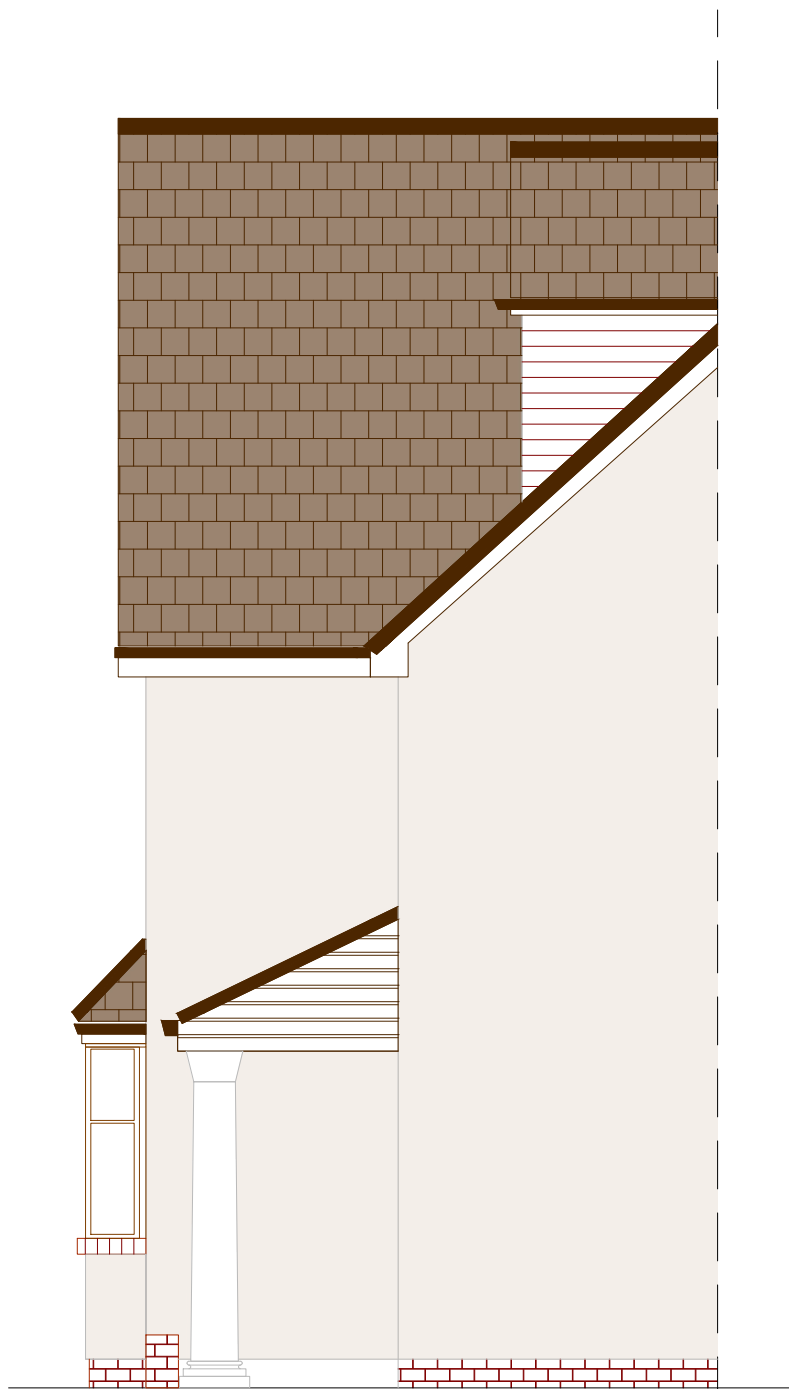

EXISTING SIDE ELEVATION

REV	DESCRIPTION	BY	DATE



Arch Designs
*Don't just dream it,
let us design it!*
ARCH DESIGNS www.archdesigns.co.uk

CLIENT:

MR KRIS POLIWODZINSKI
70 HARDMAN'S RD,
WHITEFIELD, MANCHESTER,
M45 7BD,

ARCHITECT:

MR REUBEN RAMELIZE
ARCH DESIGNS, WILSONS PARK C/O MAS
MONSALL ROAD
MANCHESTER M40 8WN

DRAWN:

REUBEN

CHECKED:

checked

DATE:

APRIL 2024

REVISION:

--

PROJECT NAME:

PROPOSED FRONT PORCH LOBBY

DRAWING TITLE:

EXISTING PLAN AND ELEVATIONS

SCALE:

1:50

SHEET SIZE:

A1

SHEET NO:

01

PROJECT NO:

2024/02

STATUS:

For Planning Only

DRAWING NO:

A1/01