


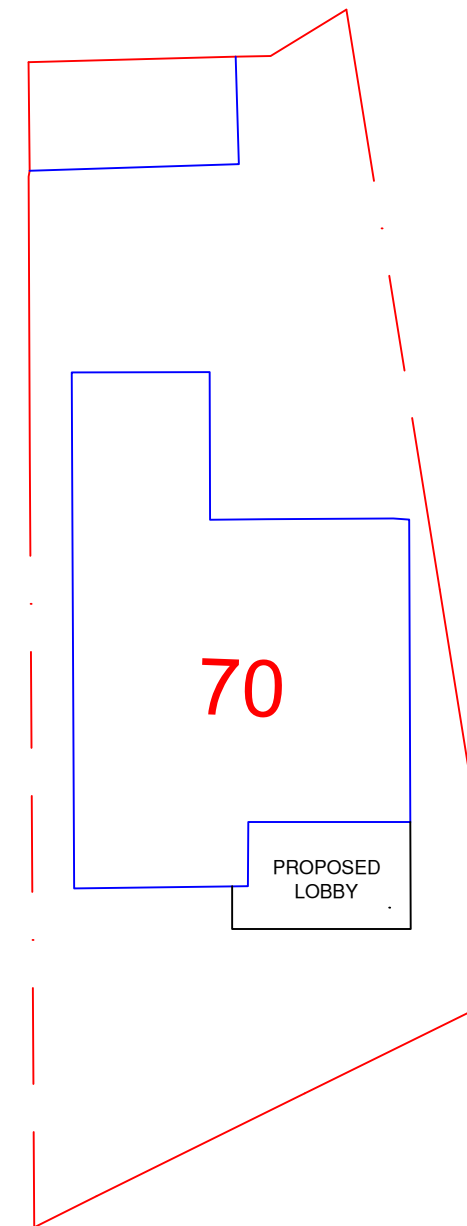

SITE PLAN

Notes:

NOTES

---		---	---
---	---		---
REV:	DESCRIPTION:	BY:	DATE:



ARCH DESIGNS

Arch Designs

Don't just dream it,
let us design it!

www.archdesigns.co.uk

CLIENT:

MR KRIS POLIWODZINSKI
70 HARDMAN'S RD,
WHITEFIELD, MANCHESTER,
M45 7BD

ARCHITECT:

MR REUBEN RAMELIZE
ARCH DESIGNS, WILSONS PARK C/O MAS
MONSALL ROAD
MANCHESTER M40 8WN

DRAWN:

REUBEN

CHECKED:

checked

DATE:

APRIL 2024

REVISION:

PROJECT NAME:

PROPOSED FRONT PORCH LOBBY

DRAWING TITLE:

PROPOSED SITE PLAN

SCALE:

SCALE: 1:200

SHEET SIZE:

A3

SHEET NO:

04

PROJECT NO:

2024/02

STATUS:

For Planning Only

DRAWING NO:

A3/04