


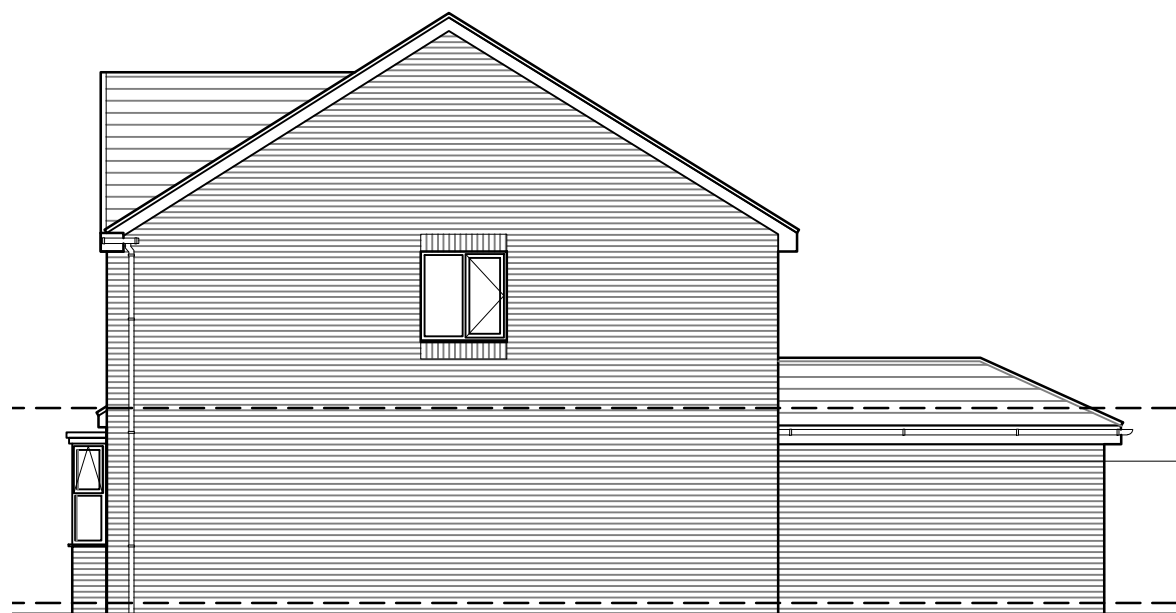


Existing Side Elevation
Scale: 1:100



Existing Front Elevation
Scale: 1:100



Existing Side Elevation
Scale: 1:100

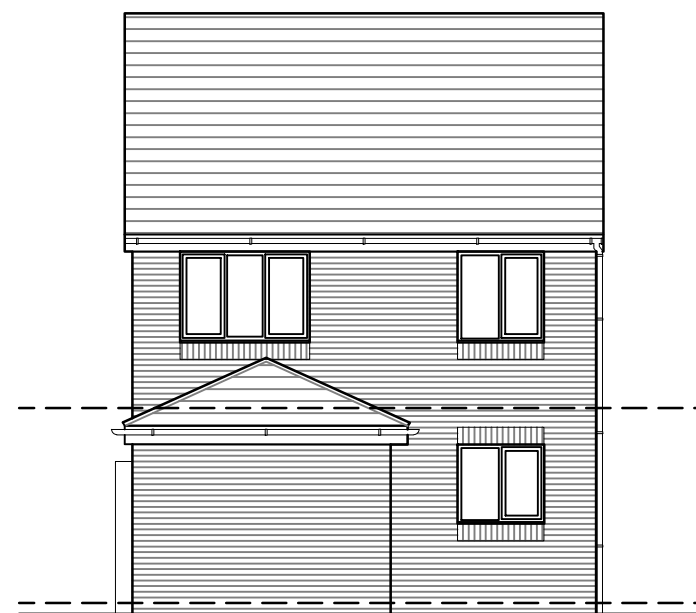

Existing Rear Elevation
Scale: 1:100

Site Location Plan
Scale: 1:1250

REV	Notes	Date	By
CRISP architecture Email: crisparchitecture@gmail.com Chartered Institute of Architectural Technologists Chartered Practice			
Project:		11 Redmere Drive Bury, BL9 9GB	
Drawing Title: Existing Elevations			
Project No: 2104		File Identifier:2104_72_04	
Drawing No: 72_04		Revision:	
Drawn By: SMH		Checked By:SMH	
Scale: 1:50 @ A3		Date: 26/04/2021	
Purpose of Issue: F E A S I B I L I T Y			
Drawing Status: P L A N N I N G			