


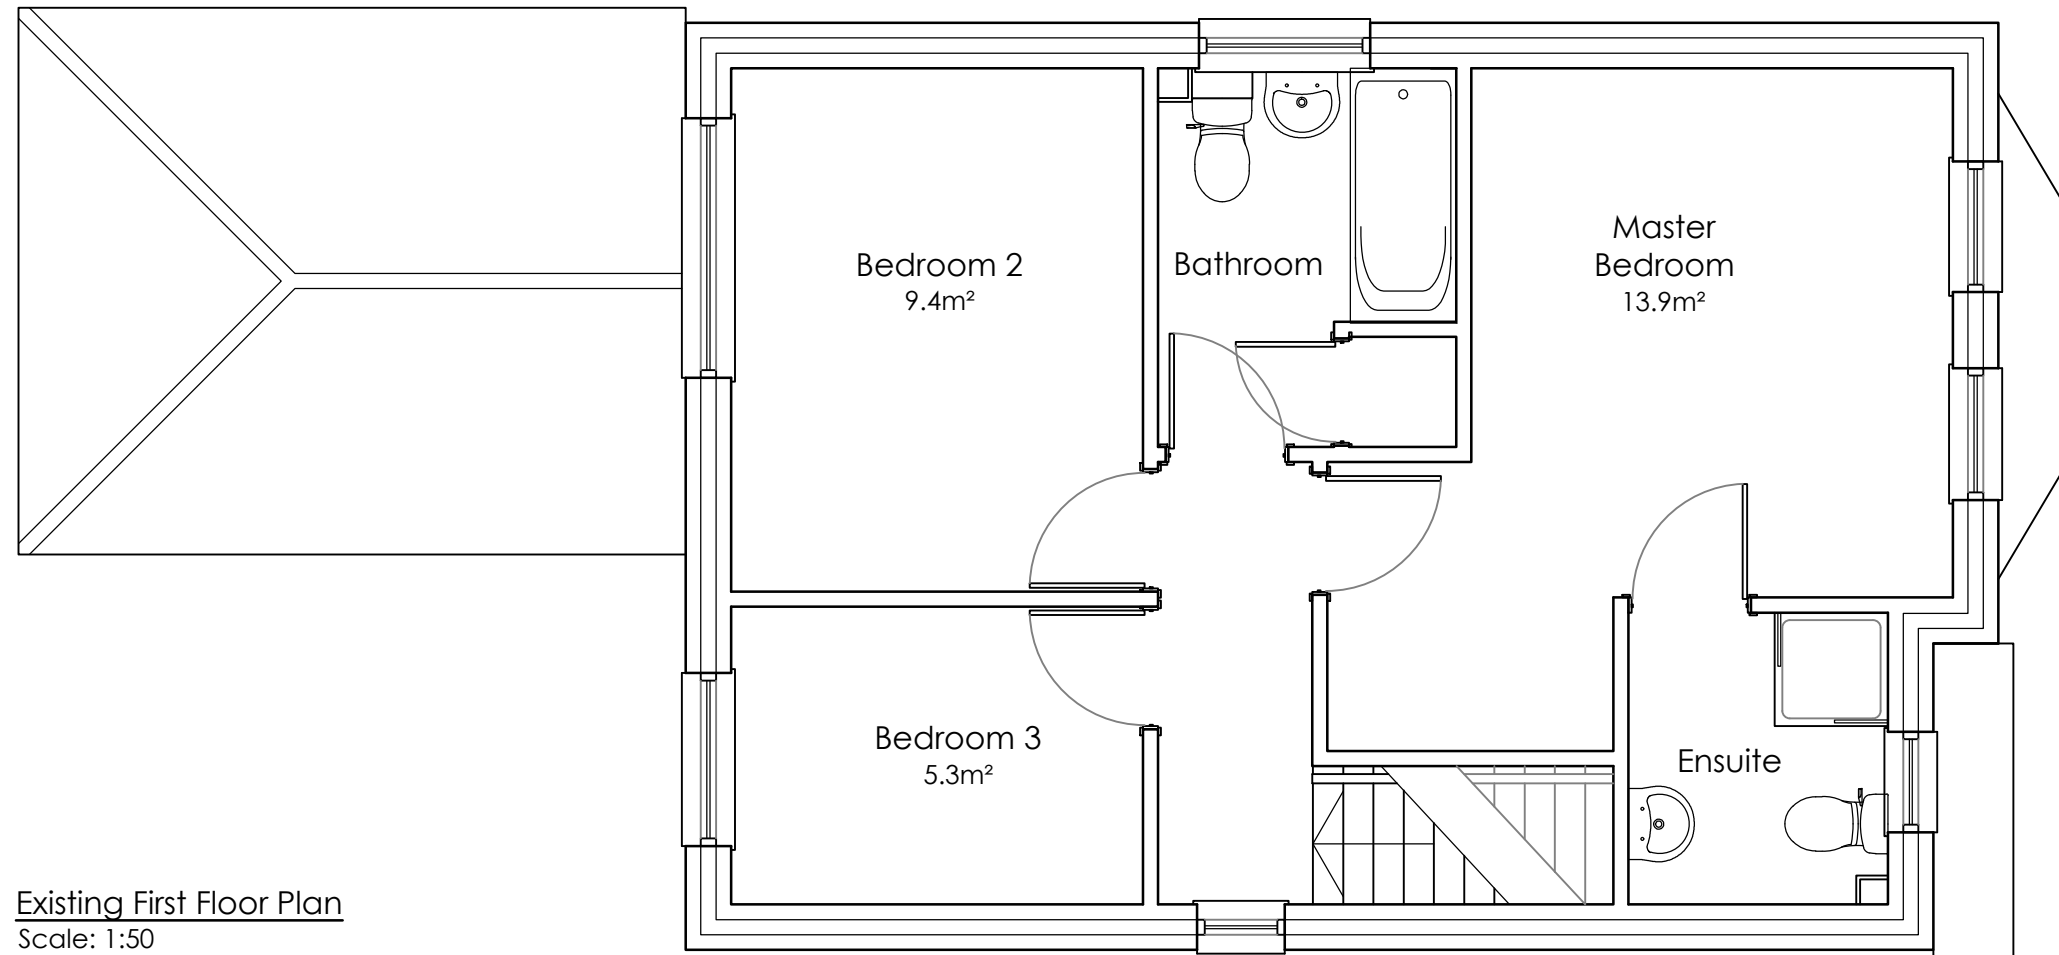

Existing First Floor Plan
Scale: 1:50

Site Boundary



Site Location Plan
Scale: 1:1250



Key

Site Boundary

REV	Notes	Date	By

CRISP

architecture

Email: studio@crisparchitecture.co.uk

Chartered Institute of
Architectural Technologists
Chartered Practice

Project: 11 Redmere Drive Bury, BL9 9GB	
Drawing Title: Existing First Floor Plan	

Project No: 2104	File Identifier:2104_72_03
Drawing No: 72_03	Revision:
Drawn By: SMH	Checked By:SMH
Scale: 1:50 @ A3	Date: 26/04/2021

Purpose of Issue: FEASIBILITY
Drawing Status: PLANNING