



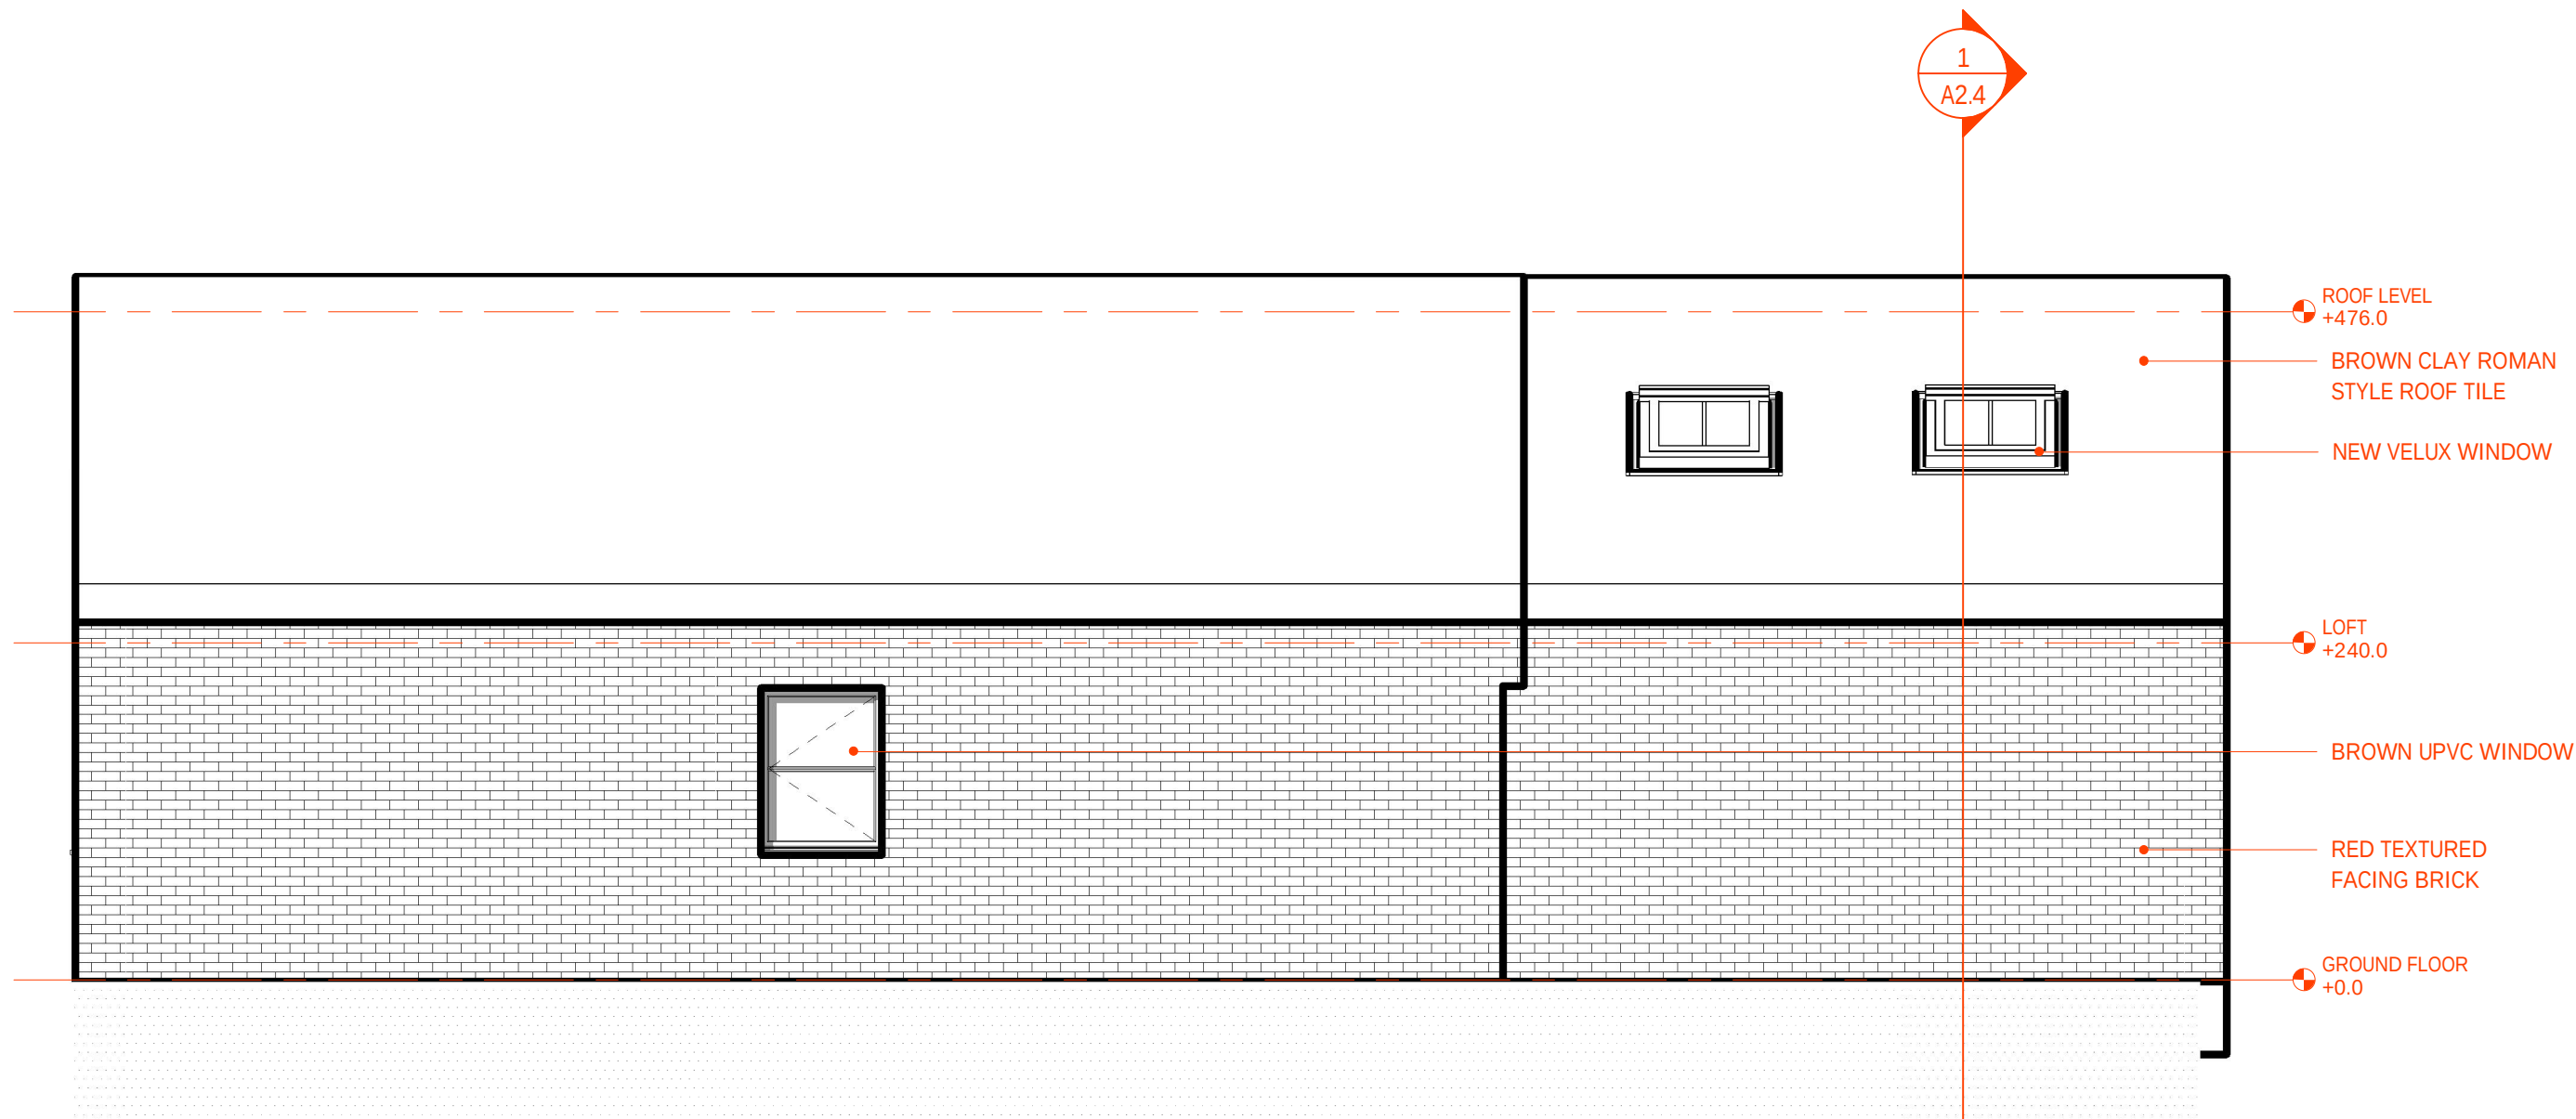


1 PROPOSED EAST ELEVATION
SCALE: 1 : 50



2 PROPOSED NORTH ELEVATION
SCALE: 1 : 50

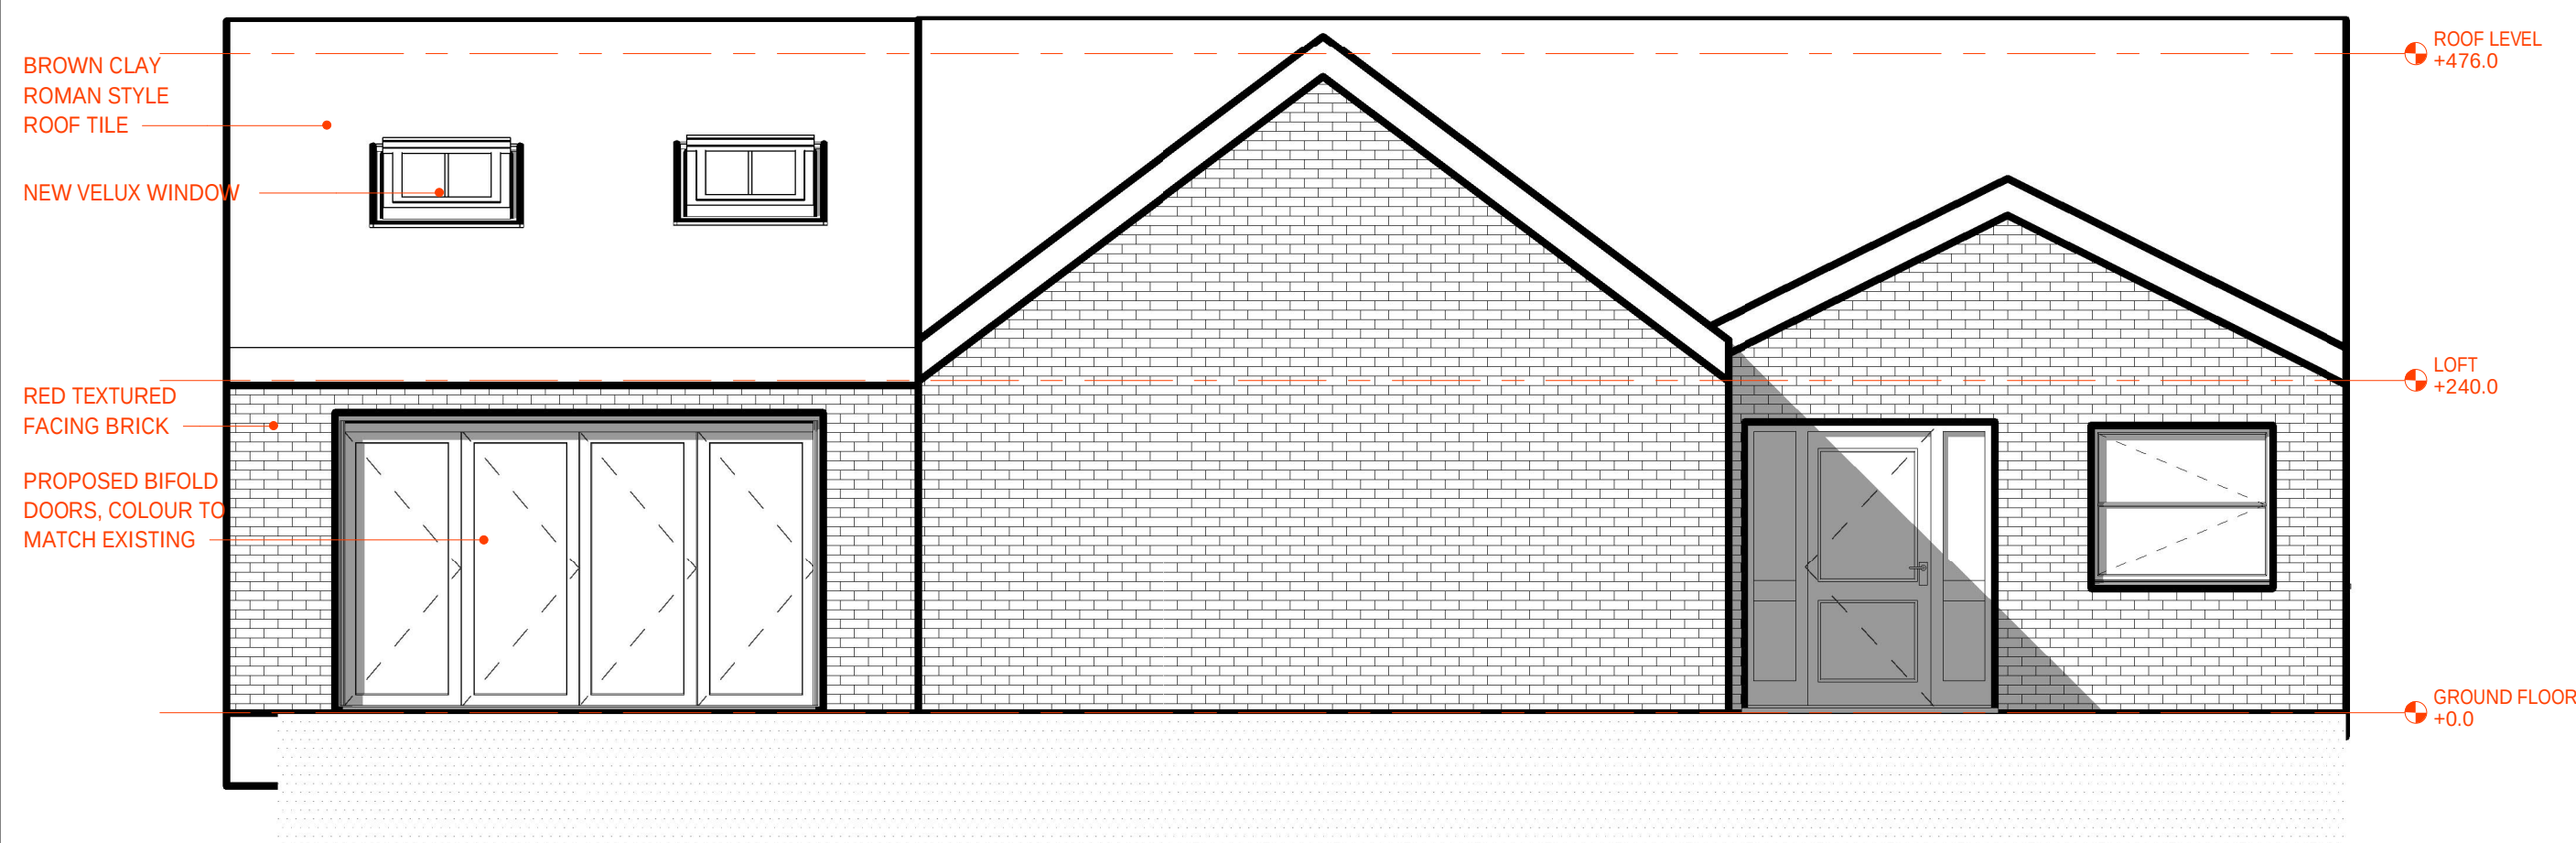

3 PROPOSED SOUTH ELEVATION
SCALE: 1 : 50

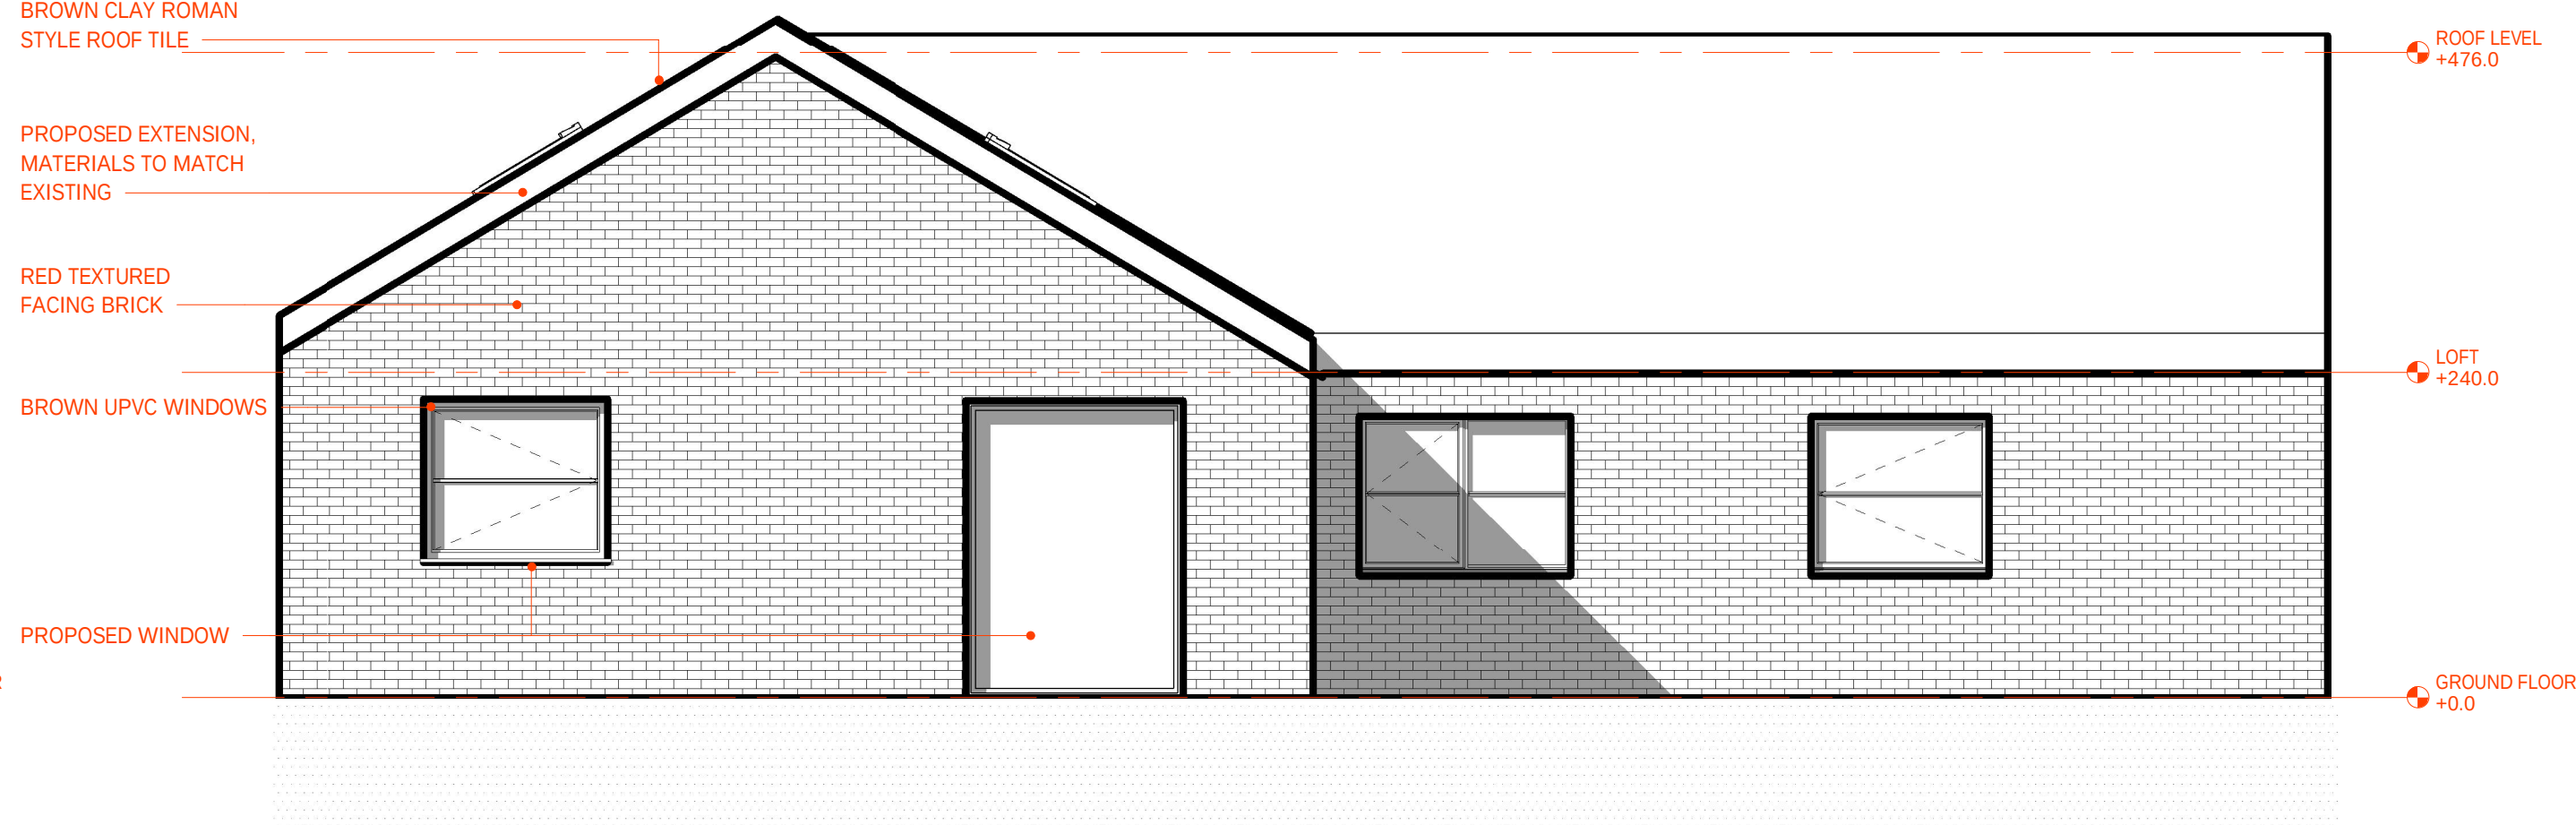

4 PROPOSED WEST ELEVATION
SCALE: 1 : 50

YOUR ADDRESS ©2018

PROJECT:
8 BEALEY CLOSE

RADCLIFFE, MANCHESTER	
DATE:	06/04/23
PROJECT NO	1008
REVISION	DATE
P1	ISSUED FOR COMMENT 06/04/23
P2	COMMENTS INCLUDED 13/04/23
P3	COMMENTS INCLUDED 14/04/23

NOTES:
This drawing is to be read in conjunction with all relevant specifications and drawings issued.
The contractor is to check and verify all building and site dimensions and check levels before work commences and/or materials are installed.
Any measurements shall be reported to the Contract Administrator (CA) immediately.
This drawing may not be reproduced or part reproduced without the express consent of the architect.
DO NOT SCALE THIS DRAWING. CHECK ALL DIMENSIONS ON SITE.

NOT FOR CONSTRUCTION

PROPOSED
ELEVATIONS

SCALE: 1 : 50

A1.2

DRAWN BY: D.SWIFT