


1 EXISTING BUILDING LAYOUT

Scale: 1:50

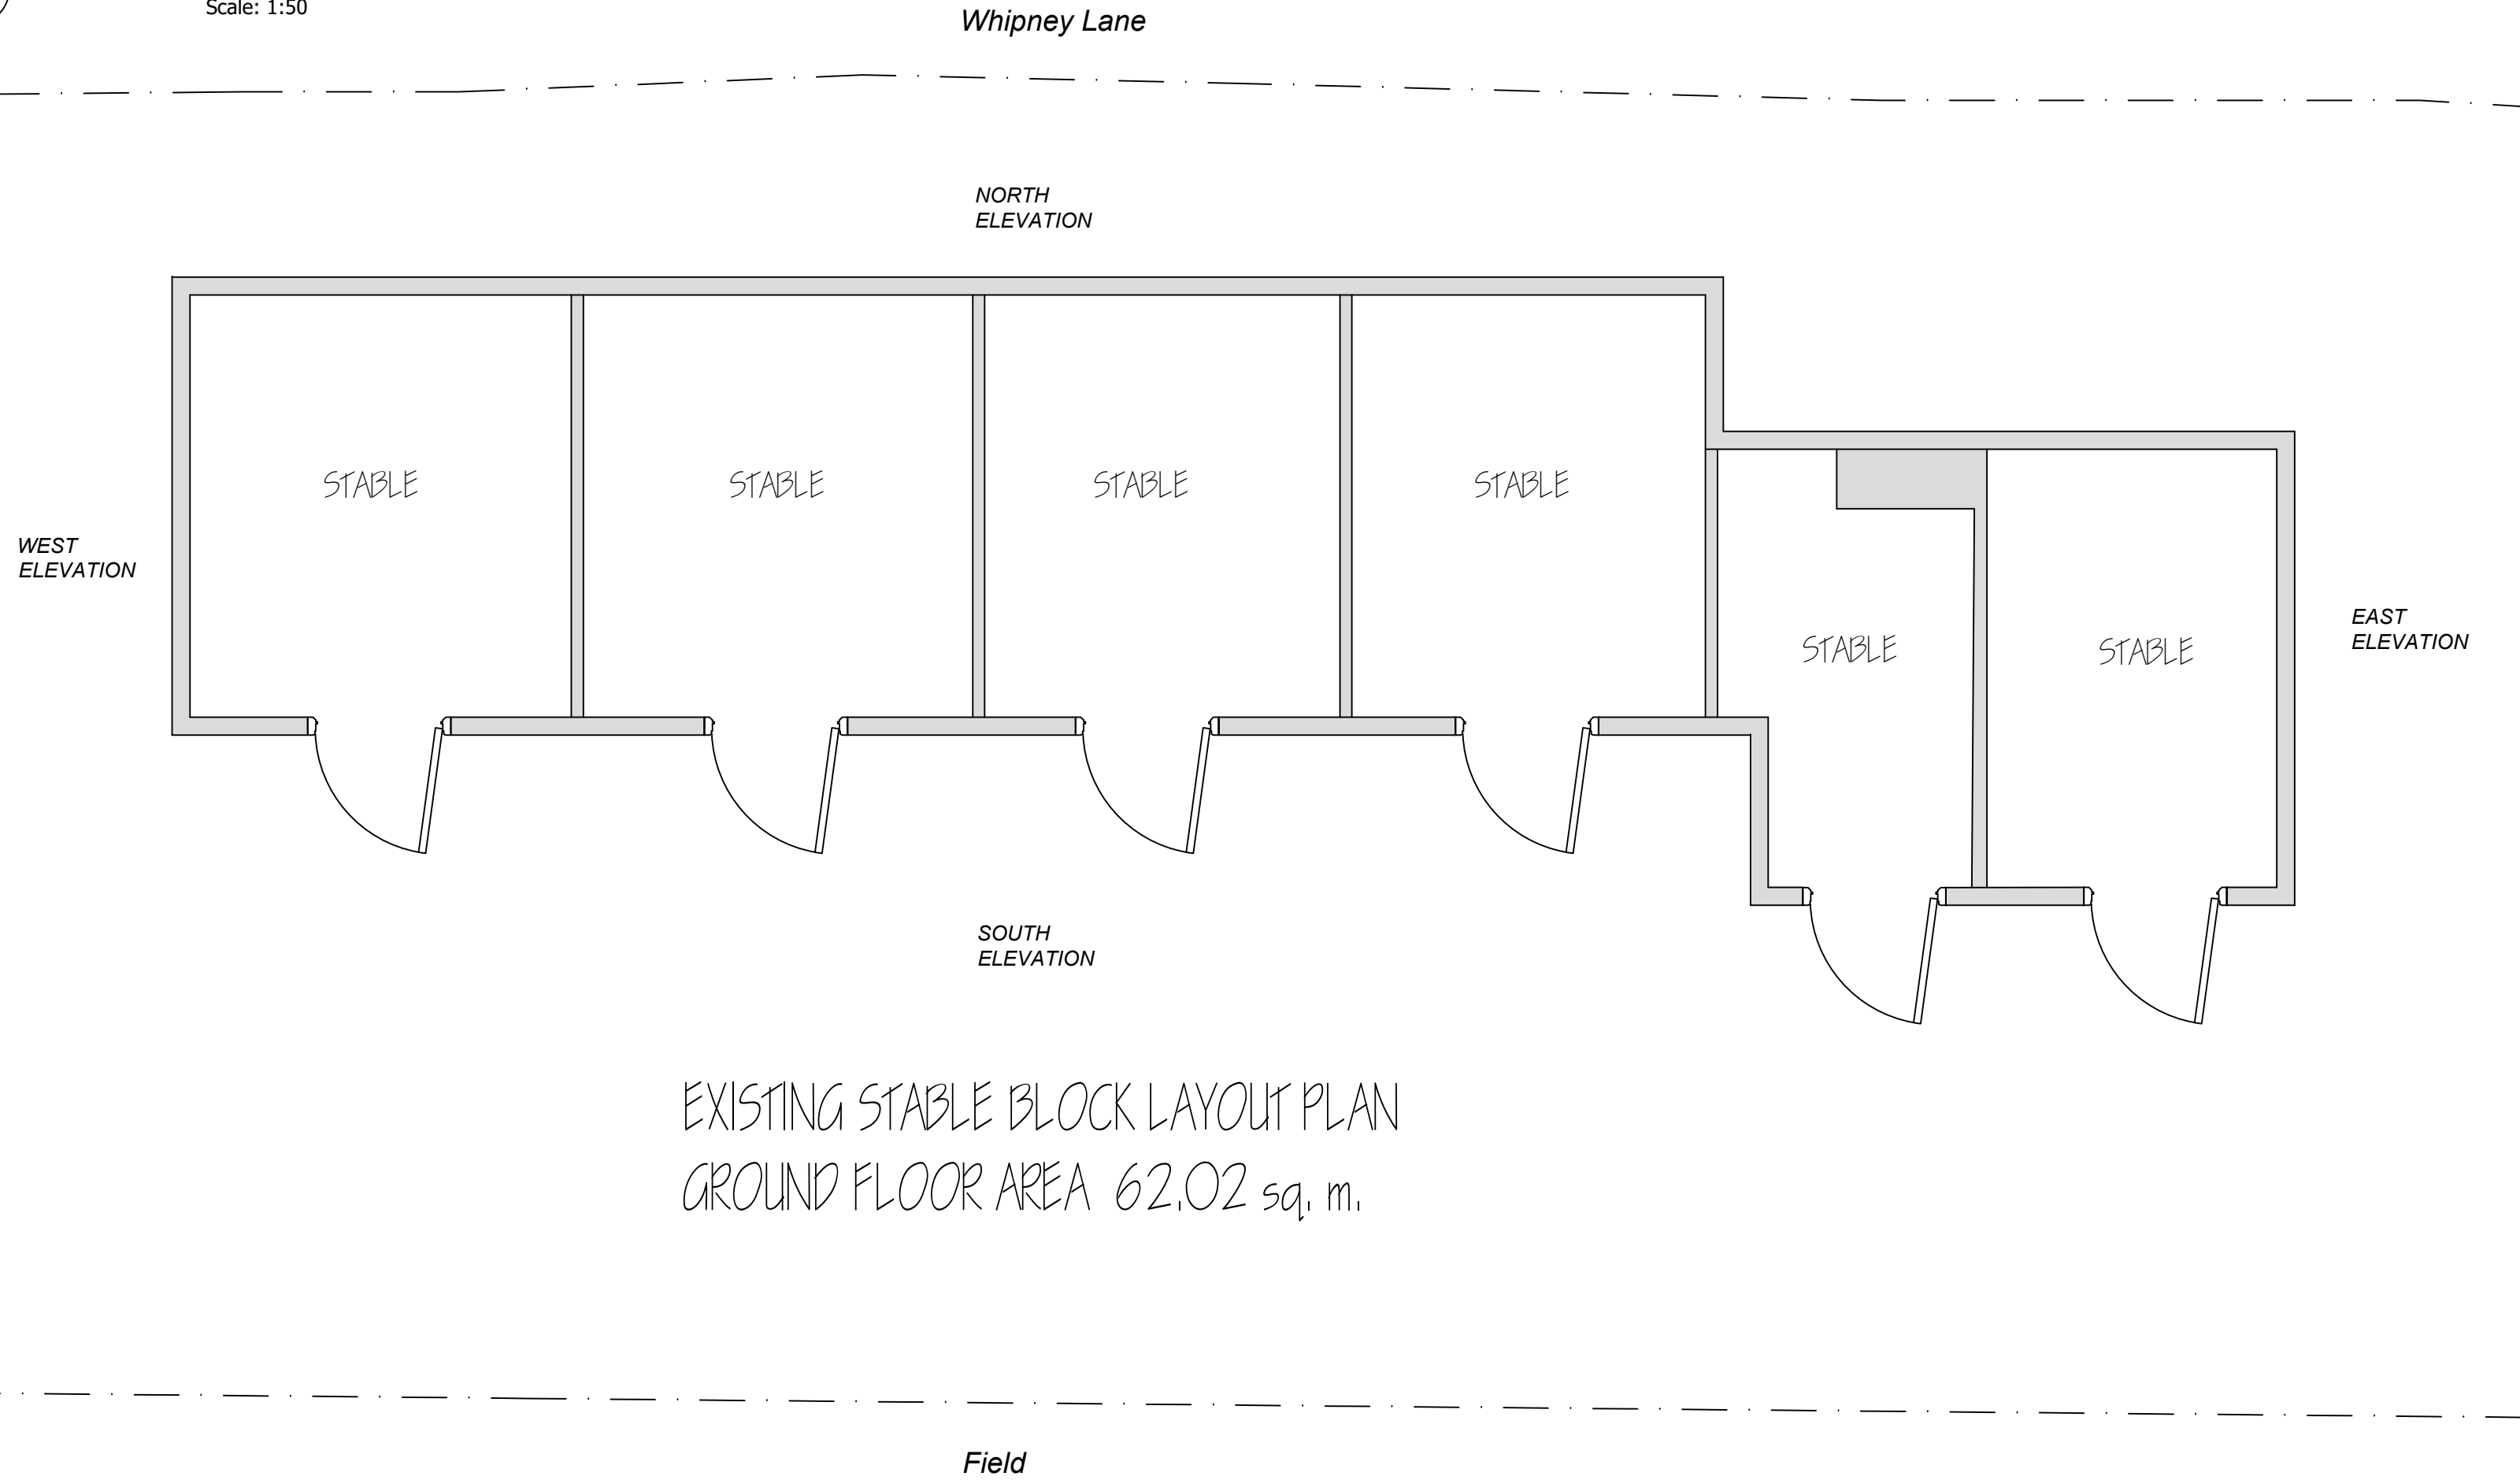

2 EXISTING BUILDING ELEVATIONS

Scale: 1:100





3 EXISTING LOCATION PLAN

Scale: 1:1250



4 EXISTING SITE PLAN

Scale: 1:200

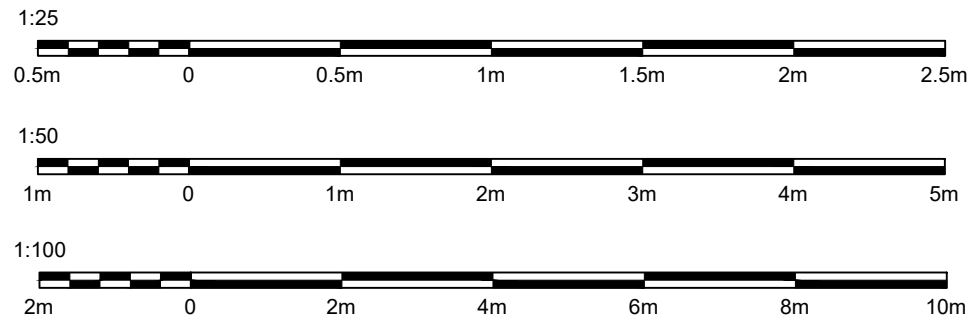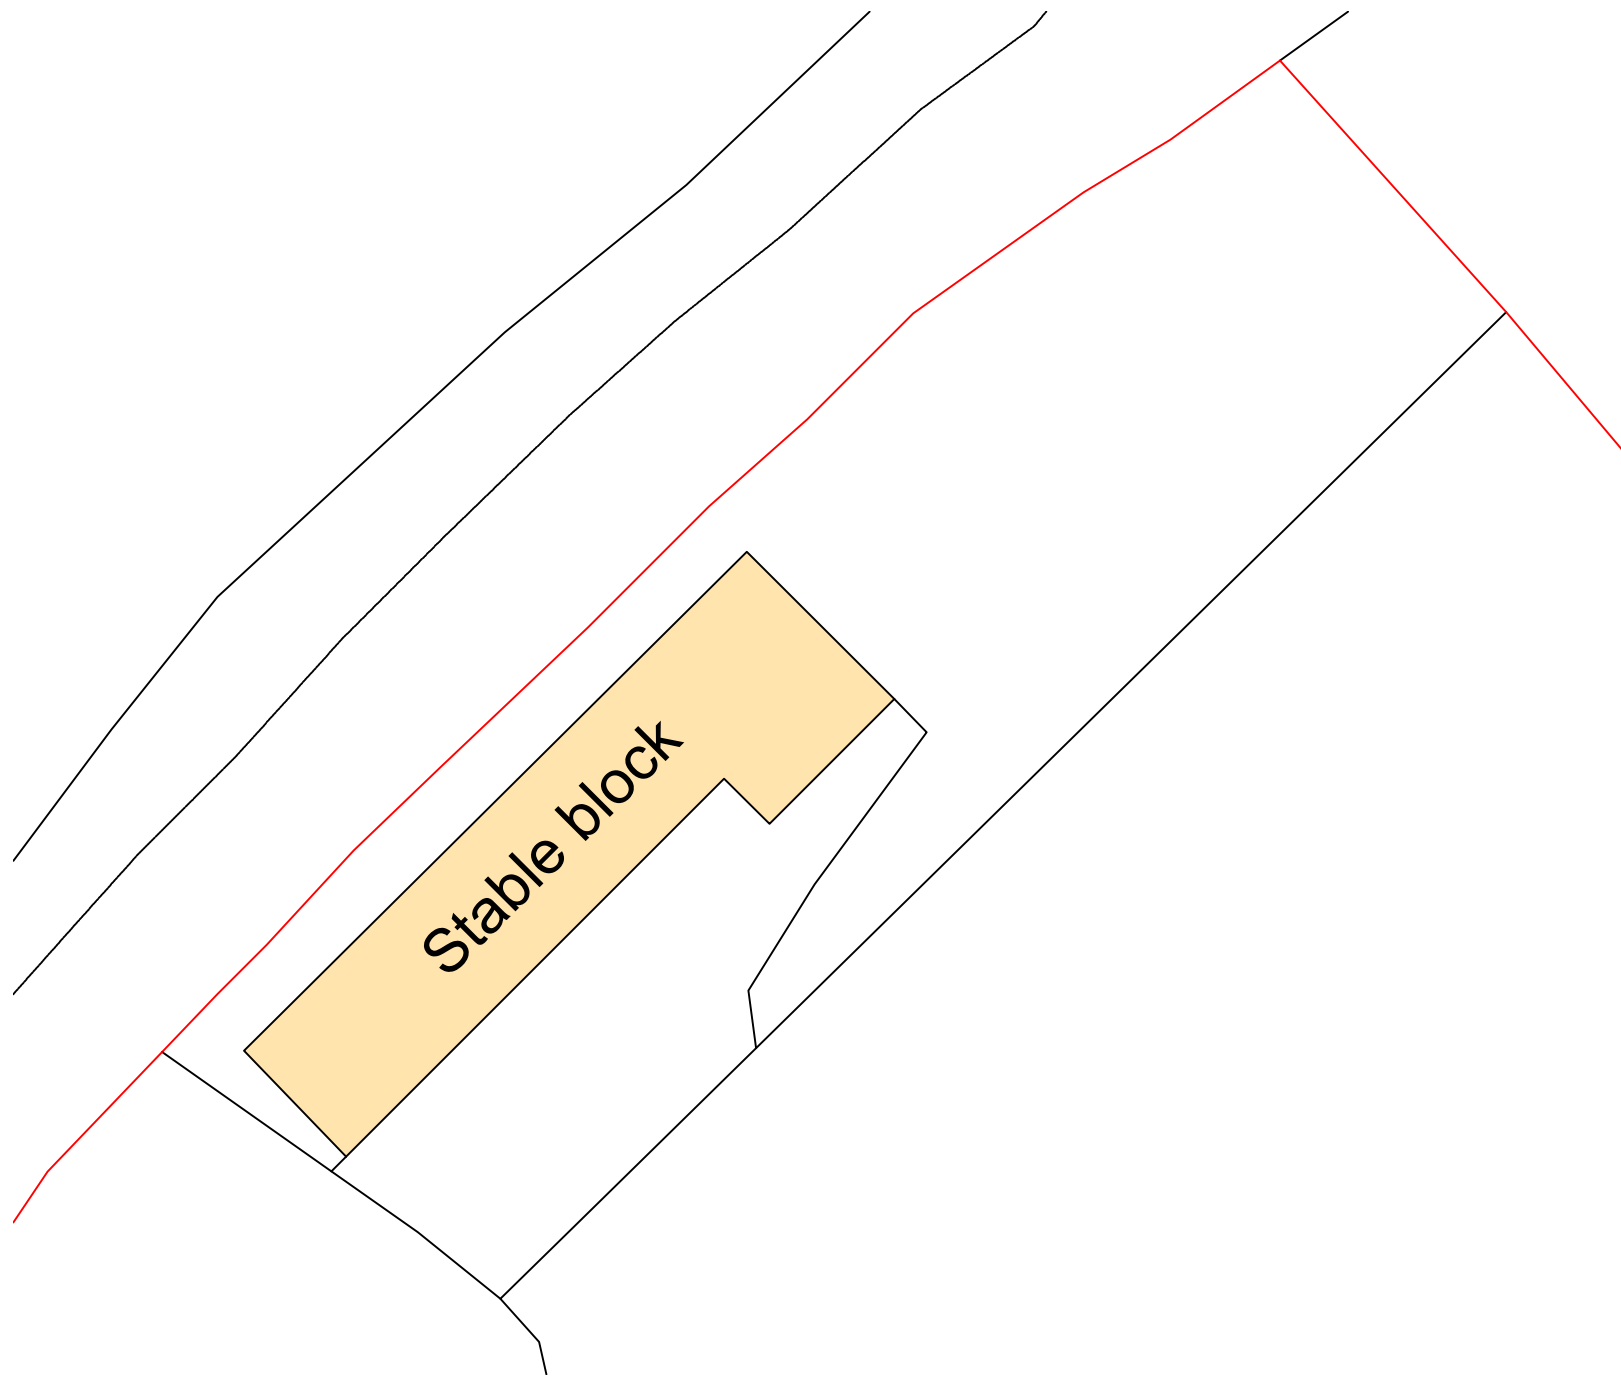

CLIENT: Ashley Kennell

PROJECT: Whipney House, Whipney Lane, Greenmount, BL8 4HT
ANNEX CONVERSION

REV	DATE	DESCRIPTION	BY	VE
A	NOV'24	PLANNING-ISSUE	J.A.L	PP
DRAWING: EXISTING BUILDING LAYOUTS & ELEVATIONS				
SCALE: AS SHOWN @ A1				
DATE: NOV' 2024		DRAWN BY: JAL		
DWG No: 001		REVISION: A		