



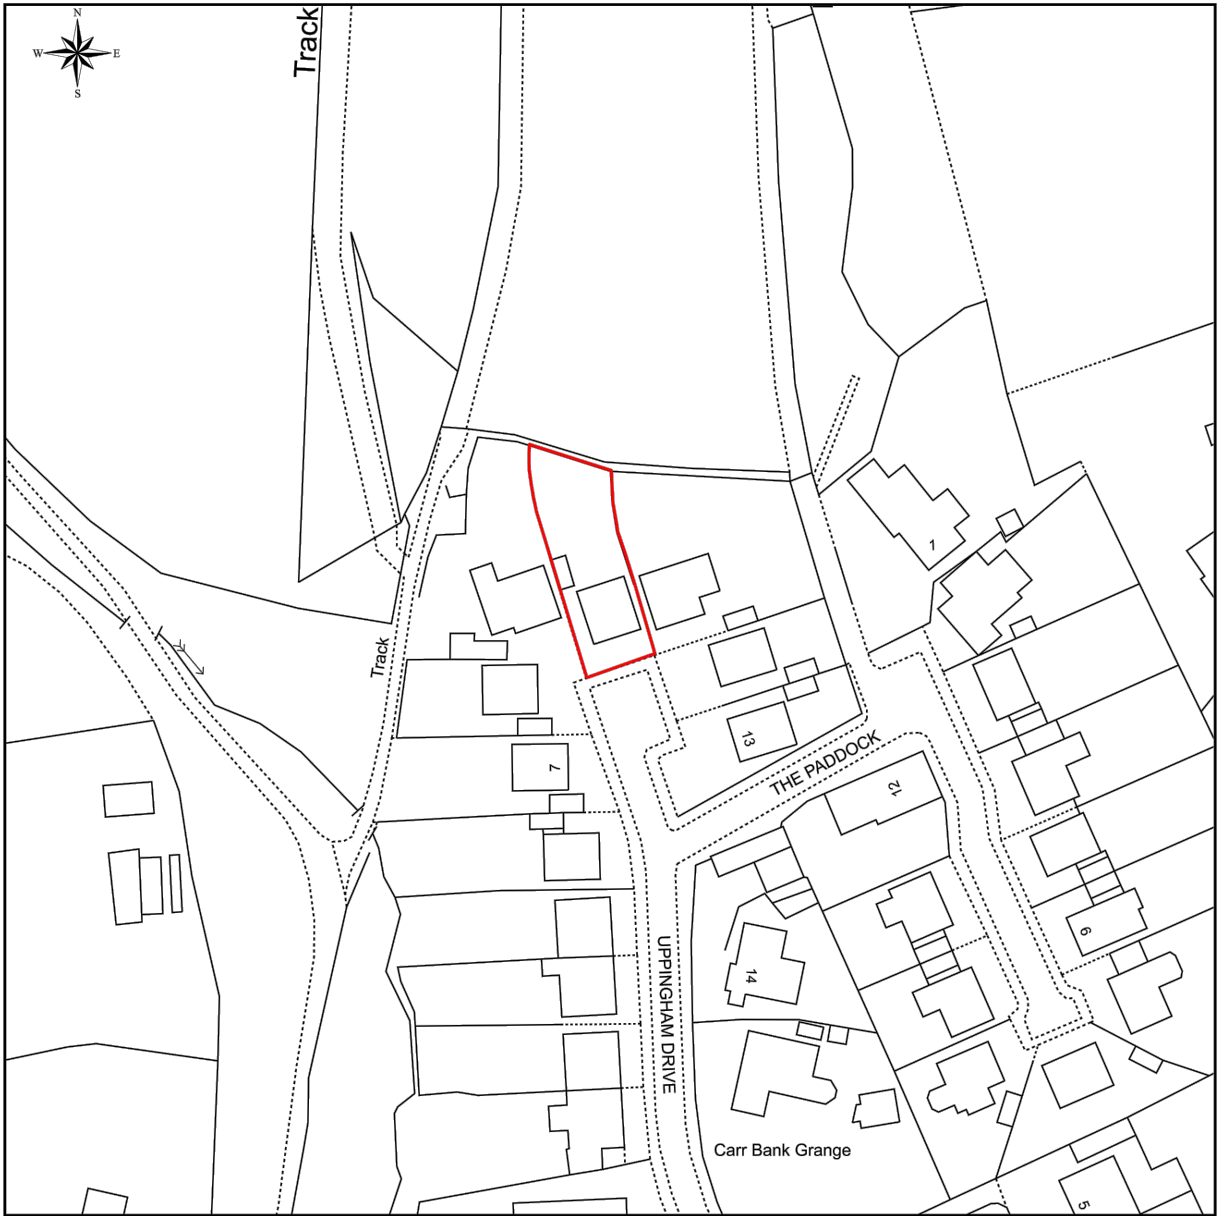

© Crown copyright and database rights 2023
Ordnance Survey 0100031673

LOCATION PLAN
1:1250

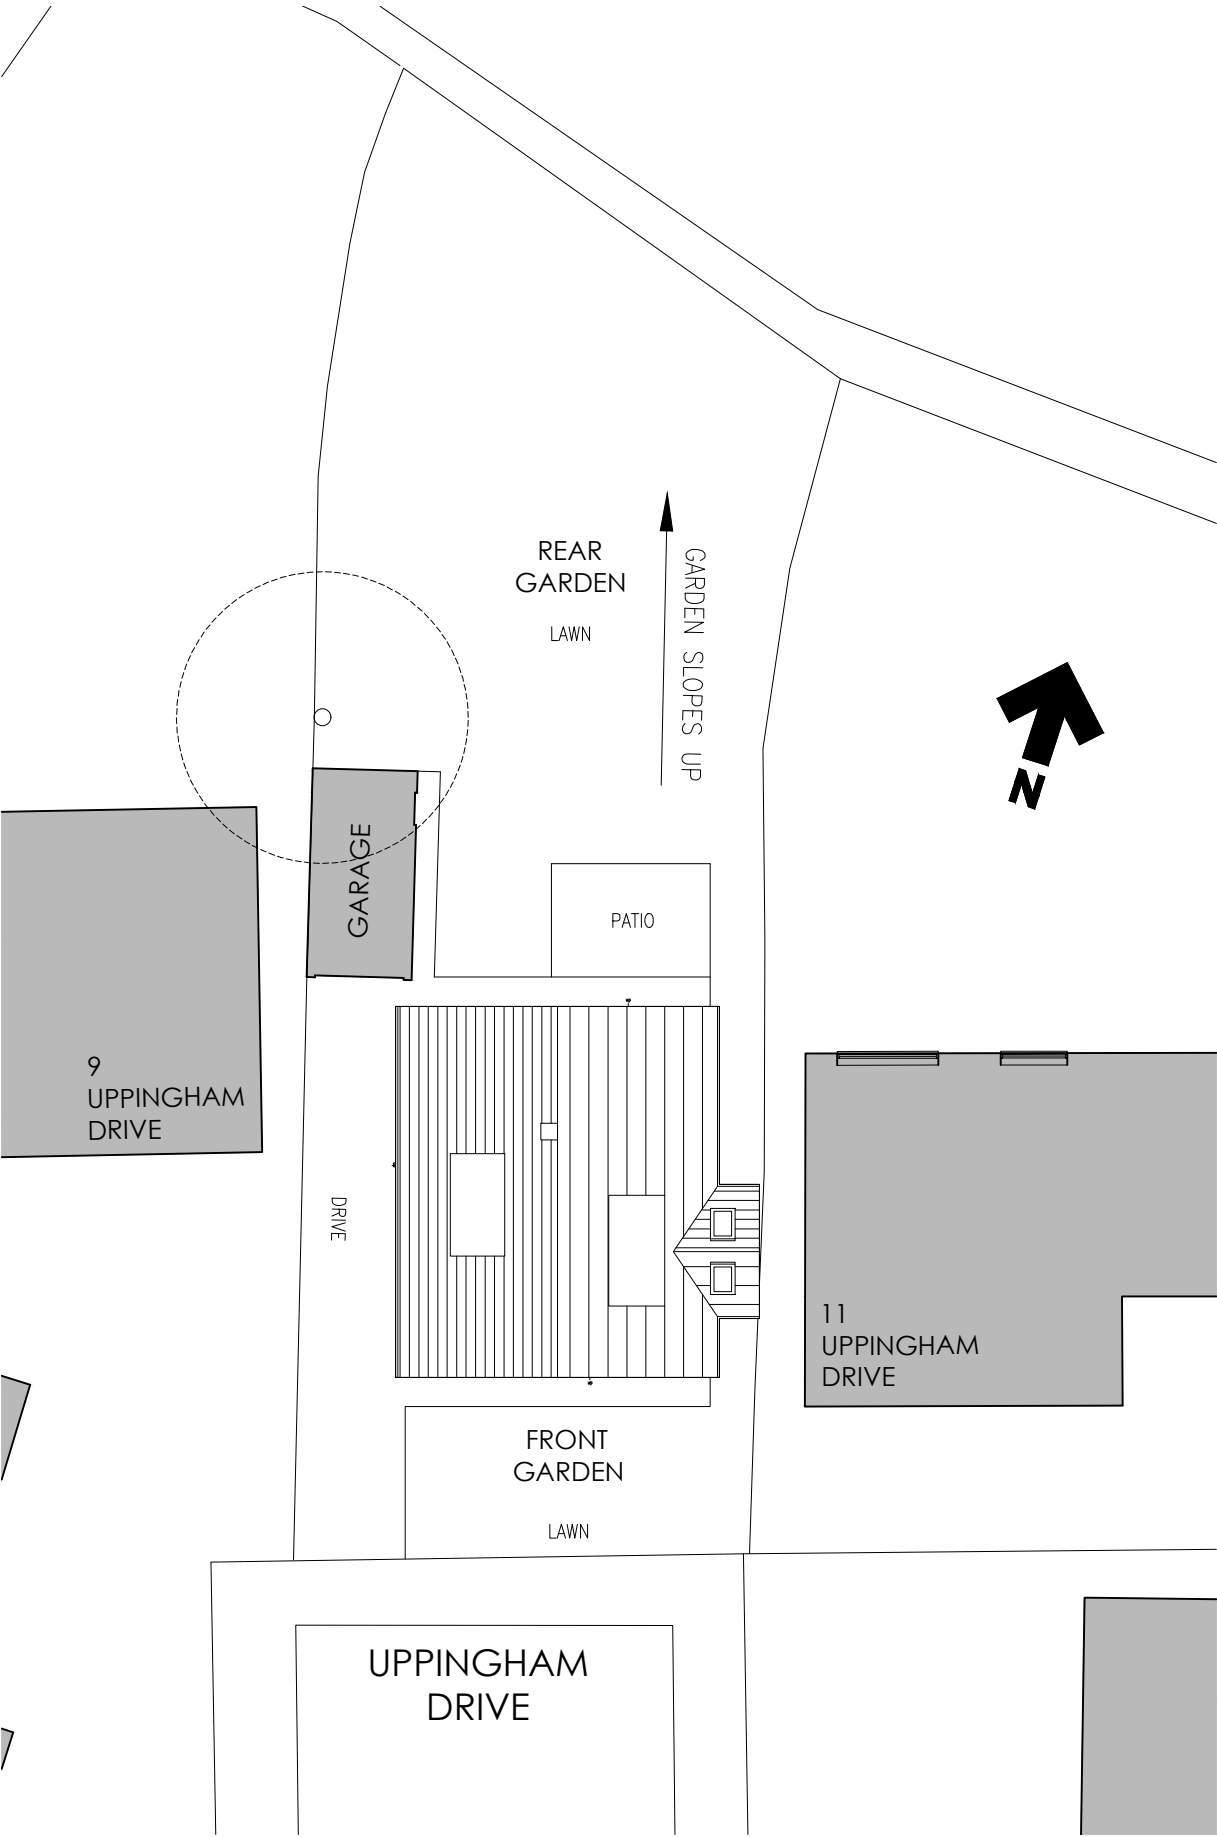

EXISTING SITE PLAN
1:200

All dimensions to be checked on site
Drawing not to be scaled
© This drawing and the building works depicted
therein are the copyright of burton:architects
and may not be used, copied or amended
except by written permission

A3

Rev	Date	Notes
PLANNING		
client		
Mr and Mrs Nelson		
project address		
10 Uppingham Drive, Ramsbottom Bury BL0 9DP		
drawing title		
Proposed Outbuilding Existing Location and Site Plans		
project number	scale	date
2237	various	18.05.23
dwg number	drawn	revision
AL(--)-009	AJB	