
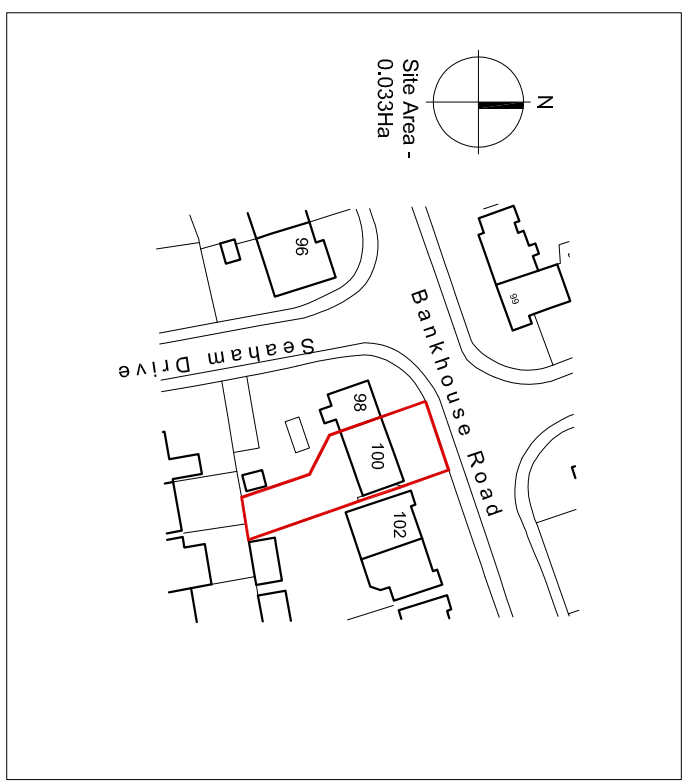
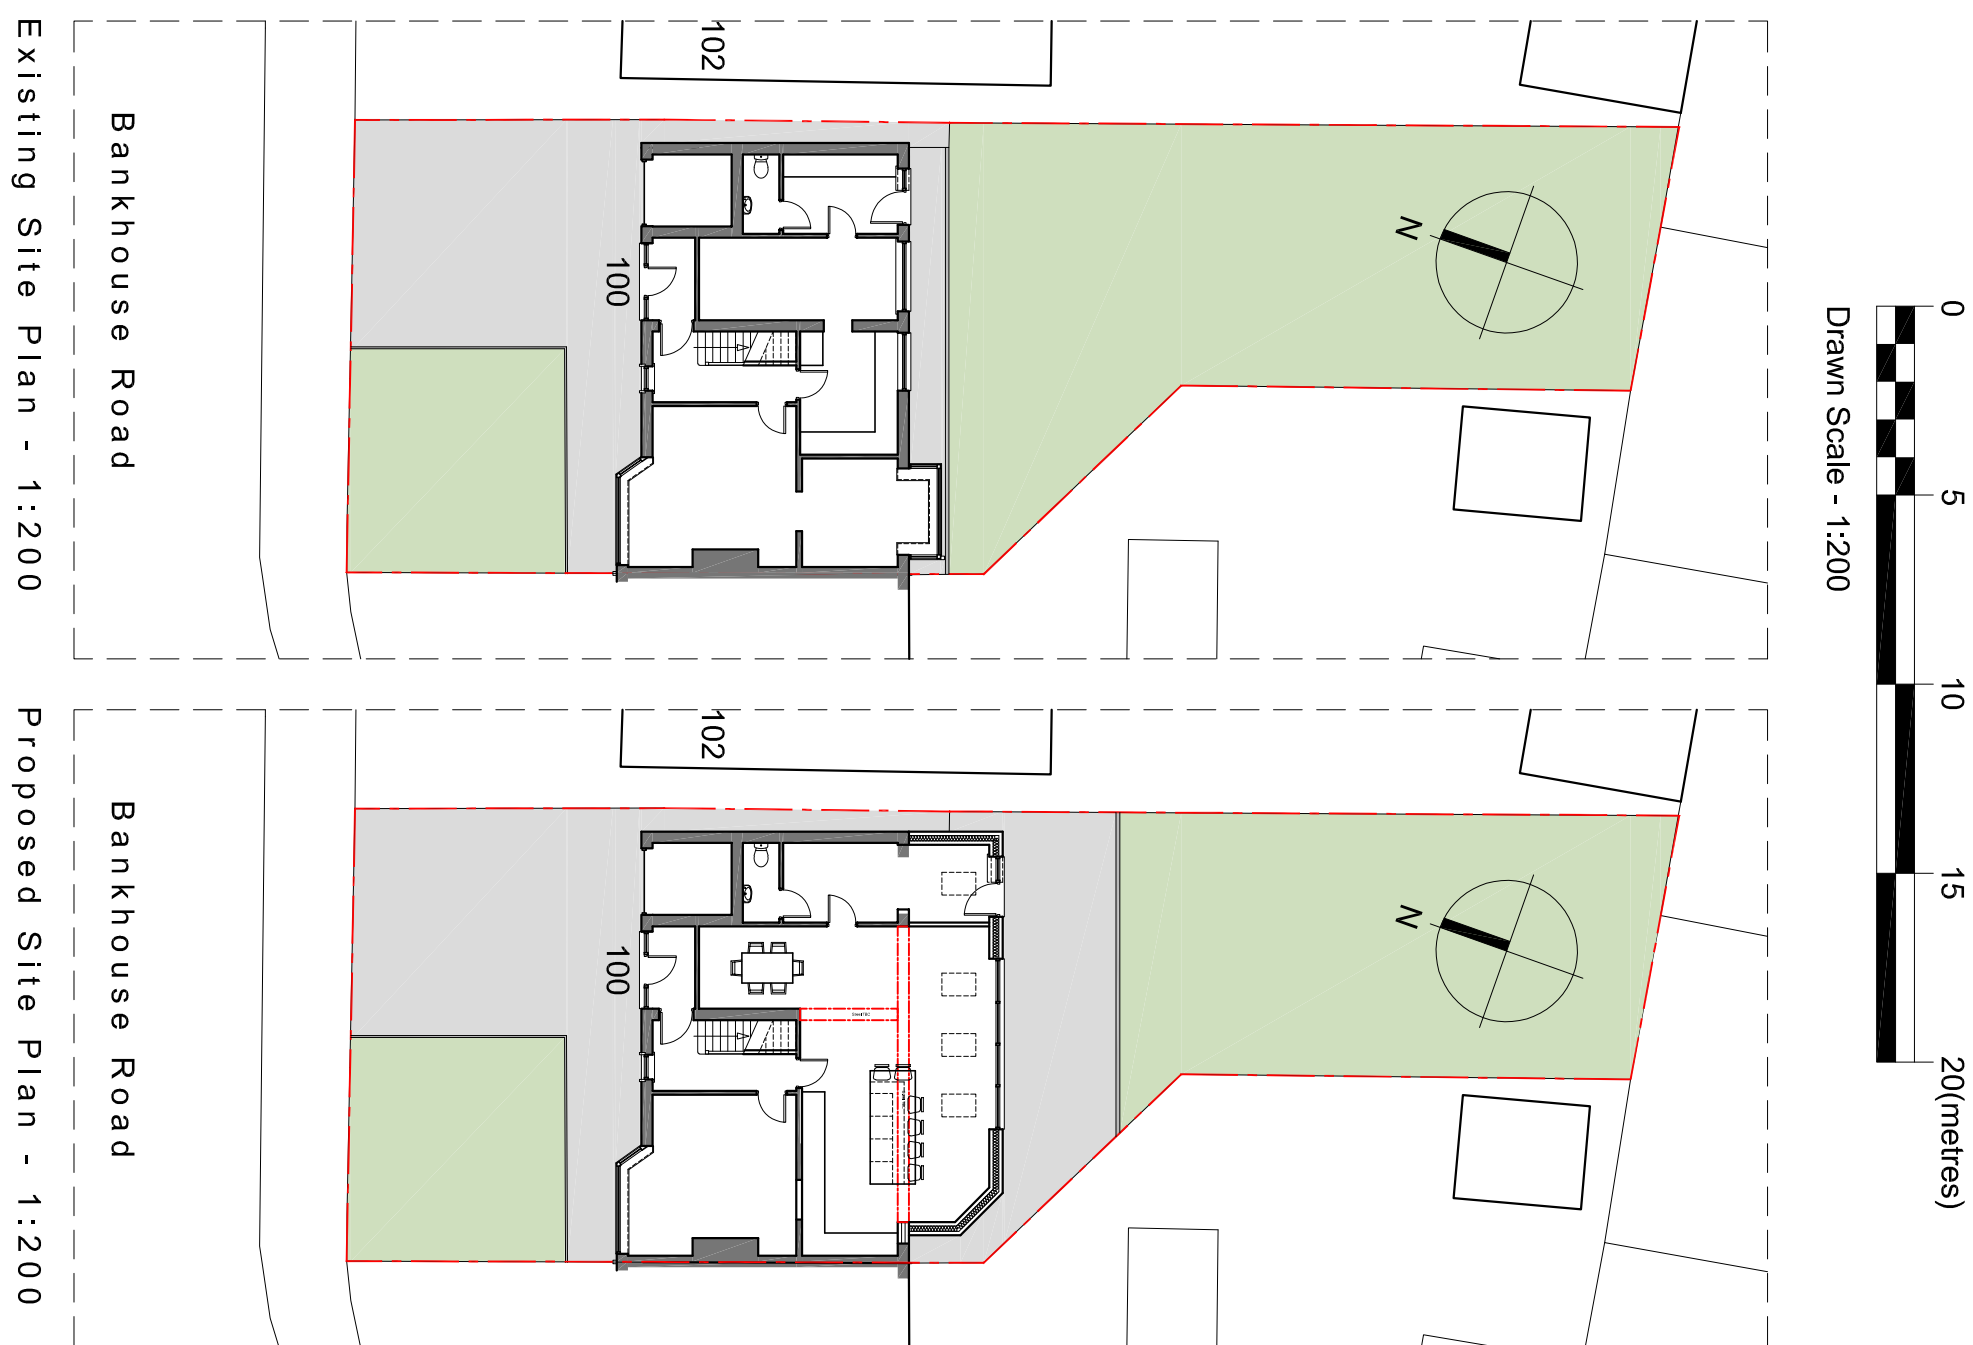
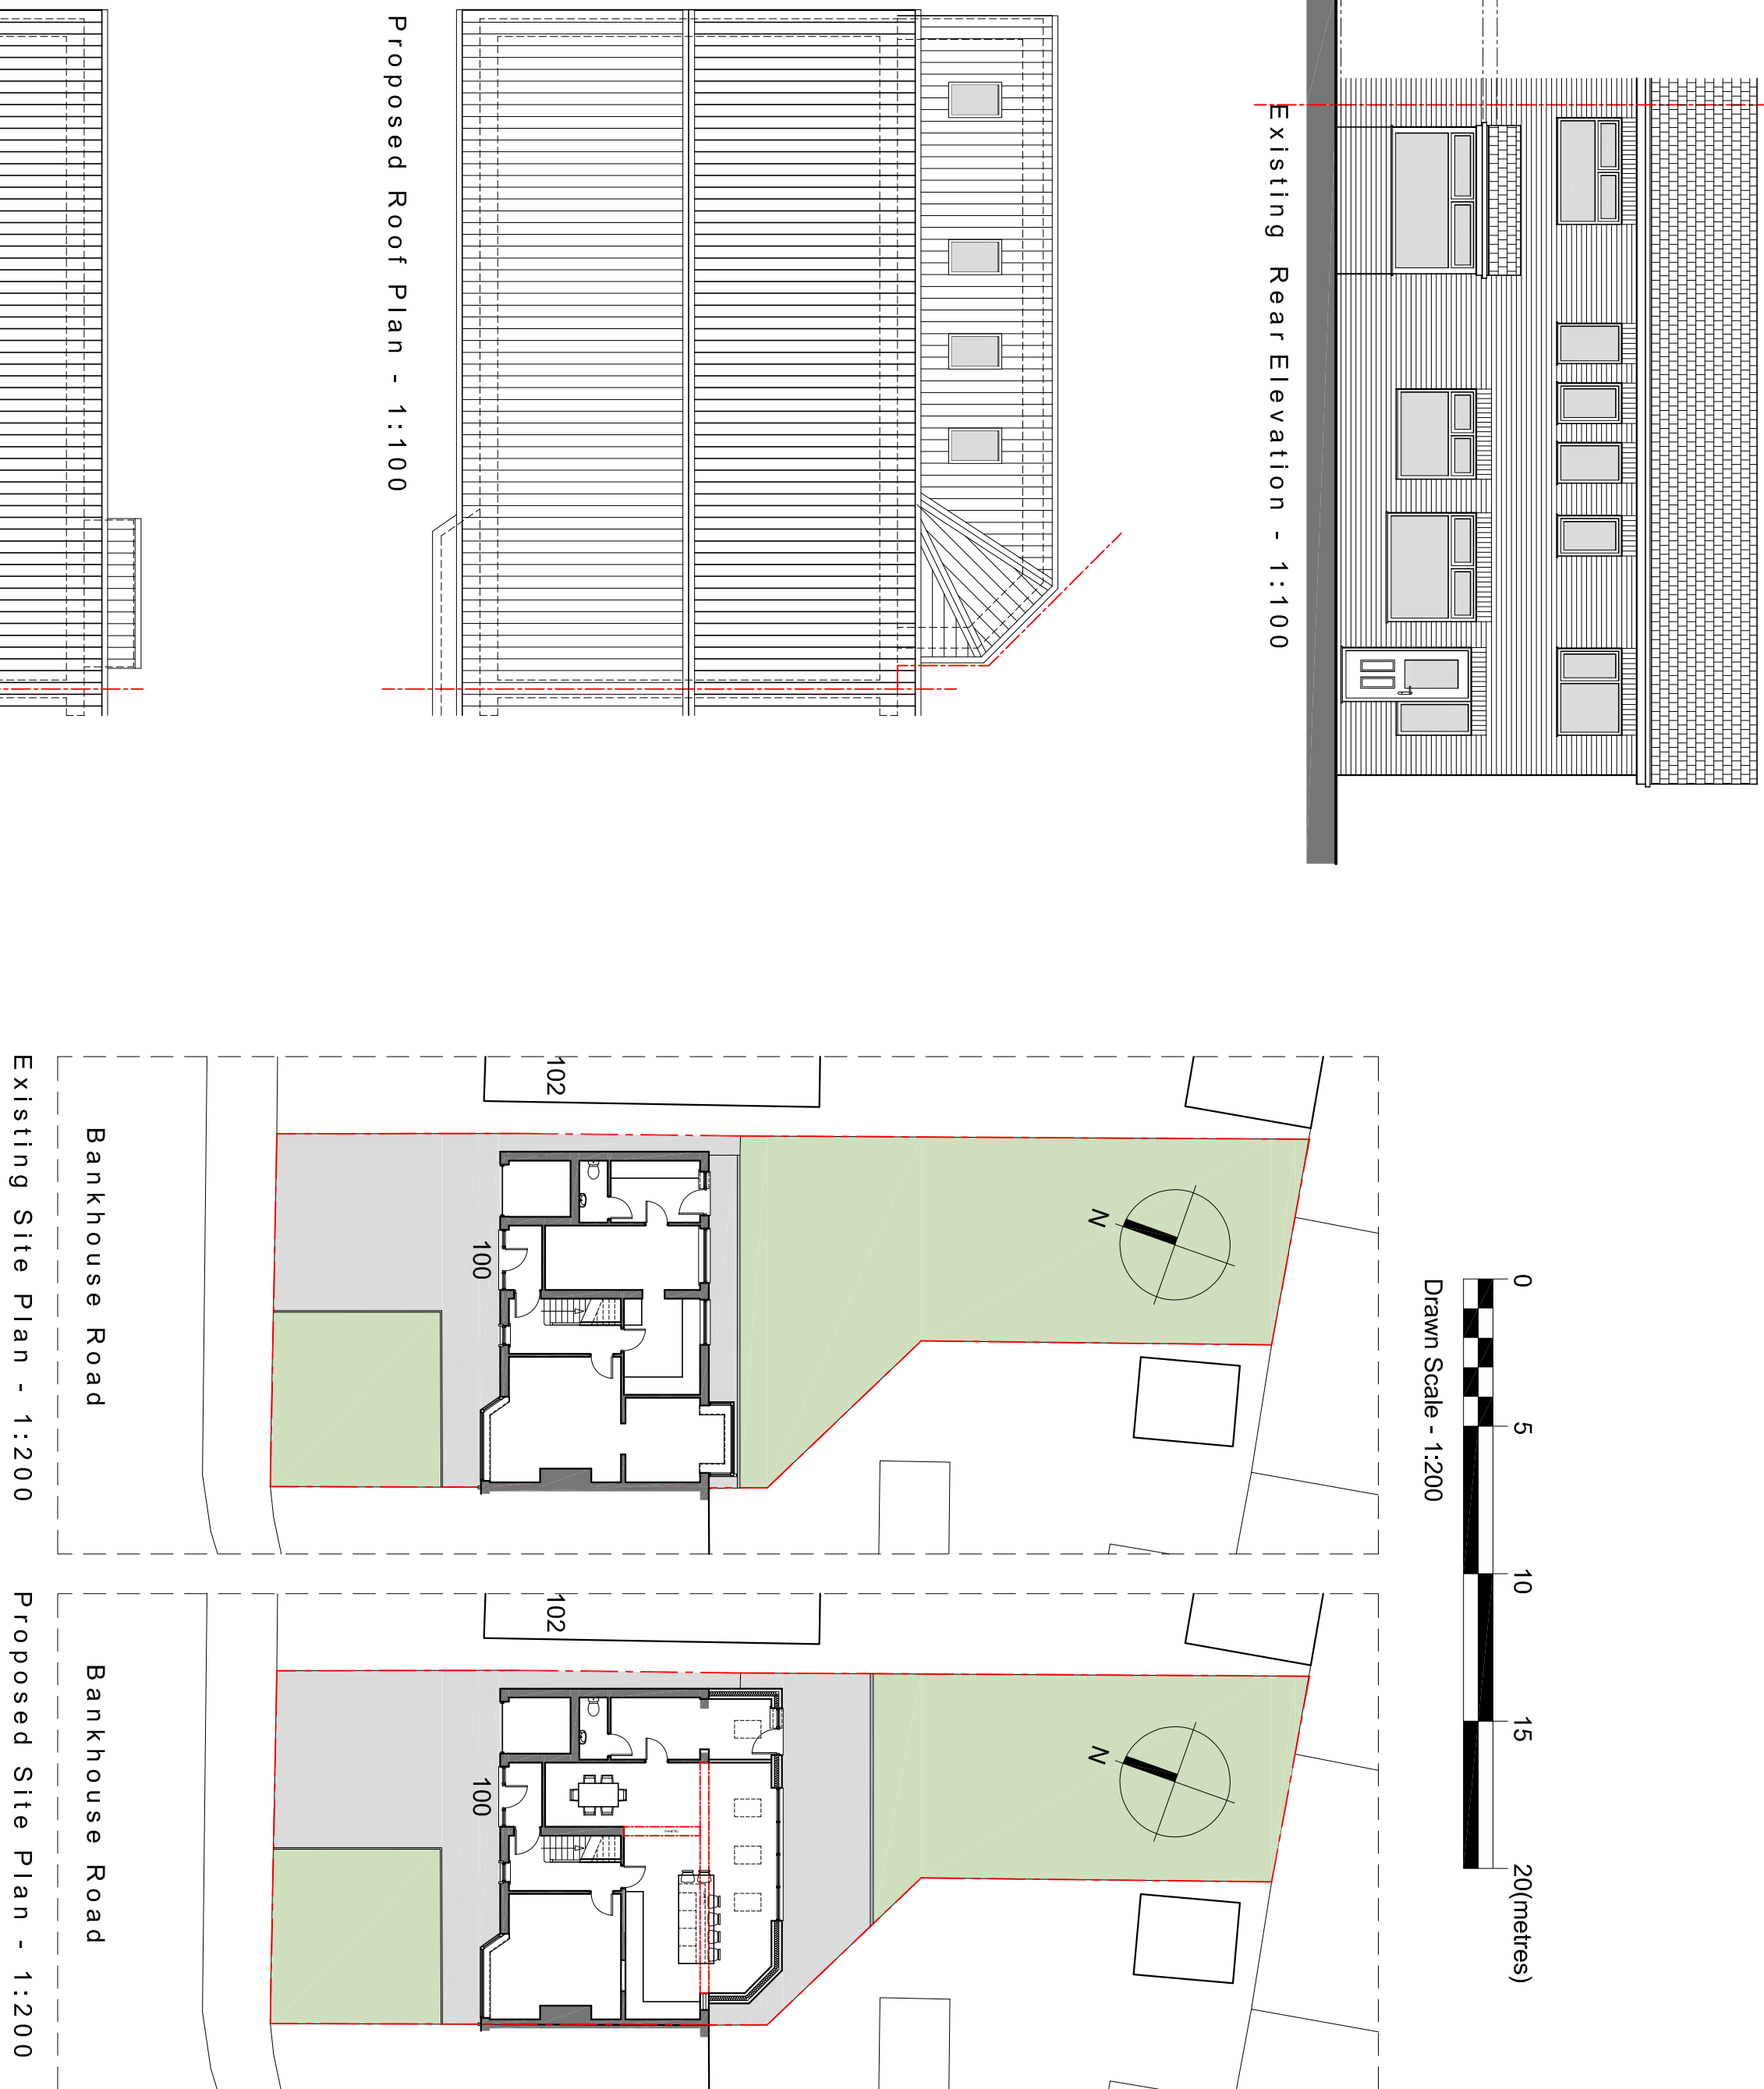
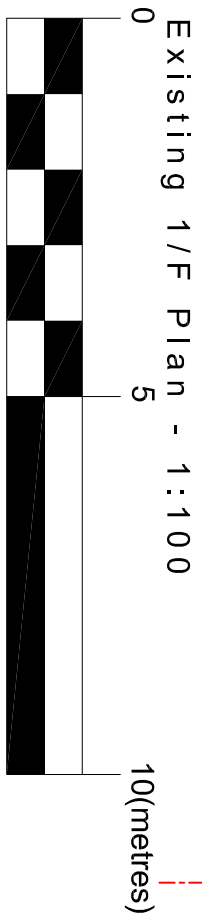
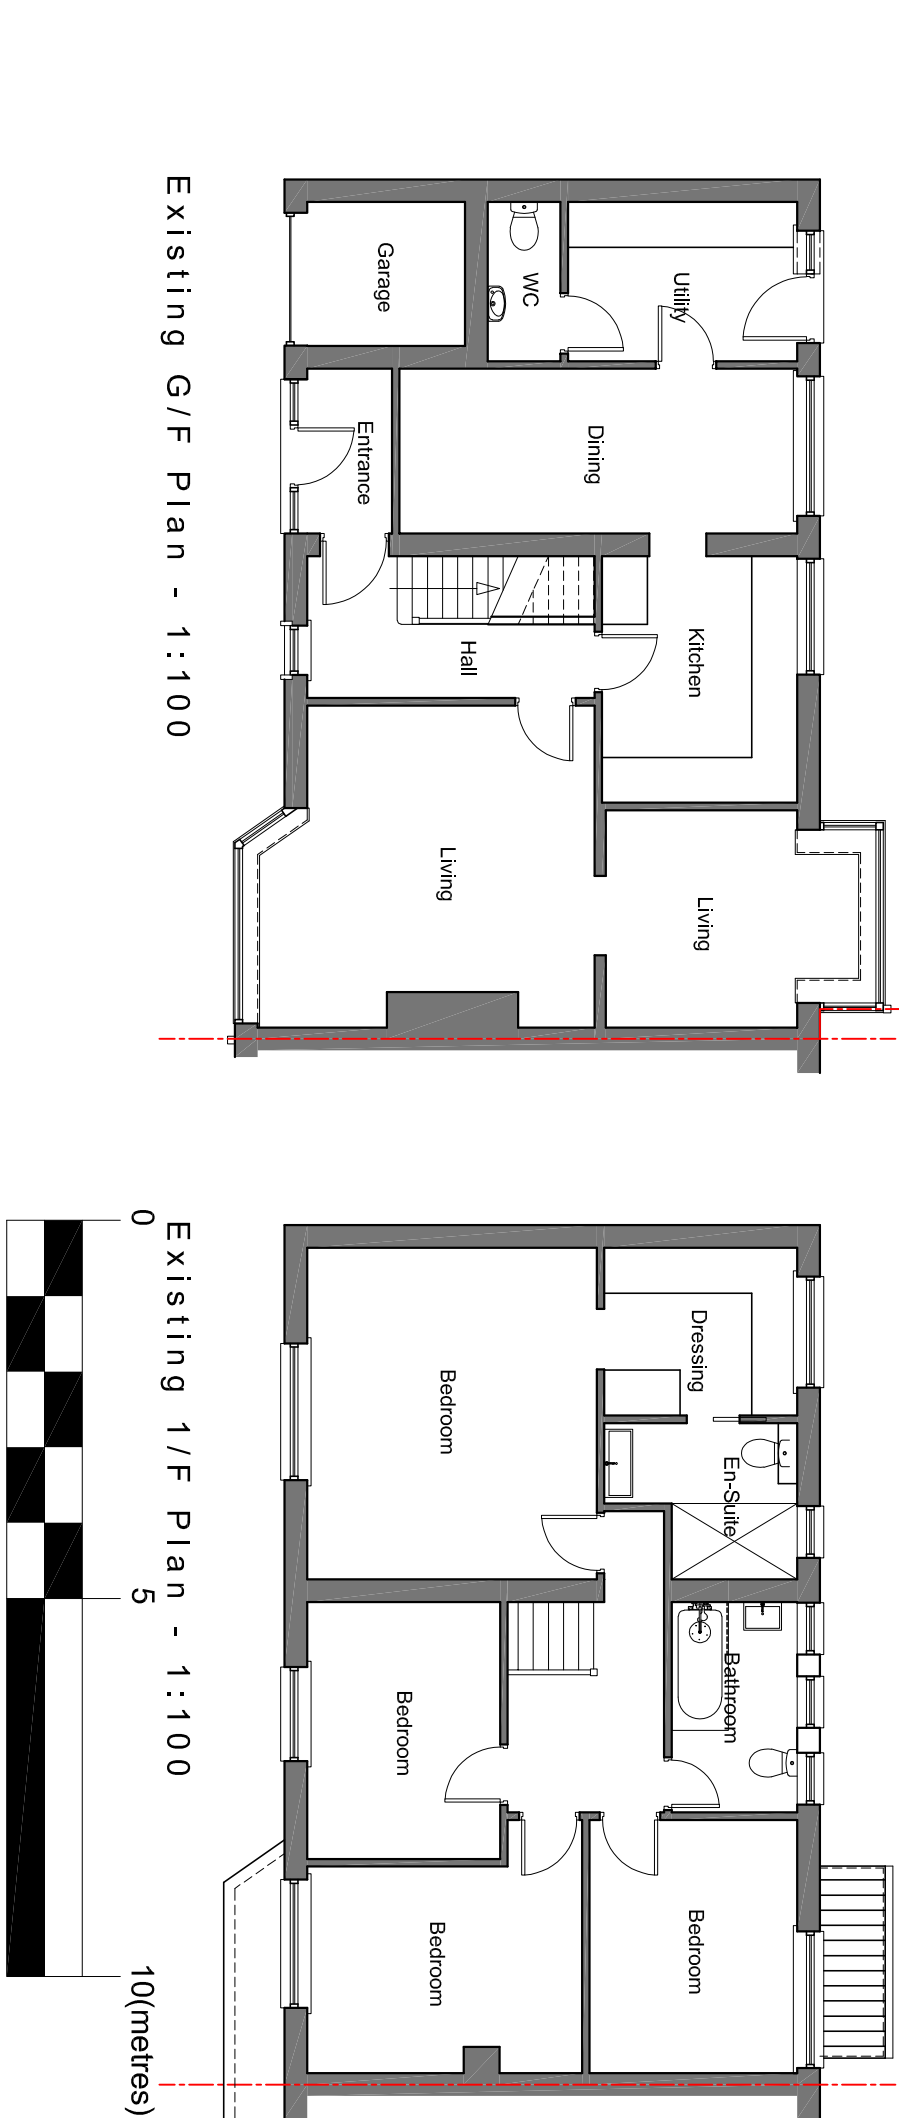
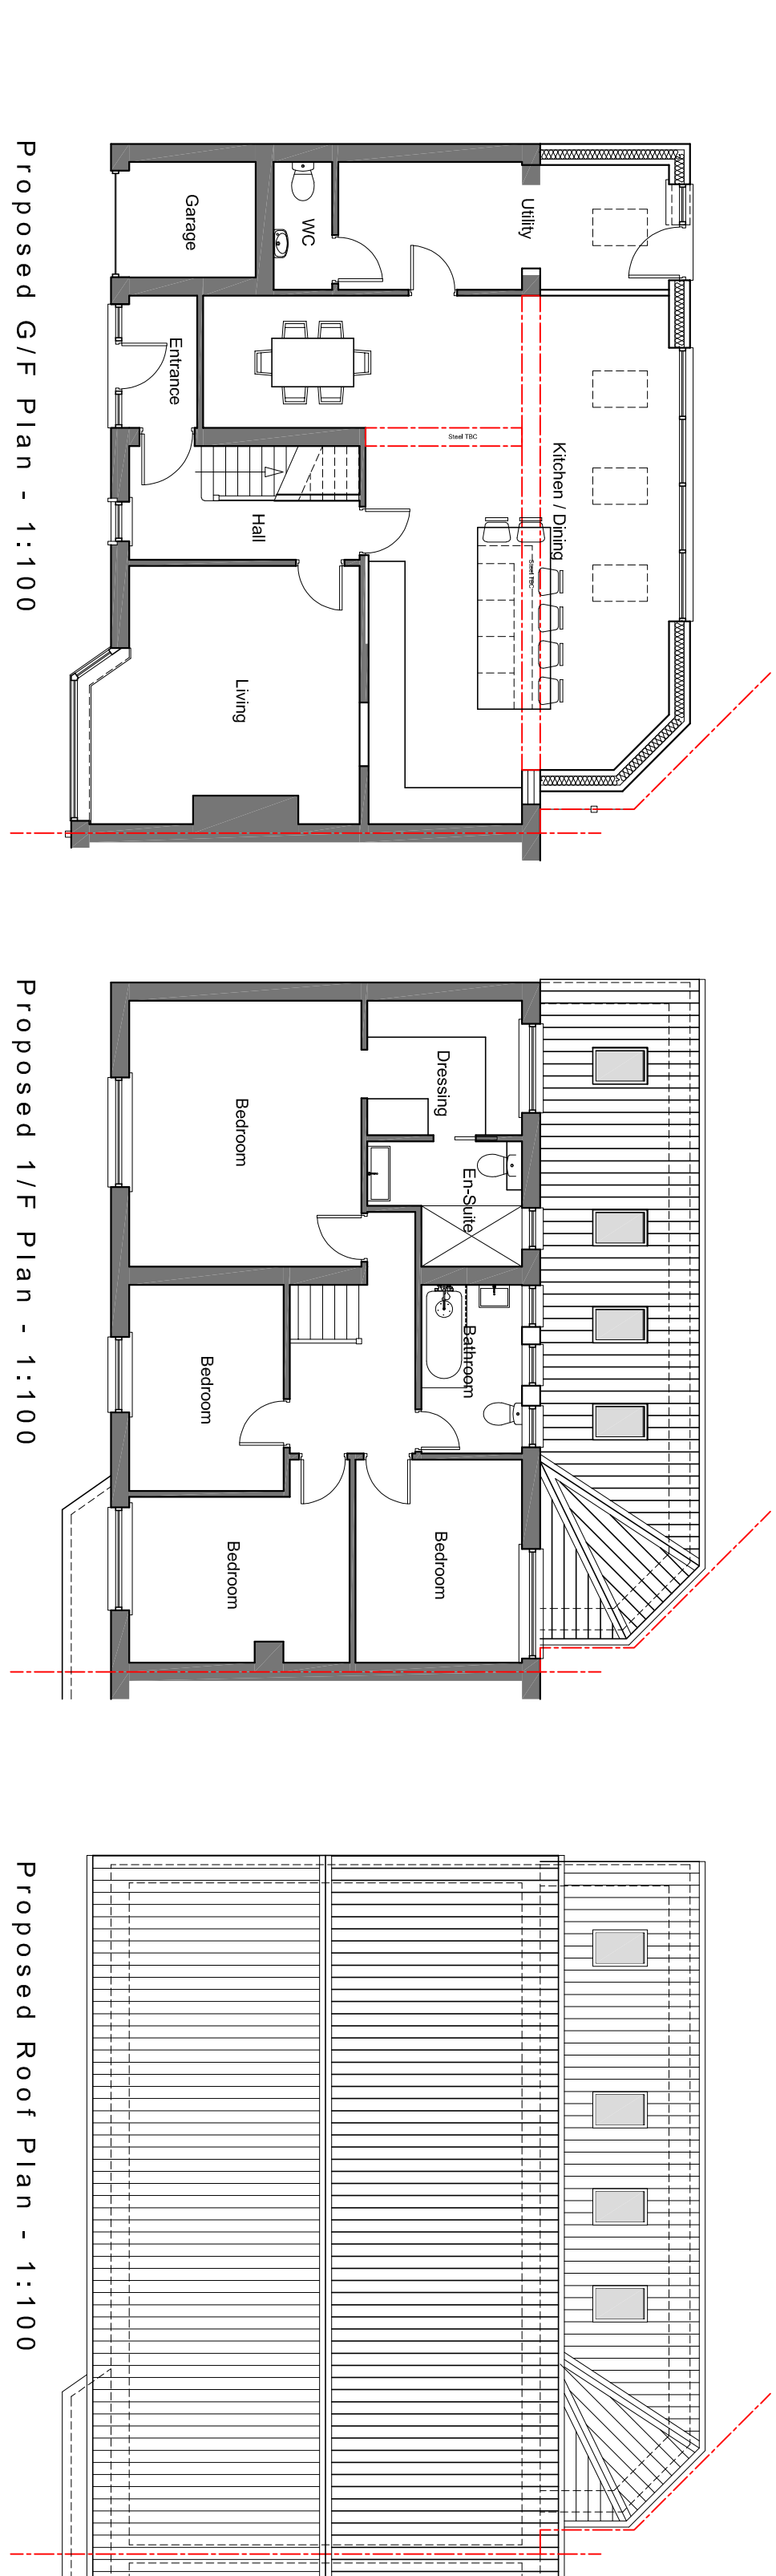
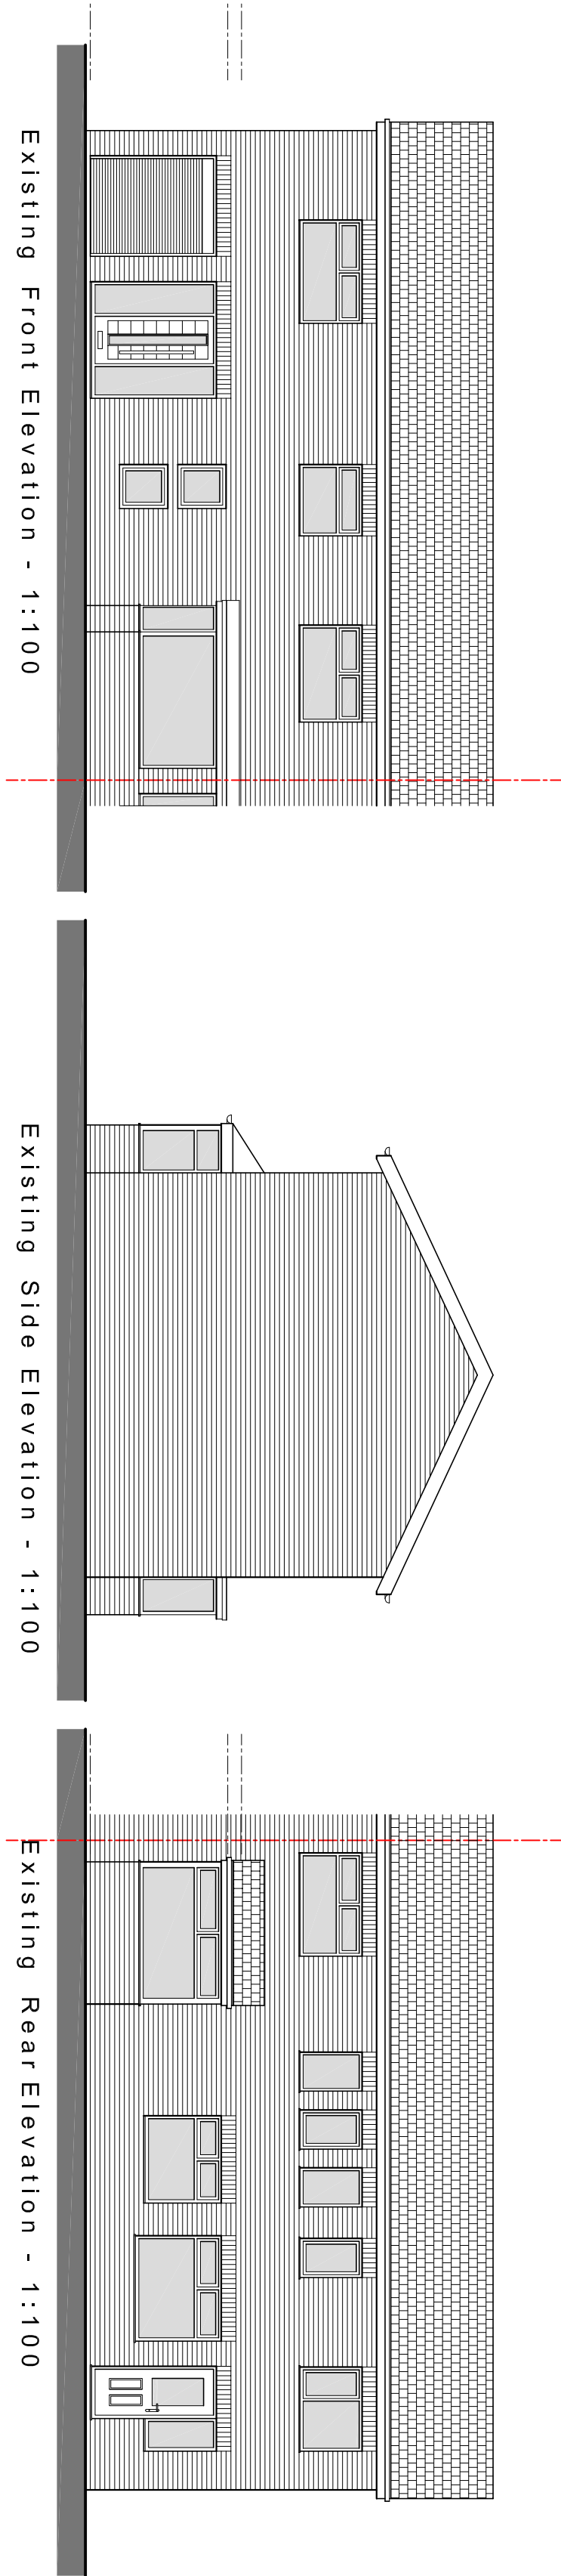


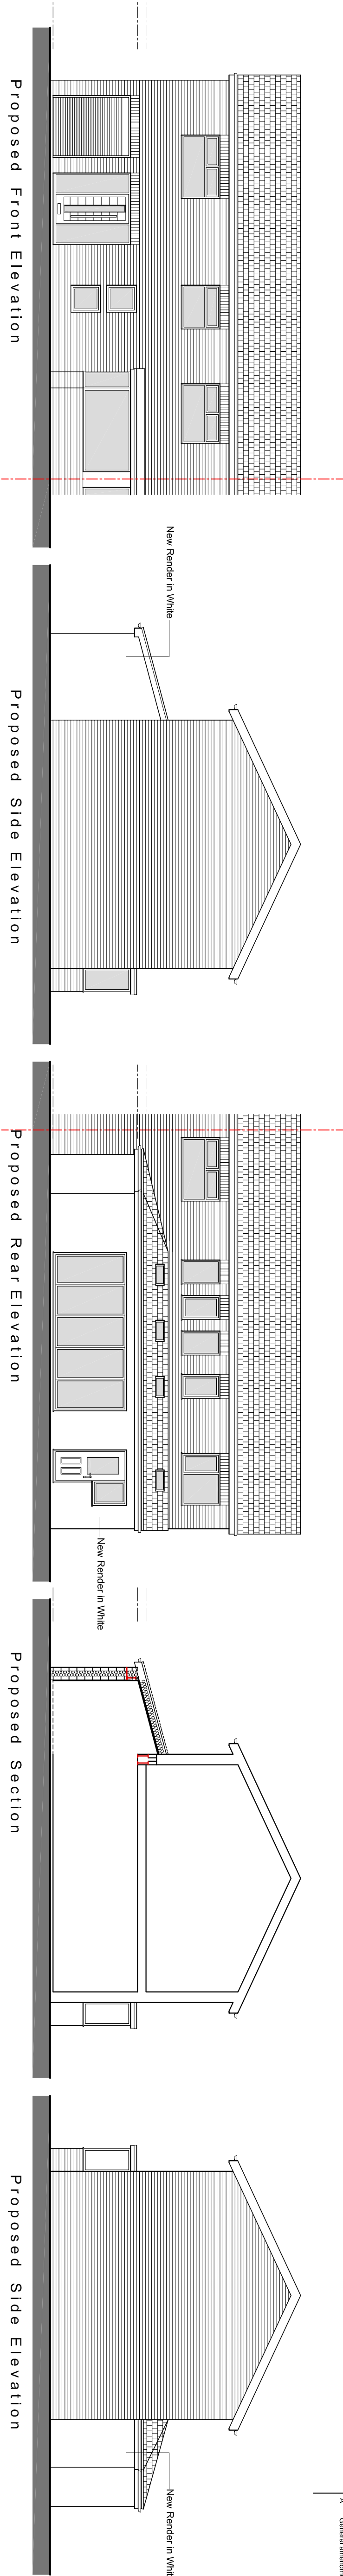

Location Plan - 1:1250

Grays
Architecture
Limited

Tel : 016 848 7265
e-mail: info@graysarch.co.uk

Client: Mr J Harris

Project:

100 Bankhouse Road, Bury, BL8 1DZ

Existing and Proposed Plans / Elevations / Site Plans / Location Plan

Scale: 1:100 / 1:200 / 1:1250
Date: May 2025
@ A1

Drawing No: 2243/001
Revision: A