





SITE LOCATION PLAN
1:1250

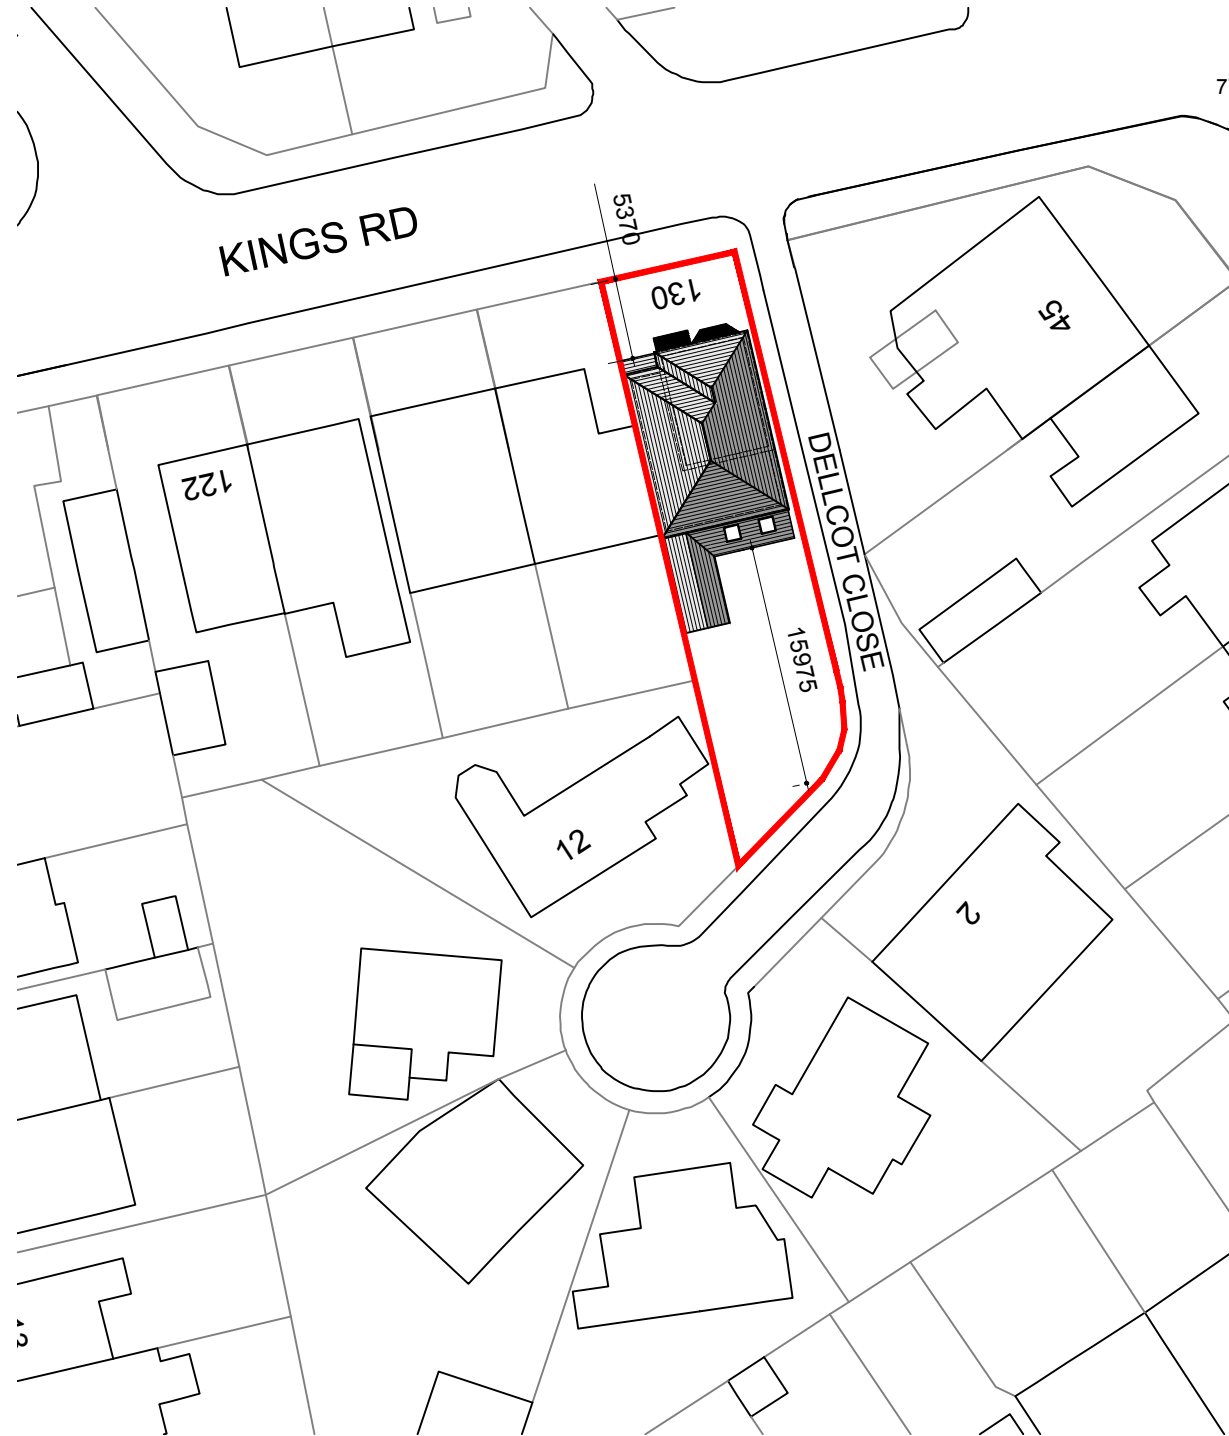

BLOCK PLAN
1:500

Revisions

revision	date	comments
-	-	-

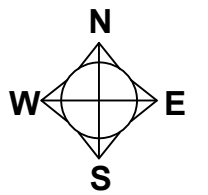

Job Title

TWO STOREY SIDE AND REAR
EXTENSION AND PART SINGLE
STOREY EXTENSION

Site Address

130 Kings Rd, Manchester, M25
0EZ

Drawing Title

Site plans

Scale

As shown @ A3

Date

10.12.25

Drawn

uf

A. 275a Upper Brook St
Manchester
M13 0HR

T. 07894401574

E. info@lumitekton.com