


All dimensions are to be checked on site. This drawing shall not be scaled to ascertain dimensions.

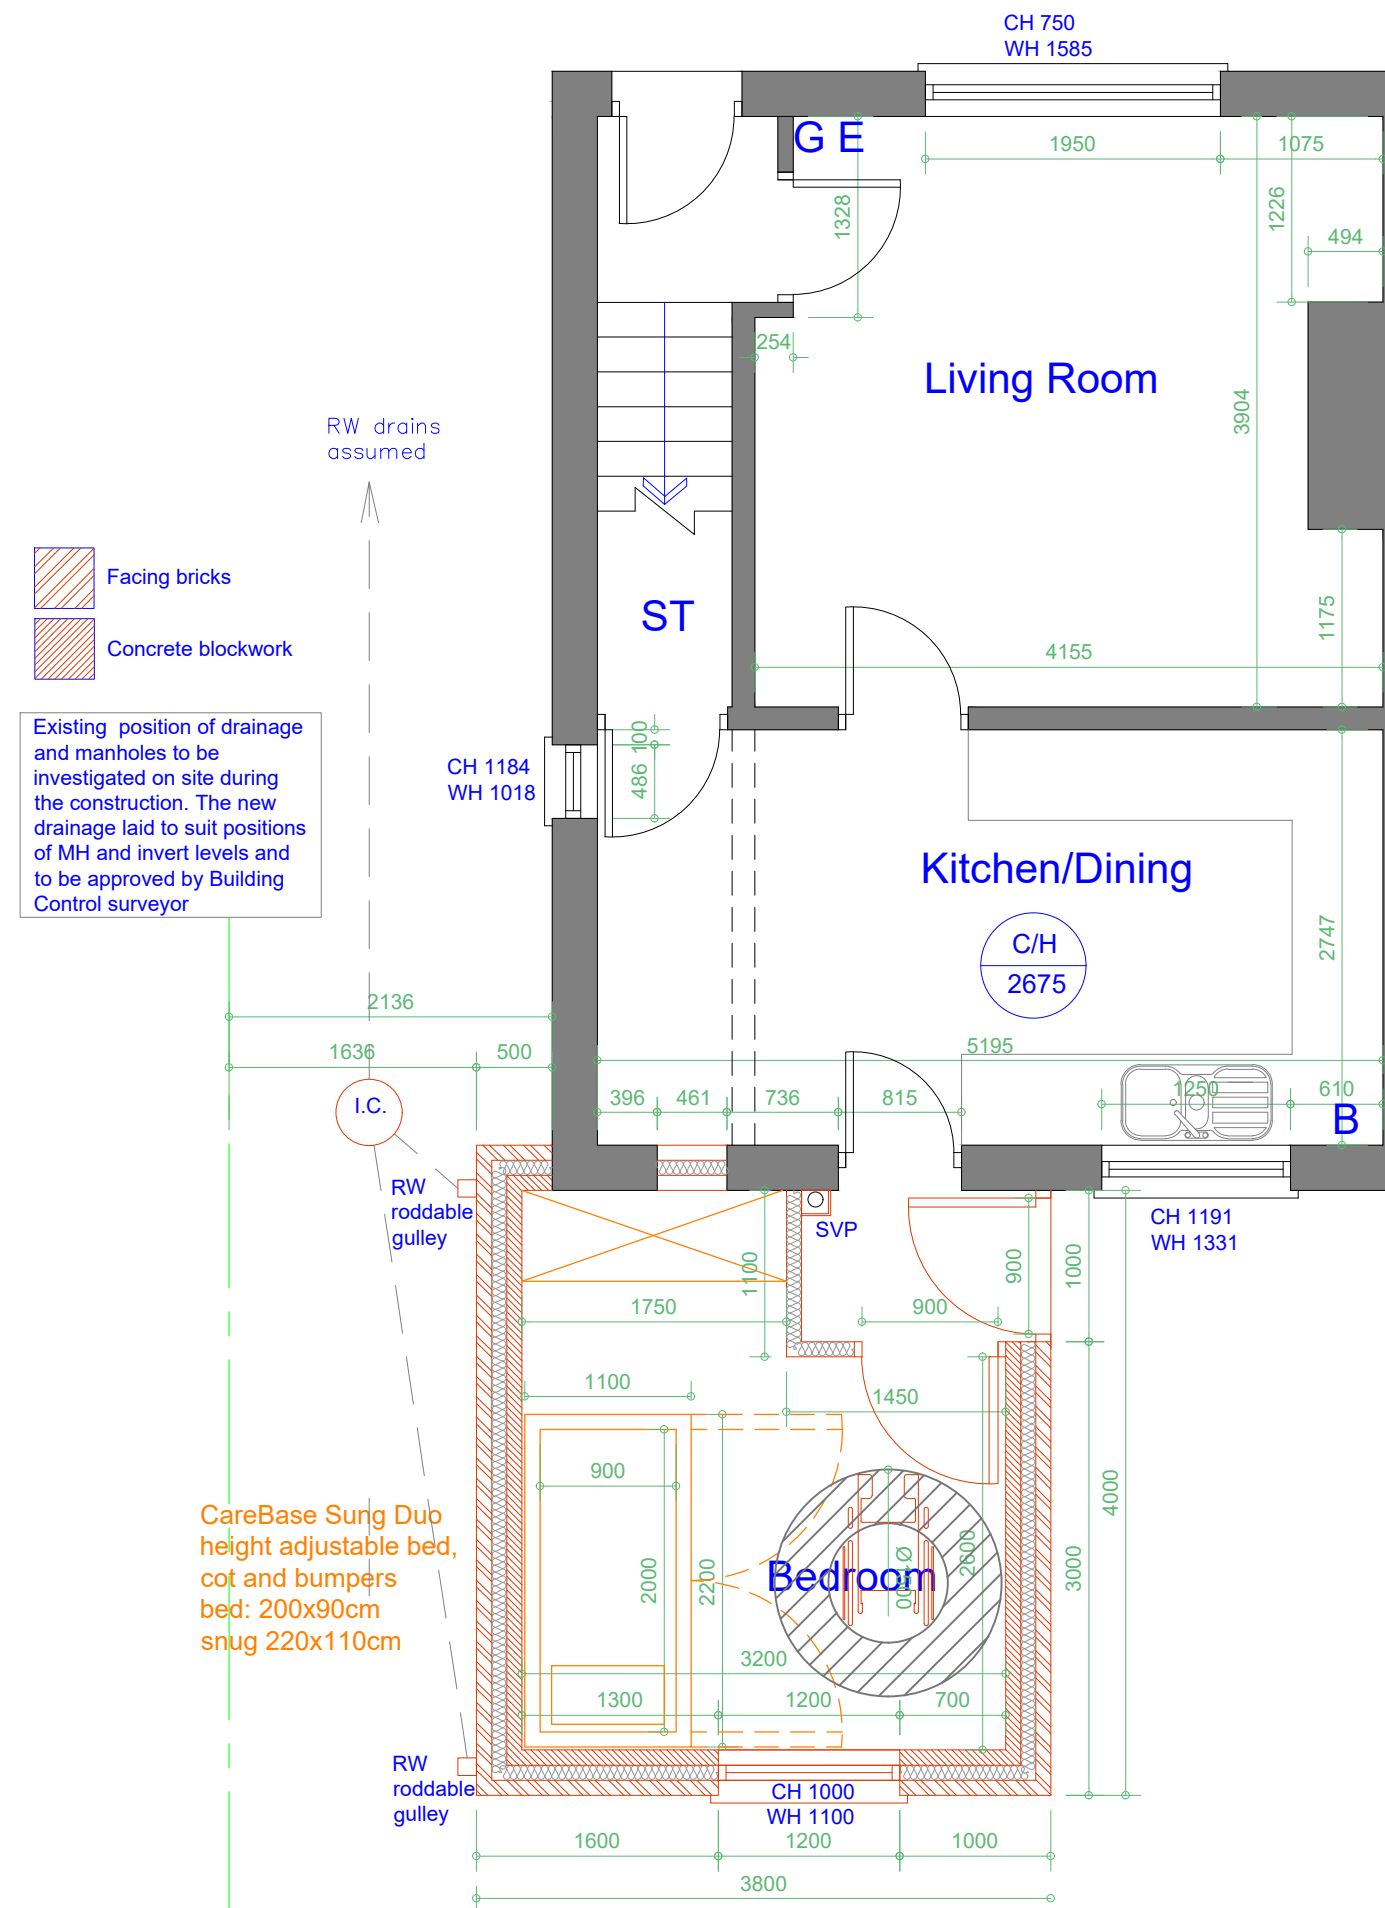

Proposed Ground Floor Plan

Scale 1:50

Rev	Date	Description
Issued For : INFORMATION PURPOSES ONLY		
Client		
Mrs. Sandra Tuke Bury MBC		
Project		
56 Goldfinch Drive, Bury, England, BL9 6JS		
Proposed single storey DDA rear extension.		
Scheme - Drawing Title		
Proposed Ground Floor Plan.		
Date		03.12.25
Drawing No.		1:50 @A3
Revision		Scale
		
Plans To Build It Ltd		
Tel: 0161 728 5730		
Mob: 07744117555		
www.planstobuildit.com		