




Proposed Front Elevation
Scale 1:100

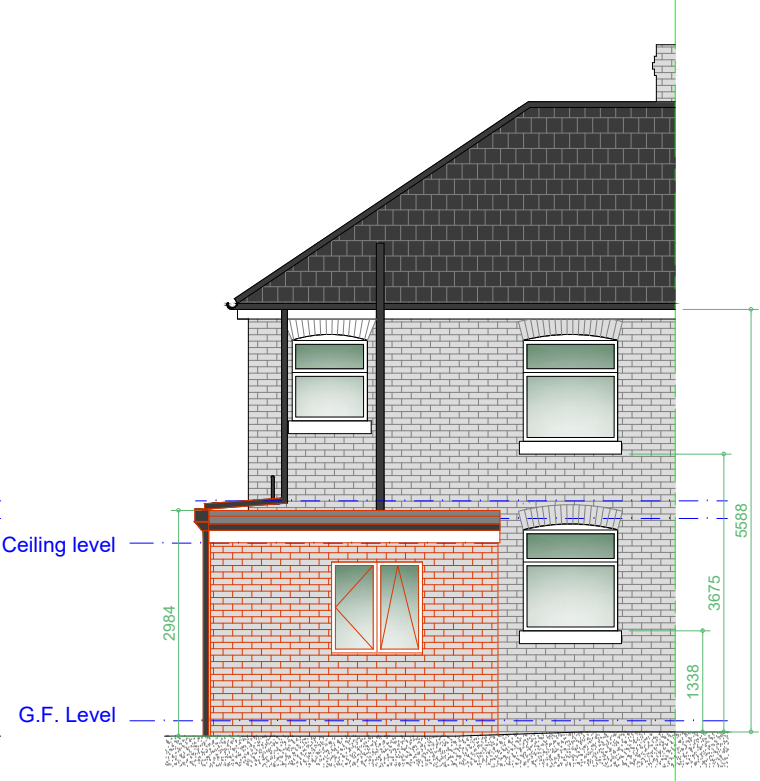

Proposed Rear Elevation
Scale 1:100

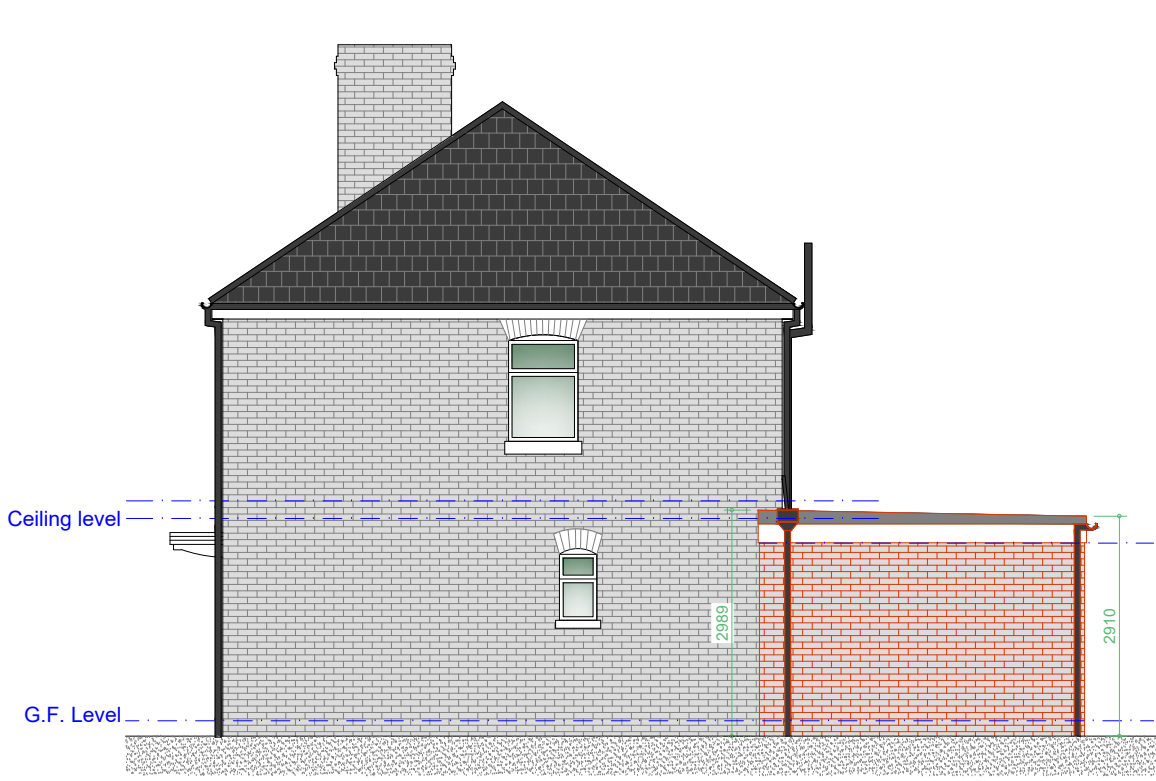

Proposed R/H Side Elevation
Scale 1:100

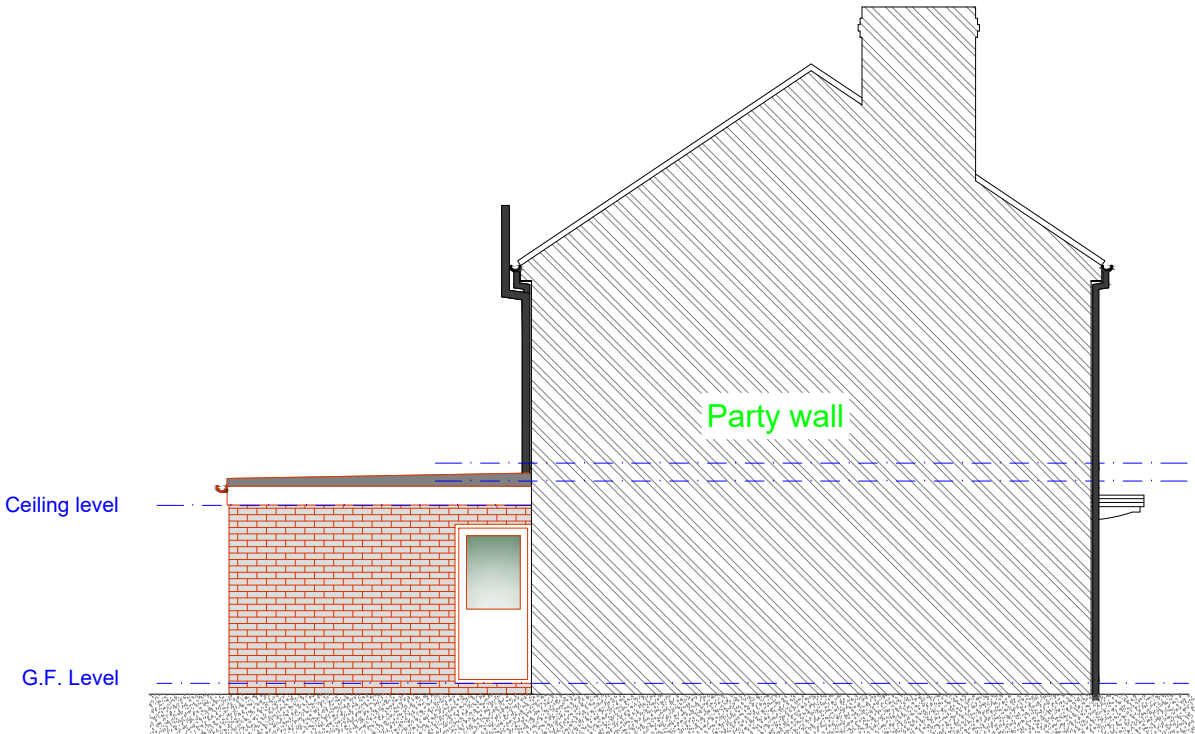

Proposed L/H Side Party Wall Elevation
Scale 1:100

Rev	Date	Description
-----	------	-------------

Issued For : INFORMATION PURPOSES ONLY

Client

Mrs. Nicola Tuke Bury MBC

Project

56 Goldfinch Drive, Bury, England, BL9 6JS

Proposed single storey DDA rear extension.

Scheme - Drawing Title

Proposed Elevations.

03	Date	03.12.25
Drawing No.	Revision	Scale
		1:100 @A3



Plans To Build It Ltd

Tel: 0161 728 5730

Mob: 07741175755

www.planstobuildit.com