

NOTES:

Revision Number	Date	Description of Revision	Chkd	Appr
-----------------	------	-------------------------	------	------



Parsonage Chambers
3 Parsonage
Manchester
M3 2HW
Tel: 0161 832 5750 E: office@seedarchitects.co.uk

status
For Planning


job title
24 Brookfield

Location


drawing title
Proposed Plans

author CG	date 07/12/2021	
checker RH	date 07/12/2021	
scale 1 : 50	paper size A1	

Project no.	Type	Seed drawing no.	Rev.
3268		00-001	

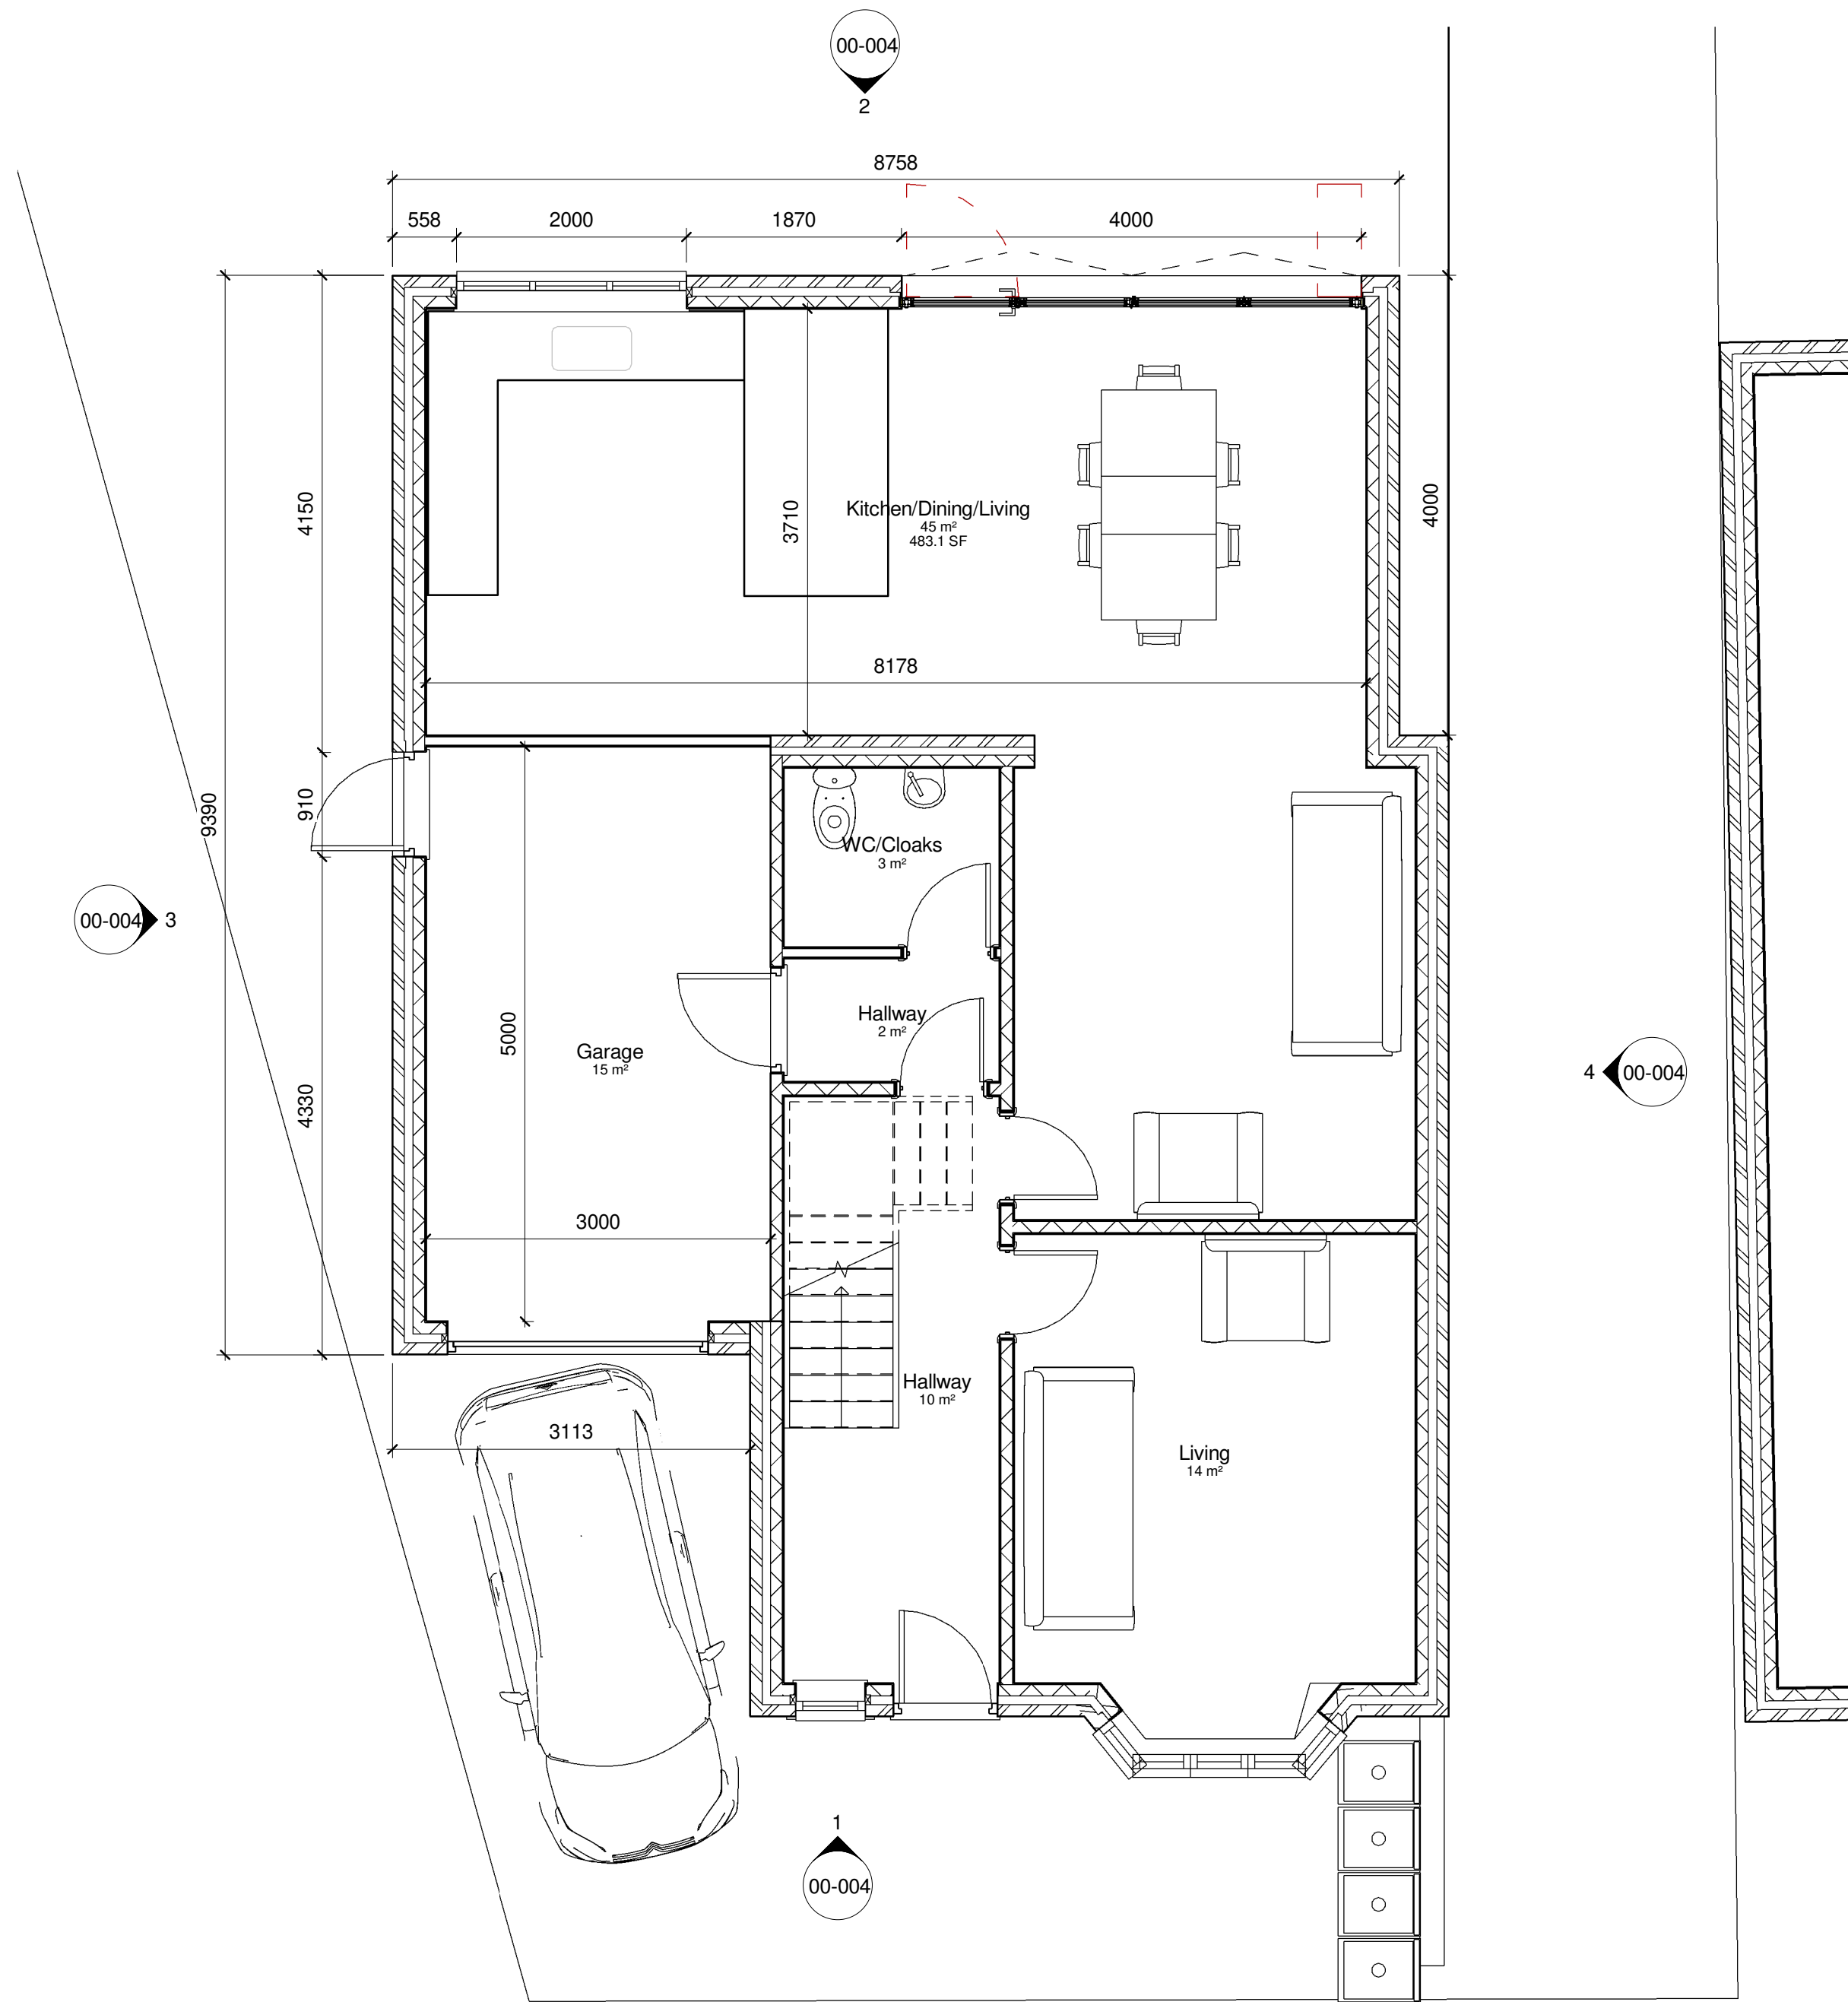

Proposed 00_Ground Floor Plan
1 : 50

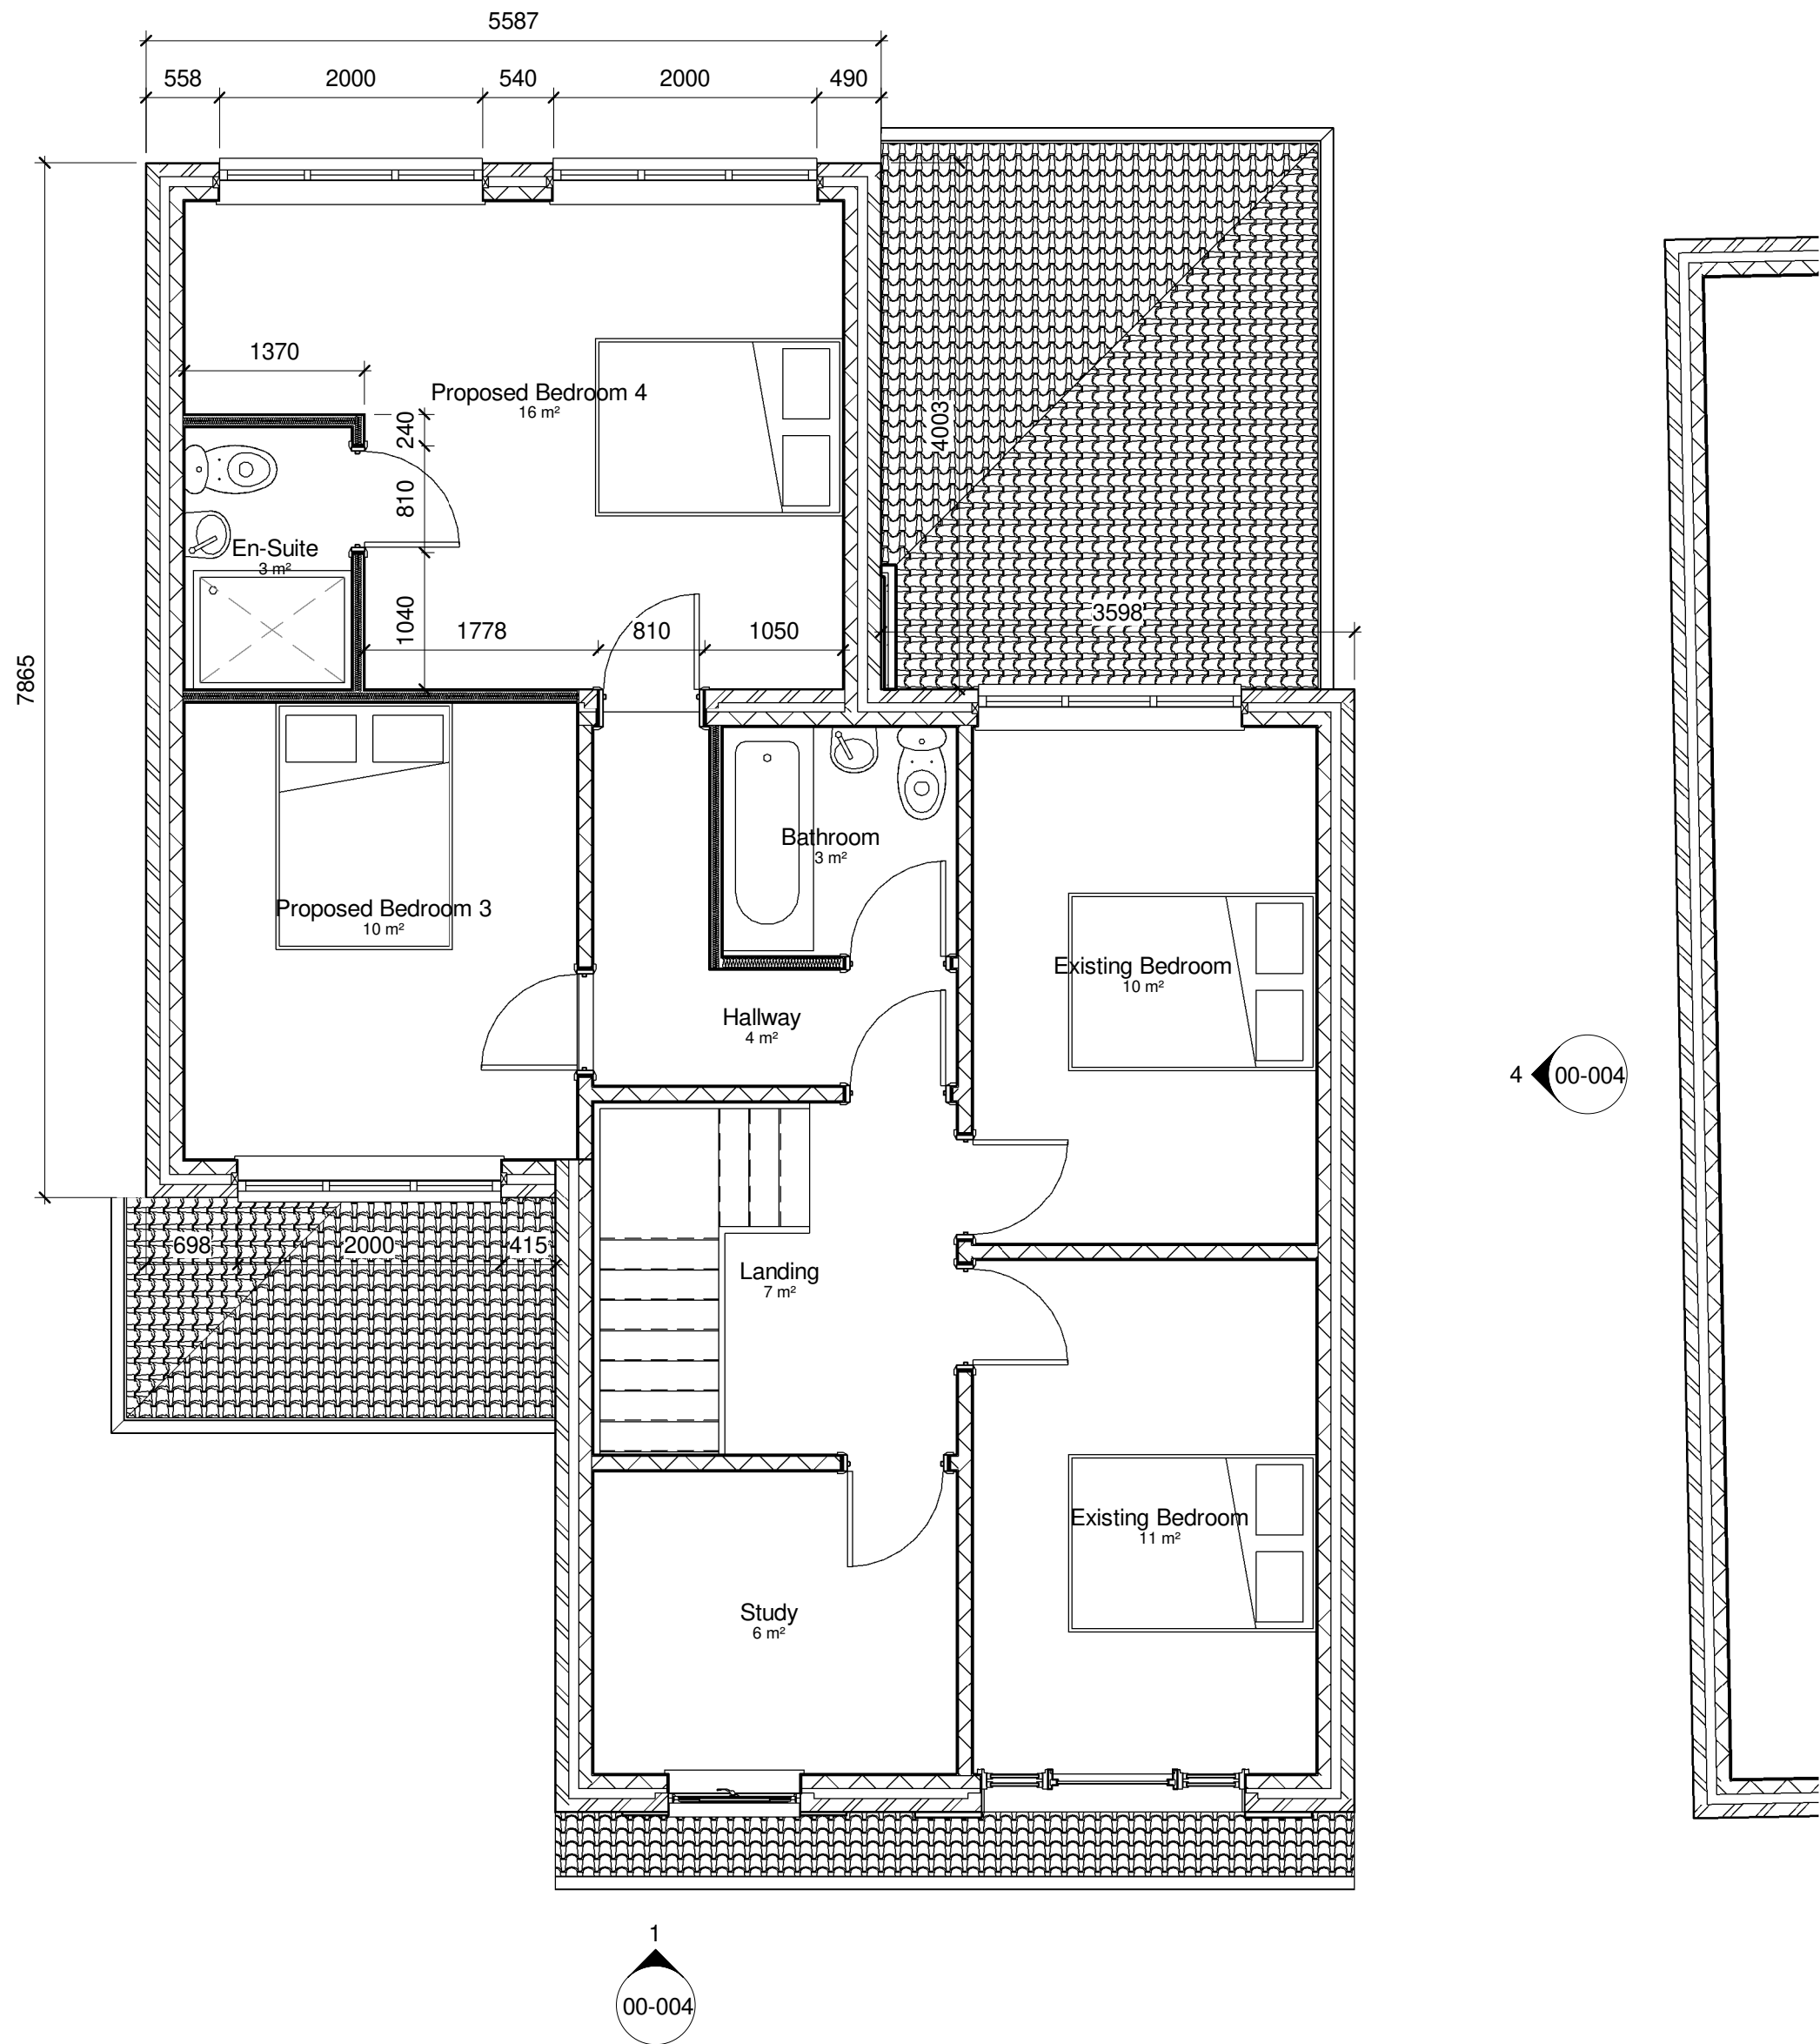

Proposed 01_First Floor Plan
1 : 50

