


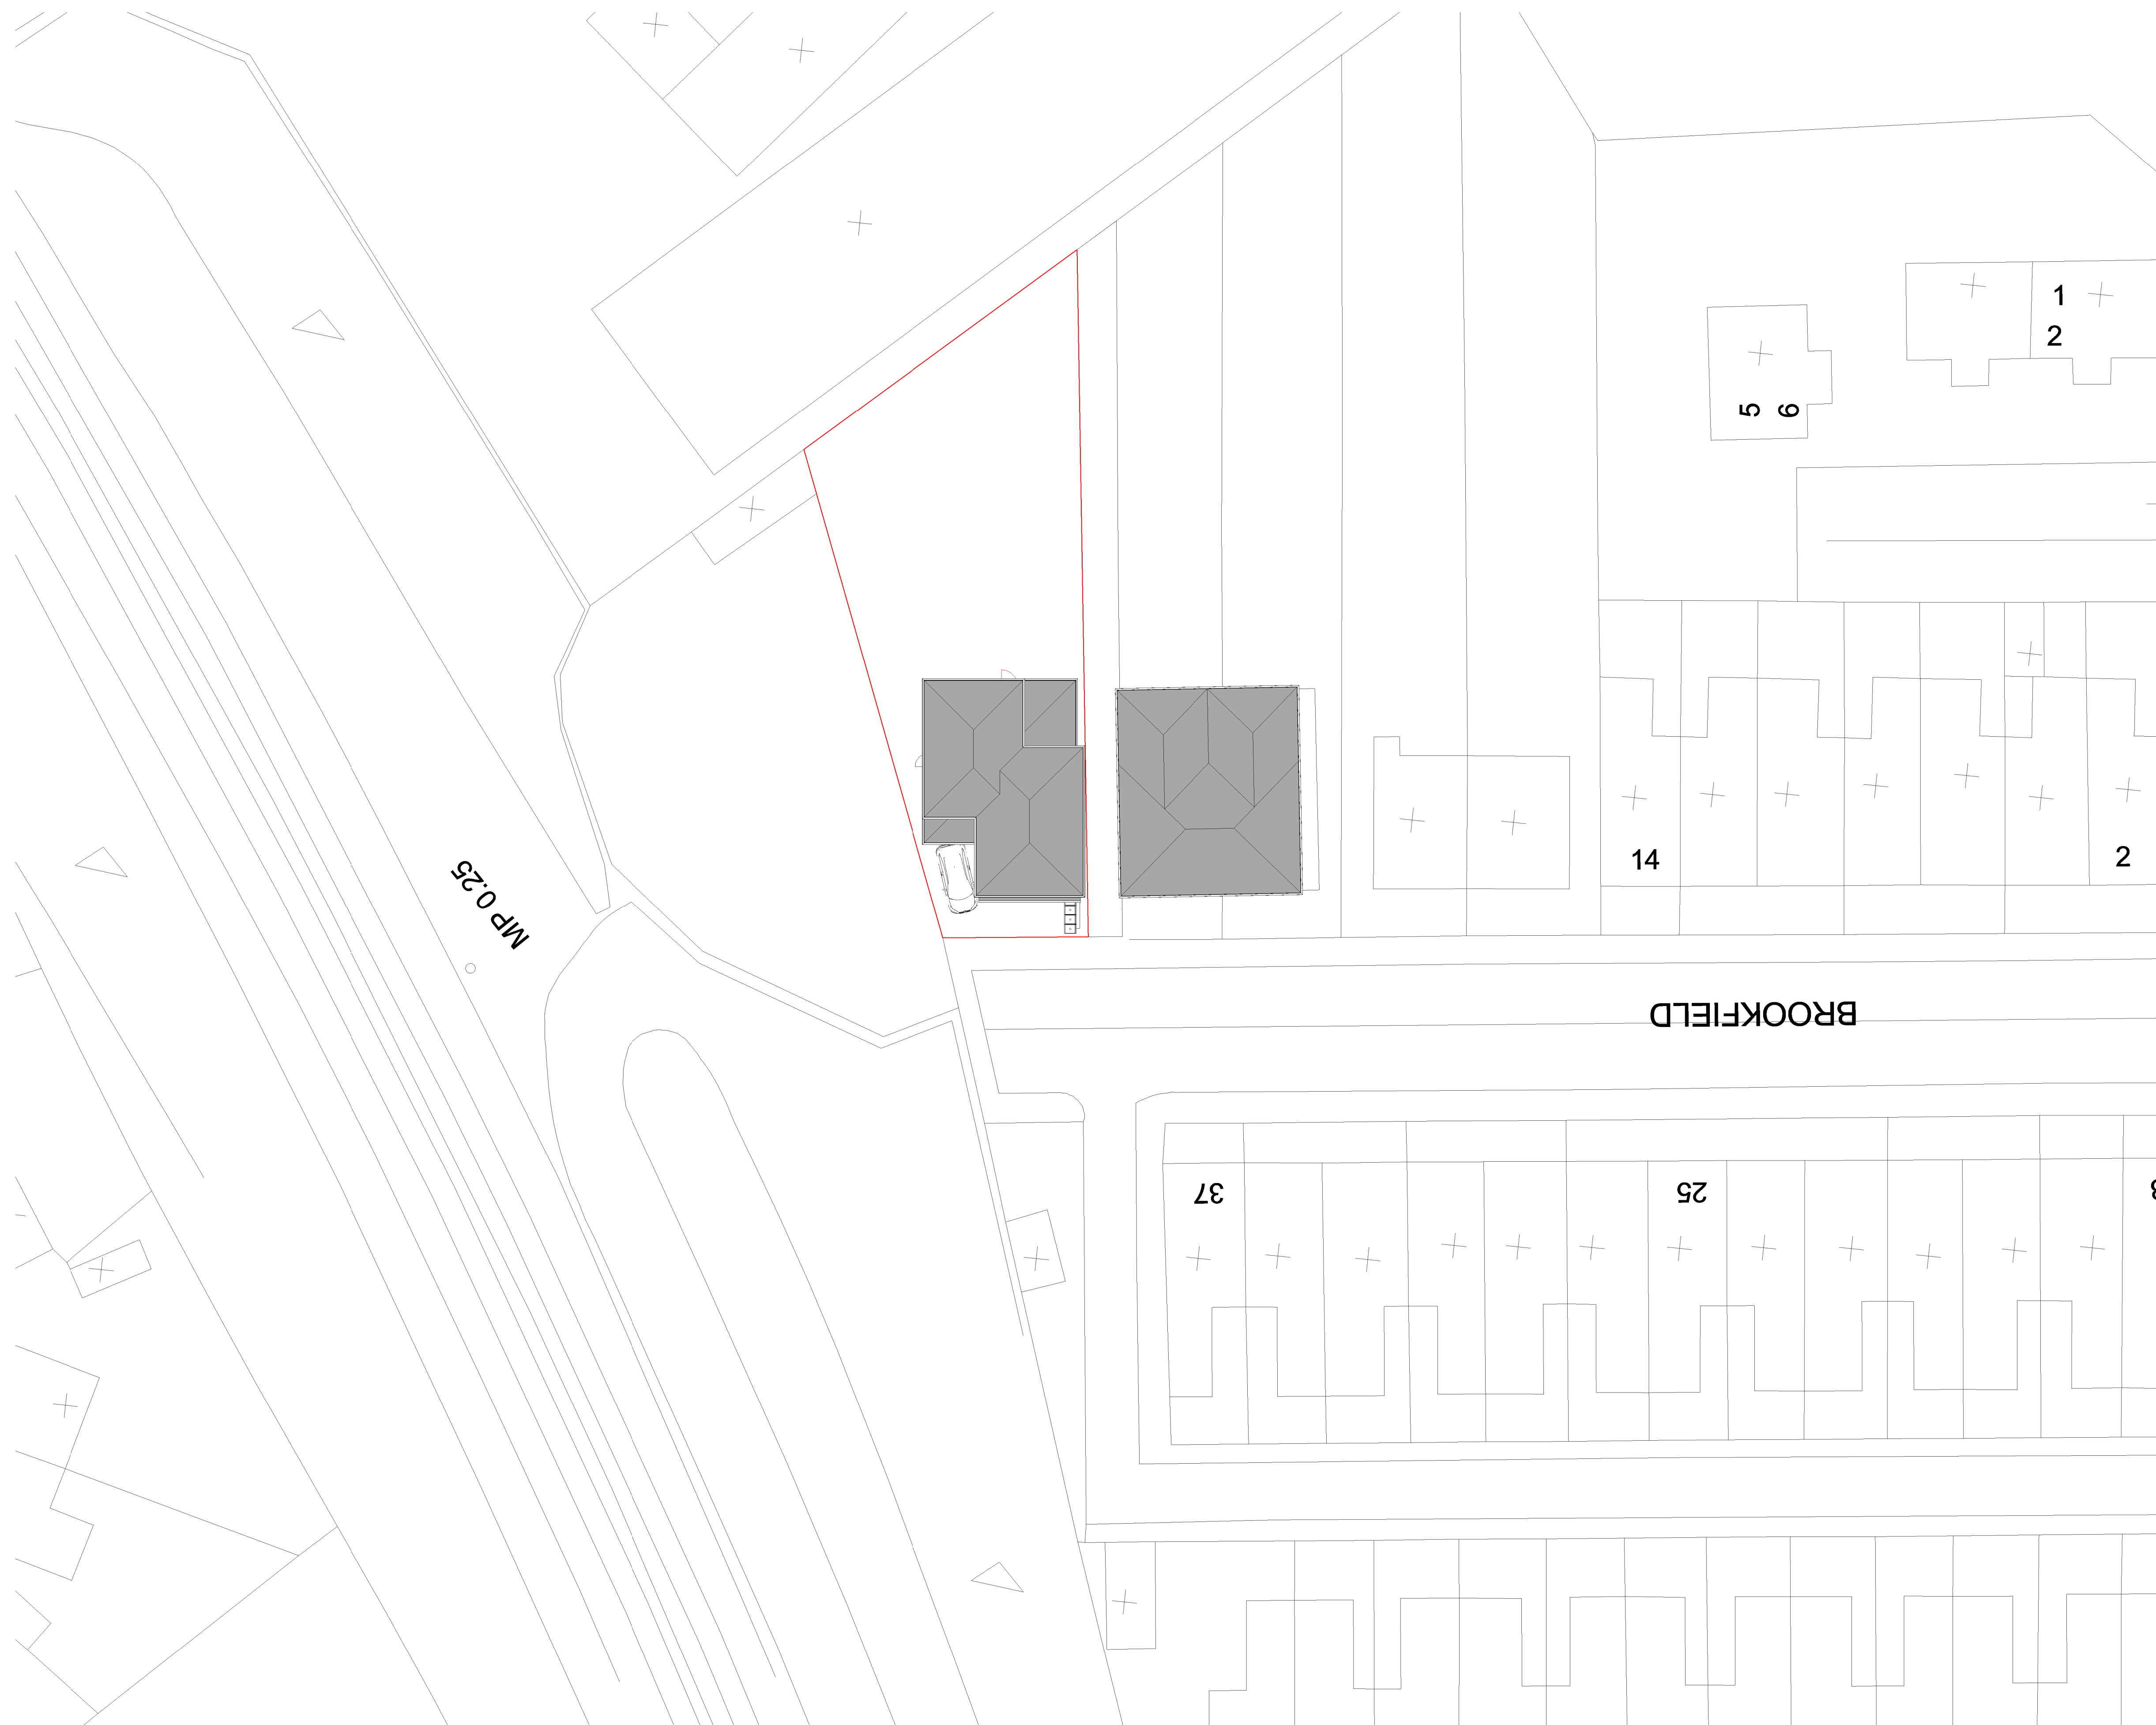

Site Plan

1 : 200



© DO NOT SCALE. Use figured dimensions only. Contractor is to check all dimensions before commencement of works. This drawing is copyright. This data to be used as x-ref file only - not as live data. This drawing must only be used for the purpose for which it is supplied.

NOTES:

Revision Number	Date	Description of Revision	Chkd	Appr

Revision Number	Date	Description of Revision	Chkd	Appr
-----------------	------	-------------------------	------	------

SEED
Architects

Parsonage Chambers
3 Parsonage
Manchester
M3 2HW

● Tel: 0161 832 5750 ● E: office@seedarchitects.co.uk ●

status
For Planning

job title	
24 Brookfield	

Location	
----------	--

drawing title	
Site Plan	

author Designer	date 07/12/2021	
checker Checker	date 07/16/25	

Project no. 3268	Type	Seed drawing no. 00-002	Rev.
---------------------	------	----------------------------	------