


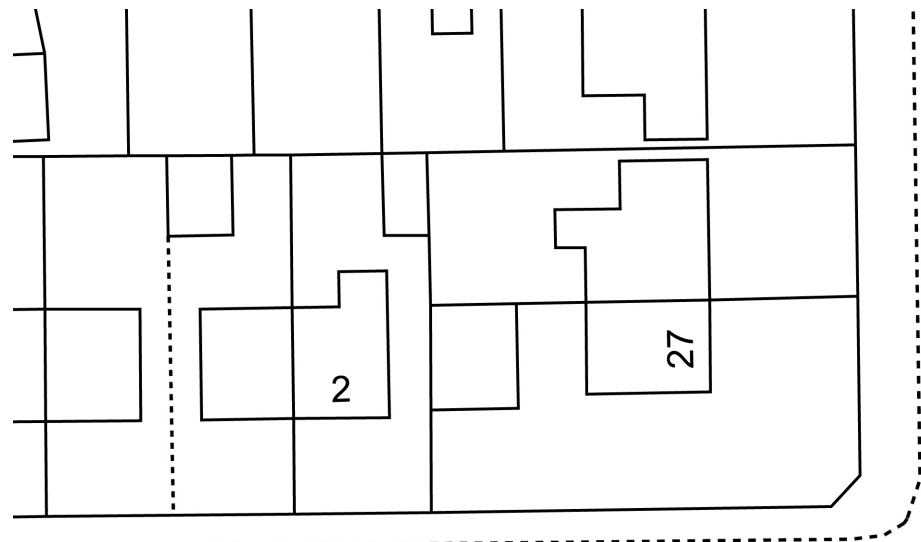


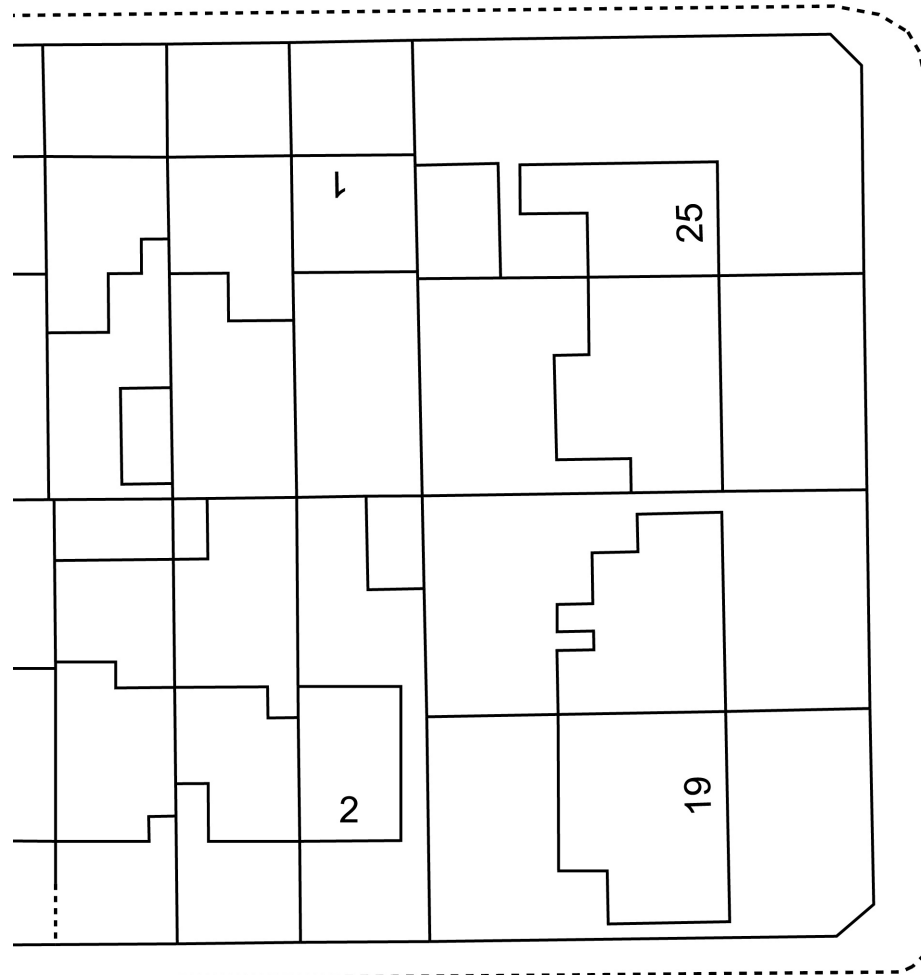


CEDAR GROVE

 


WILLOW ROAD

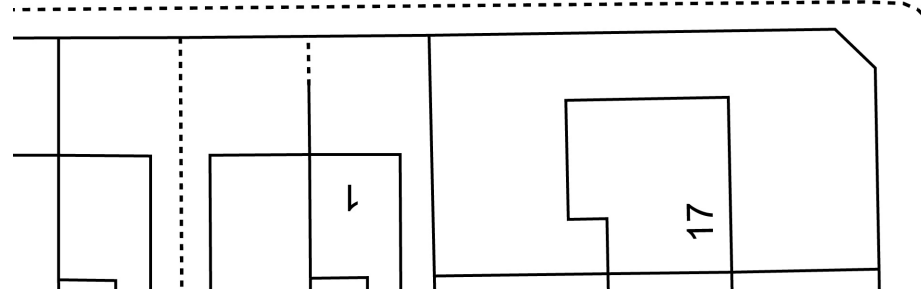



1-500 Scale Bar (metres)

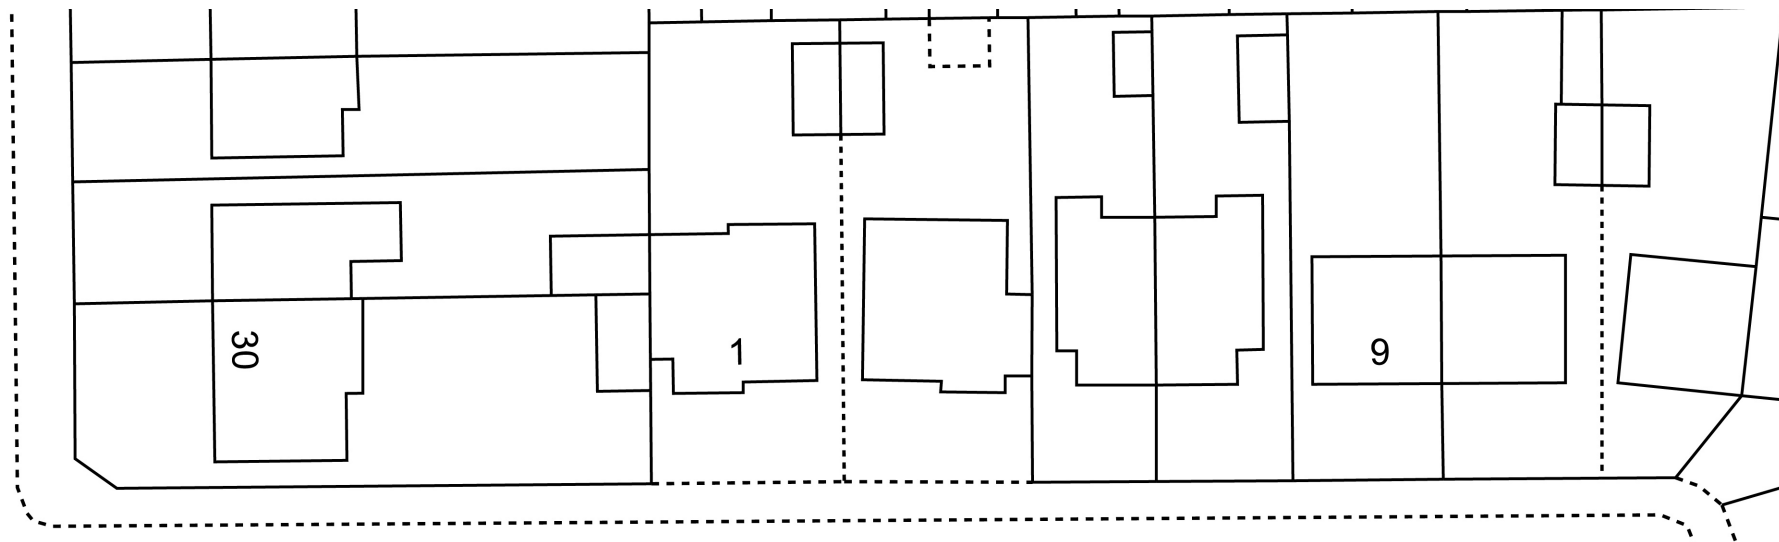

PINE GROVE

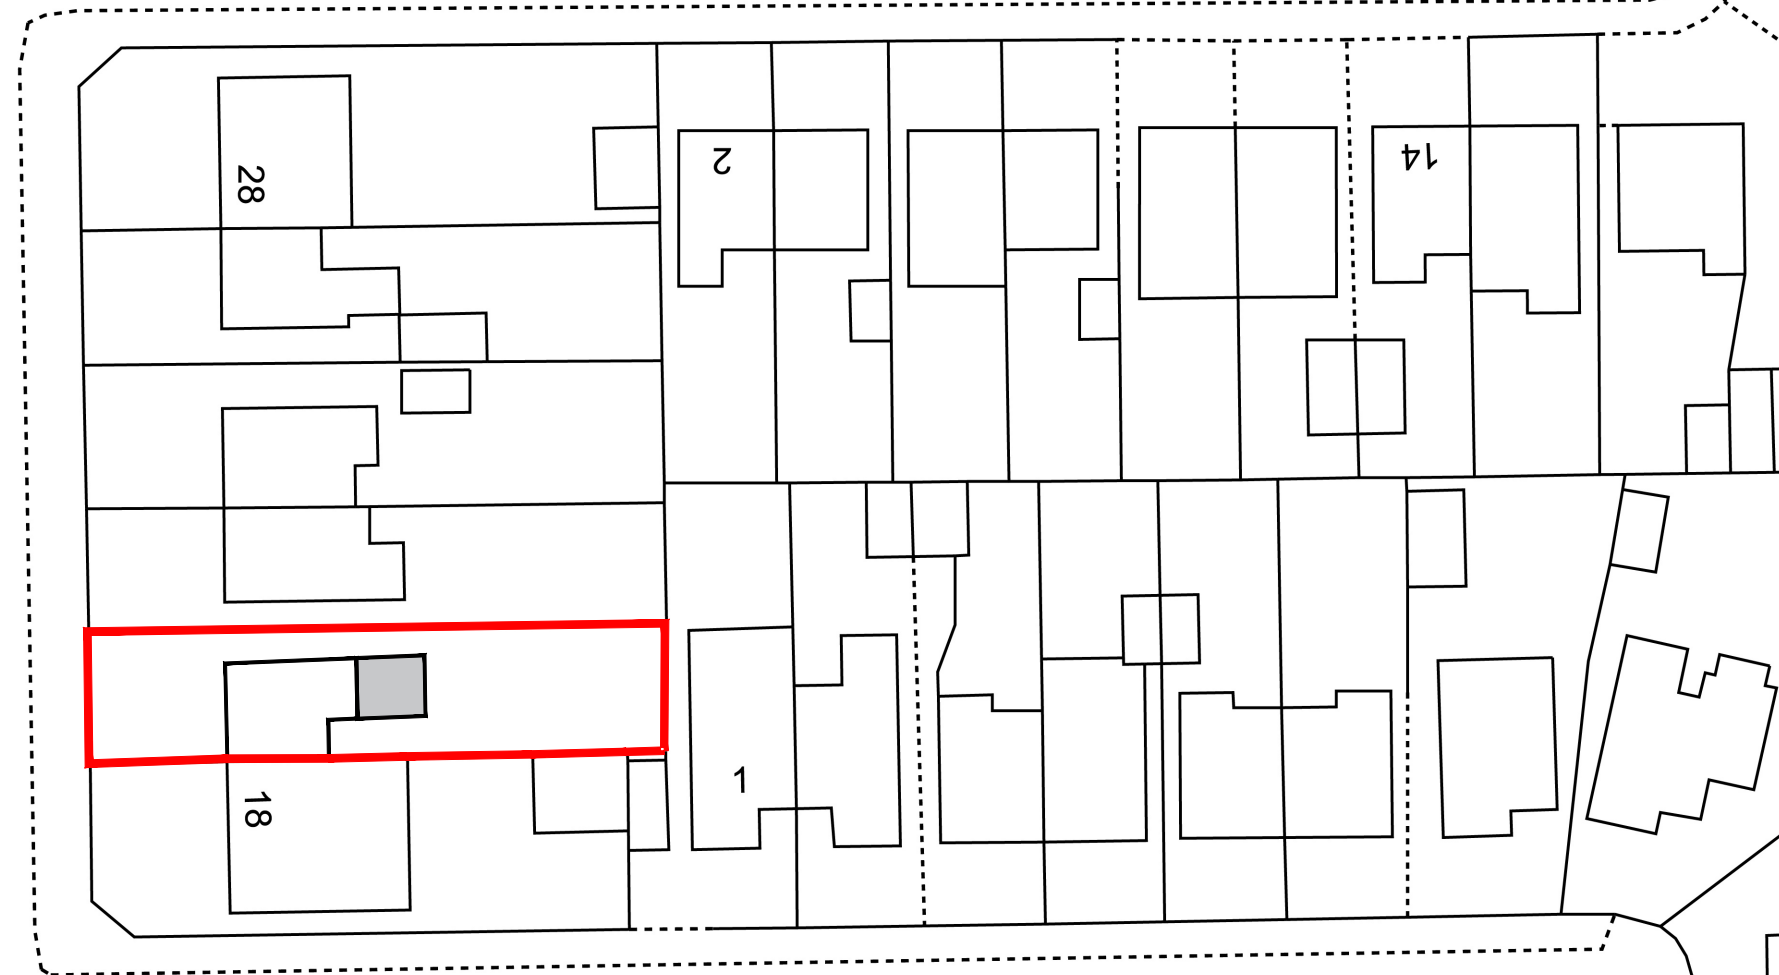

MAPLE GROVE

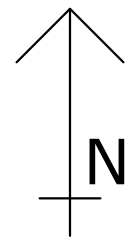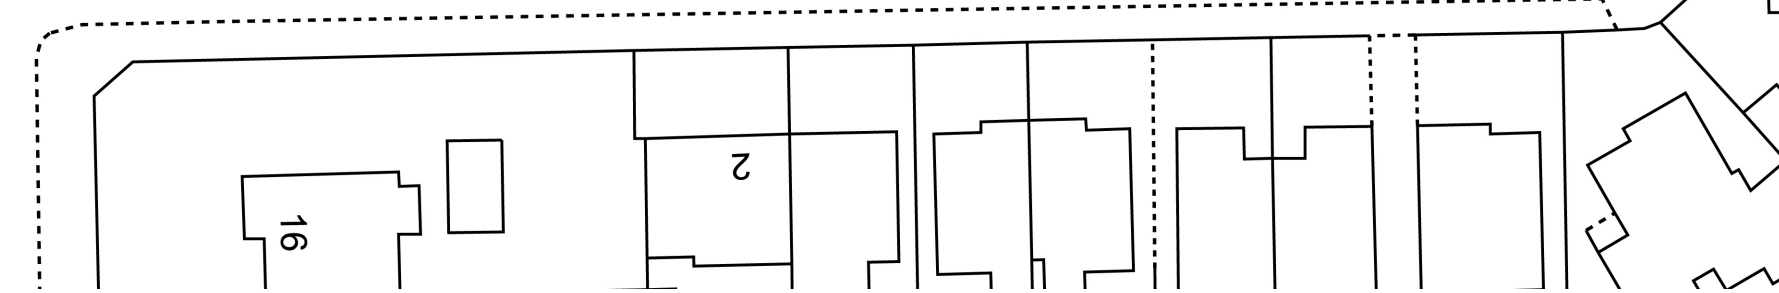

SHWILKINSON
ARCHITECTS LIMITED

WEBSITE: WWW.SHWILKINSON.CO.UK ADDRESS: 6 DALE LEE,
EMAIL: SCOTT@SHWILKINSON.CO.UK WESTHOUGHTON,
TELEPHONE: 07809 373 066 BOLTON, BL5 3YE

CLIENT:
MORGAN
PROJECT:
20 NURSERY ROAD

DRAWING TITLE:
101 - P1 - PROPOSED SITE PLAN
PROJECT NO: **24968** DATE: **JUL 25** SCALE: **1:500 @ A3**

© COPYRIGHT IN THIS DRAWING IS VESTED IN SHWILKINSON
ARCHITECT LIMITED

NOTES:
ON SITE
DRAWING.
DO NOT SCALE, USE FIGURED DIMENSIONS ONLY. ALL DIMENSIONS TO BE VERIFIED
PRIOR TO THE COMMENCEMENT OF ANY WORK OR THE PRODUCTION OF ANY SHOP
ALL DISCREPANCIES TO BE REPORTED TO THE ARCHITECT.