


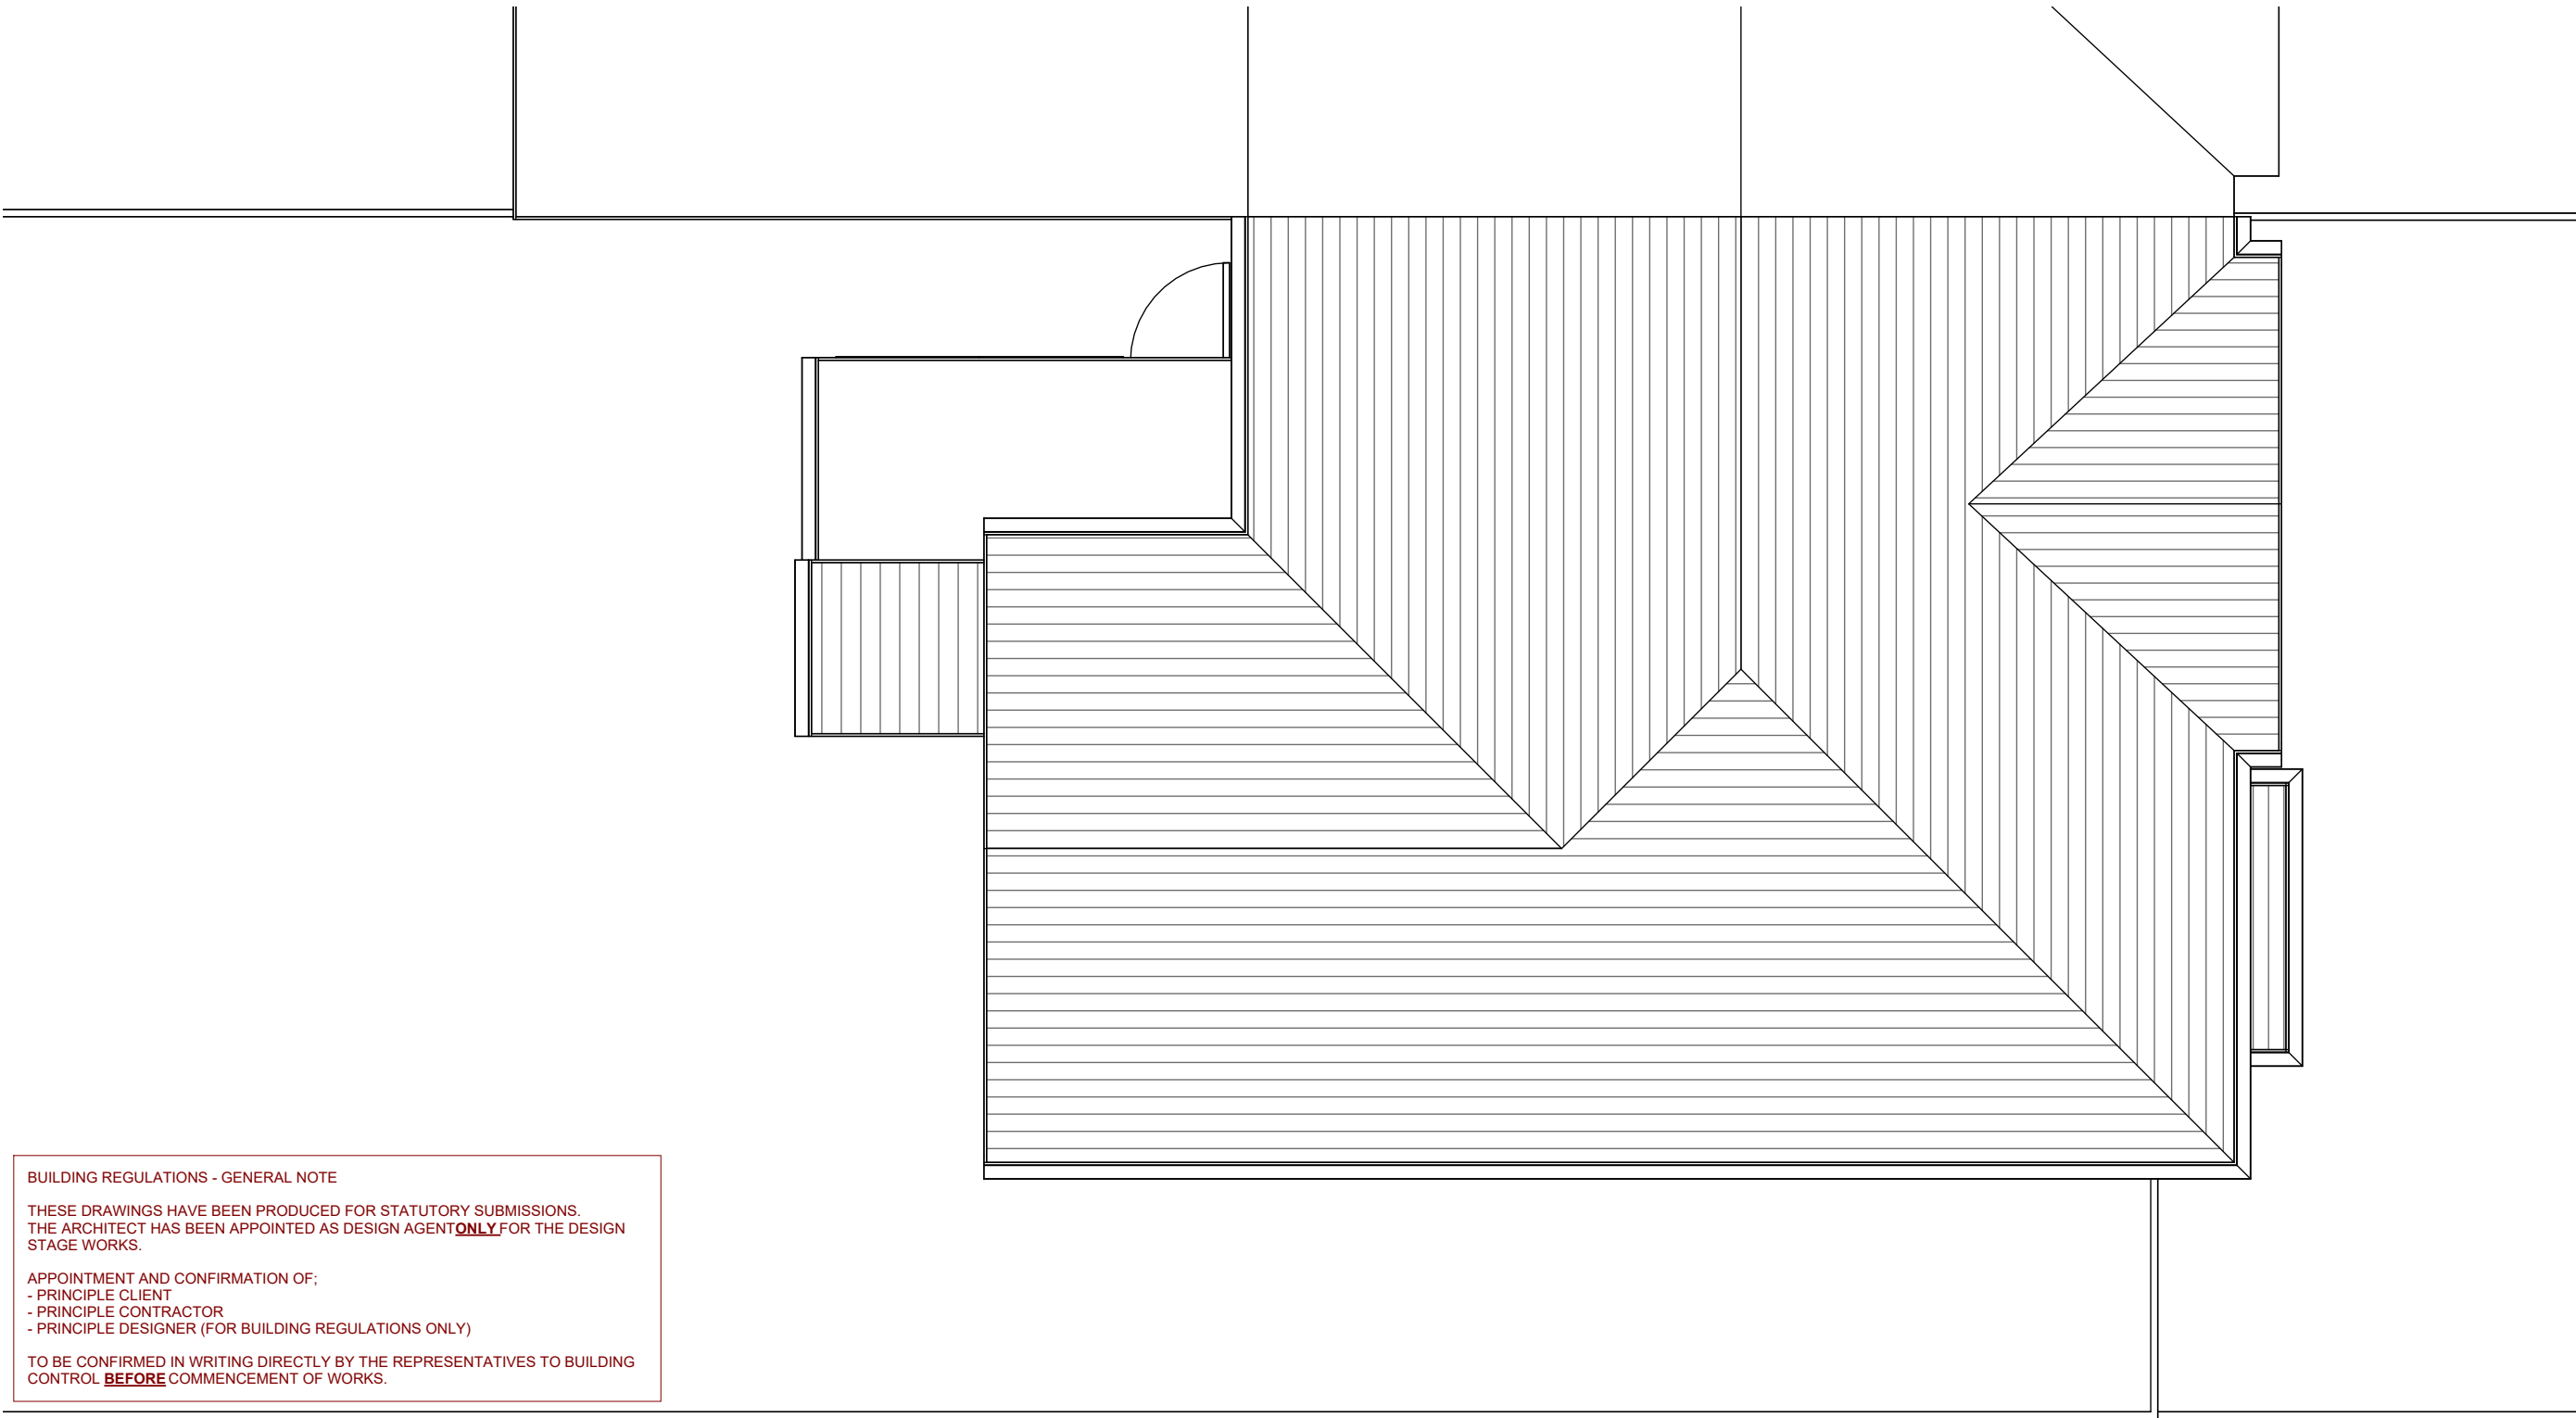

BUILDING REGULATIONS - GENERAL NOTE

THESE DRAWINGS HAVE BEEN PRODUCED FOR STATUTORY SUBMISSIONS.
THE ARCHITECT HAS BEEN APPOINTED AS DESIGN AGENT **ONLY** FOR THE DESIGN
STAGE WORKS.

APPOINTMENT AND CONFIRMATION OF;
- PRINCIPLE CLIENT
- PRINCIPLE CONTRACTOR
- PRINCIPLE DESIGNER (FOR BUILDING REGULATIONS ONLY)

TO BE CONFIRMED IN WRITING DIRECTLY BY THE REPRESENTATIVES TO BUILDING
CONTROL **BEFORE** COMMENCEMENT OF WORKS.

SCALE 1: 50 @ A3 Unit of Measure m
0 0.5 1 1.5 2 2.5

CLIENT
MORGAN

PROJECT NUMBER DRAWING SCALE:
24968 1 : 50 @ A3

DRAWING NUMBER / TITLE
006 EXISTING ROOF PLAN
PROJECT
20 NURSERY ROAD, PRESTWICH

WEBSITE: WWW.SHWILKINSON.CO.UK ADDRESS: 6 DALE LEE,
EMAIL: SCOTT@SHWILKINSON.CO.UK WESTHOUGHTON,
TEL: 01942 538 533 BOLTON,
MOB: 07809 373 066 BL6 6BW

NOTES: DO NOT SCALE, USE FIGURED DIMENSIONS ONLY. ALL DIMENSIONS TO BE VERIFIED ON SITE. PRIOR TO THE COMMENCEMENT
OF ANY WORK OR THE PRODUCTION OF ANY SHOP DRAWING. ALL DISCREPANCIES TO BE REPORTED TO THE ARCHITECT.
© COPYRIGHT IN THIS DRAWING IS VESTED IN SHWILKINSON ARCHITECTS LIMITED.