


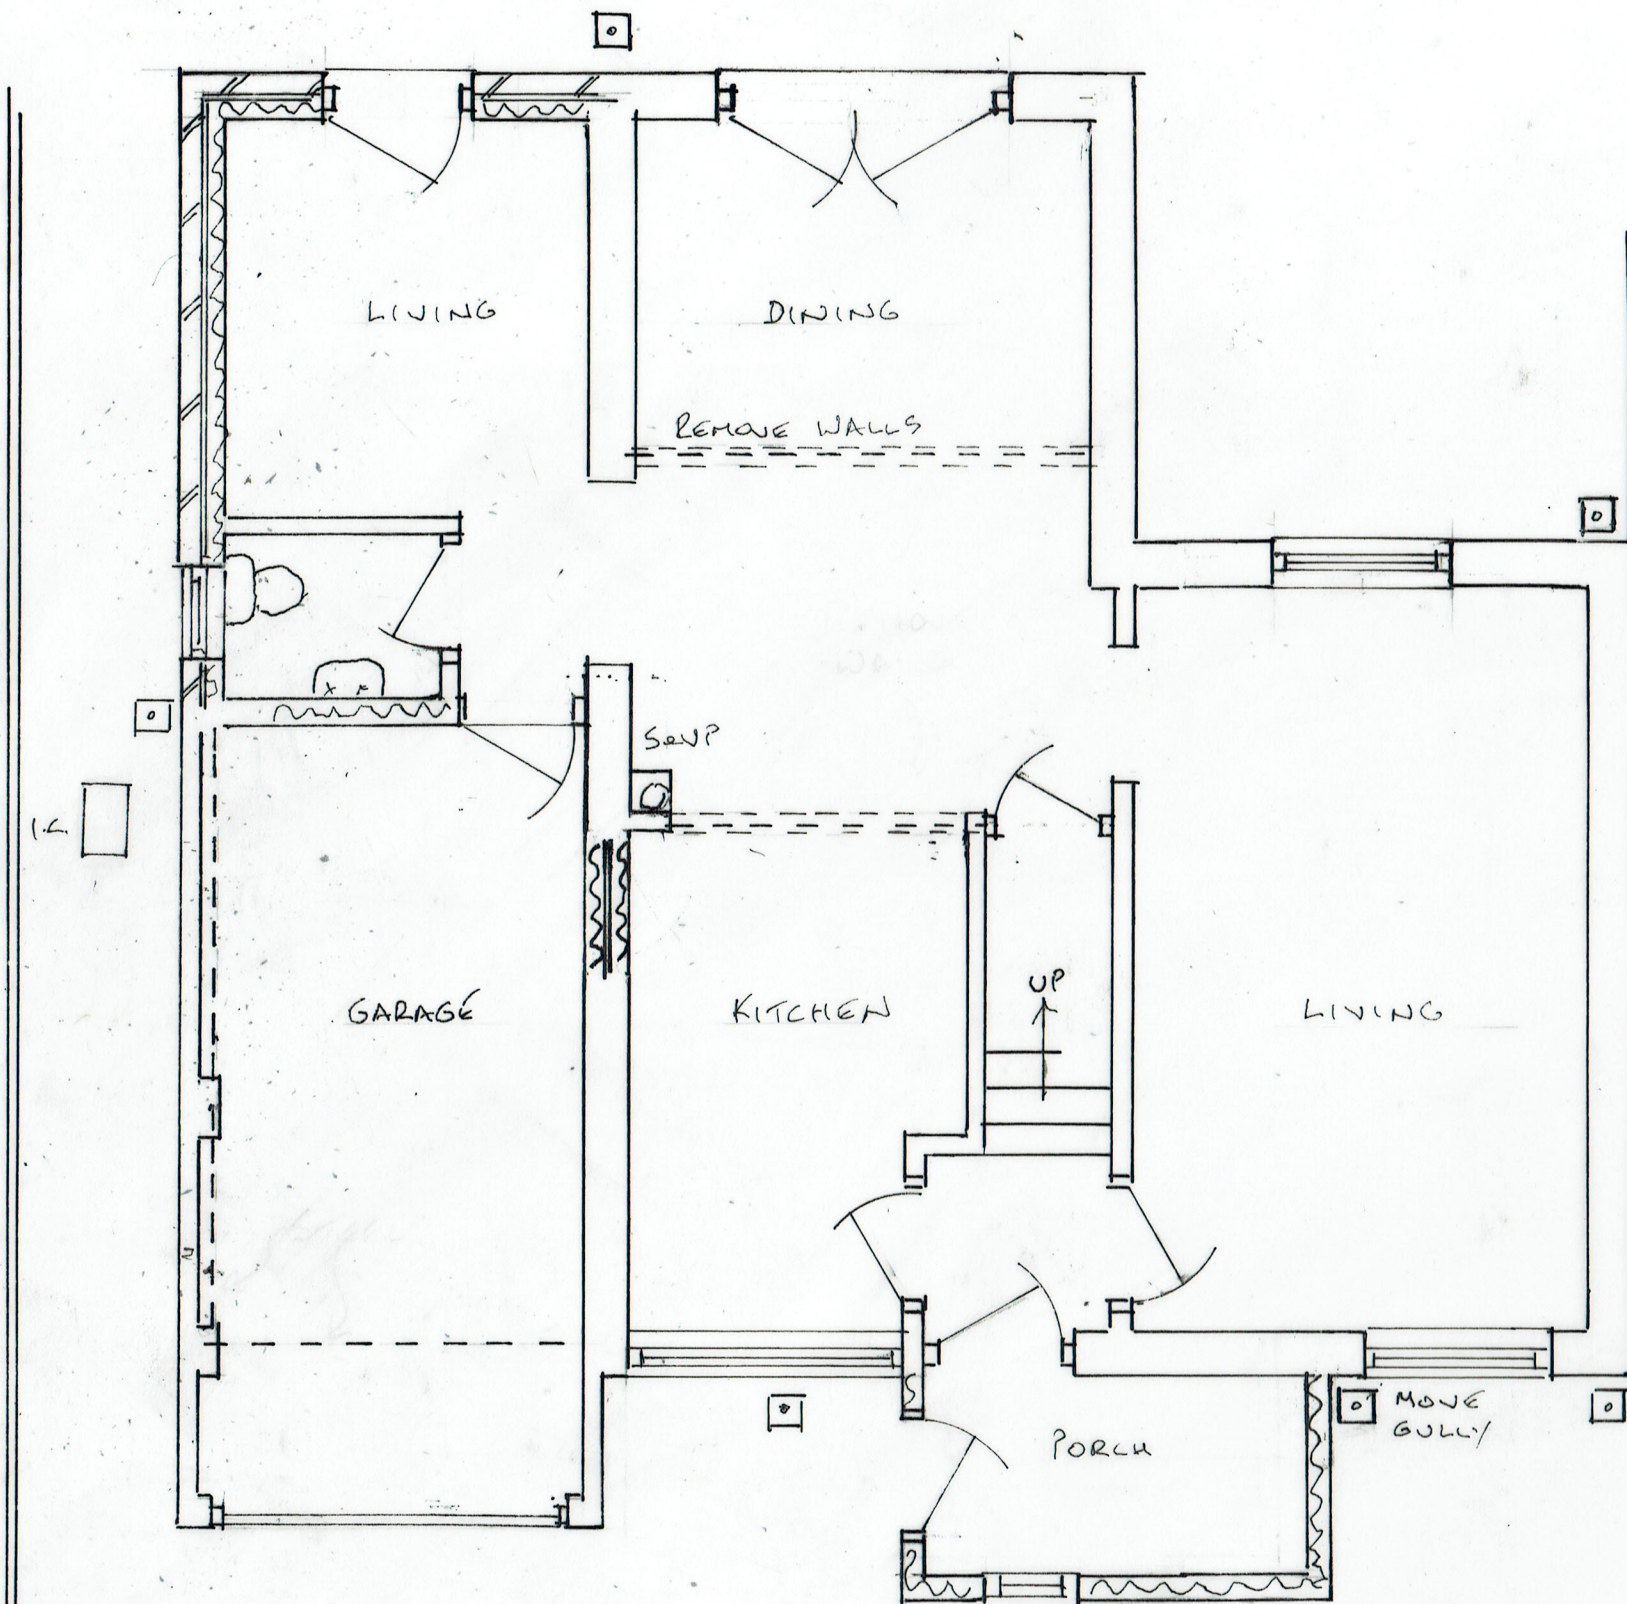

3 PROPOSED GROUND FLOOR PLAN

0 METRES 5

SCALE 1:60 @ A3

28/05/2022

22/697/03

FRONT DORMER TWO STOREY SIDE EXTENSION
16 HAZELDEN CLOSE, BURY BL9 9SA