



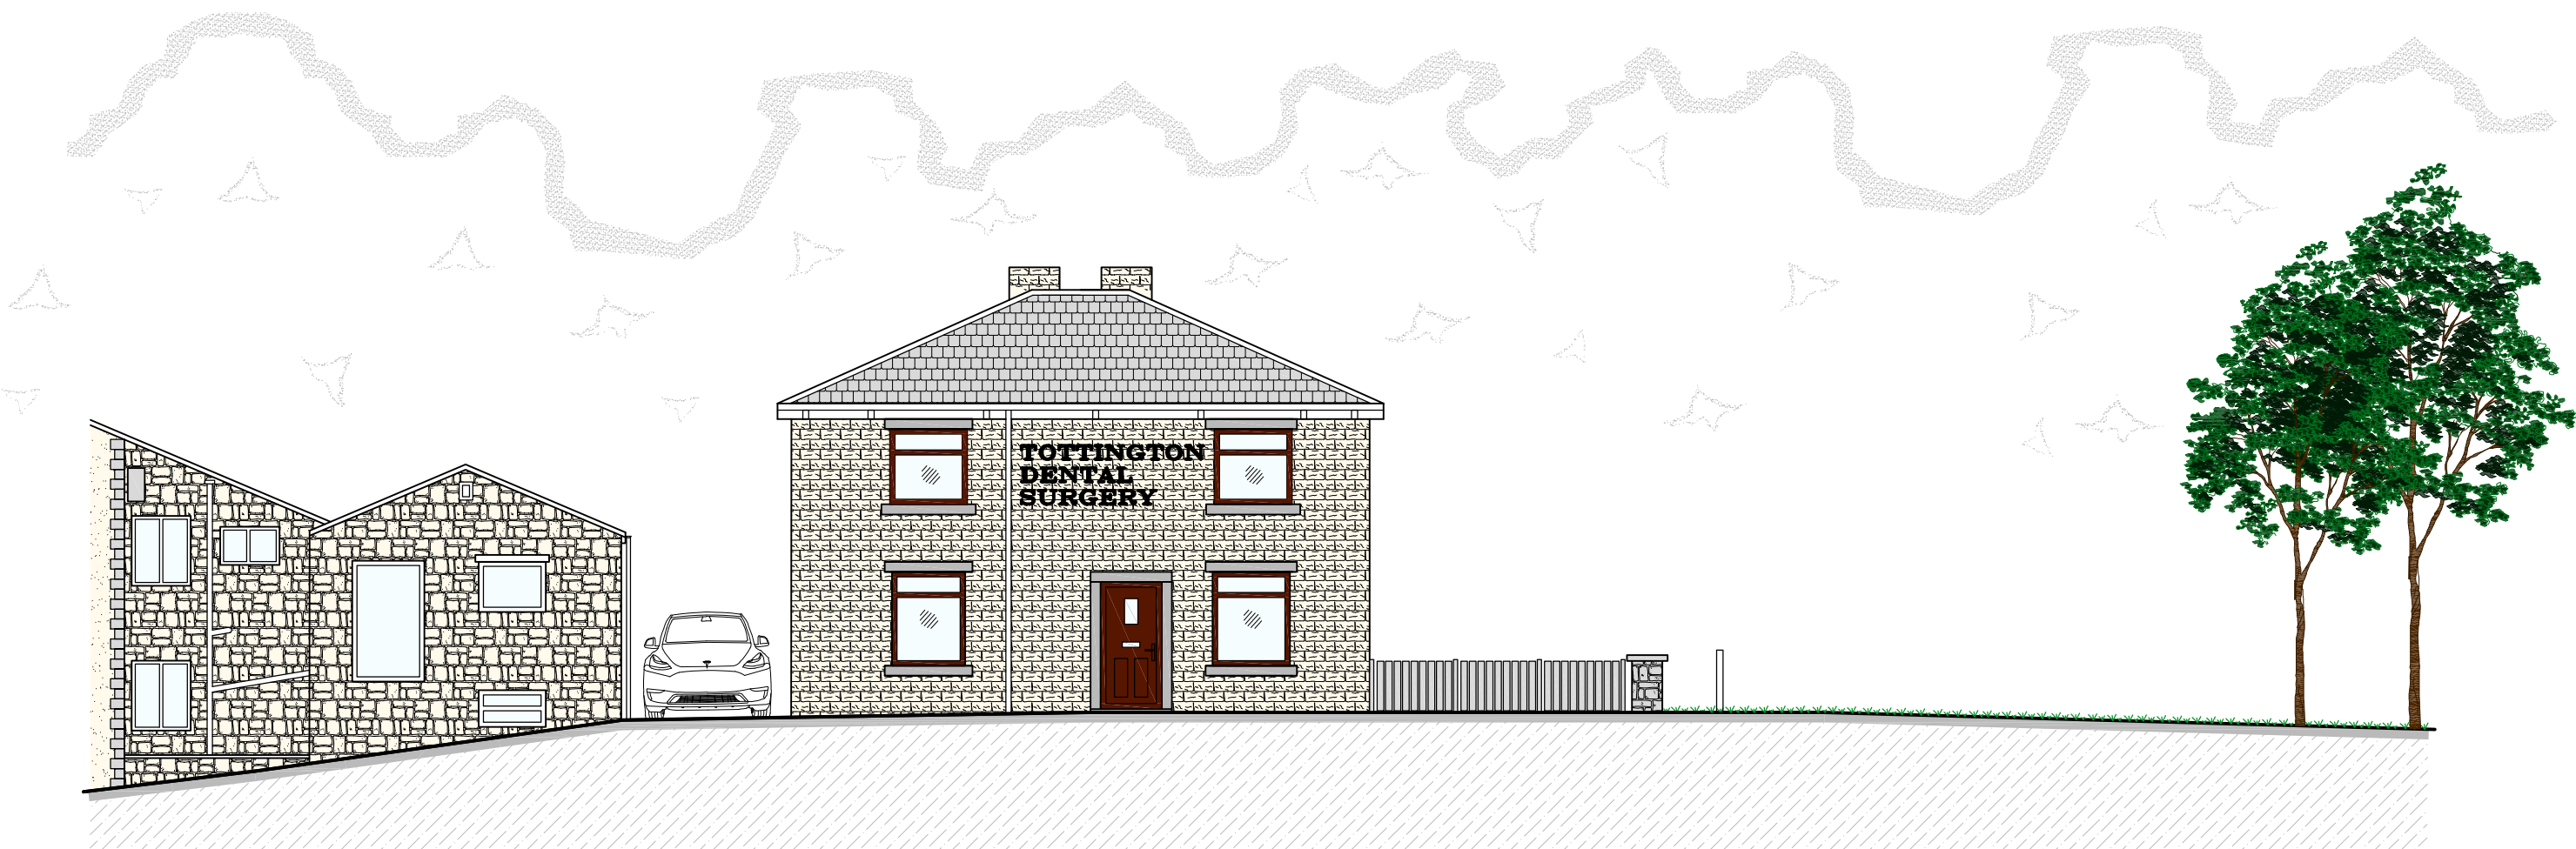



PROPOSED FRONT ELEVATION (STREET SCENE)

Scale 1:100

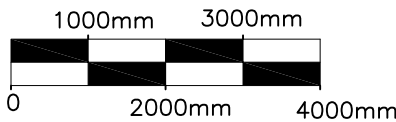


EXISTING FRONT ELEVATION (STREET SCENE)

Scale 1:100

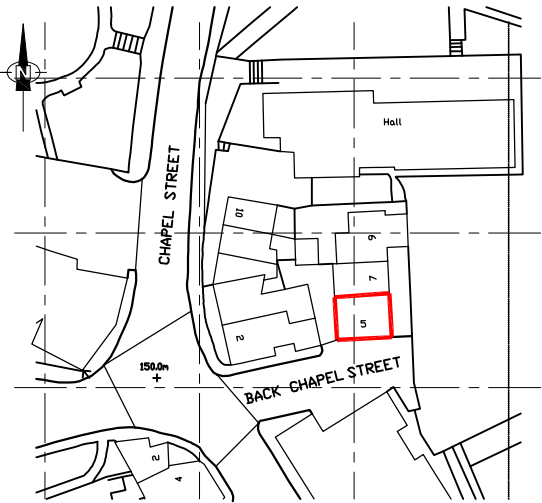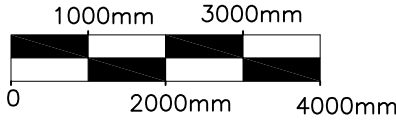

LOCATION PLAN

Scale 1:1250

 

A	FIRST ISSUE	17-04-2026	RS
REV	DESCRIPTION	DATE	BY

THE COPYRIGHT OF THIS DRAWING AND DESIGN IS OWNED BY T&S DESIGN AND IS NOT TO BE COPIED, TRANSMITTED TO A THIRD PARTY OR USED IN ANY WAY WITHOUT THE WRITTEN APPROVAL OF T&S DESIGN.

CLIENT
TOTTINGTON DENTAL SURGERY
5 BACK CHAPEL STREET
TOTTINGTON, BURY
BL8 4AH

PROJECT
PROPOSED EXTENSION AND
REFURBISHMENT AND REMODELING
OF DENTAL PRACTICE

TITLE
EXISTING & PROPOSED
STREET SCENE ELEVATIONS

T&S

DESIGN SERVICES LTD

STRUCTURAL ENGINEERS

CIVIL & STRUCTURAL ENGINEERS

PRESTON

www.tandsdesign.co.uk

E-mail: info@tandsdesignservices.co.uk

CHECKED	DATE	DRAWN	SCALE	A2
A.C	April 2026	R.S	As shown	
PROJECT No. TS12814	DRAWING No. 102	REV A		