




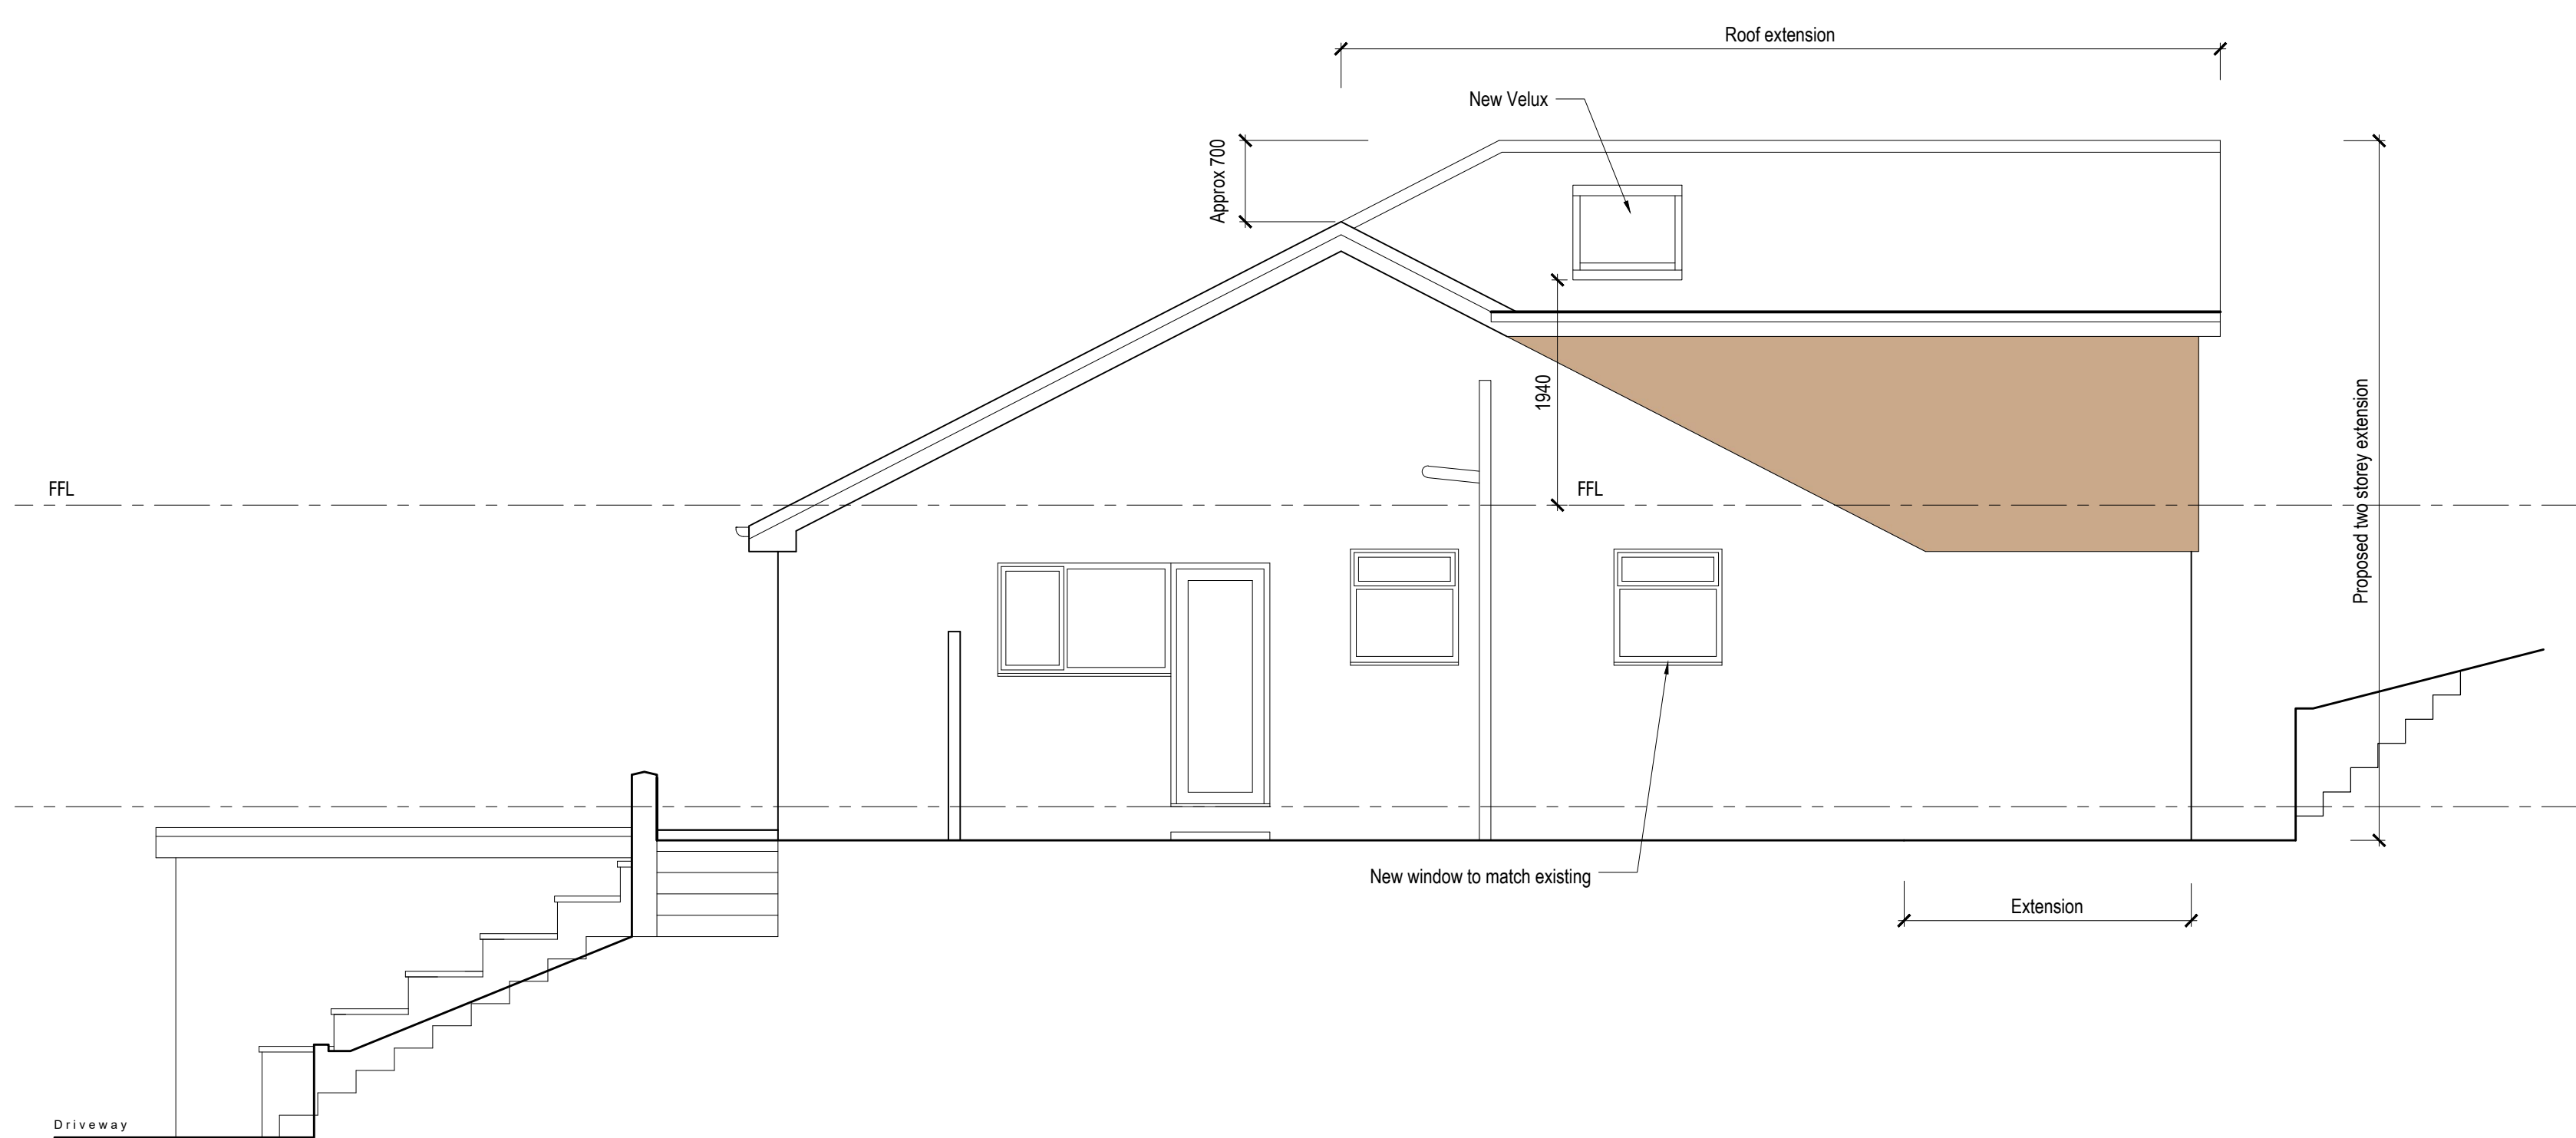

Proposed North East Elevation
Scale 1:50

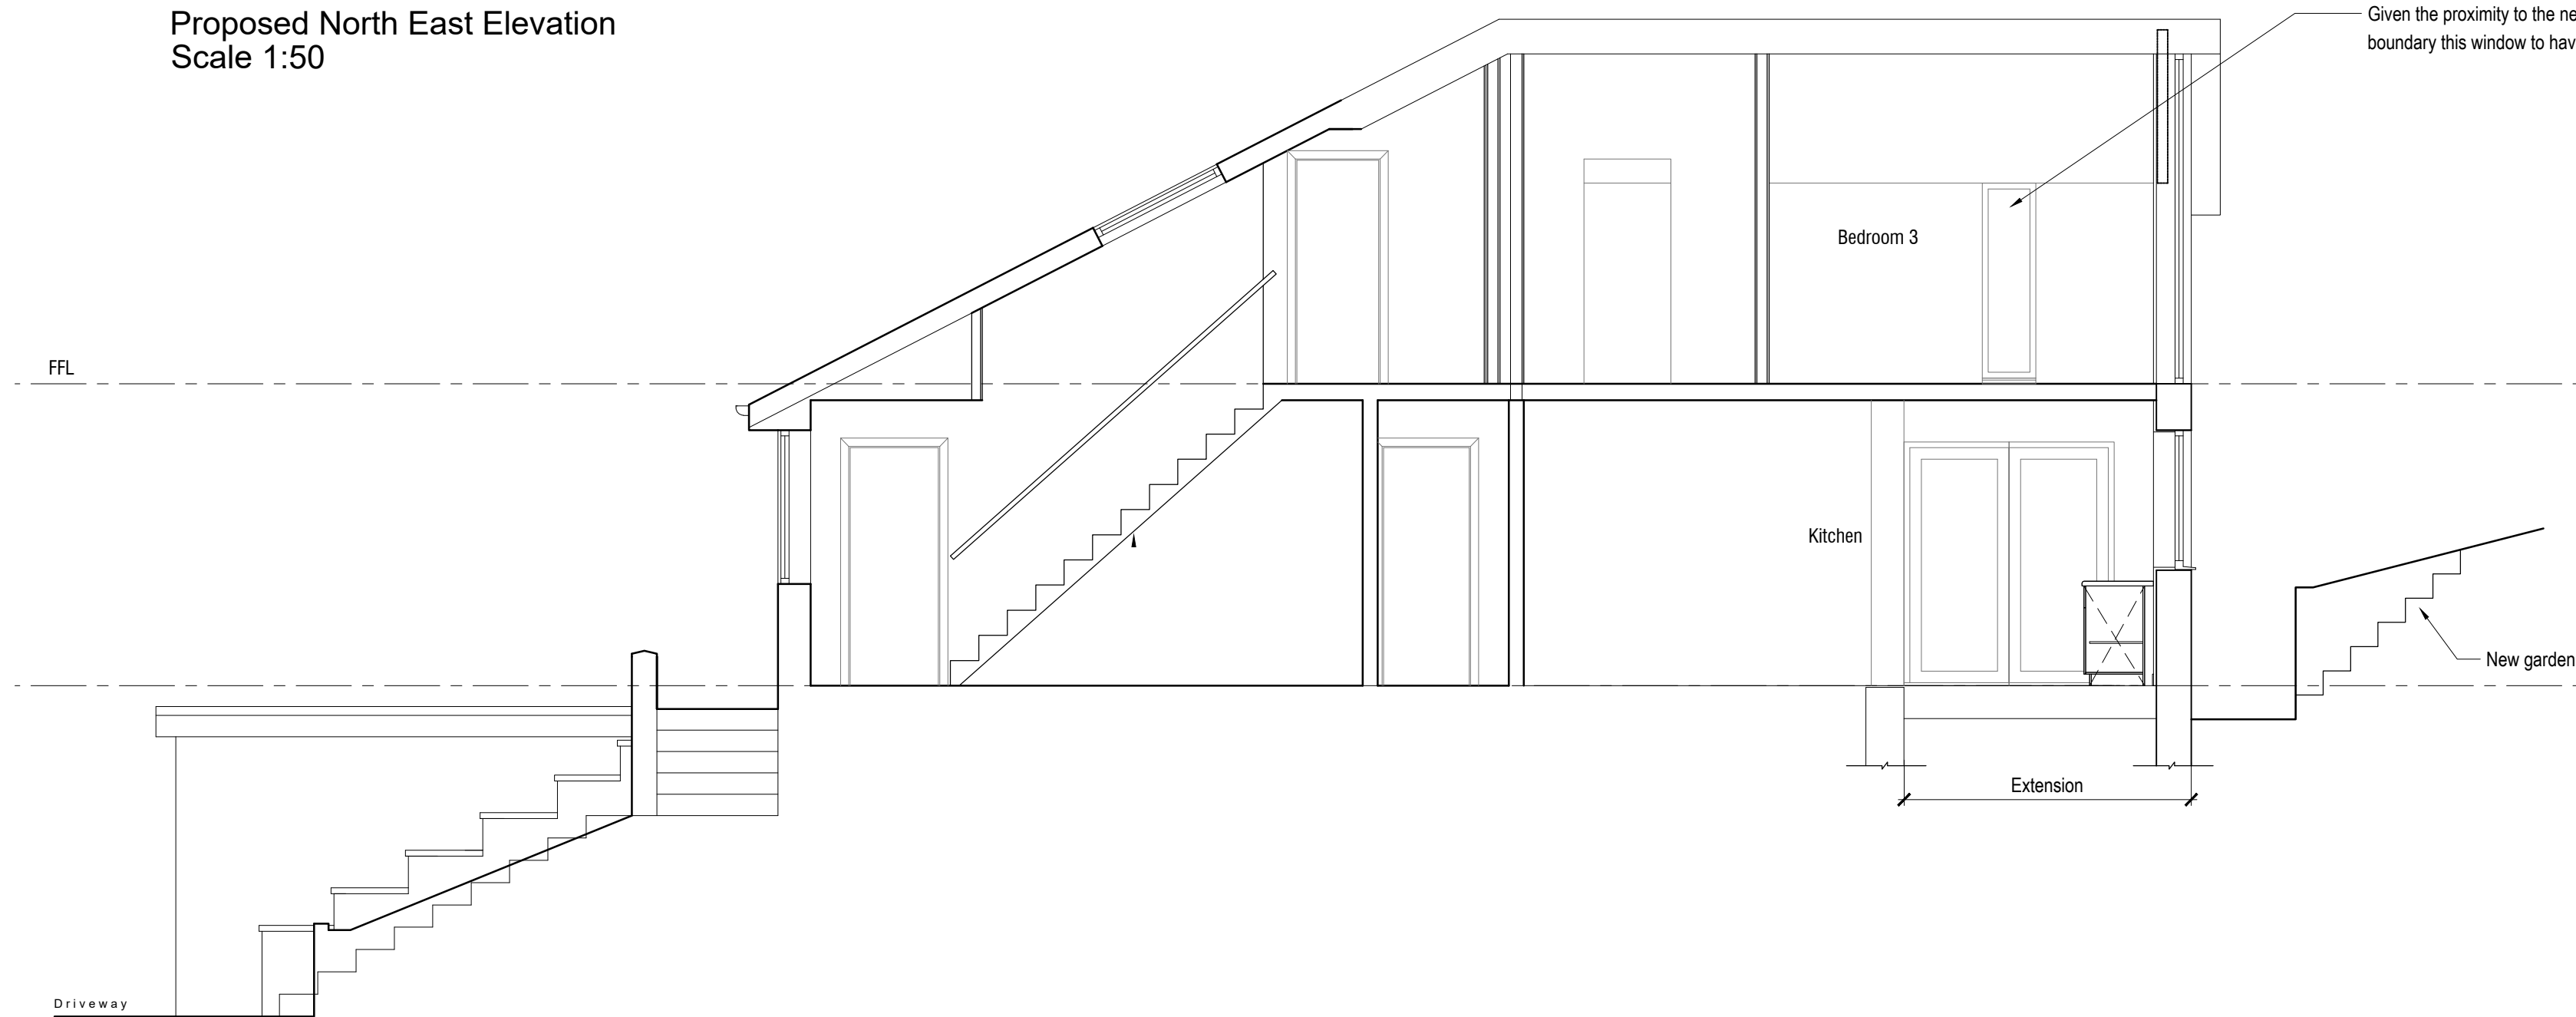


Proposed Section A-A
Scale 1:50

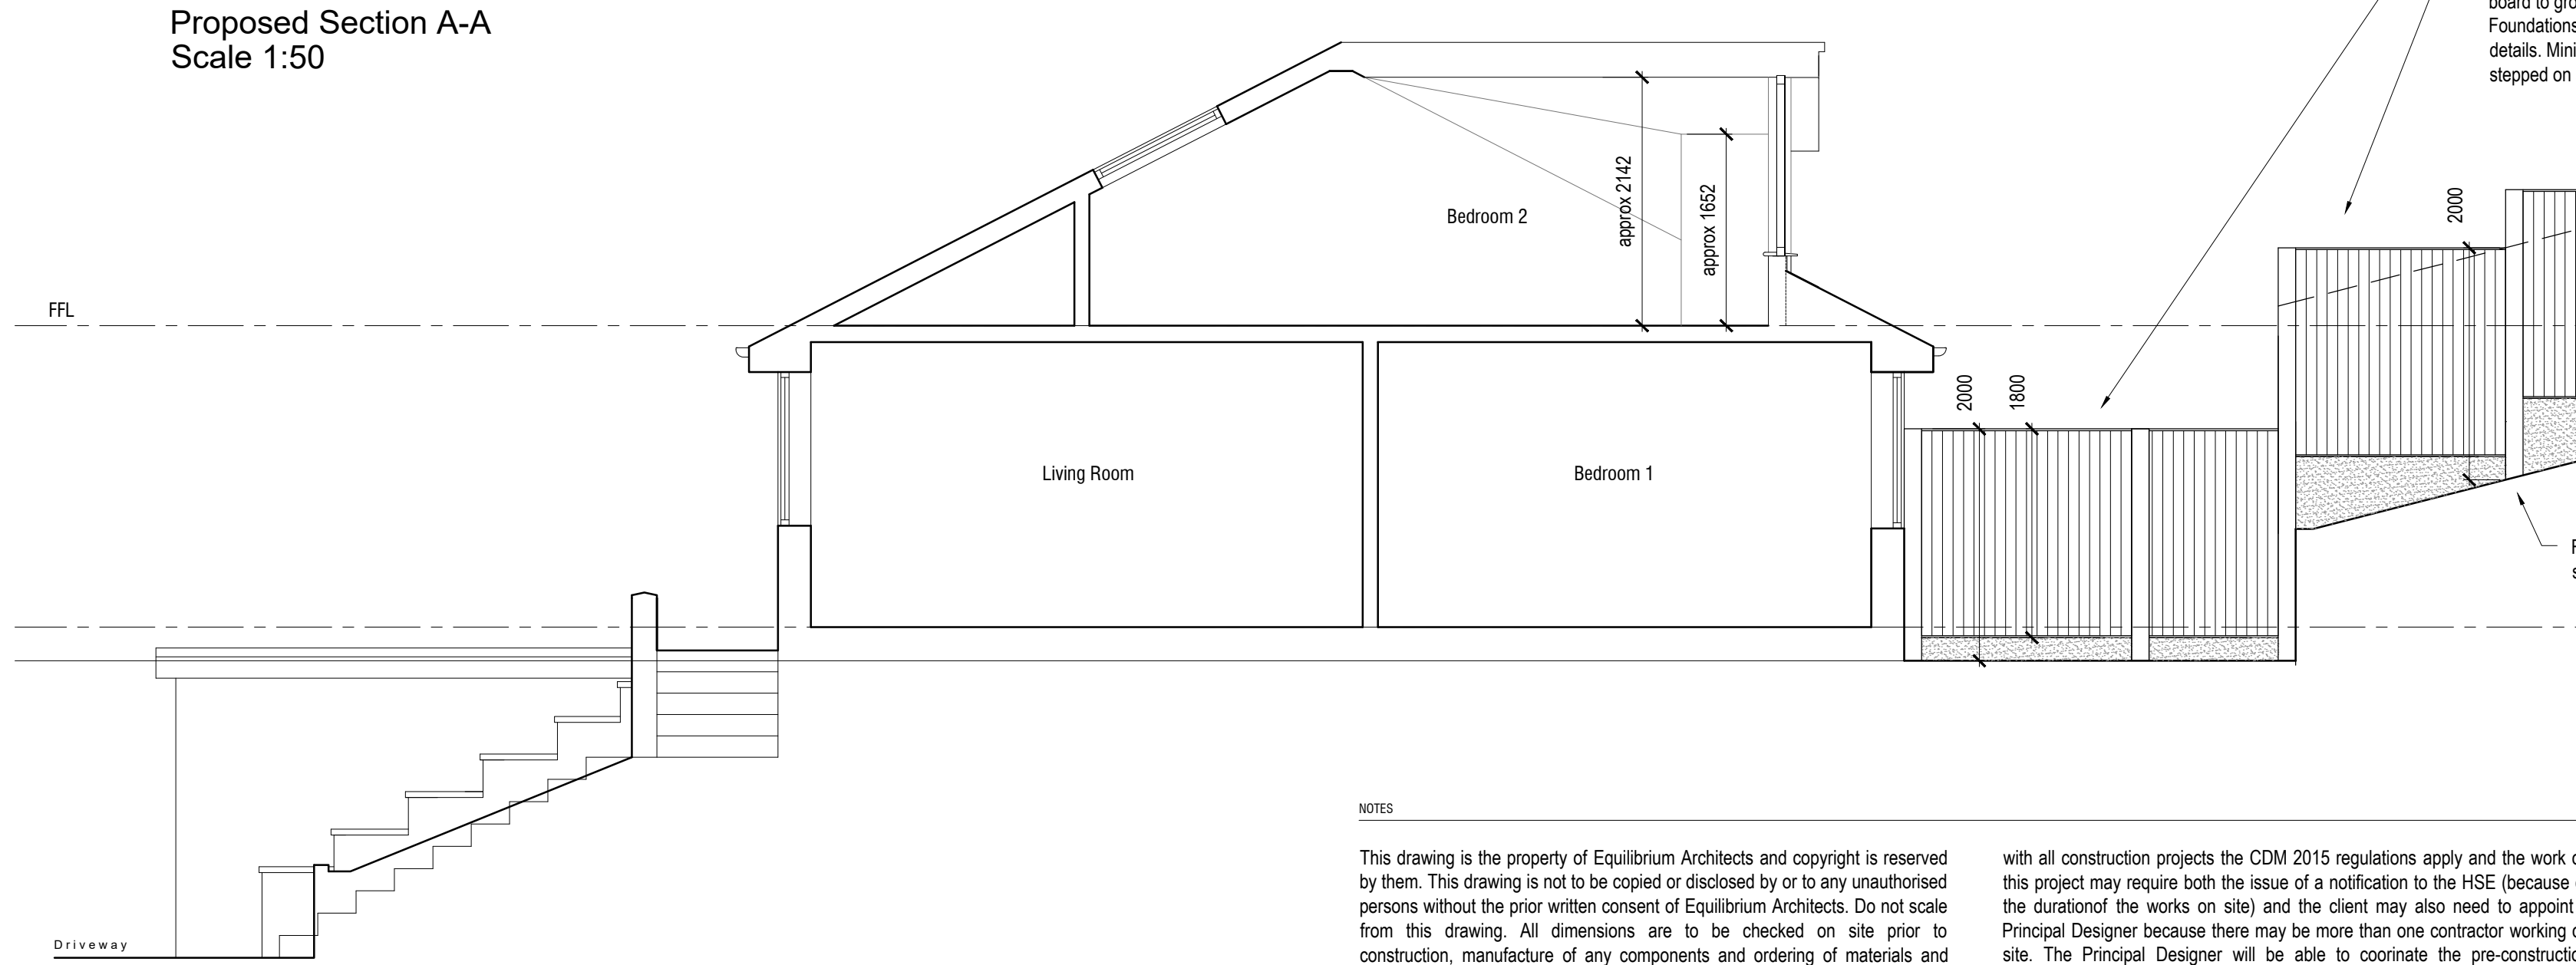


Proposed Section B-B
Scale 1:50

NOTES


This drawing is the property of Equilibrium Architects and copyright is reserved by them. This drawing is not to be copied or disclosed by or to any unauthorised persons without the prior written consent of Equilibrium Architects. Do not scale from this drawing. All dimensions are to be checked on site prior to construction, manufacture of any components and ordering of materials and equipment. Any discrepancies are to be reported to the architect for clarification. All materials and workmanship to be in accordance with the current British Standards and codes of practice. This drawing is to be read in conjunction with all relevant Architectural, Structural Engineers, Mechanical Engineers, Electrical Engineers and Specialists drawings and specifications. As with all construction projects the CDM 2015 regulations apply and the work on this project may require both the issue of a notification to the HSE (because of the duration of the works on site) and the client may also need to appoint a Principal Designer because there may be more than one contractor working on site. The Principal Designer will be able to coordinate the pre-construction information and also ensure that all duty holders under CDM comply with their relevant duties. The building owner is to serve a Party Wall Act Notice as applicable to adjoining property owners as outlined in The Party Wall Act 1996. The Building Contractor is to verify the thickness of the party walls prior to commencement of the proposed works.

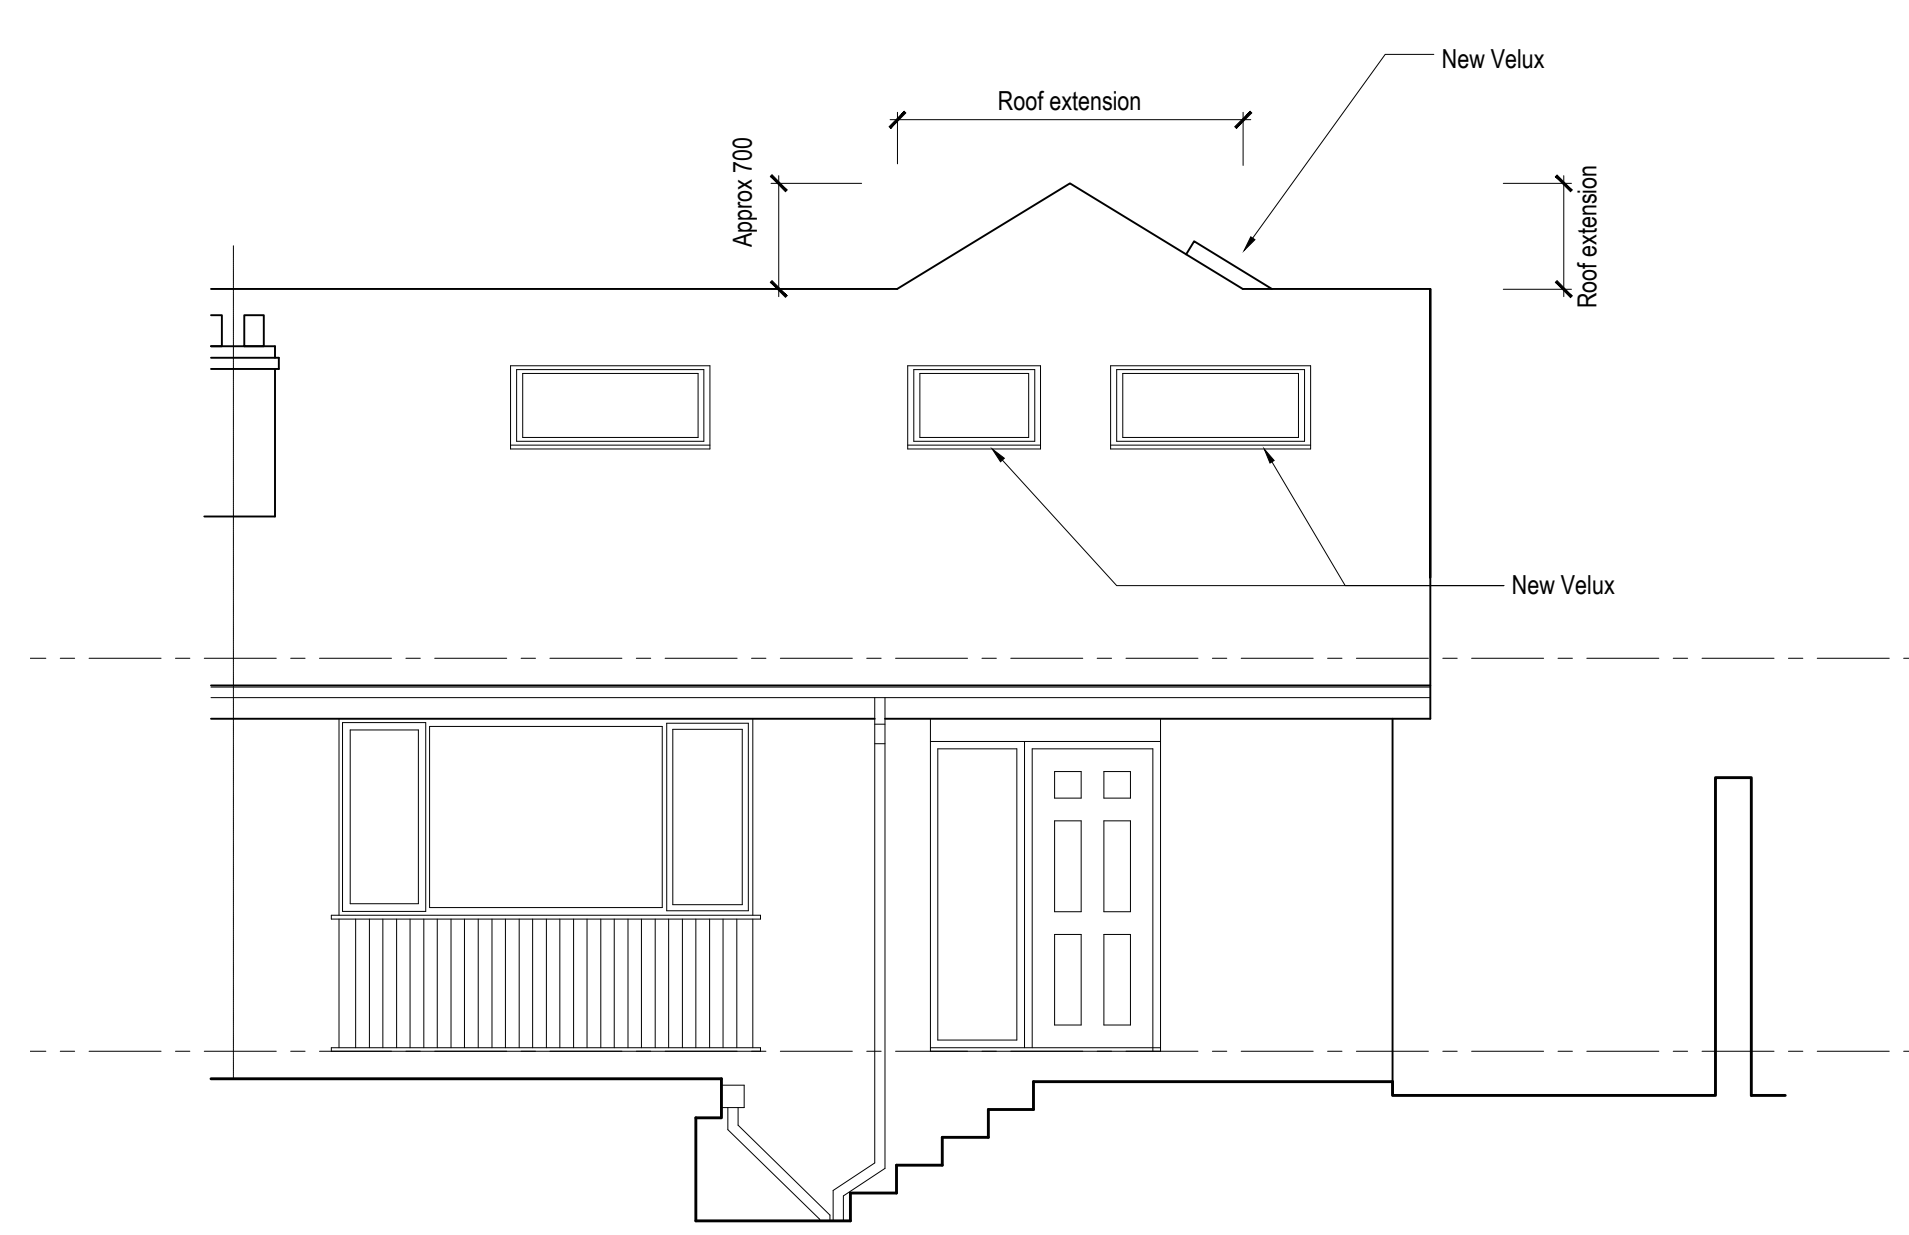


Proposed South East Elevation
Scale 1:50

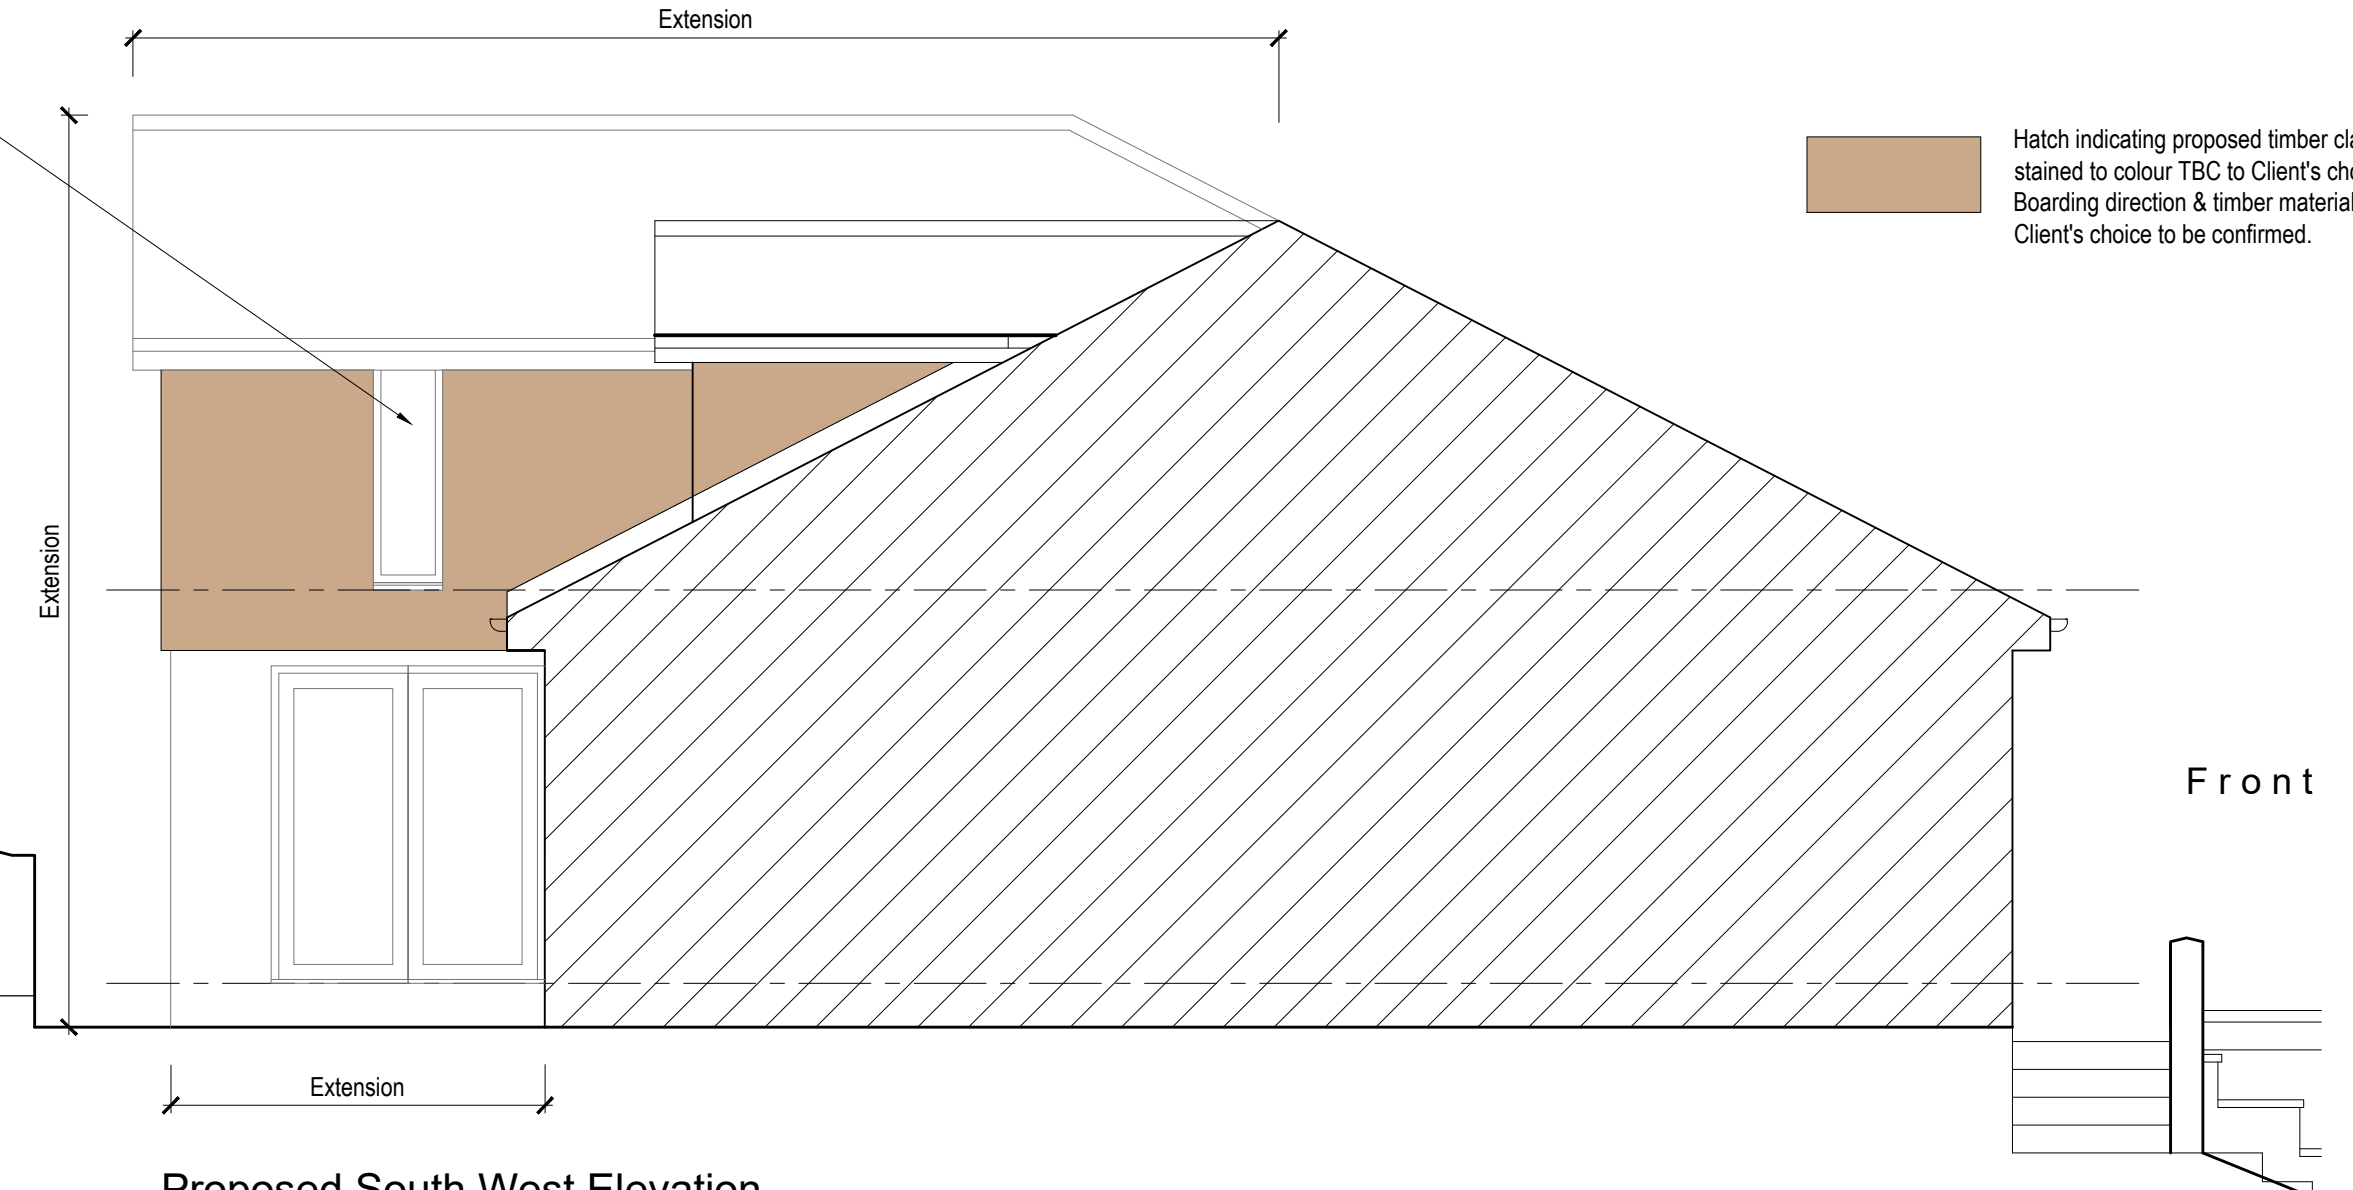

Proposed South West Elevation
Scale 1:50

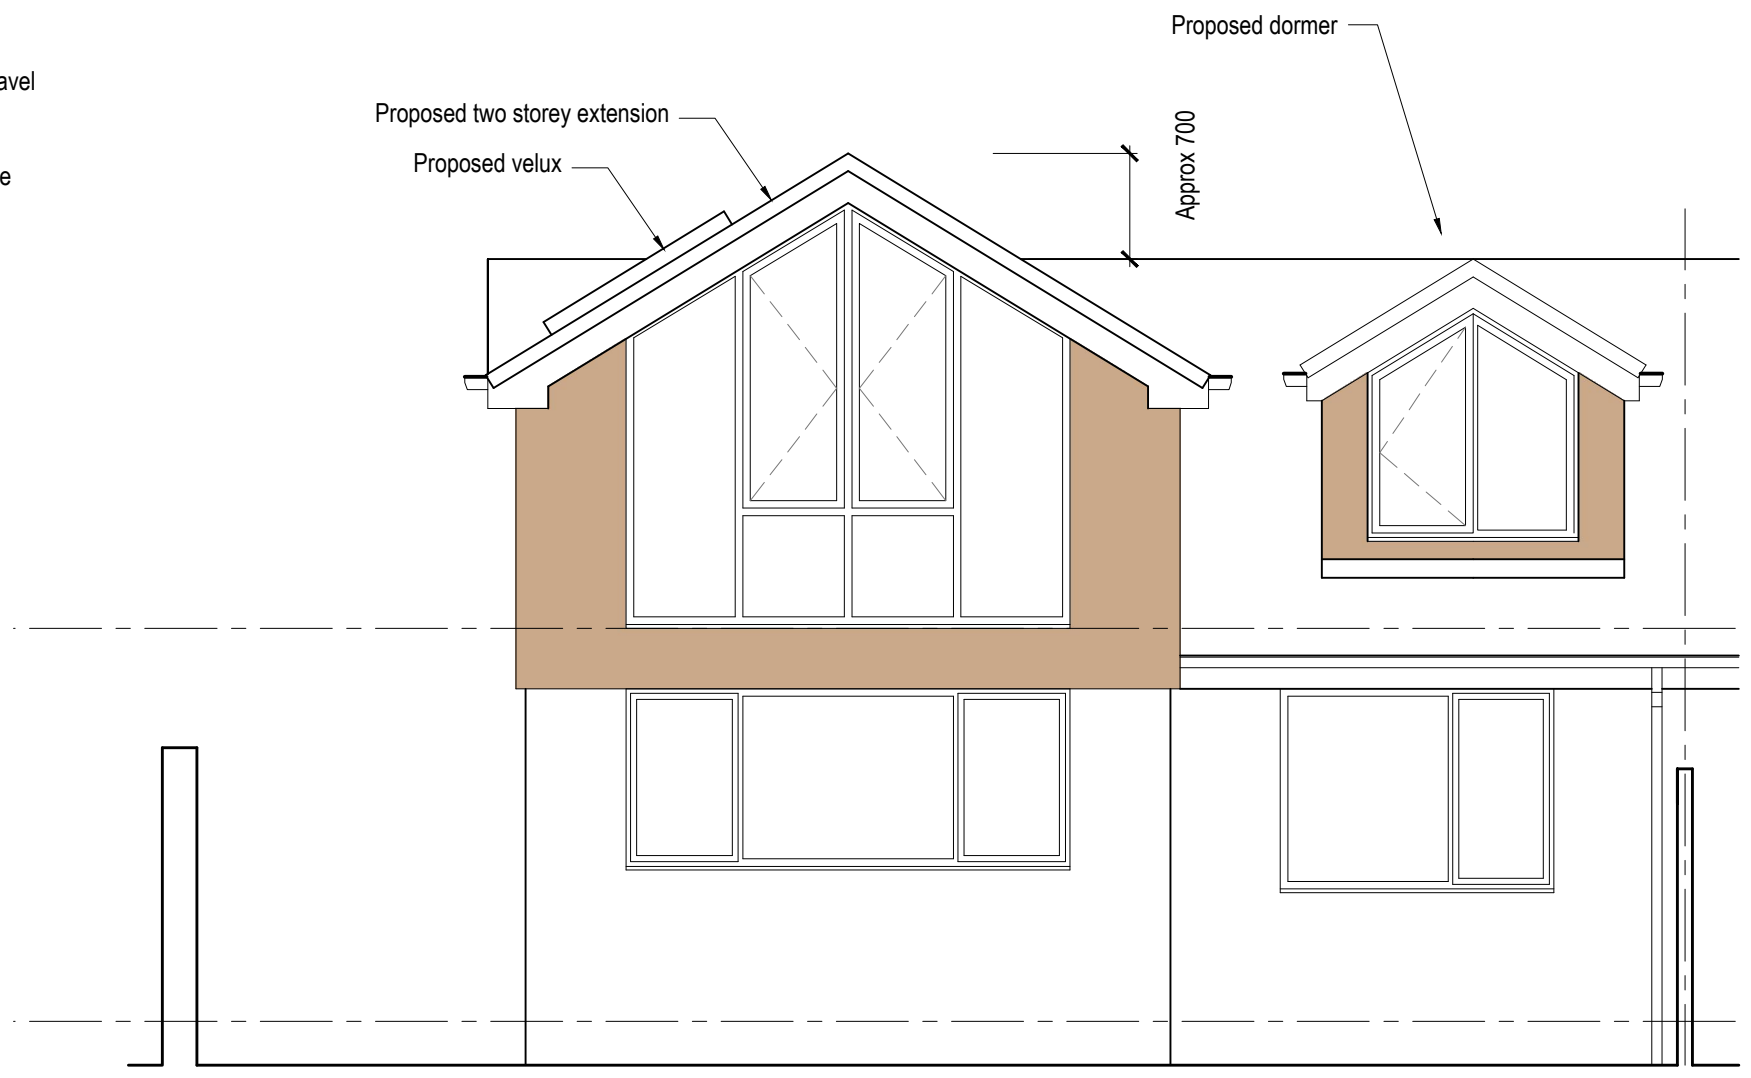

Proposed North West Elevation
Scale 1:50

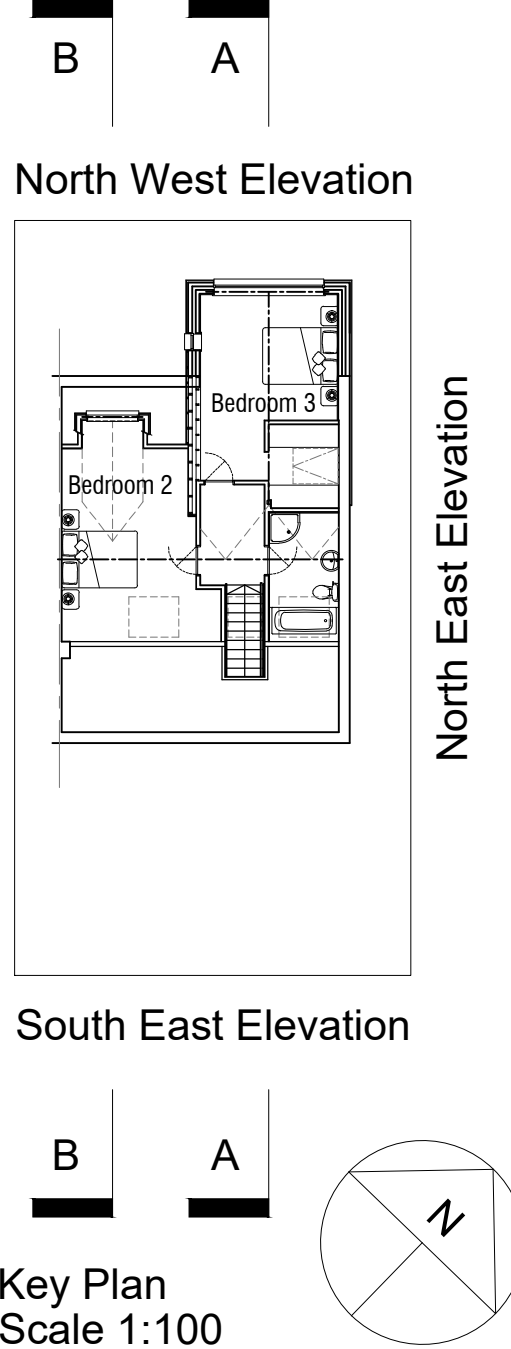

Drawing Status:		PLANNING	
	Added dimension to rooflight to Planning request		14.01.2022
	Updated to Client's comments		18.11.2021
	Added obscure glazing to side window to Planning request		07.10.2021
	Added new fence between properties to Planning request		15.09.2021
	Updated to Client's comments		09.09.2021
	Updated as requested by Planning		23.08.2021
	Added Elevation to Planning request		14.07.2021
	Updated to Client's request		18.06.2021
	Updated to Client's request		17.06.2021
EV	DESCRIPTION	CHECK	DATE
CLIENT			
Becky Wensley			
PROJECT			
Remodelling Works at 10 Heapworth Avenue, Ramsbottom, BL0 9EH			
DRAWING			
Proposed Elevations & Sections			
SCALE	DATE	DRAWN	CHECKED
1:50 @A1	May 2021	PB	
DRAWING NO.	CAD REFERENCE NO.	REVISION	
R-0654-10		i	
			
35-437 Walmsley Road Bury Lancashire BL9 9EU T : 0161 797 2077 F : 0161 797 2088 info@equilibriumarchitects.co.uk www.equilibriumarchitects.co.uk			