



Copyright of this drawing is vested in BM Architectural and it must not be copied or reproduced without written consent. All dimensions are to be taken from the drawings. DO NOT SCALE OFF THIS DRAWING. — If in doubt, read.

All contractors must visit the site and be responsible for taking and checking all dimensions relative to their work. BM Architectural are to be advised of any variation between drawings and site conditions.


Electronic data drawings issued as 'read only' and should not be interpreted for measurement. All dimensions and levels should be 'read only' from those values stated in text on the drawings.

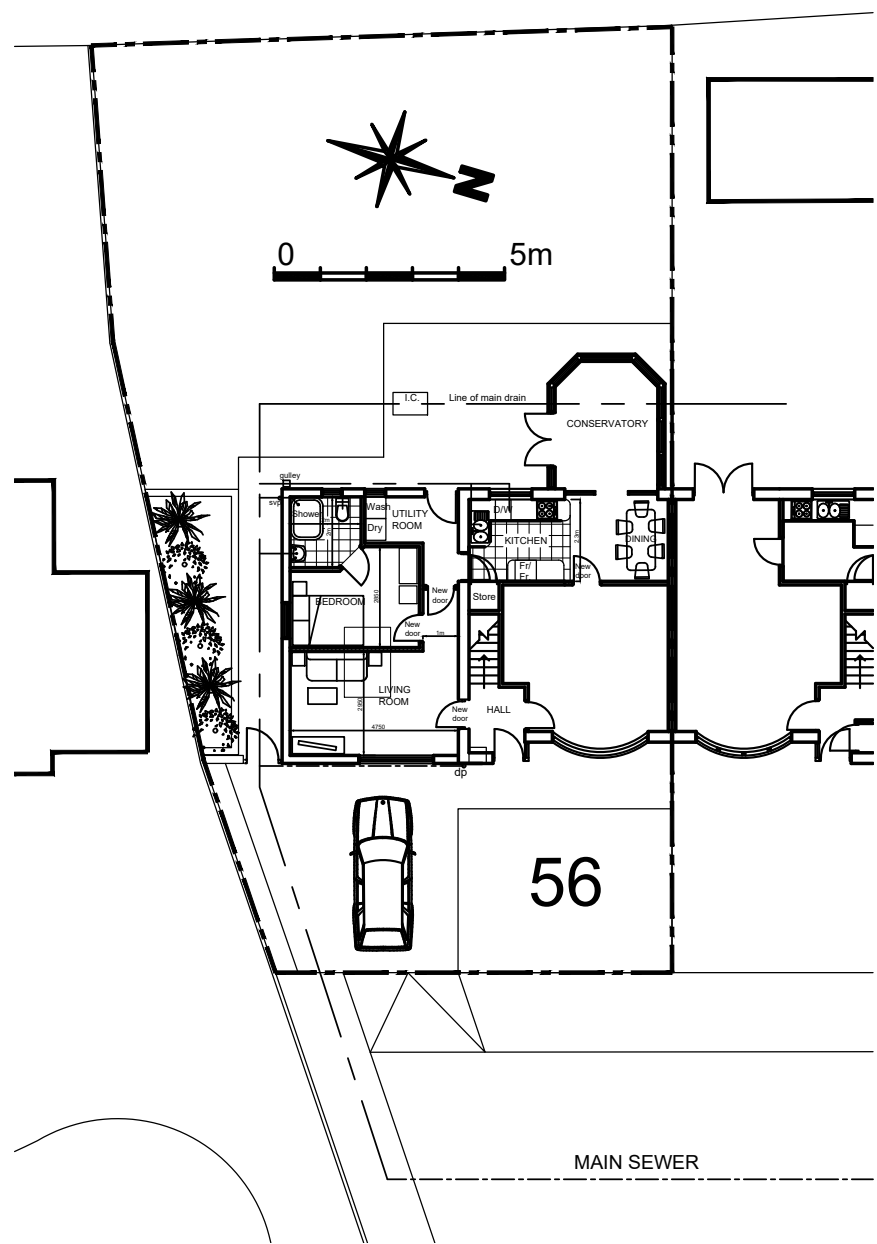


EXISTING SITE PLAN
SCALE 1:200 @A1

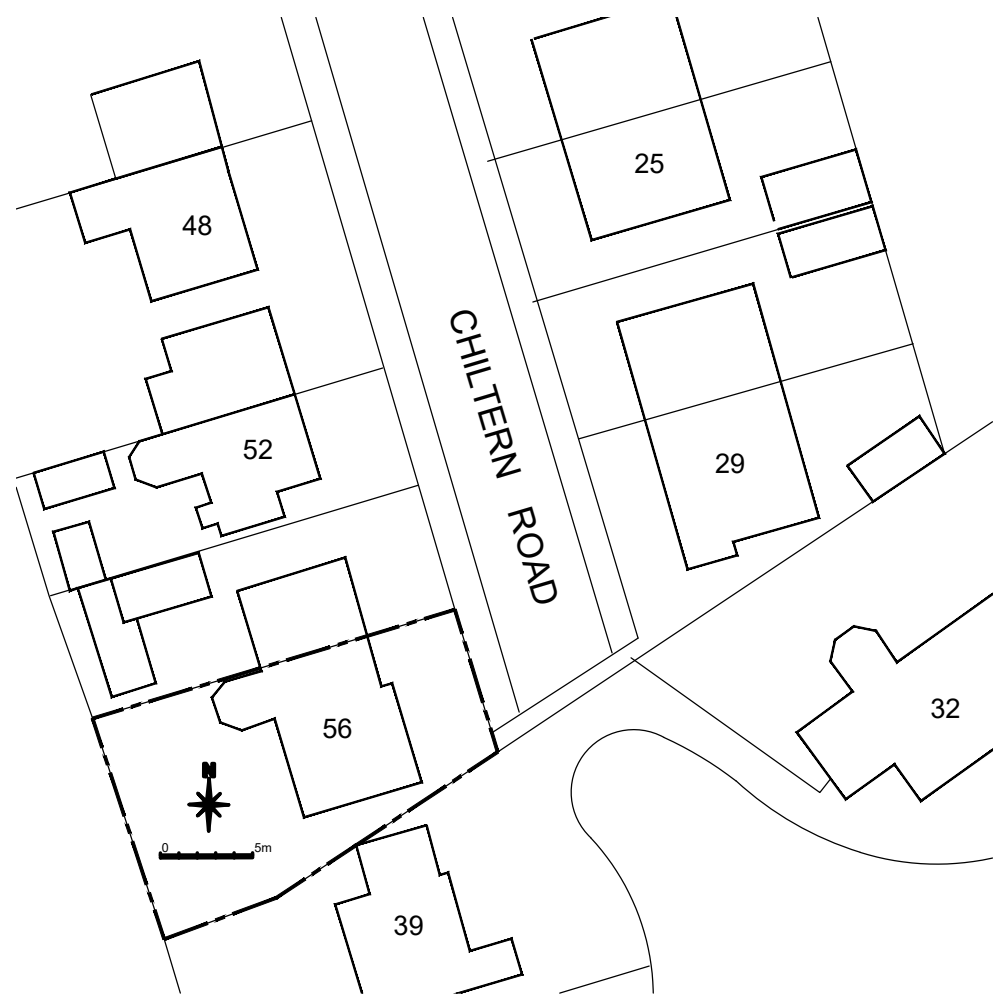

BLOCK PLAN
SCALE 1:500 @A1

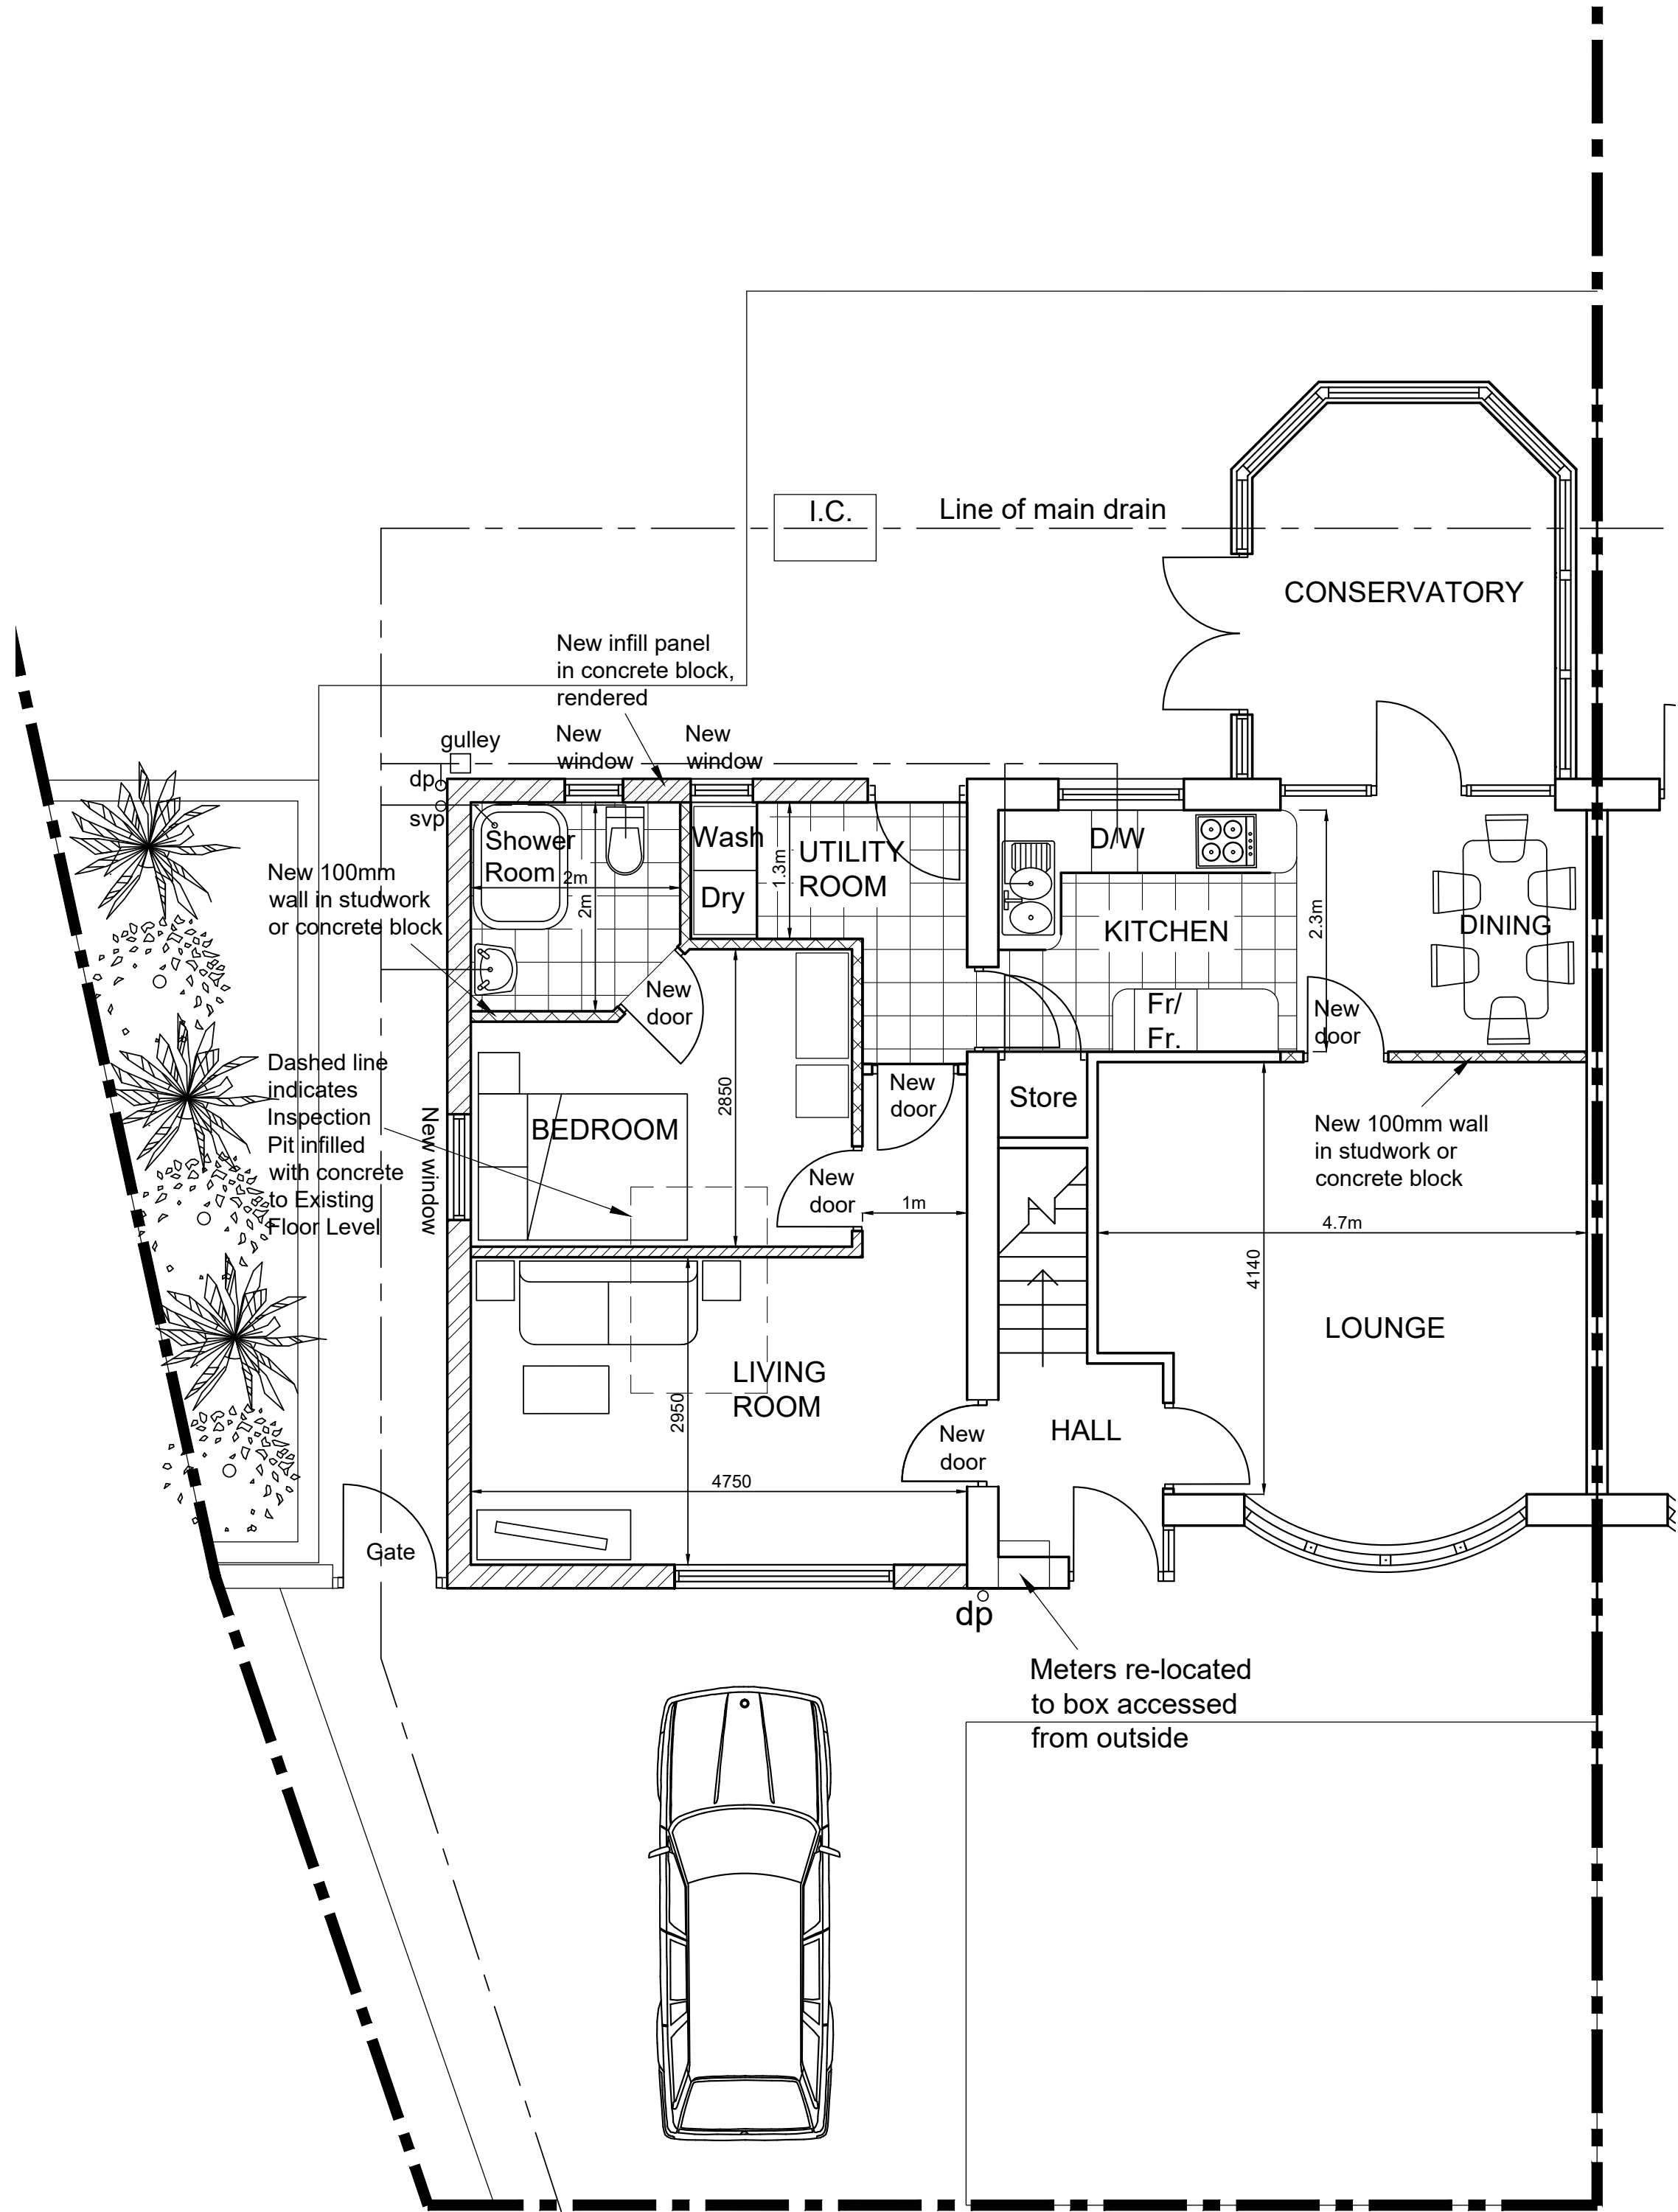

GROUND FLOOR PLAN

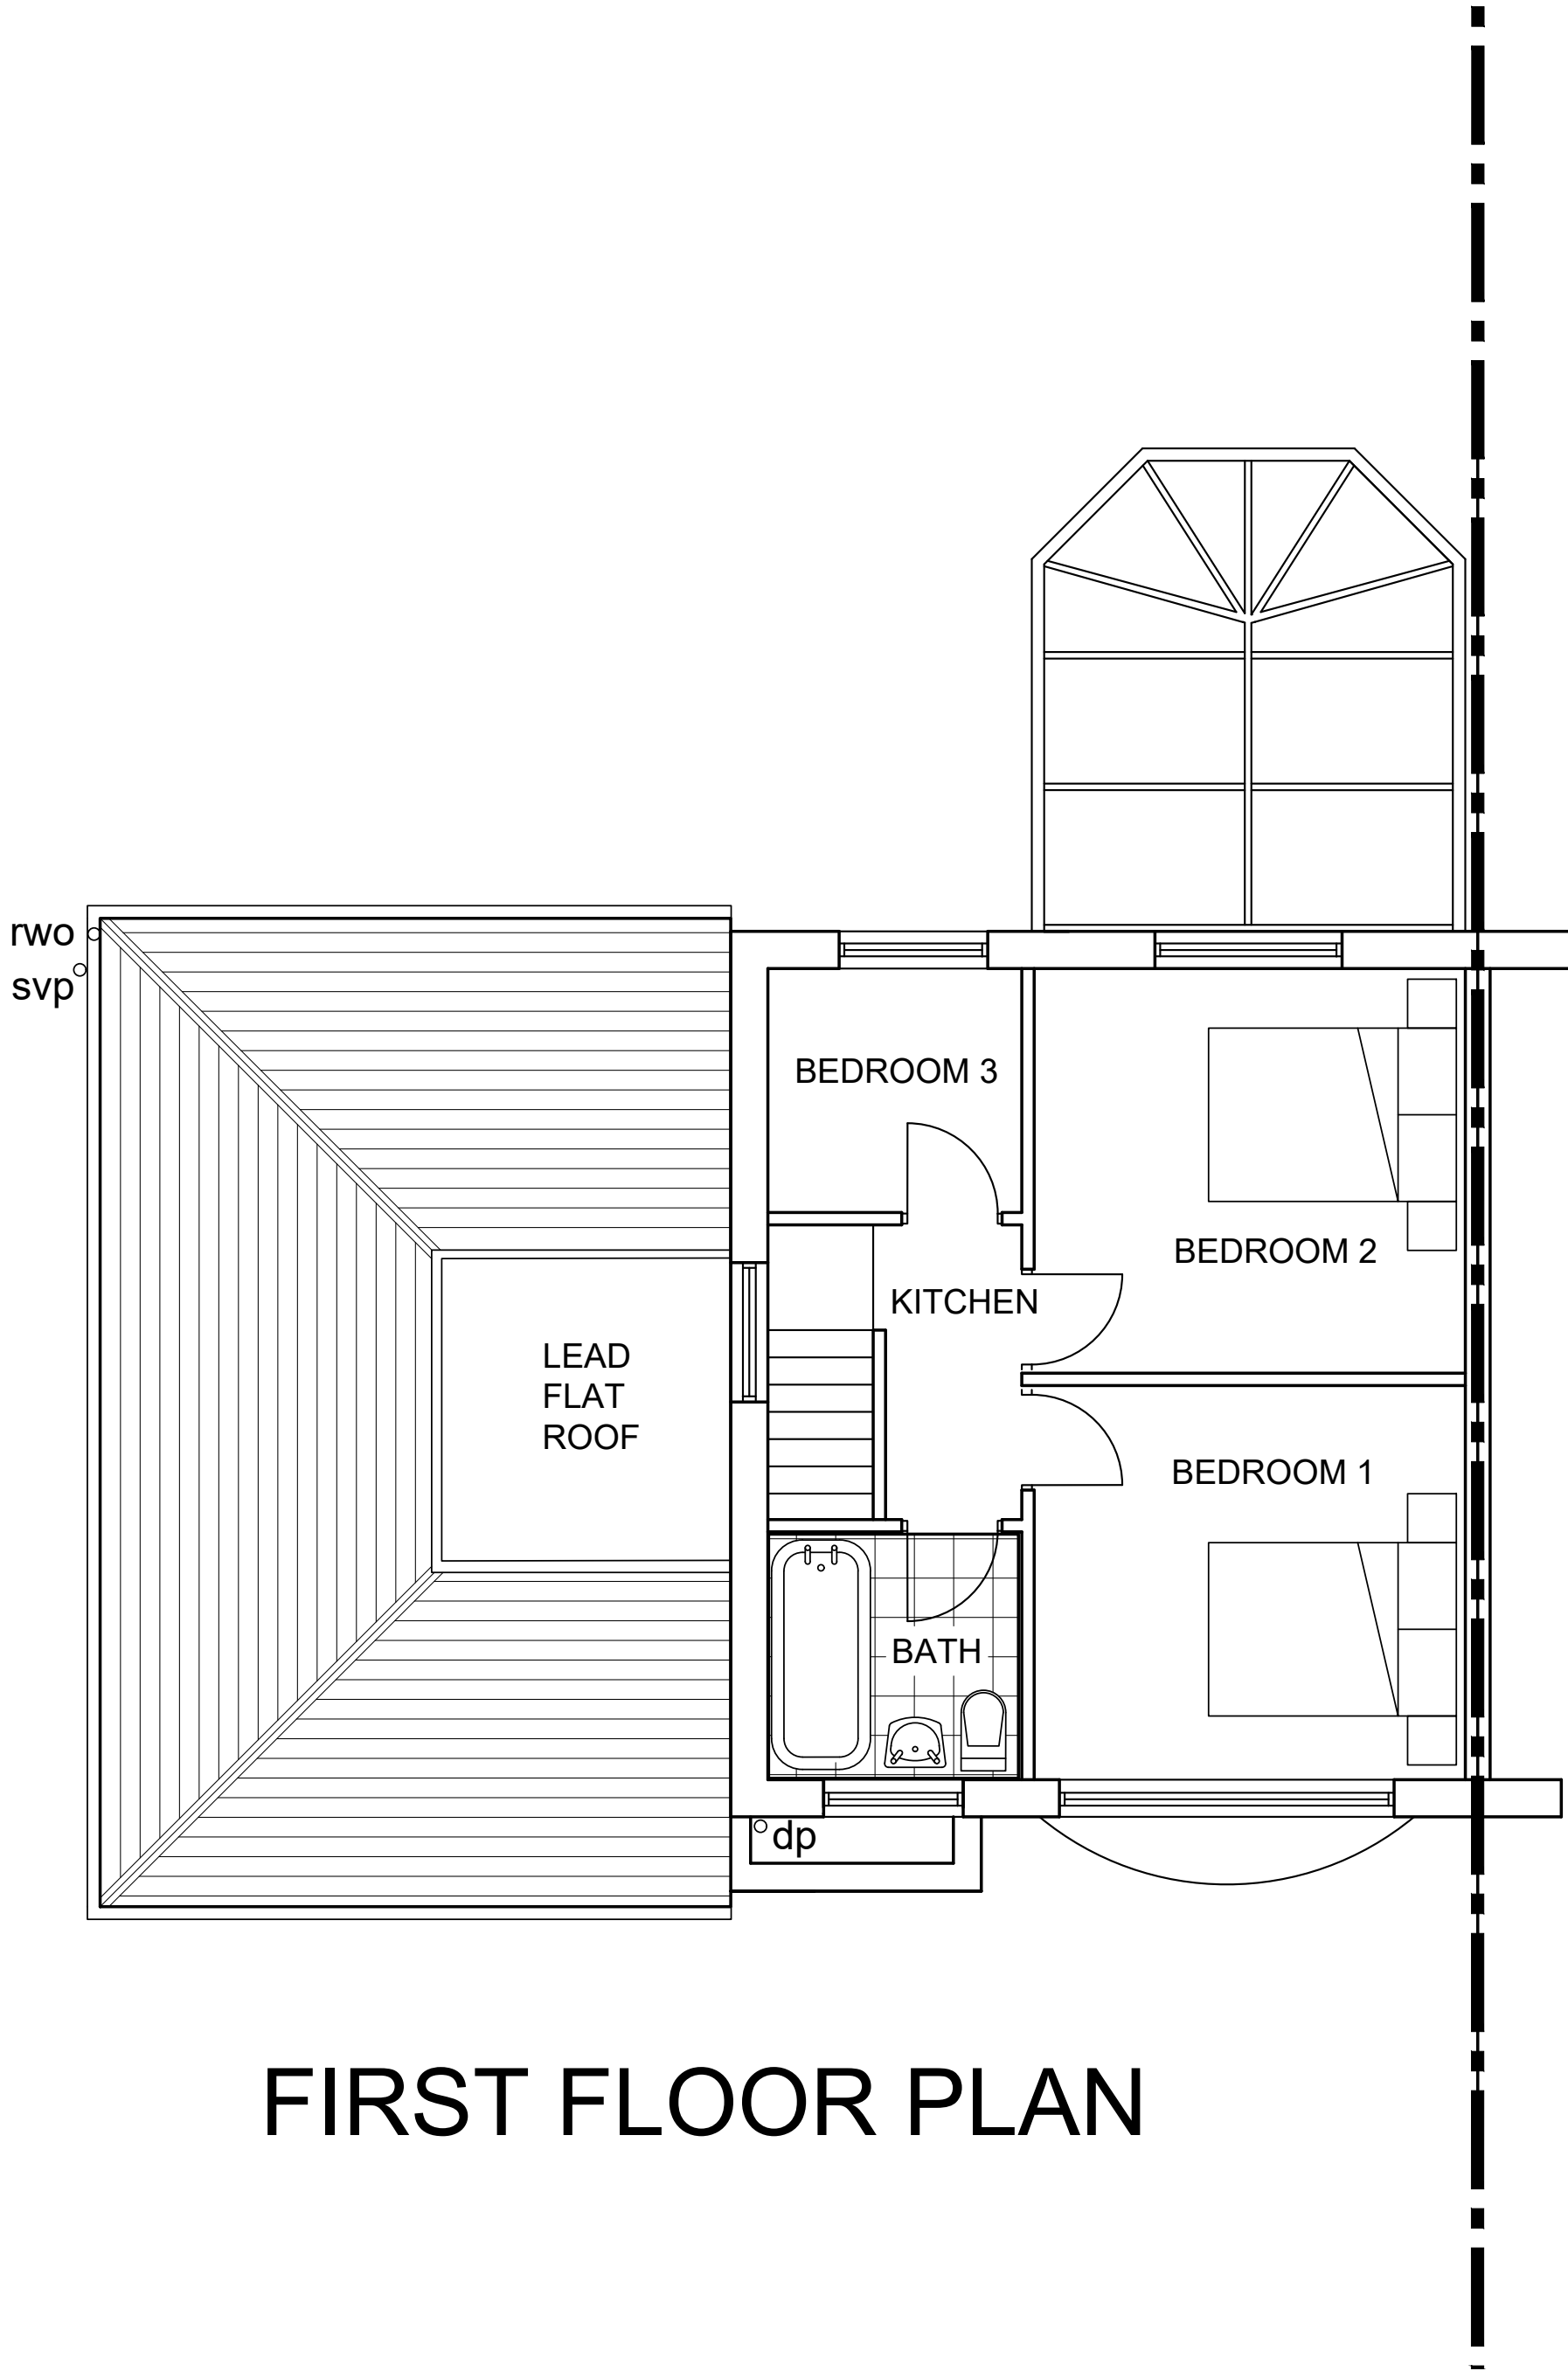

FIRST FLOOR PLAN

REV.	DATE	DETAILS
BM ARCHITECTURAL DESIGNS 128 GLOSSOP ROAD MARPLE BRIDGE STOCKPORT SK6 5EL email: benjamin.maguire10@gmail.com		
PROJECT: PROPOSED GARAGE CONVERSION AT 56 CHILTERN ROAD, RAMSBOTTOM, BURY BLO 9LF		
TITLE: PROPOSED SITE PLAN AND PLANS		
CLIENT: MRS VIVIEN DUNN AND FAMILY		
SCALE: 1:50 @A1 DATE: 10/ 2022 DRAWN: BM		
STATUS: PLANNING		
DRAWING NO: BM1022/CHIL/PL3 REV:		