



All dimensions to be checked on site before commencement of works. Do not scale from this drawing. Any discrepancies are to be notified to the Architect/Designer immediately **IF IN DOUBT - ASK!** Unless otherwise stated all dimensions are given in millimetres.

revisions:
A 13:12:21 PLANNING ISSUE

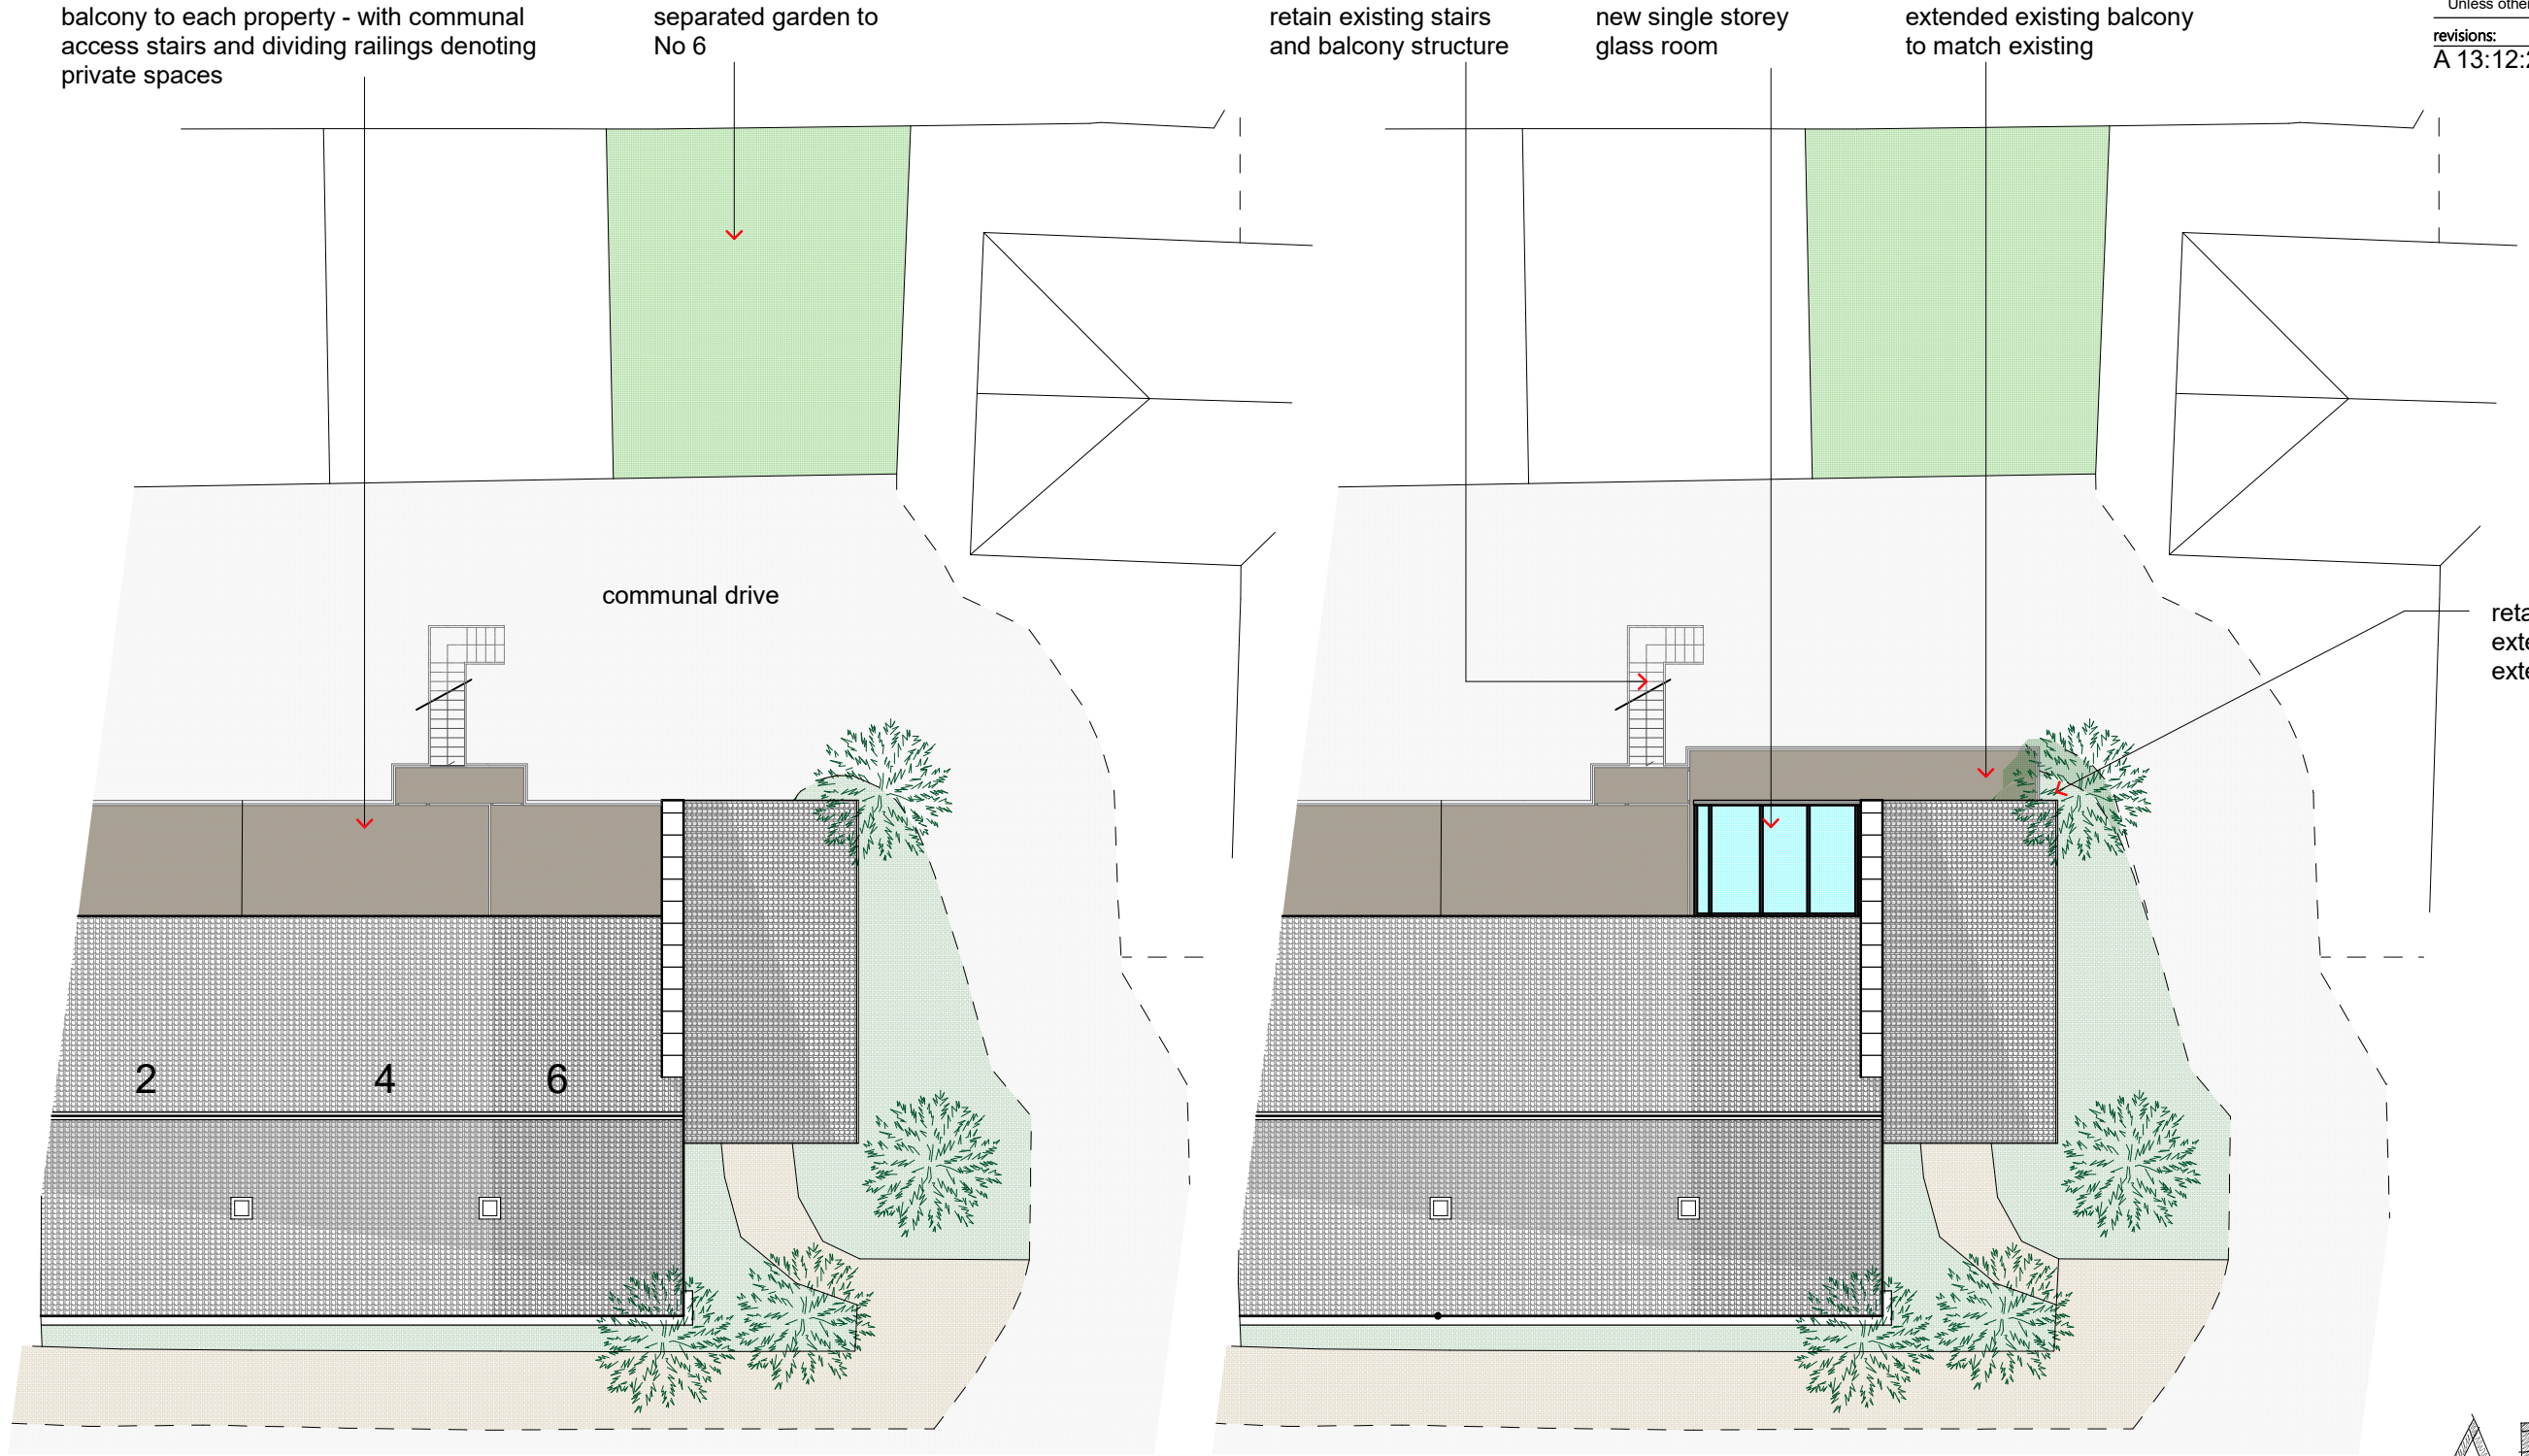

Existing Site

Proposed Site

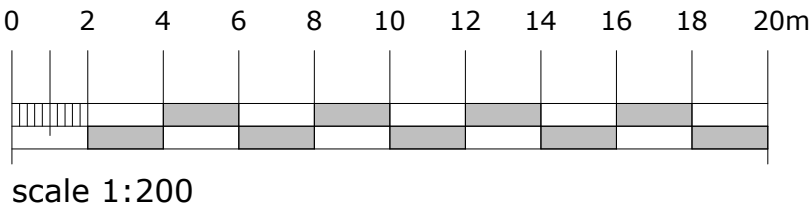

Site Plans 1:200

AREM architectural design

Client : Skells & Caldwell

Conservatory
6 Crown Mews Hawkshaw

Sheet : Site Plan

Drawing No : AD2108	07	A
---------------------	----	---

scale : 1:200 @A3

date : 08.10.21

drawn : rk check : emma@aremdesign.co.uk

© ALL DRAWINGS AND WRITTEN MATERIAL HEREIN CONSTITUTE THE ORIGINAL AND UNPUBLISHED WORK OF THE ARCHITECT/DESIGNER, AND THE SAME MAY NOT BE DUPLICATED, USED, OR DISCLOSED WITHOUT THE WRITTEN CONSENT OF THE ARCHITECT/DESIGNER.