


All dimensions to be checked on site before commencement of works. Do not scale from this drawing. Any discrepancies are to be notified to the Architect/Designer immediately **IF IN DOUBT - ASK!**  
Unless otherwise stated all dimensions are given in millimetres.

revisions:  
B 02:12:21 Stone wall corner added to both proposed elevations  
PLANNING ISSUE

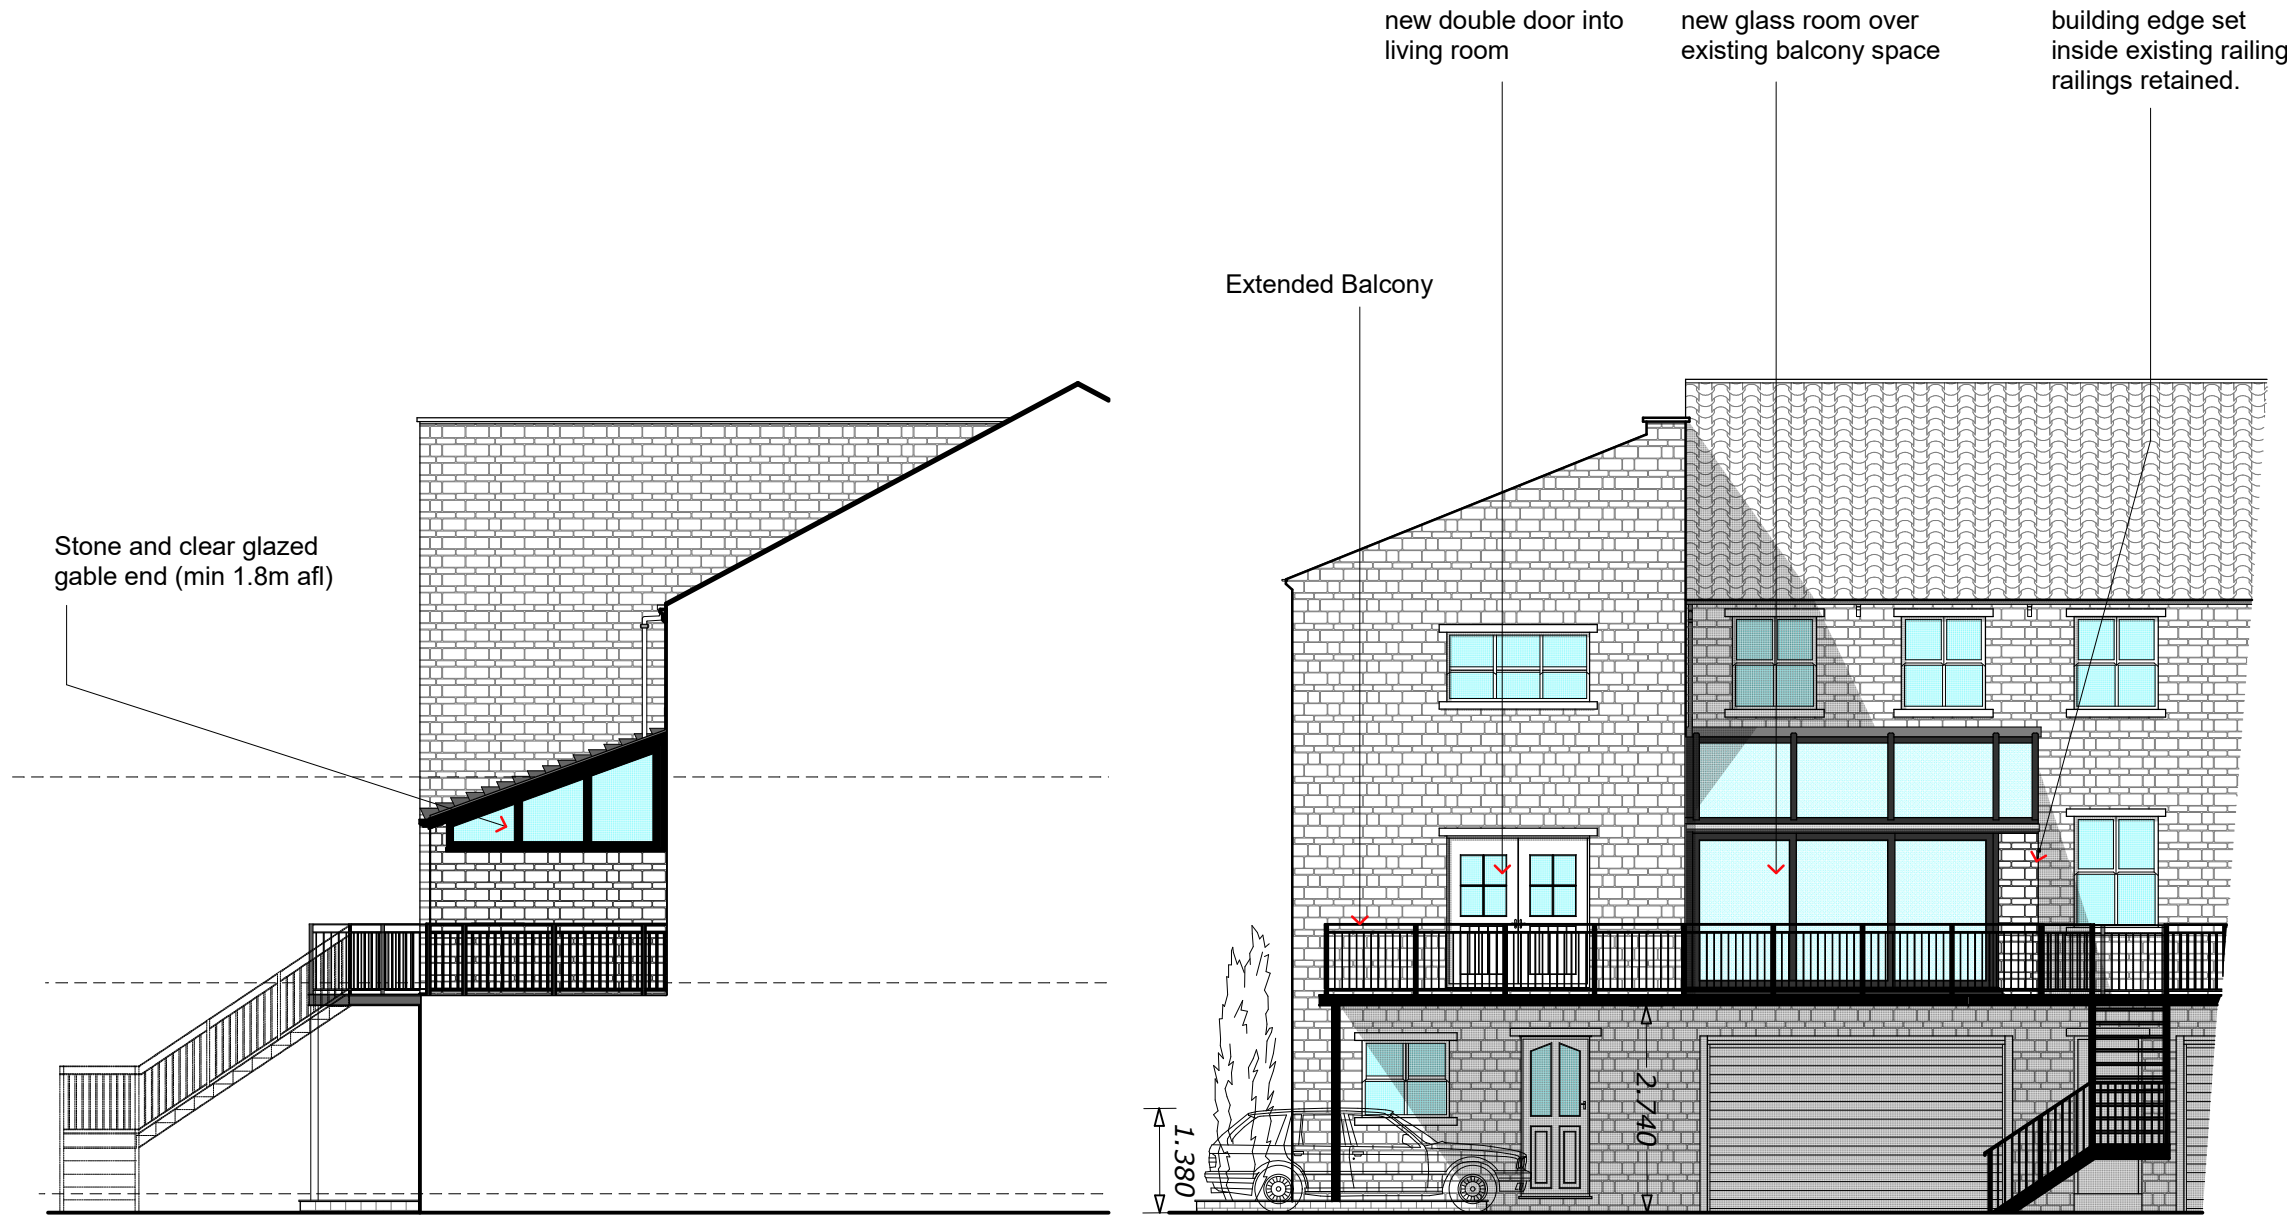


proposed side elevation (west)

proposed rear elevation (north)



precedent images

# Proposed Elevations 1 : 100

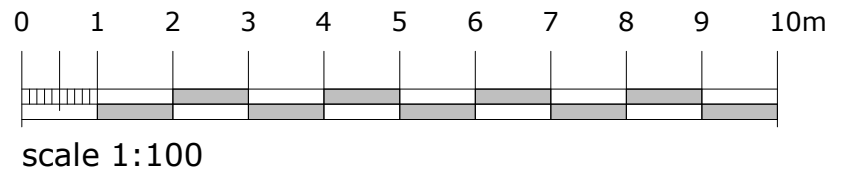

**AREM** architectural design

Client : Skells & Caldwell

**Conservatory**  
6 Crown Mews Hawkshaw

Sheet : Proposed Elevations

|              |        |    |   |
|--------------|--------|----|---|
| Drawing No : | AD2108 | 05 | B |
|--------------|--------|----|---|

scale : 1:100 @A3  
date : 01.08.21  
drawn : rk check : ep  
emma@aremdesign.co.uk

© ALL DRAWINGS AND WRITTEN MATERIAL HEREIN CONSTITUTE THE ORIGINAL AND UNPUBLISHED WORK OF THE ARCHITECT/DESIGNER, AND THE SAME MAY NOT BE DUPLICATED, USED, OR DISCLOSED WITHOUT THE WRITTEN CONSENT OF THE ARCHITECT/DESIGNER.