



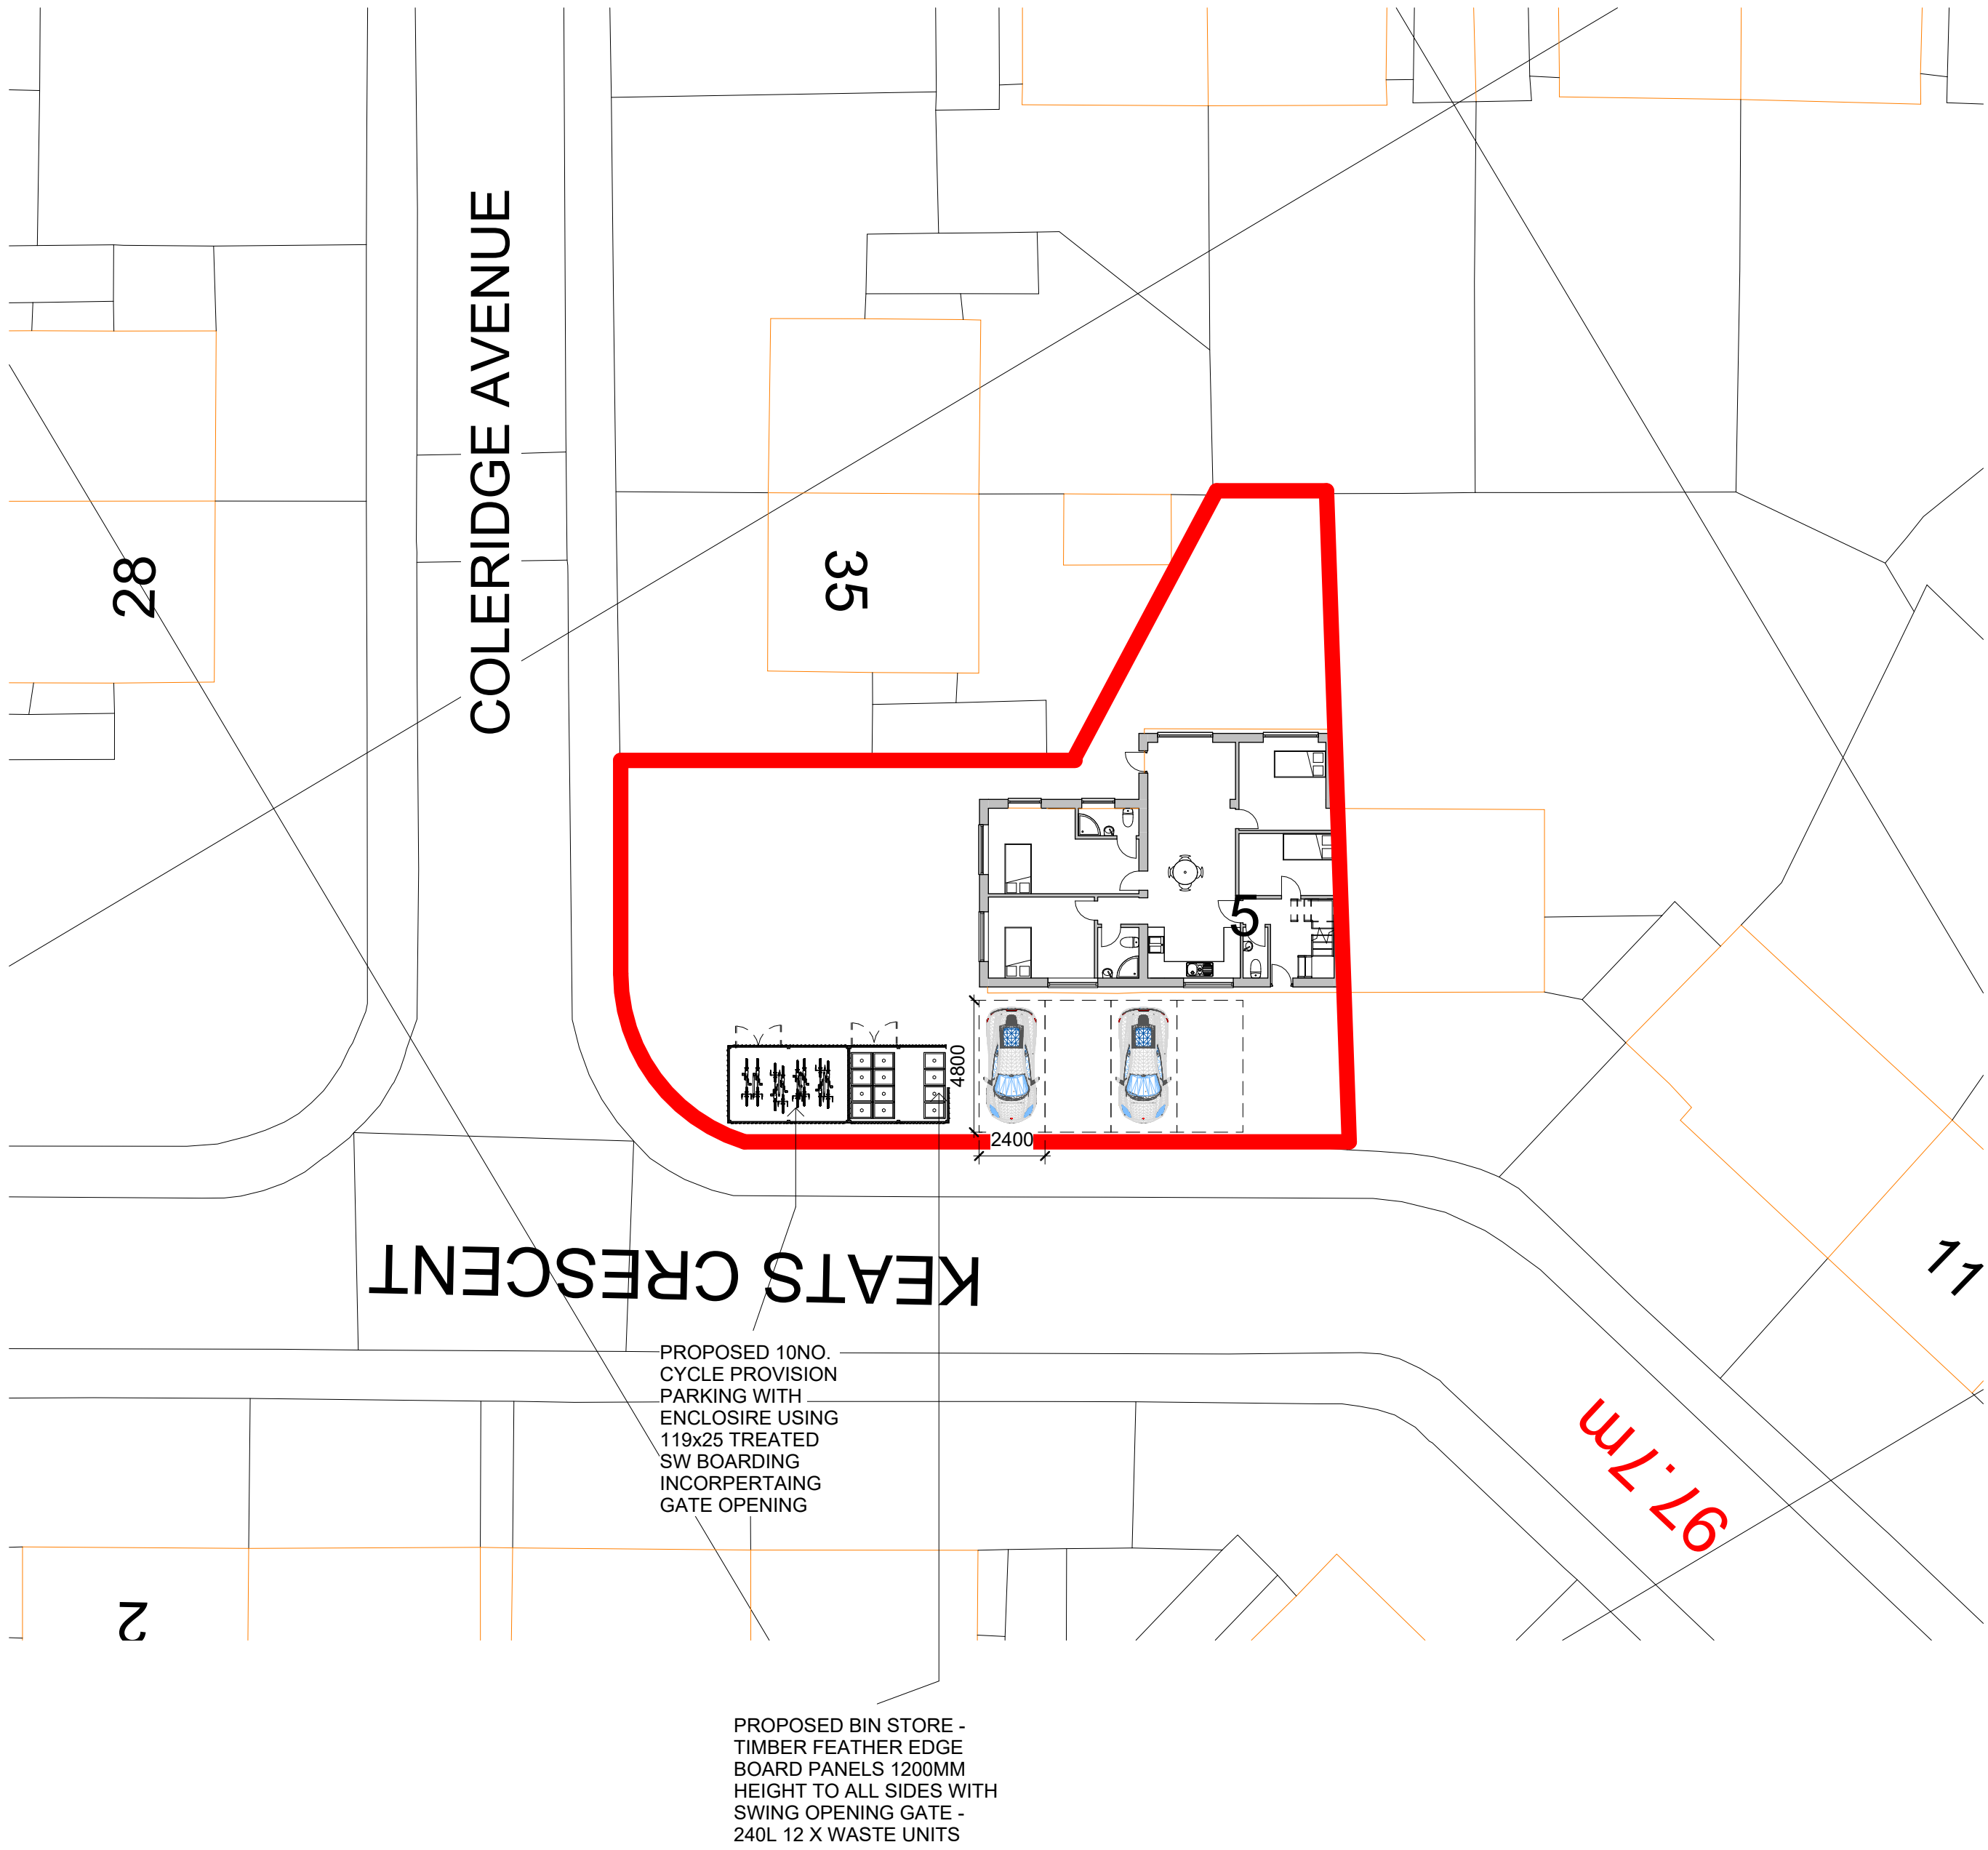

1 SITE PLAN
1 : 200

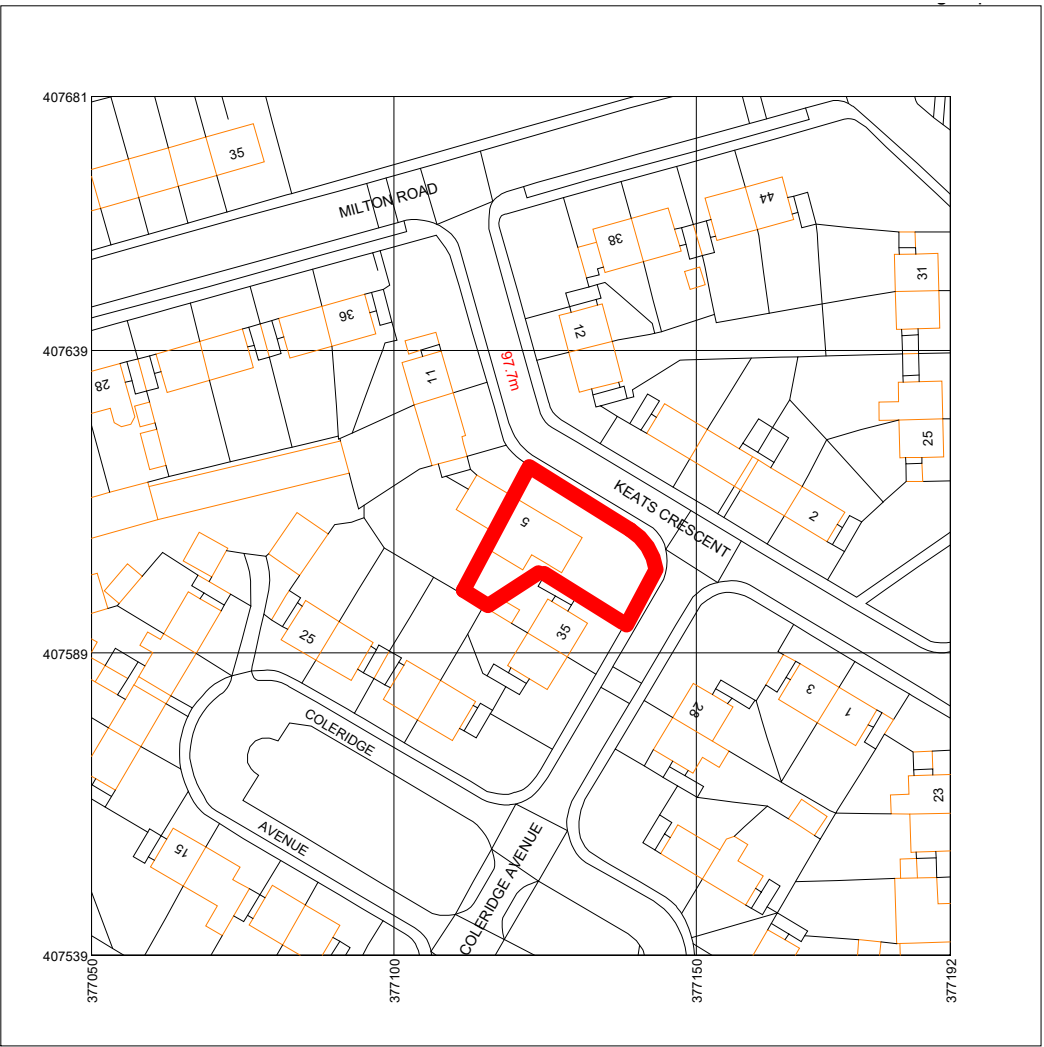

2 LOCATION PLAN
1 : 1250

RED LINE INDICATING SITE BOUNDARY
5 KEATS, RADCLIFFE, MANCHESTER
M26 3GT

Rev	Description	Date	Dr	App
original by	date created	06/19/23	by	by
NK			NK	



Dropbox: nkaradcliffe.co.uk
: 0161 818 4727

www.NKARCHITECTURAL.co.uk

19 HEXAGON CLOSE, MANCHESTER, M19 8BN

client name	MRS S RAMSAY
project	CONVERSION RESIDENTIAL DWELLING TO HMO
drawing	SITE AND LOCATION PLAN
computer file	C:\Users\nkhan\Dropbox\NKAROS KEATS - WES HMO\HMO OPTION 2024.rvt
plot date	
project number	2018.00663.034
scale	As indicated @A1
drawing number	A105
rev	A
issue status	PLANNING

This drawing is to be read in conjunction with all related drawings. All dimensions must be checked and verified on site before commencing any work or producing shop drawings. The originator should be notified immediately of any discrepancy. This drawing is copyright and remains the property of NK Architectural.