



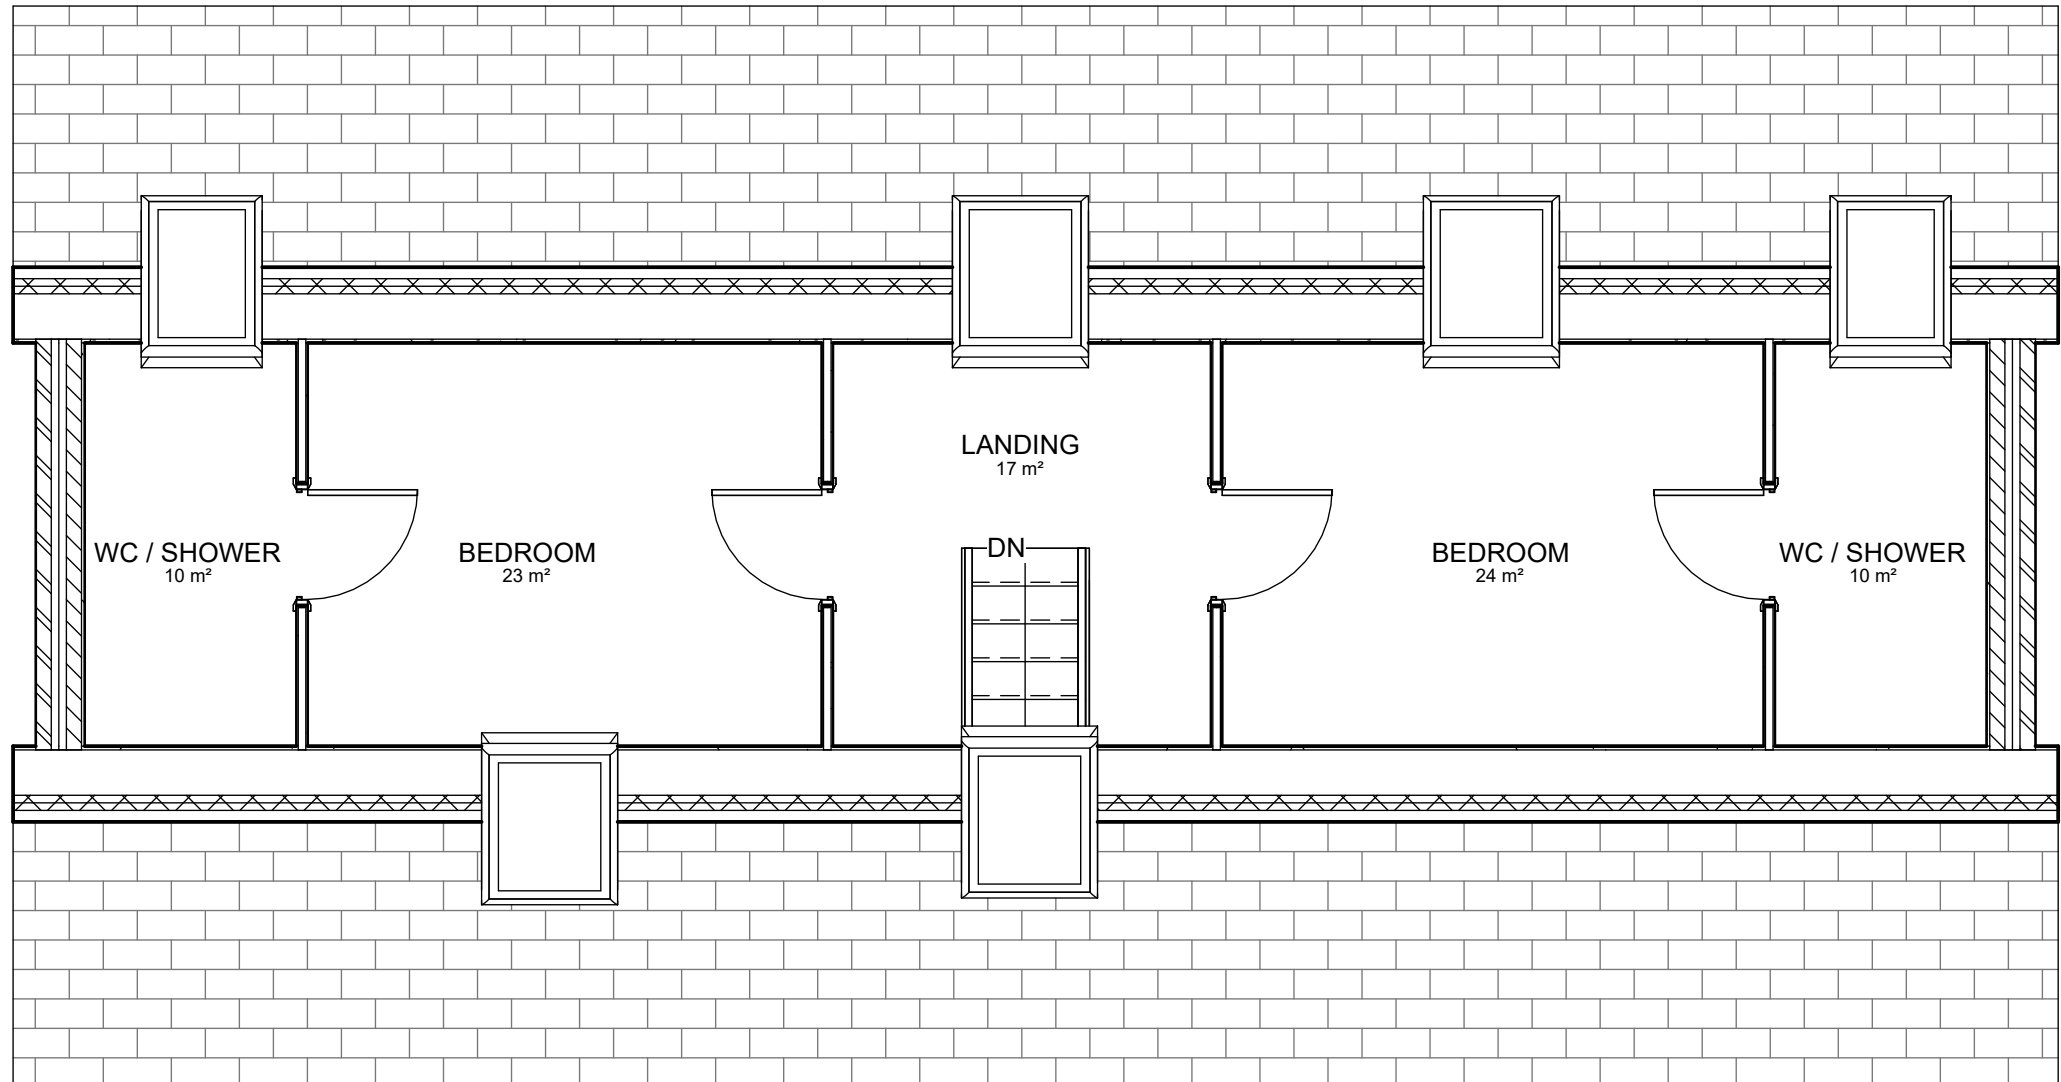

2 EXISTING 2ND FLOOR PLAN
1 : 50

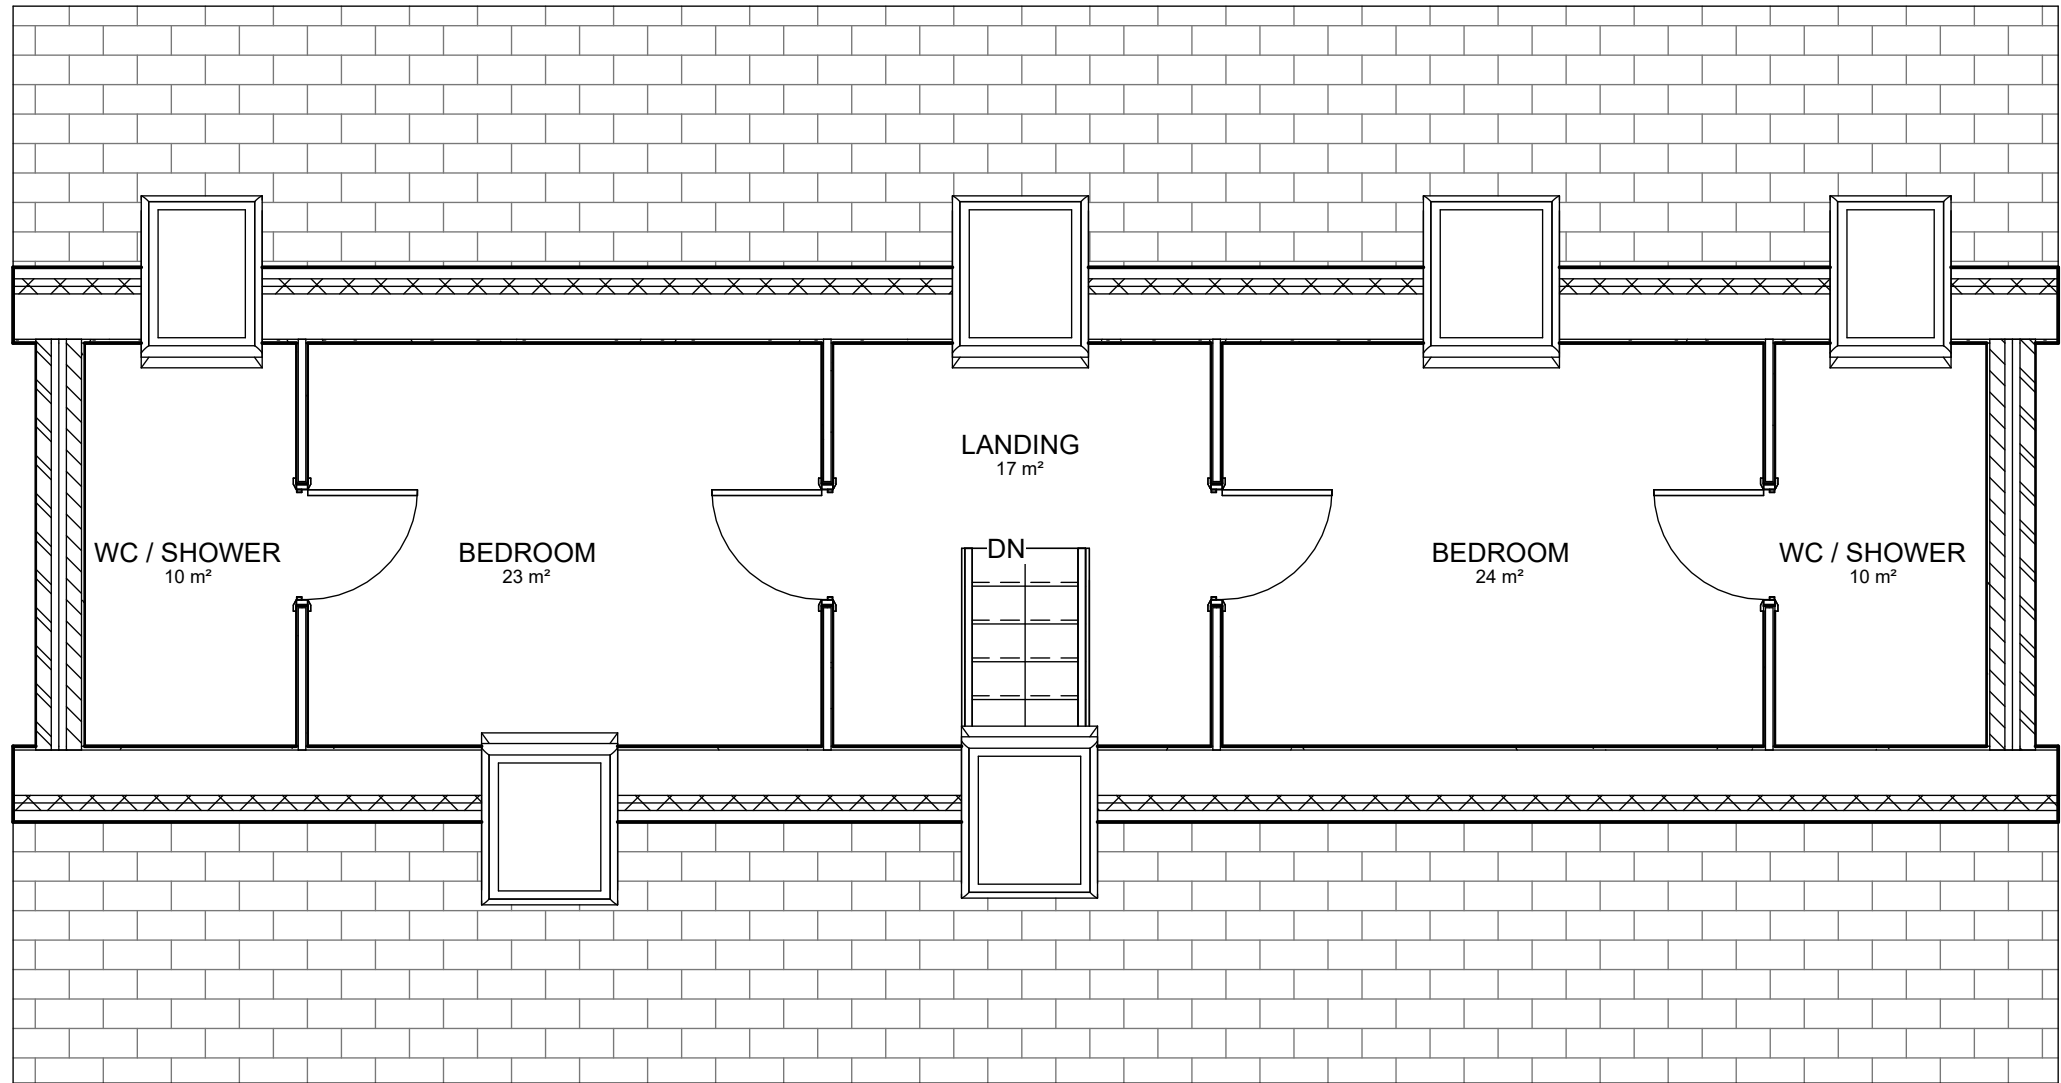

1 PROPOSED 2ND FLOOR PLAN
1 : 50

Rev	Description	Date	Dr by	App by
original by		date created		
NK		10/10/23		NK



Dropbox@nkaros.co.uk
: 0161 818 4727

www.NKARCHITECTURAL.co.uk

19 HEXAGON CLOSE, MANCHESTER, M19 8RN

client name			
MRS S RAMSAY			
project			
CONVERSION RESIDENTIAL DWELLING TO HMO			
drawing			
EXISTING AND PROPOSED 2ND FLOOR PLAN			
computer file		plot date	
C:\Users\nkhan\Dropbox\NKAROS KEATS - WES HMO\HMO OPTION 2024.rvt			
project number		scale	
2018.00663.034		1 : 50 @A1	
drawing number		rev	issue status
A106			

This drawing is to be read in conjunction with all related drawings. All dimensions must be checked and verified on site before commencing any work or producing shop drawings. The originator should be notified immediately of any discrepancy. This drawing is copyright and remains the property of NK Architectural.