


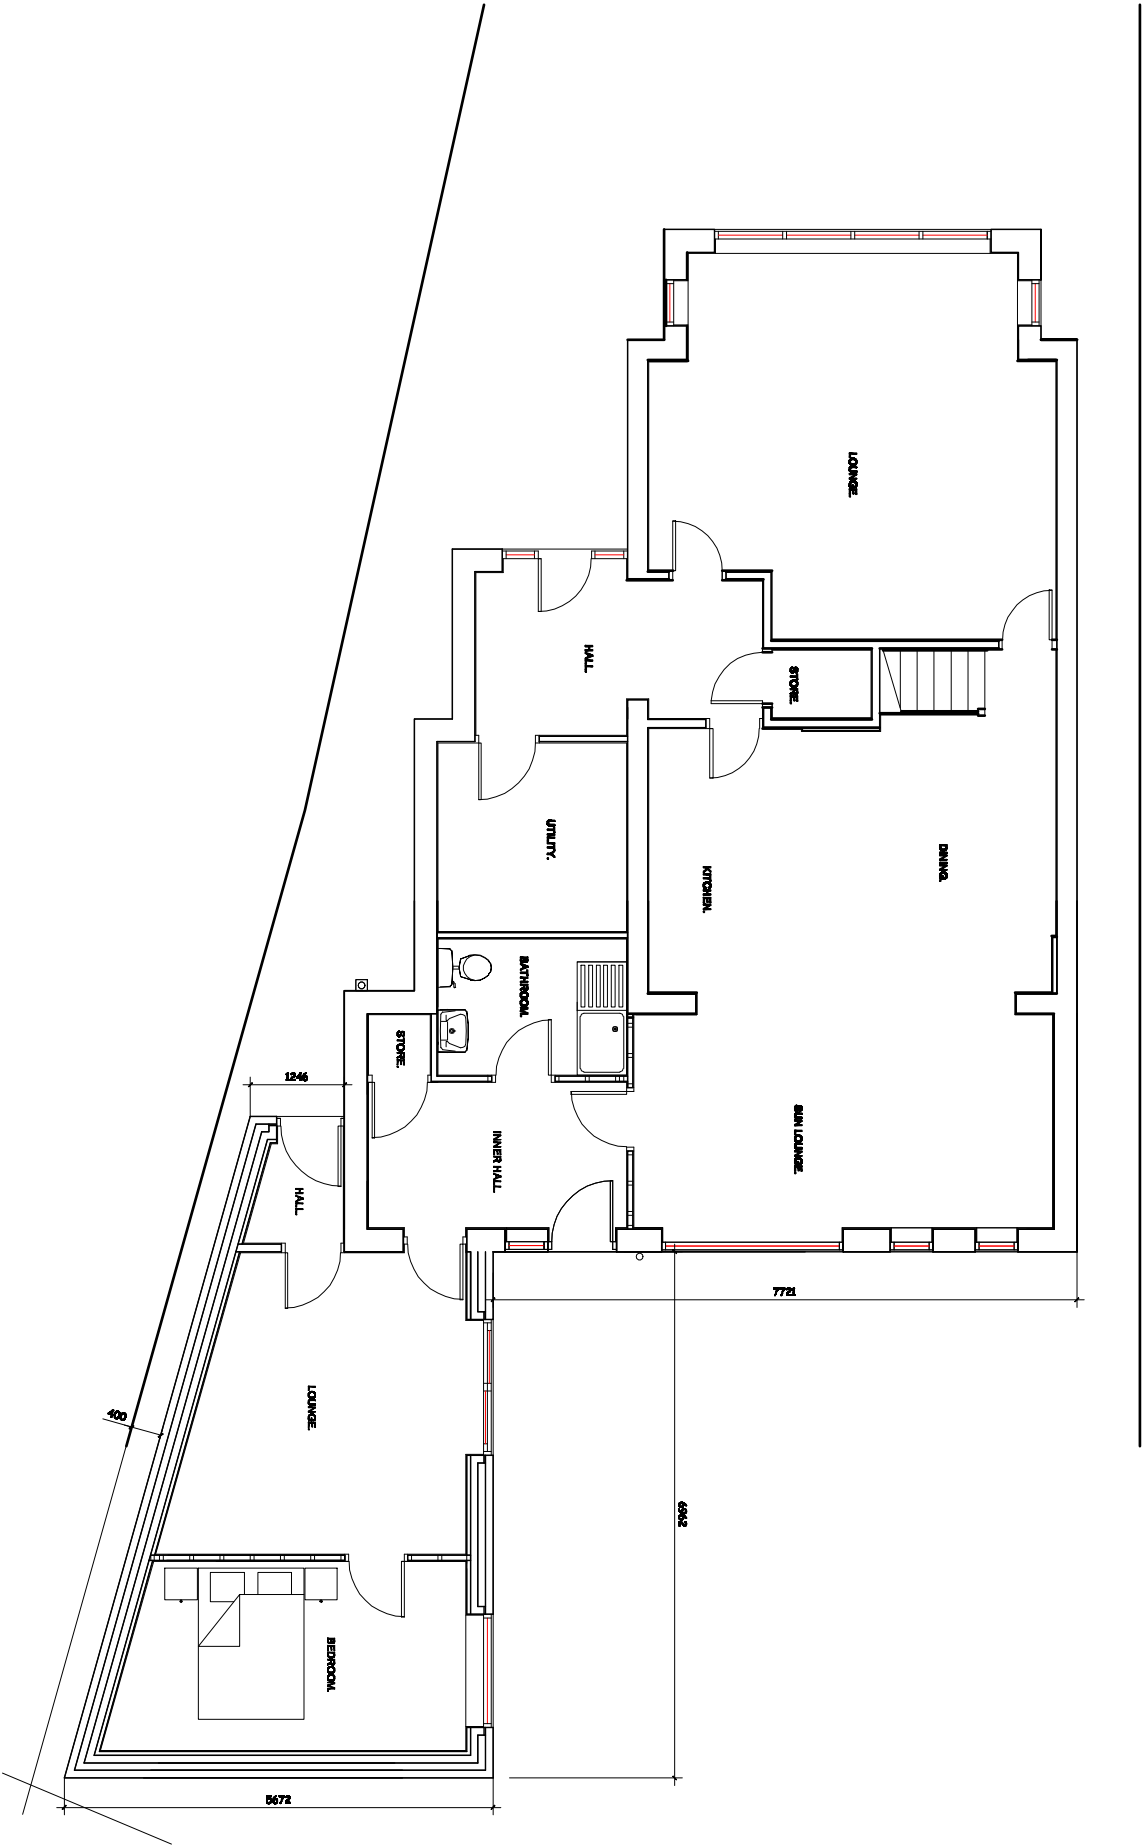

PROPOSED GROUND FLOOR PLAN.

	Revision	Title : PROPOSED SINGLE STOREY REAR/SIDE EXTENSION WITH INTERNAL ALTERATIONS.	Project : 33, GREENHEYS CRESCENT, GREENMOUNT, BURY, BL8 4QD MTC Designs Scale 1:100 @ A3 Date: March 2023. 31 Extent Drive Bolton BL2 8TB T: 01204 418714 M: 07708026514 Email: michael@ourpdx.com Drawing No: P04
--	---------------------	--	--