





PROPOSED FRONT ELEVATION

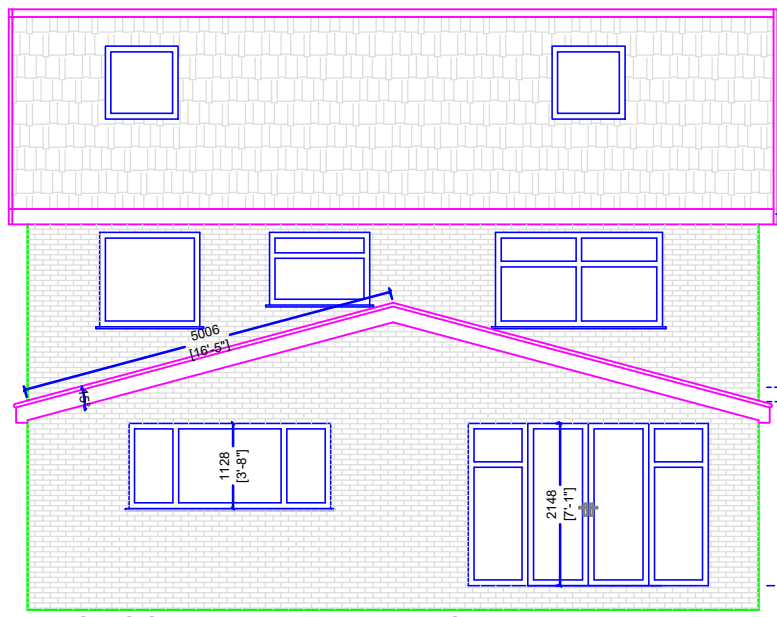


PROPOSED REAR ELEVATION




PROPOSED SIDE ELEVATION (WEST) Side to be finish match to existing brick

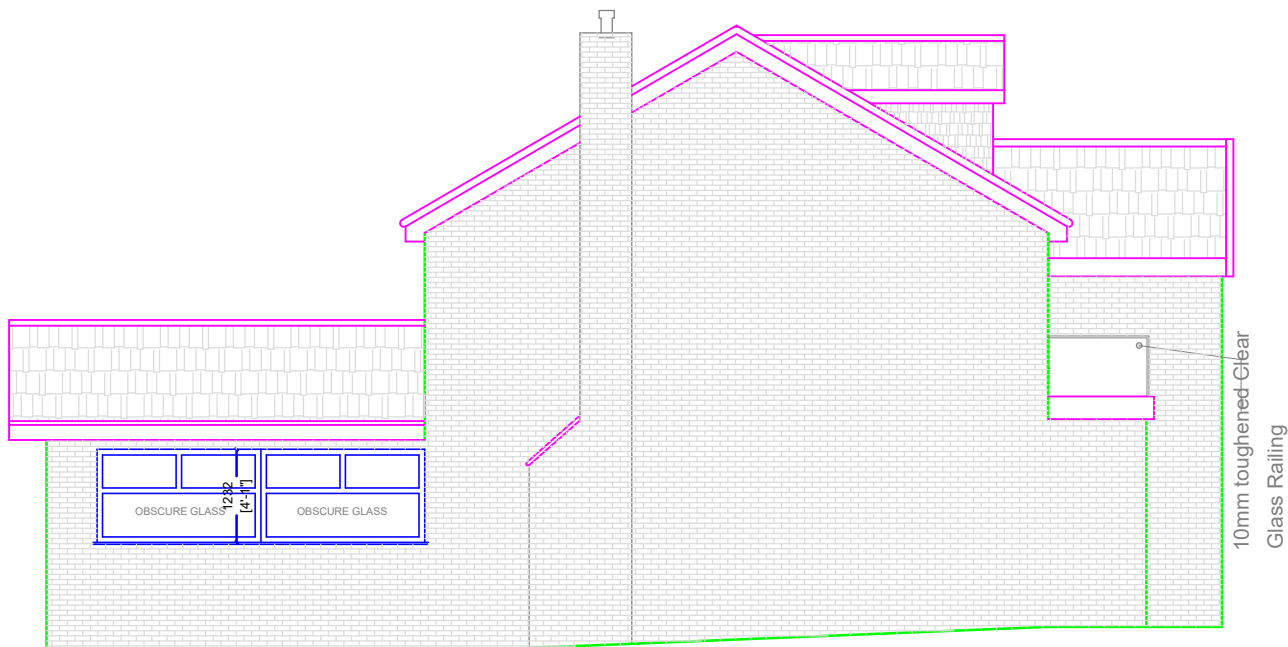


PROPOSED SIDE ELEVATION(EAST) Side to be finish match to existing brick

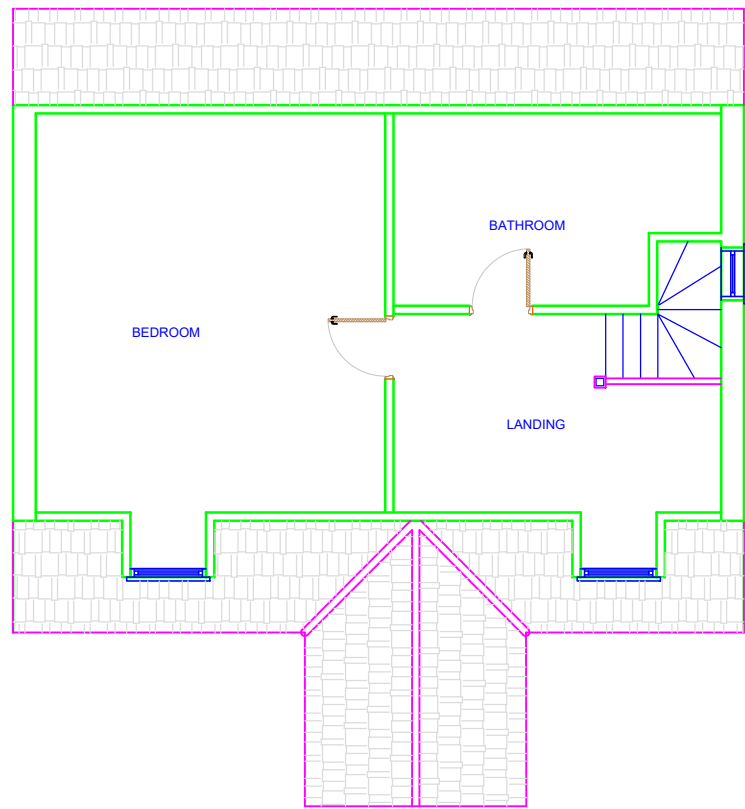


PROPOSED SECOND FLOOR PLAN

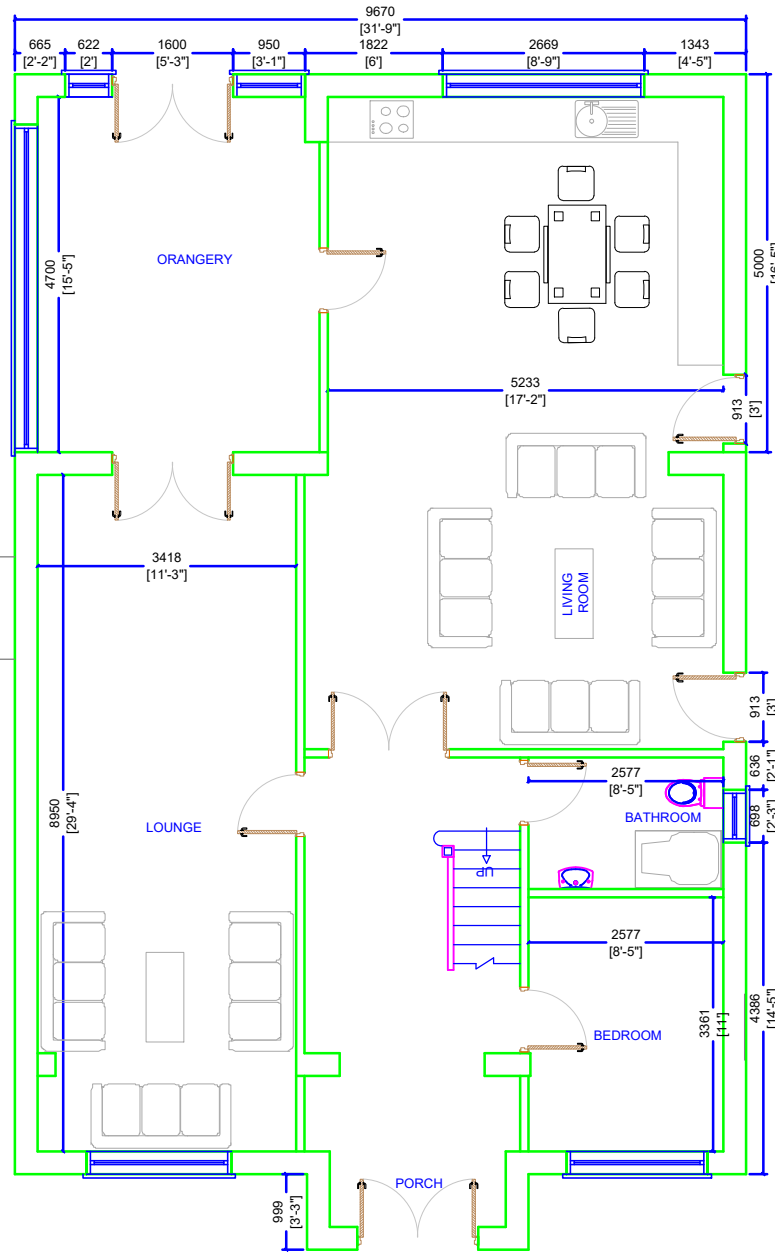


PROPOSED GROUND FLOOR PLAN

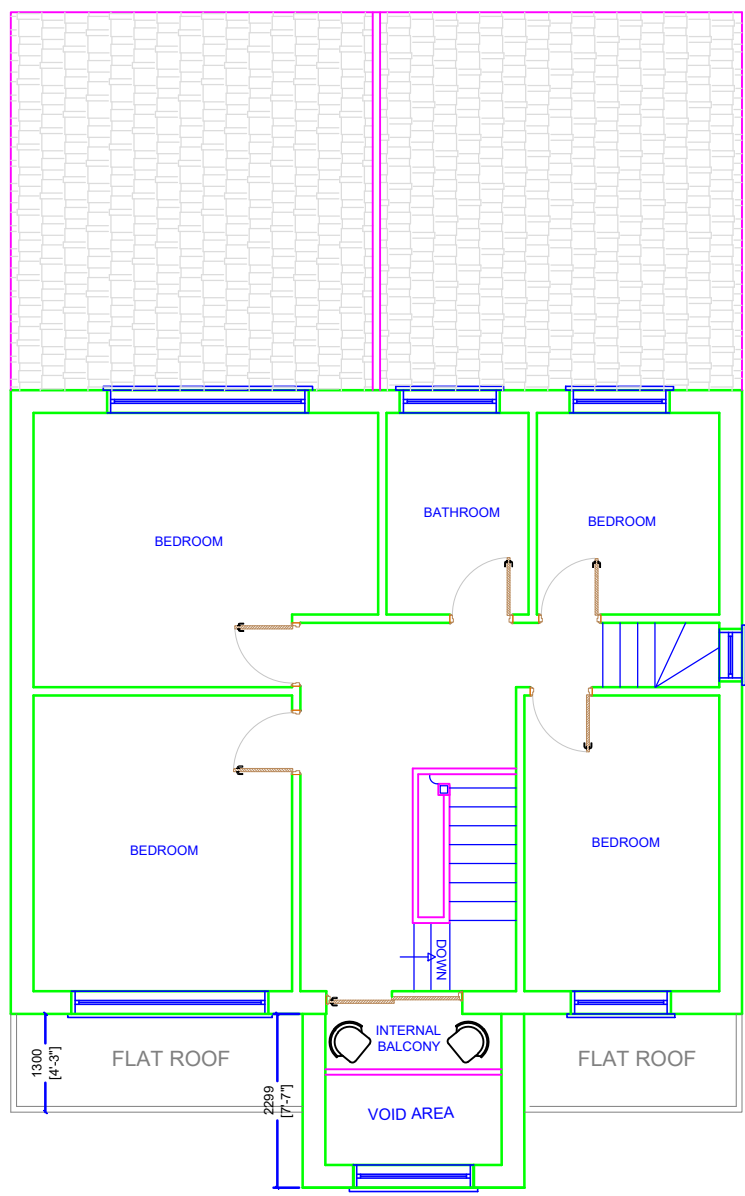

PROPOSED FIRST FLOOR PLAN

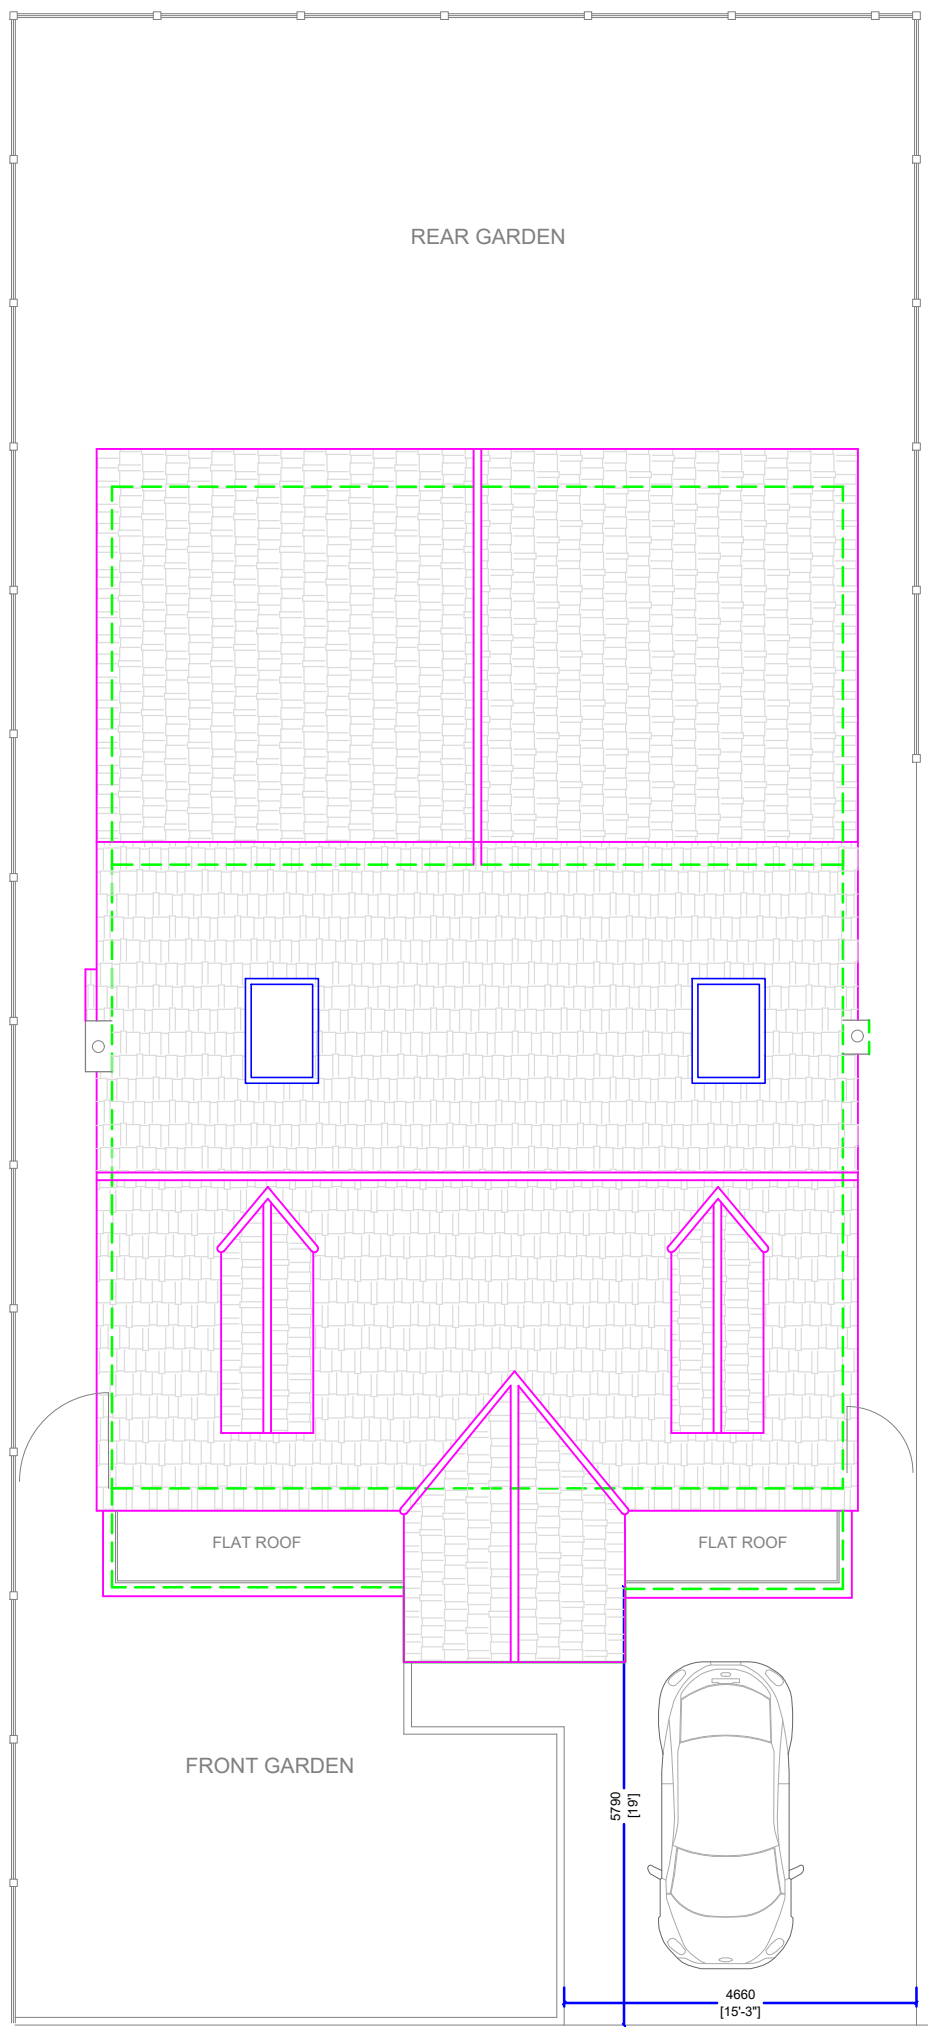


PROPOSED SITE PLAN

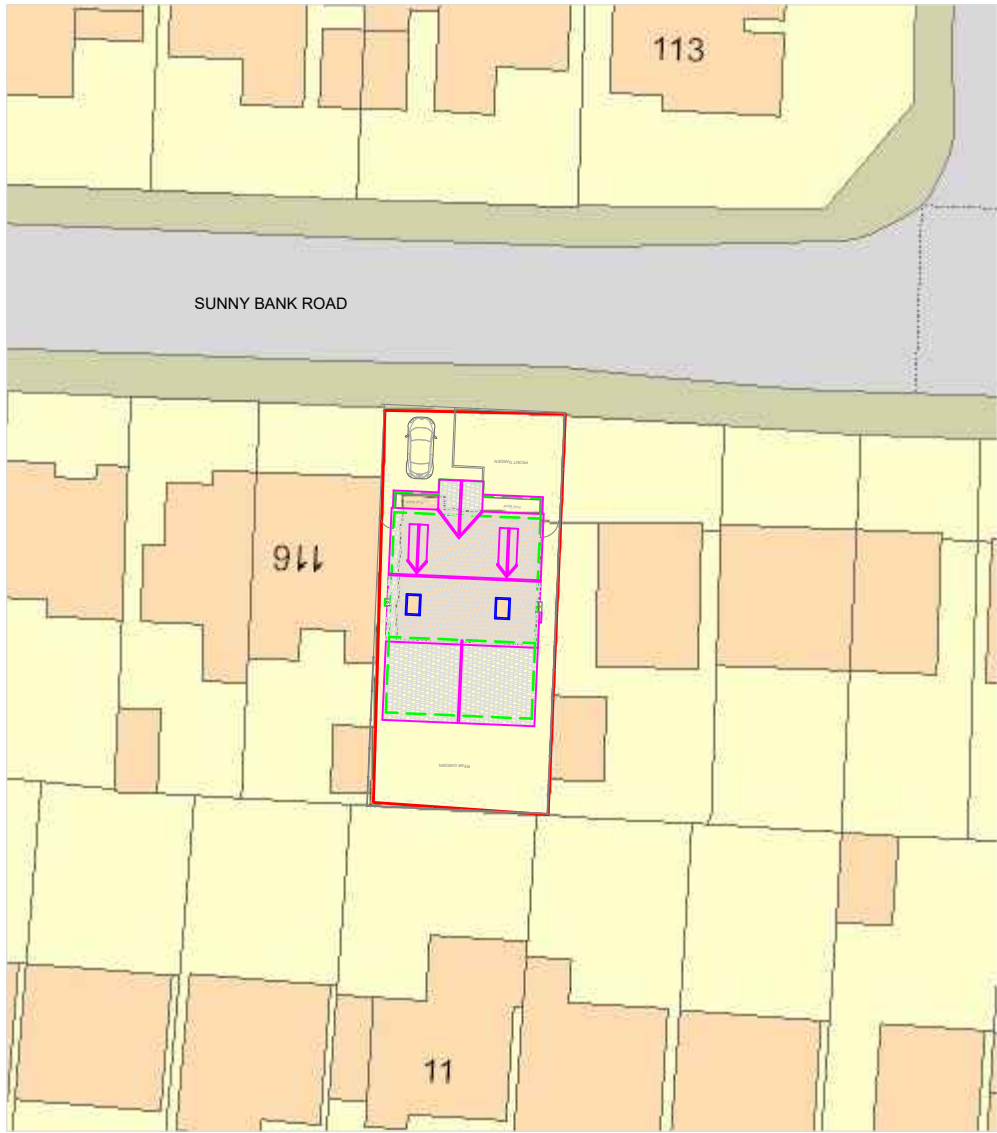

Proposed Block PLAN @ Scale: 1: 500

- * Proposed front to be finish with K-Render in white
- * Bricks to match existing
- * Roof tiles to match existing
- * Windows to match existing
- * Doors to match windows
- * On front flat roof railings to be 10mm toughen safety glass

 

I Planning Services email: ipsuk@live.co.uk		2A Cook Street, Bury, Lancashire, BL9 0RP, 0161 8717405
Proposed Floor plans and Elevations of 118 Sunny Bank Road, Bury BL9 8LJ		
Scale : 1 : 100 on A2		All Dimensions in Meters
Ref.: IPS/R/118/BL98LJ		Date : 27/07/2022
SHT 2 of 2		Proposal