



FRONT ELEVATION

DATUM +80.00

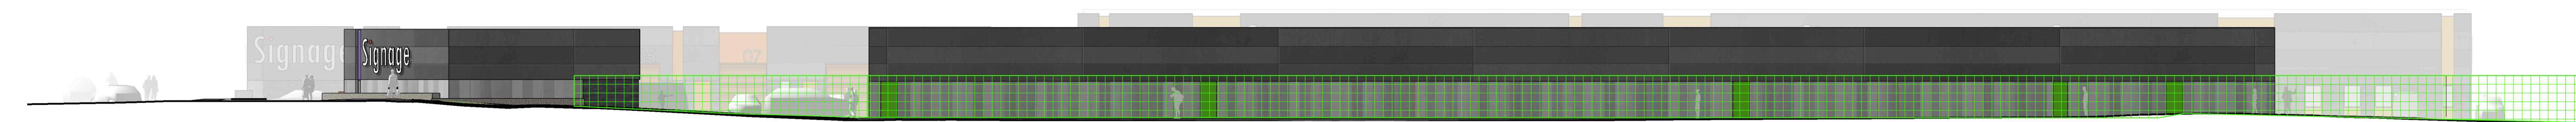

REAR ELEVATION

DATUM +80.00

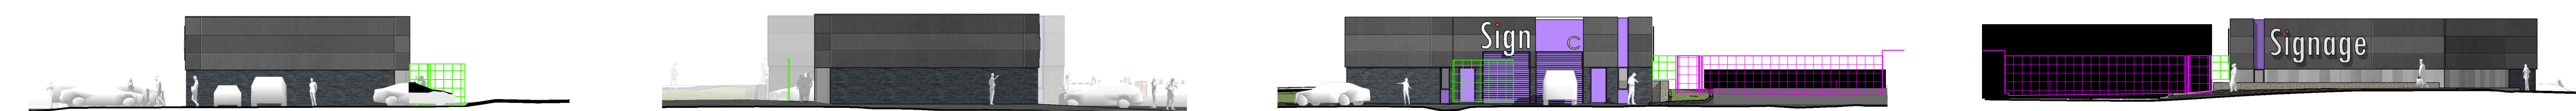


SIDE ELEVATION 1

DATA COLLECTION




FRONT ELEVATION

DATUM +80.00

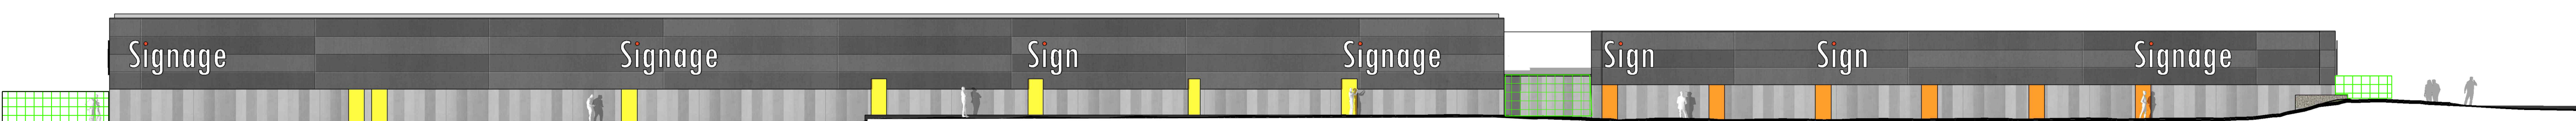

REAR ELEVATION- PILSWORTH ROAD


DATUM +80.00

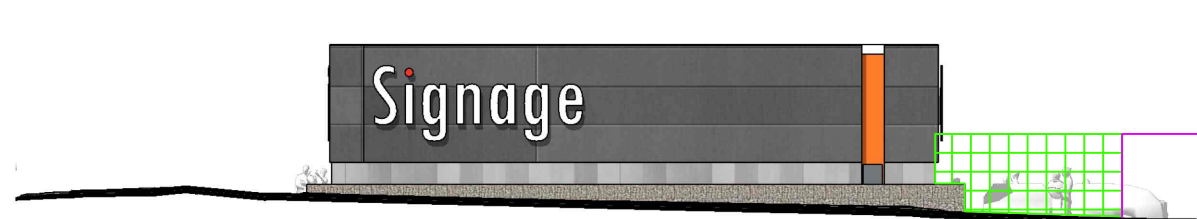

BUILDING 3

SIDE ELEVATION 1- PILSWORTH WAY


DATUM +80.00

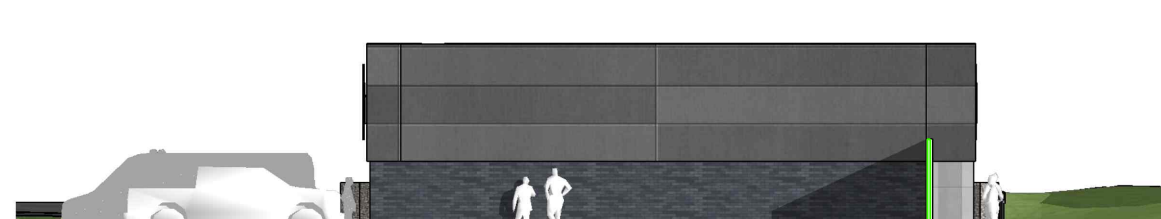

BUILDING 3

SIDE ELEVATION 2

DATUM +80.00

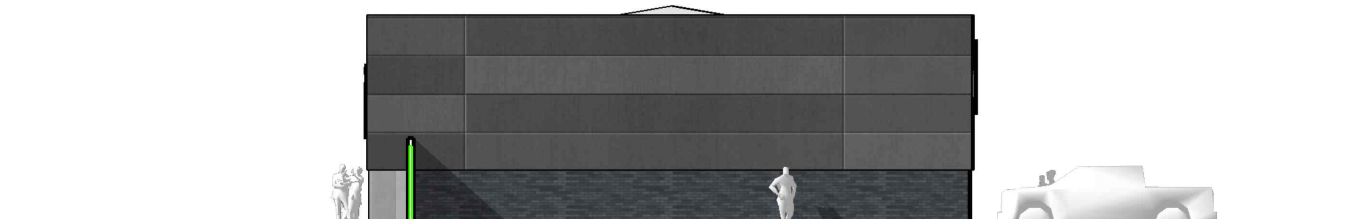

BUILDING 2

SIDE ELEVATION 1

DATUM +80.00



BUILDING 2

SIDE ELEVATION 2

DATUM +80.00

FENCE DETAILS


NEW 2.4M HIGH GREEN COLOURED LEWBUILD SYSTEM 2 WELDED MESH FENCE FIXED TO 40 X 45MM VERTICAL GREEN PAINTED METAL POSTS AT 2.5M CTS
MEAH PATTERN 200X9MM WITH CONTINUOUS CLAMP STRIP. FULL HEIGHT OF POST GALVANISED WELD MESH FENCE TO HAVE GREEN POLYESTER POWDER COATED FINISH






NEW 2.4M HIGH GREEN COLOURED LEWBUILD
SYSTEM 2 WELDED MESH FENCE HEAD DETAIL




NEW 2.4M HIGH GREEN COLOURED LEWBLUD SYSTEM 2
WELDED MESH FENCE HEAD ELEVATIONAL IMAGE

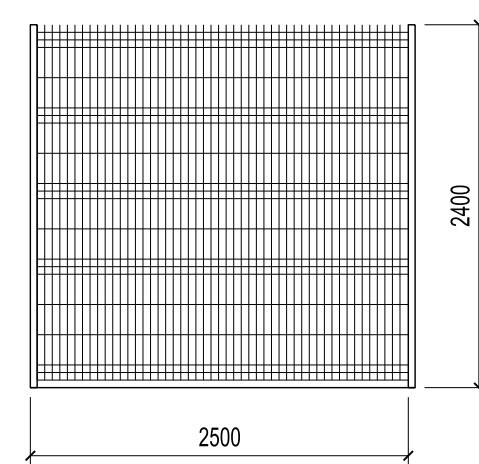

NEW 2.4M HIGH GREEN COLOURED LEWBUILD SYSTEM 2 WELDED MESH FENCE DETAIL

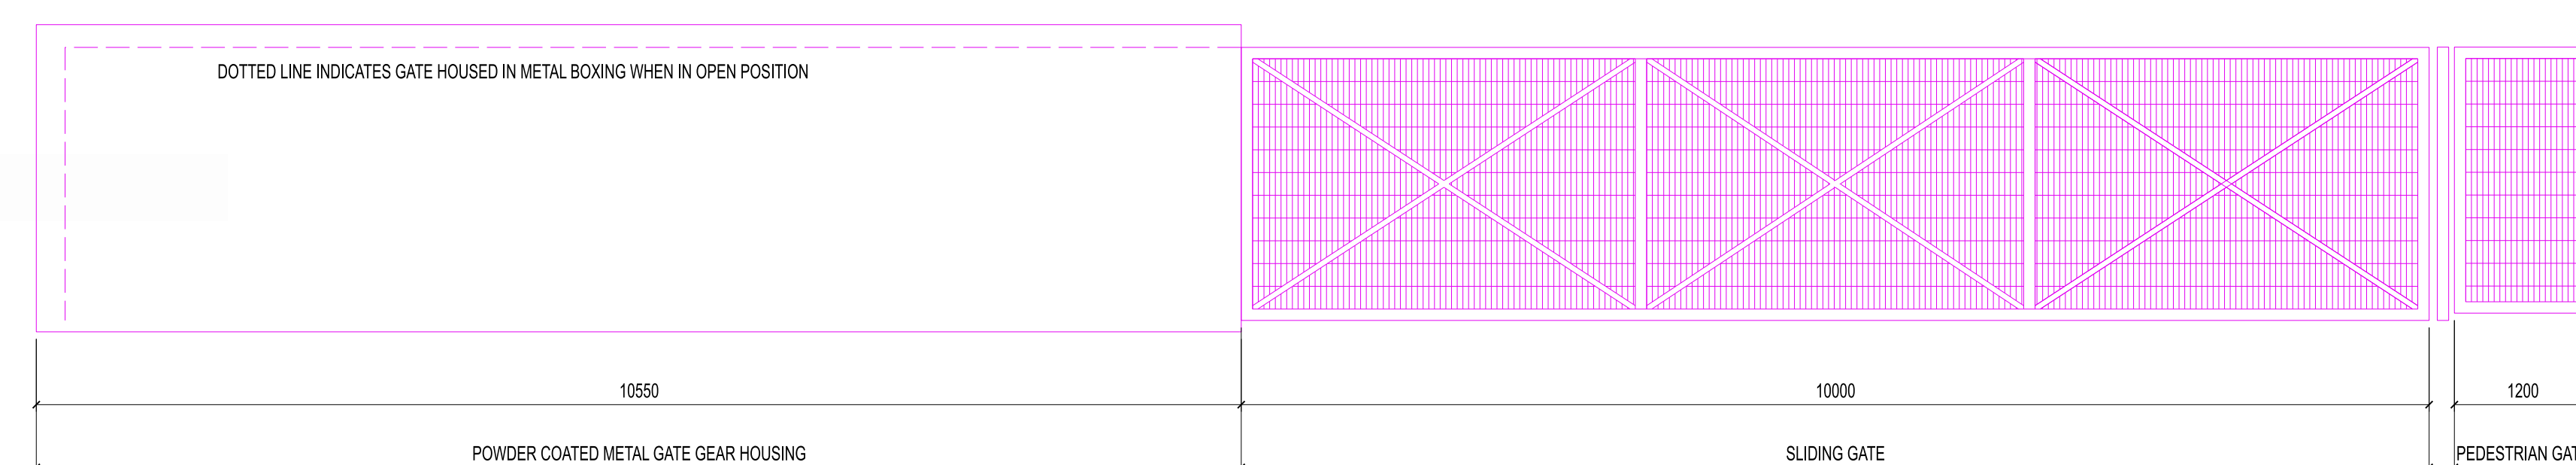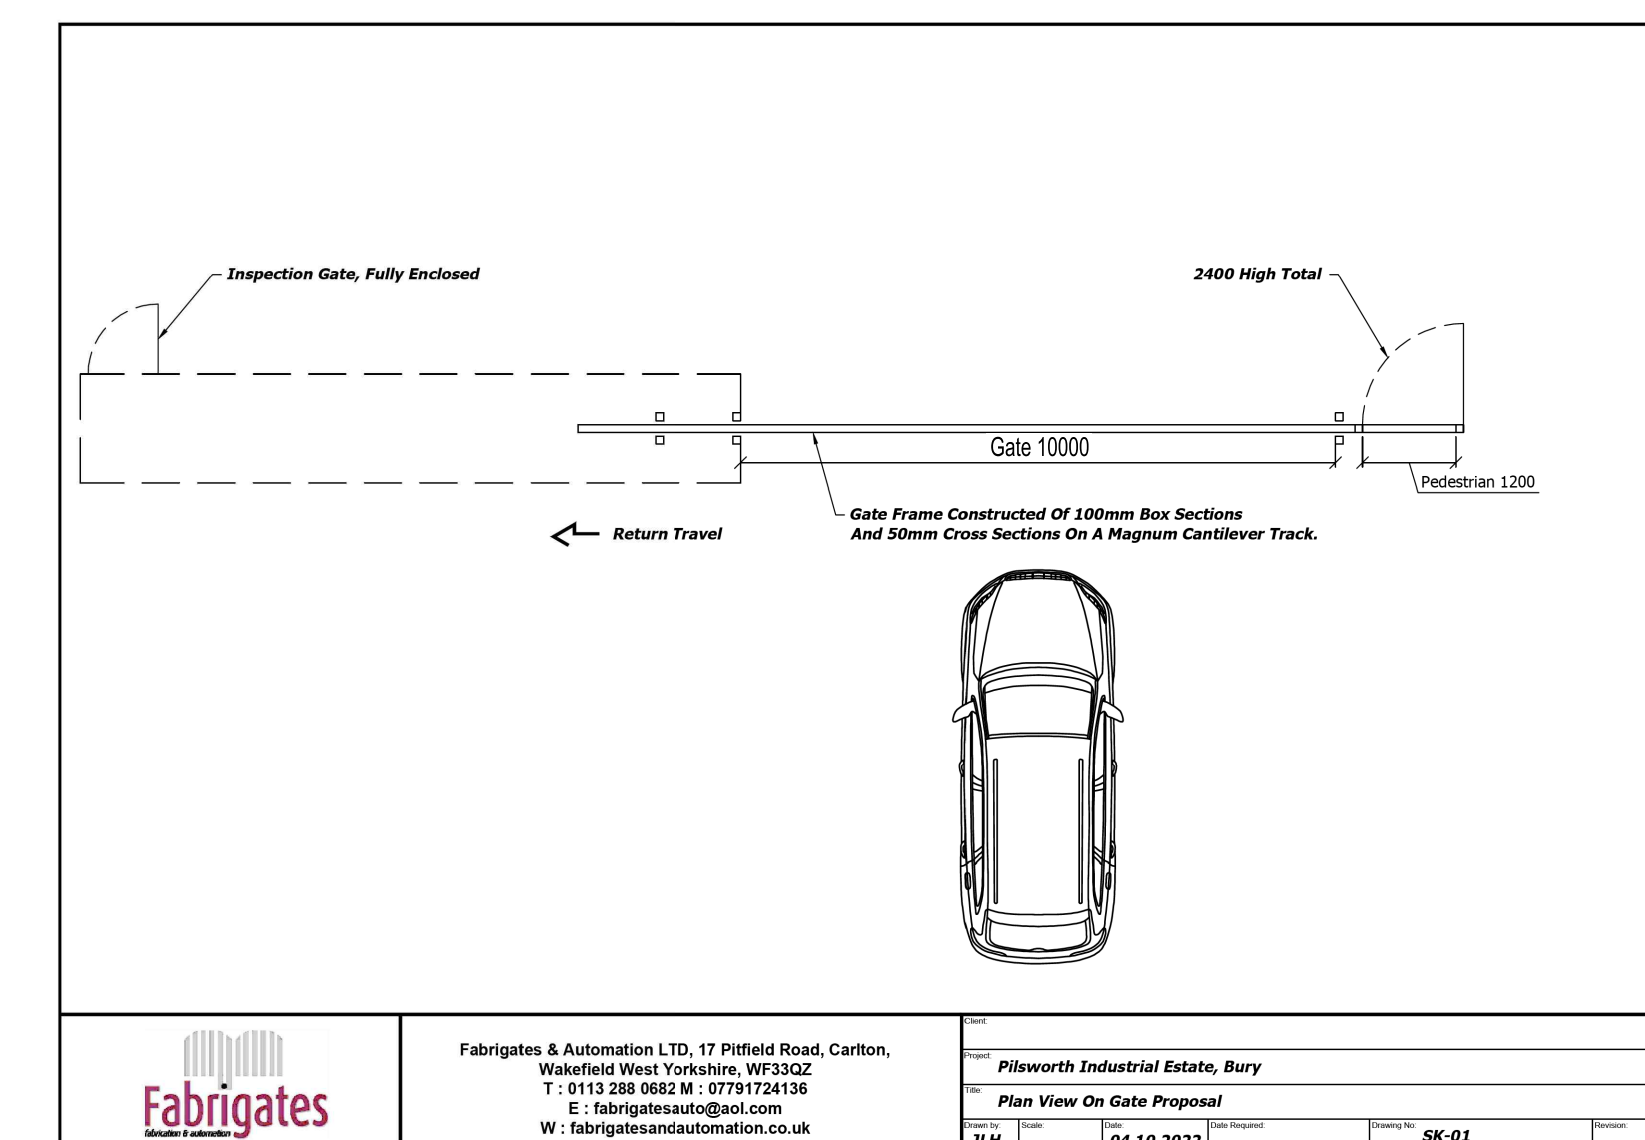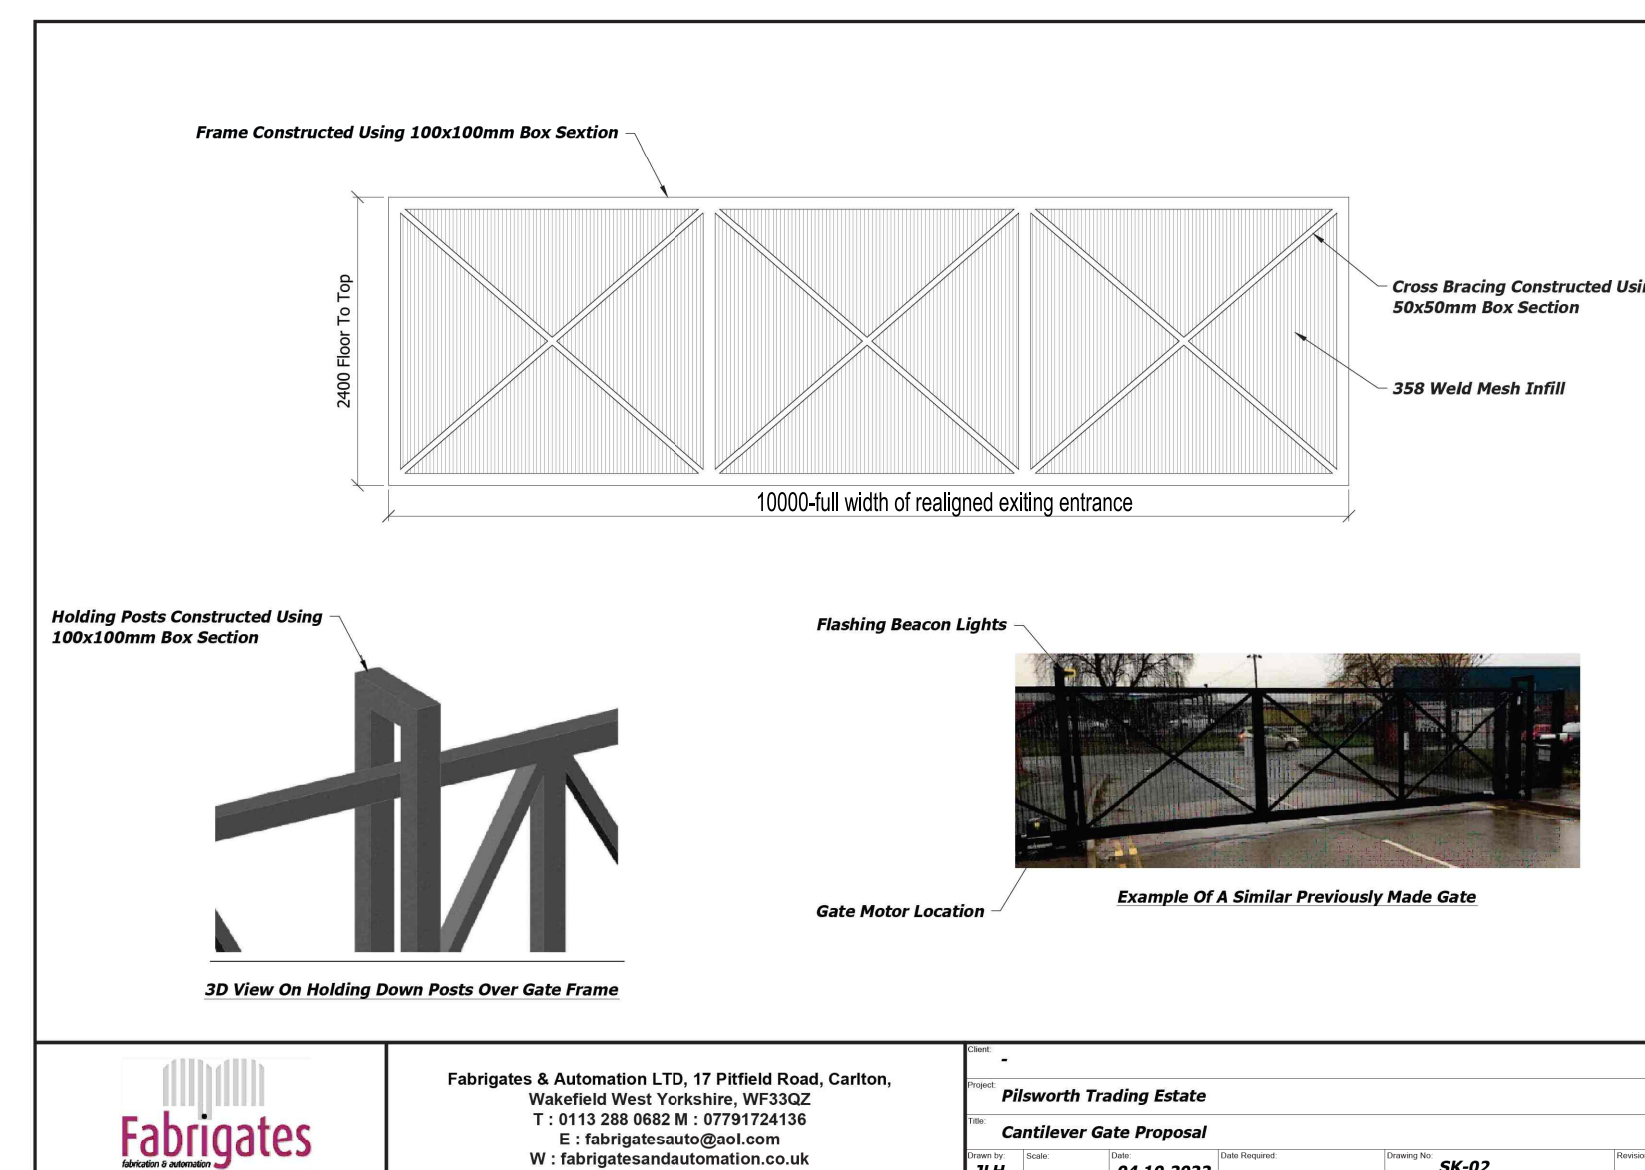

SLIDING GATE ELEVATION

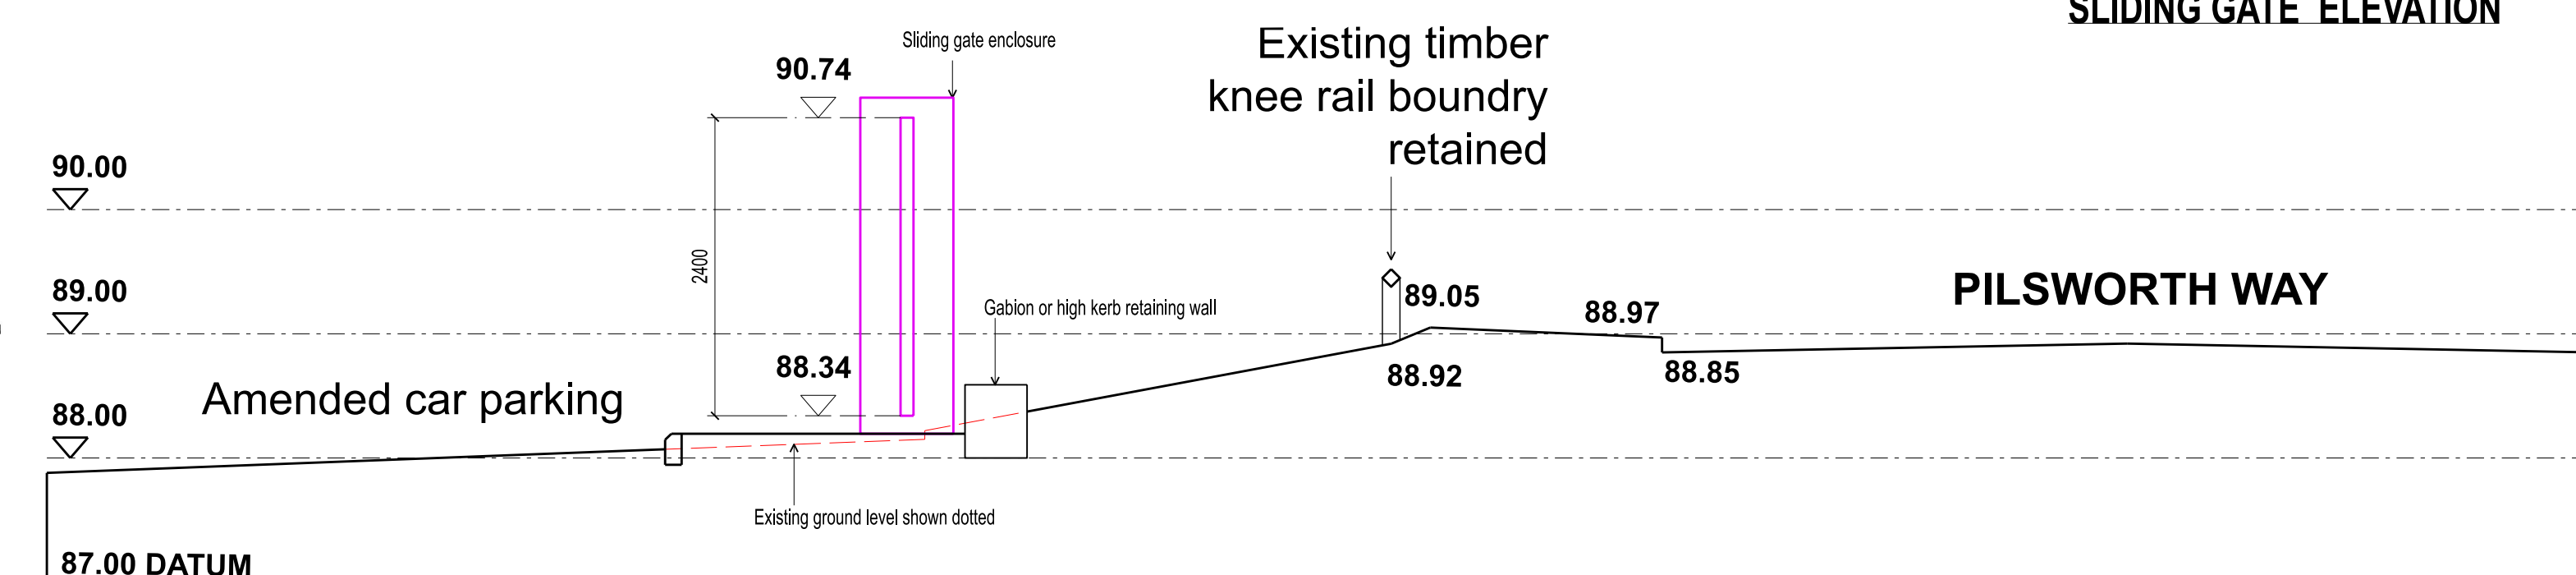

SLIDING GATE SECTION A-A 1:50

REVA 231016 DATE REVISED		PN	
REV.	DATE	NOTES	
CLIENT / PROJECT WALTER HILL PROPERTY GROUP PILSWORTH RD IND ESTATE BURY			
DRAWING TITLE PROPOSED FENCE AND SITE ELEVATIONS TO BUILDINGS 1; 2 & 3			
STATUS			
PLANNING			
DATE OCT 22	DOWN JACK	SCALE @ A3 1:200	
PROJECT NAME	PLANS	TYPE	NUMBER L1
DRAWING NO. 1300 PLN E 11 A			
Site Owner / Preparer J. Sander / P. Smith	Client Ref. 1300	Drawn By P. Smith	Checked By P. Smith
HAWTHORN DESIGN PARTNERSHIP			
HAWTHORN ESTATES LTD 100 WILSON ROAD, SBA3 901 T. 0455 900 444			
			
E. design@hawthorn-estates.com www.hawthorn-estates.com			