



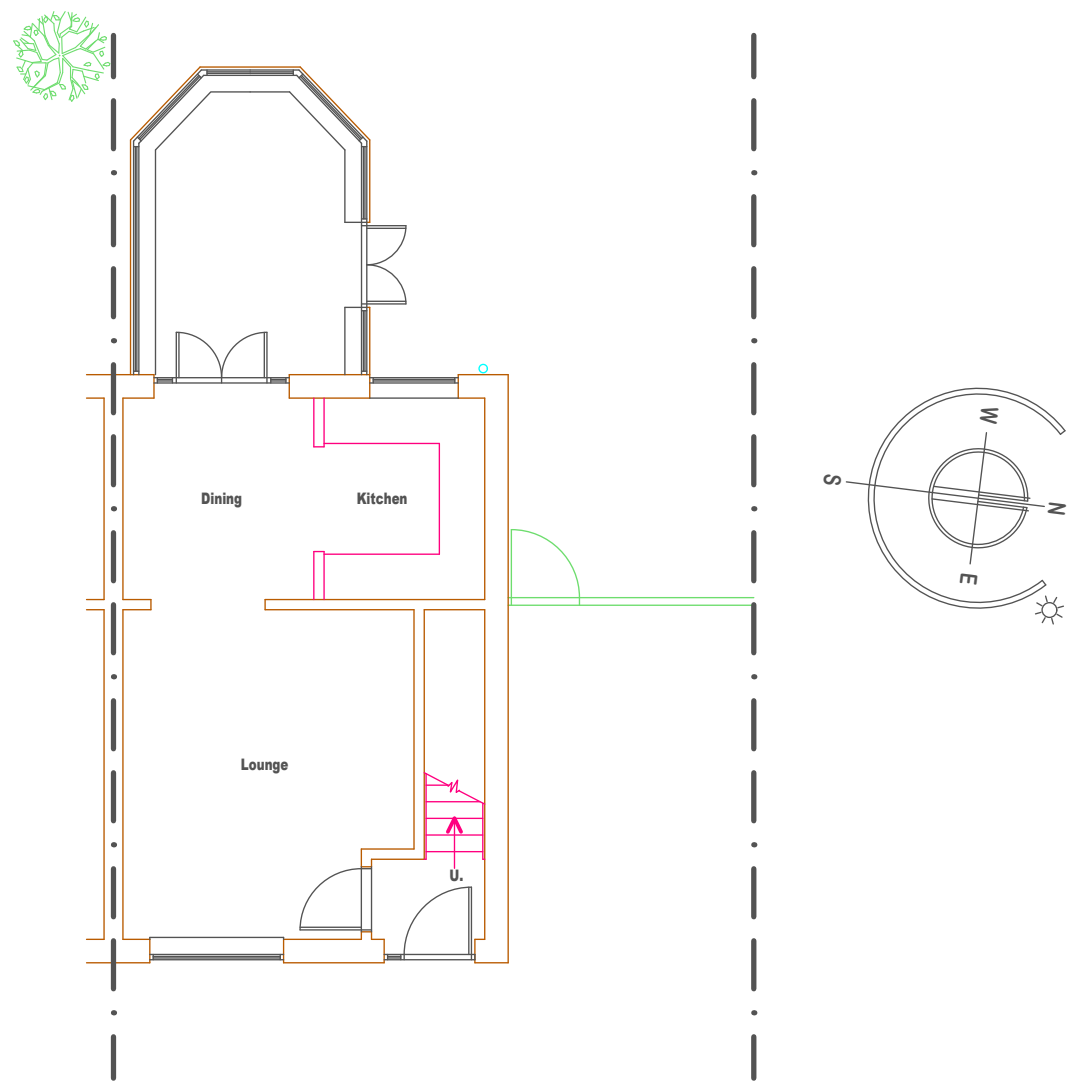


EXISTING GRD. FLOOR PLAN




EXISTING FRONT ELEVATION

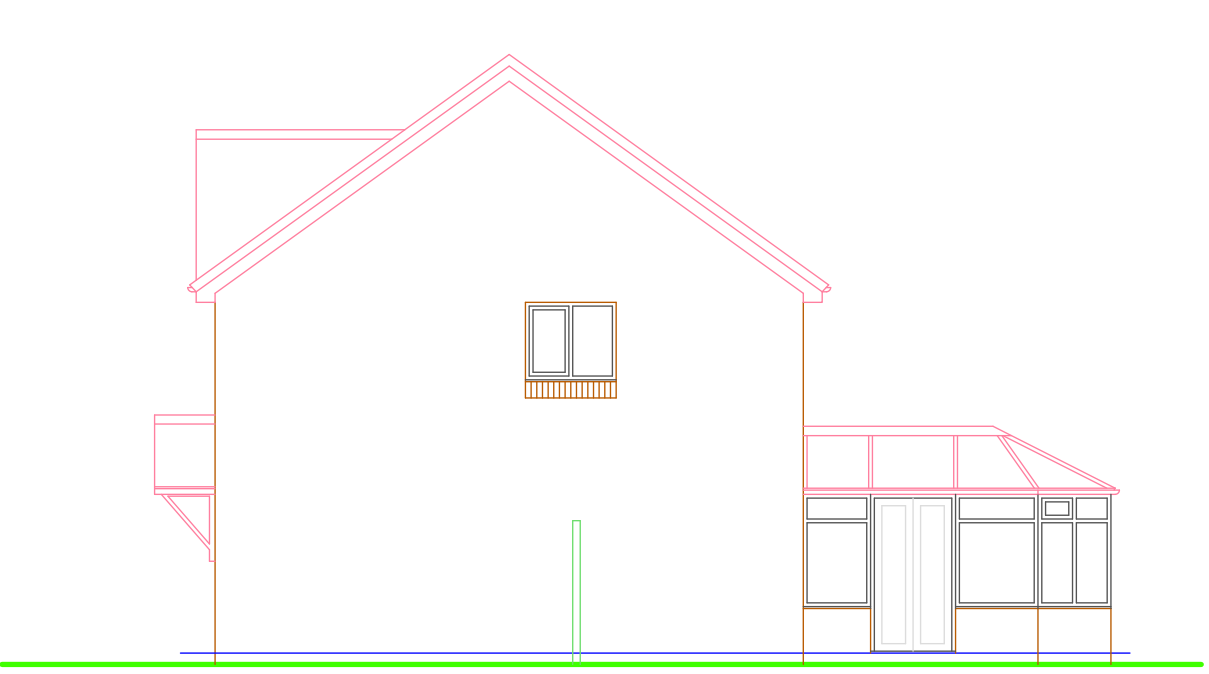


EXISTING SIDE ELEVATION

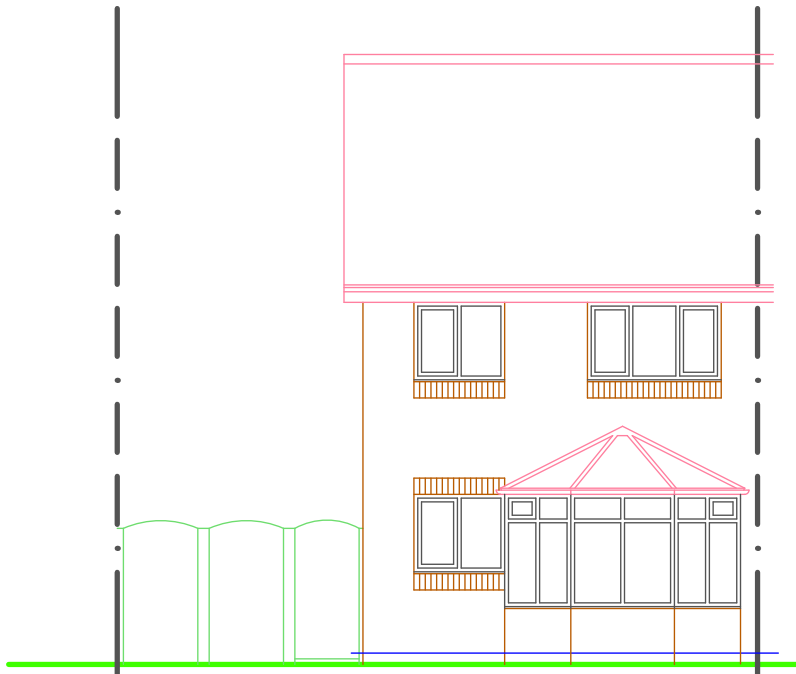

EXISTING REAR ELEVATION

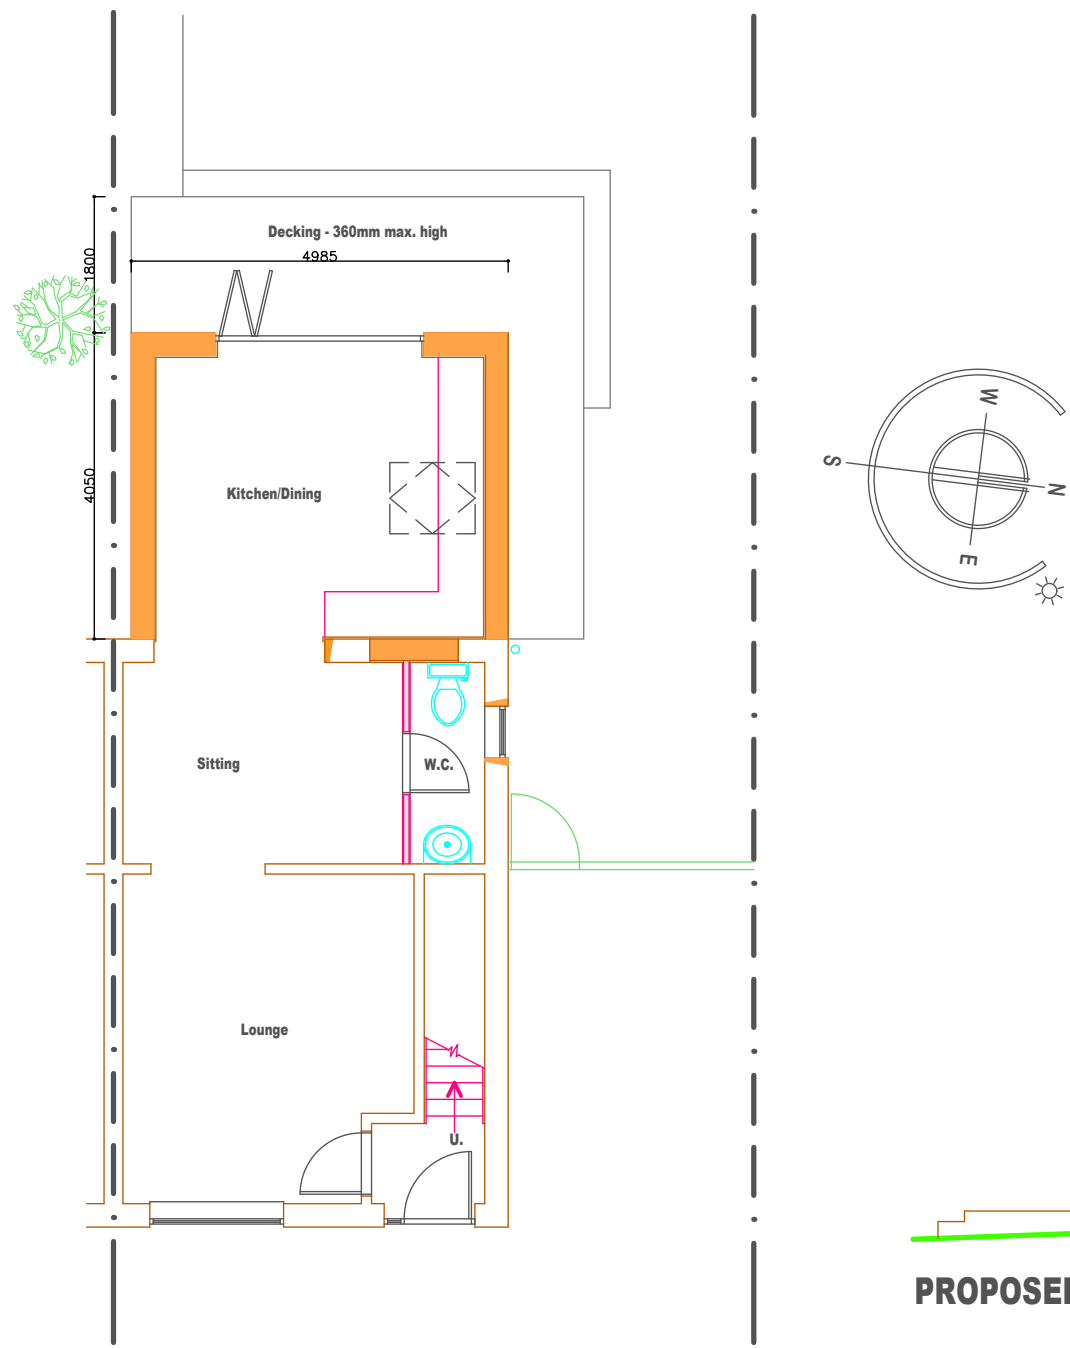


PROPOSED GRD. FLOOR PLAN

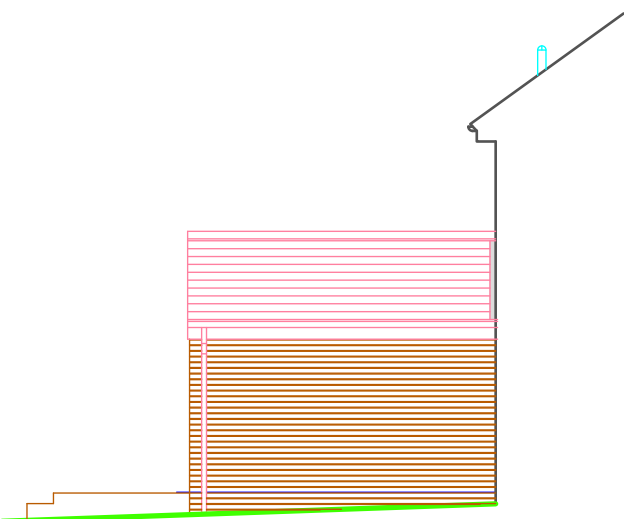


PROPOSED SIDE RETURN ELEVATION



PROPOSED FRONT ELEVATION

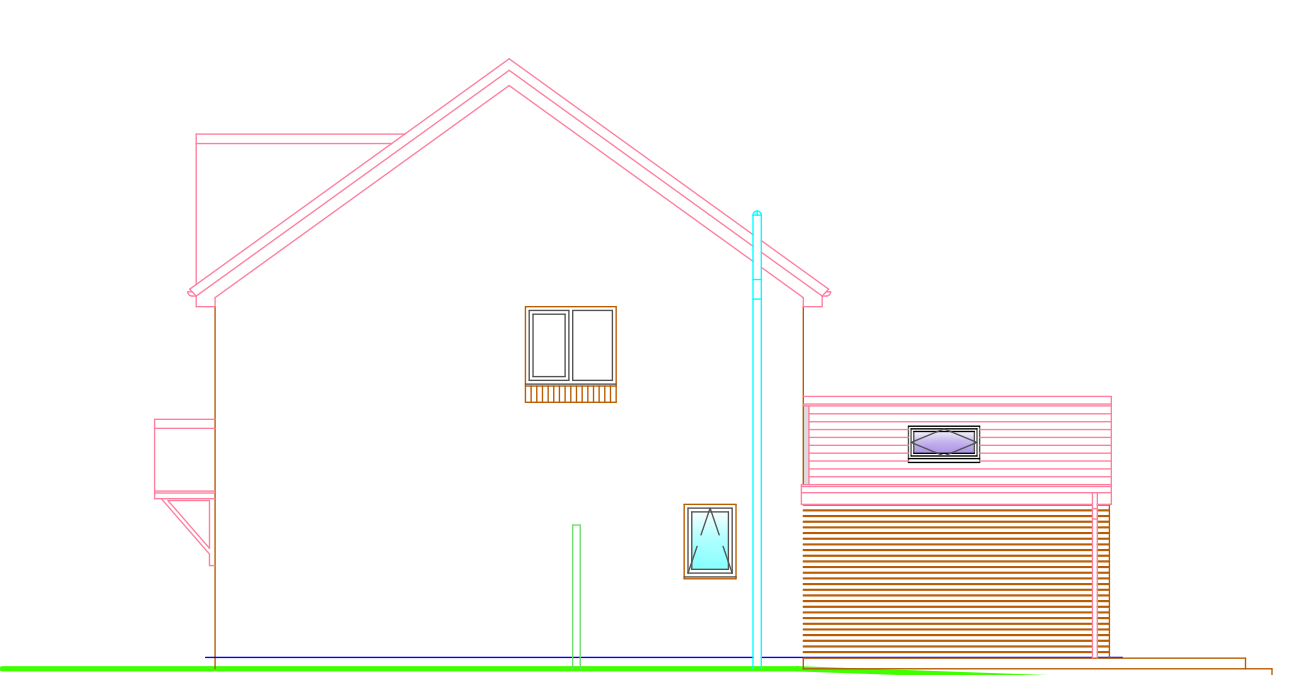

PROPOSED SIDE ELEVATION

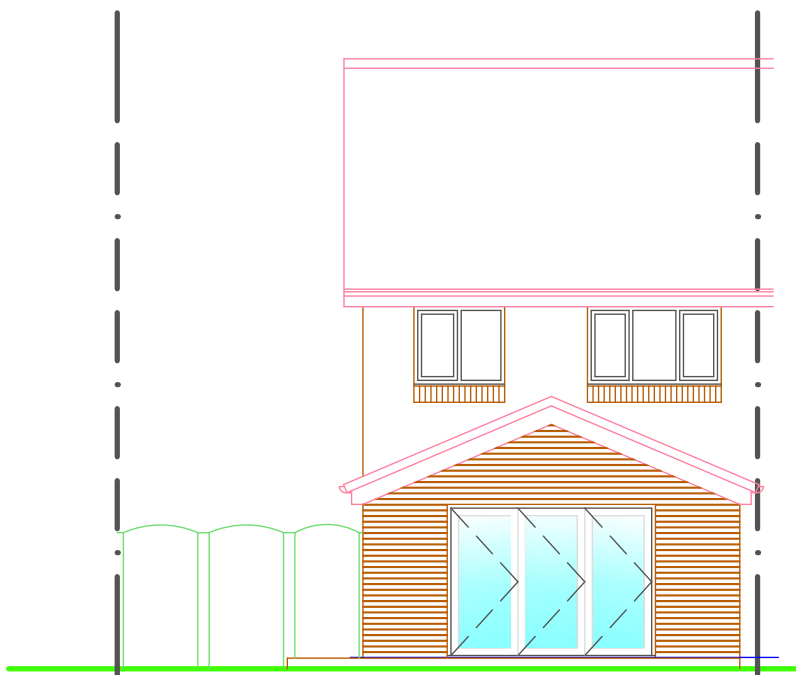

PROPOSED REAR ELEVATION

Notes
All works to be in accordance with the current Building Regulations and British Standards, and to the satisfaction of the Building Control Officer and Planning Officer where applicable.

All materials are to be used and installed in accordance with the relevant manufacturer's instructions and recommendations. The quality of any materials shall not be any lower than that defined in the relevant British Standard, or that the material has been satisfactorily assessed by an appropriate independent authority.

RETROSPECTIVE APPLICATION

All drawings are the Copyright of JPL Design and Construct. This drawing may not be copied by any third party without prior permission.

Rev.	Description	Date	By



JPL Design and Construct

www.jpldesignandconstruct.co.uk
E-mail jp@jpldesignandconstruct.co.uk
12, Ormskirk Close,
Bury, BL8 2JG
Telephone 0161 272 0643

Project Proposed Demolition of Existg. Conservatory & Rear/Side Extension & Front Porch. Existing and Proposed Plans and Elevations.	Client Mr. D. Martin. Address 20, Swarbrick Drive, Prestwich, Manchester, M25 9TD.
Date 05.09.16.	Drawing no. LE04
Scale 1 : 100 (A1)	Rev.
Drawn JP	