




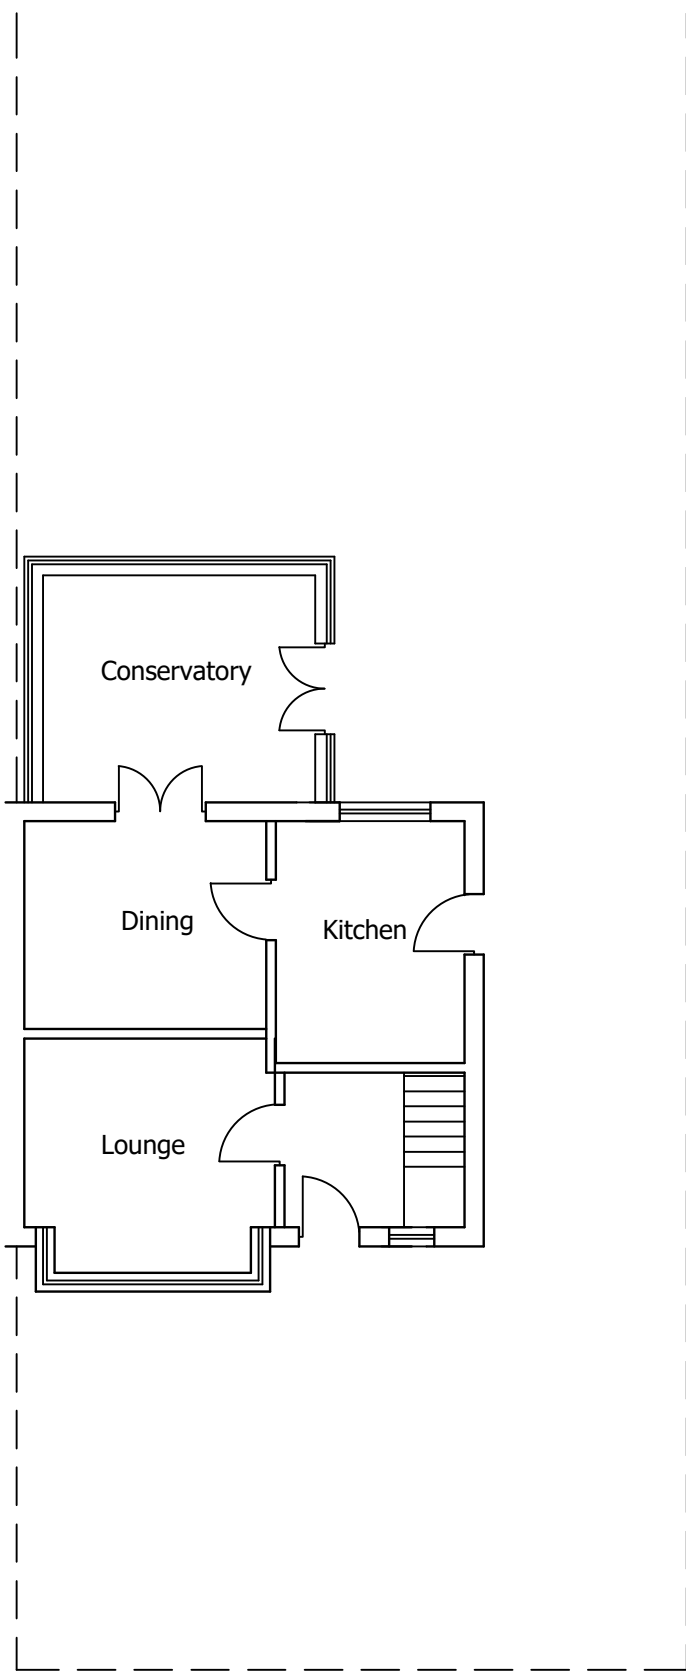


EXISTING GROUND FLOOR

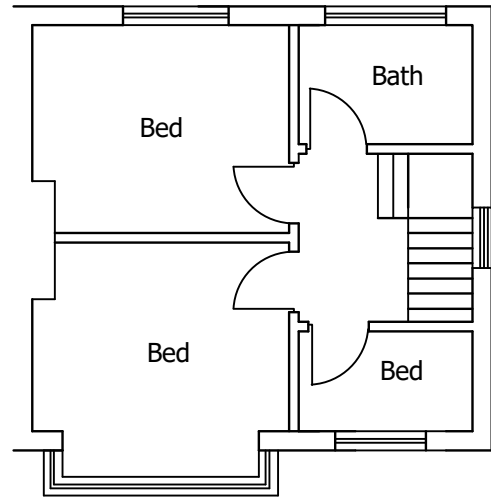


EXISTING FIRST FLOOR

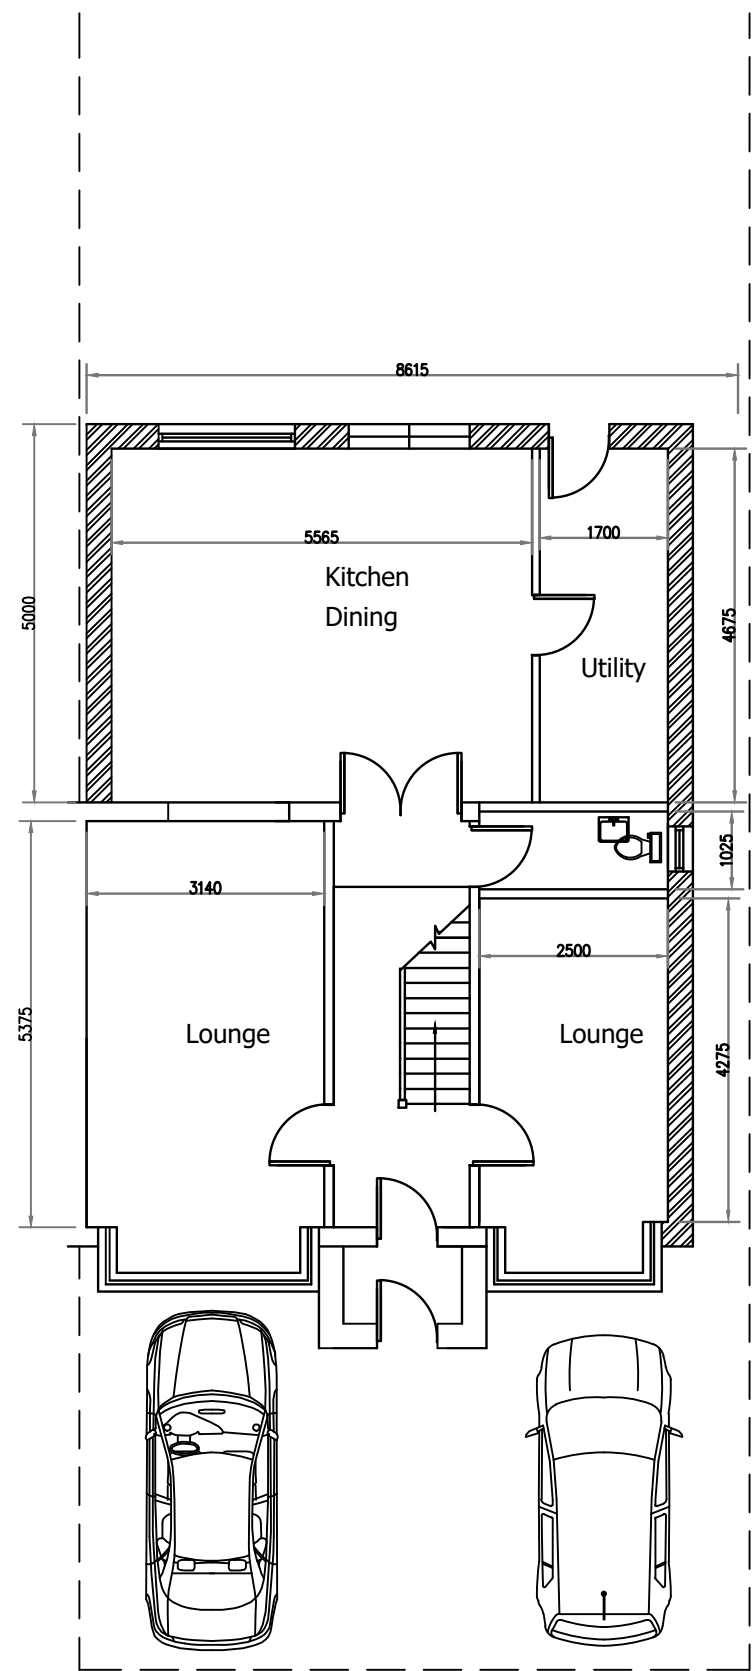


PROPOSED GROUND FLOOR

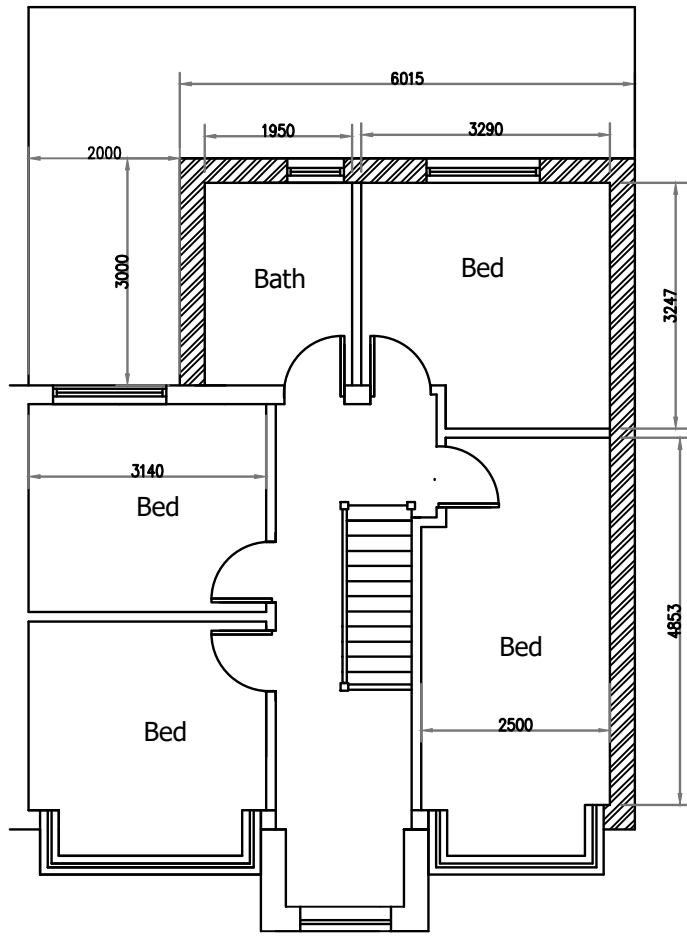

PROPOSED FIRST FLOOR

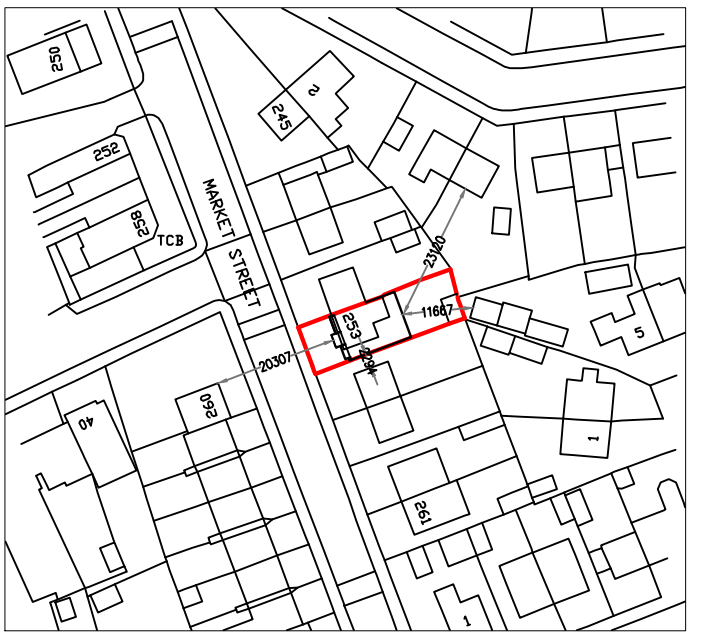

LOCATION PLAN (1:1250)  
© Crown copyright and database rights 2023  
Ordnance Survey 0100031673

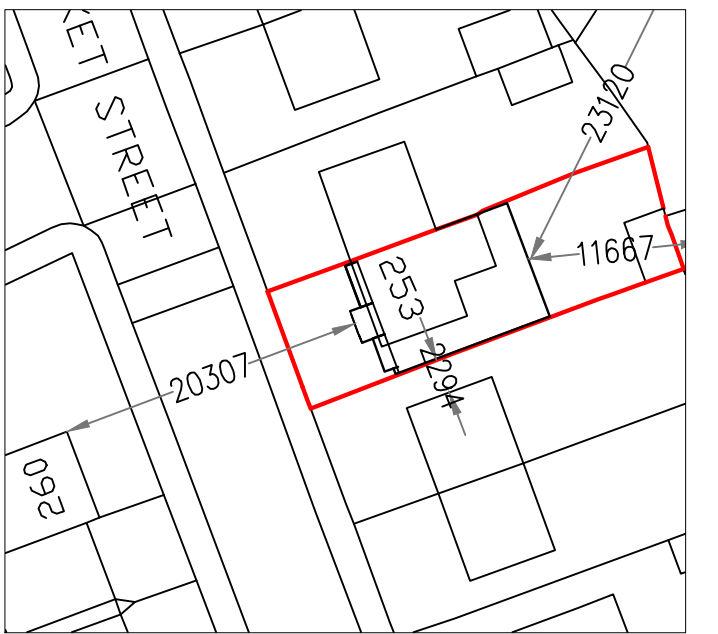


BLOCK PLAN (1:500)



EXISTING FRONT ELEVATION



EXISTING SIDE ELEVATION

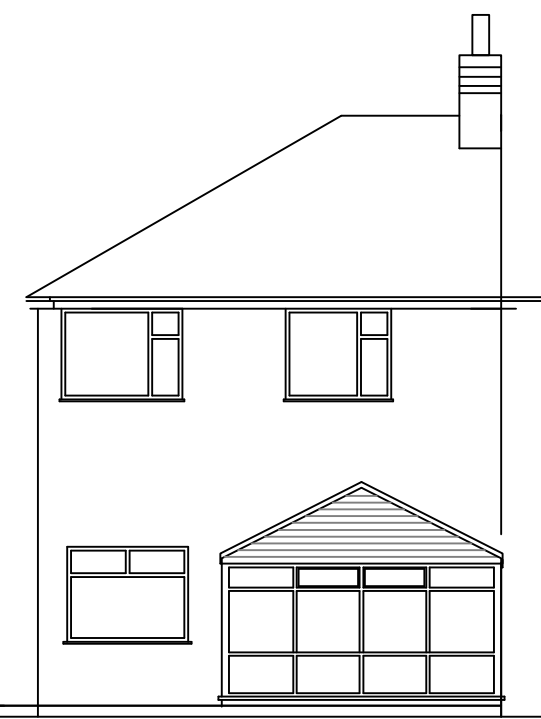

EXISTING REAR ELEVATION



EXISTING SIDE ELEVATION (1)




PROPOSED FRONT ELEVATION




PROPOSED SIDE ELEVATION



PROPOSED REAR ELEVATION

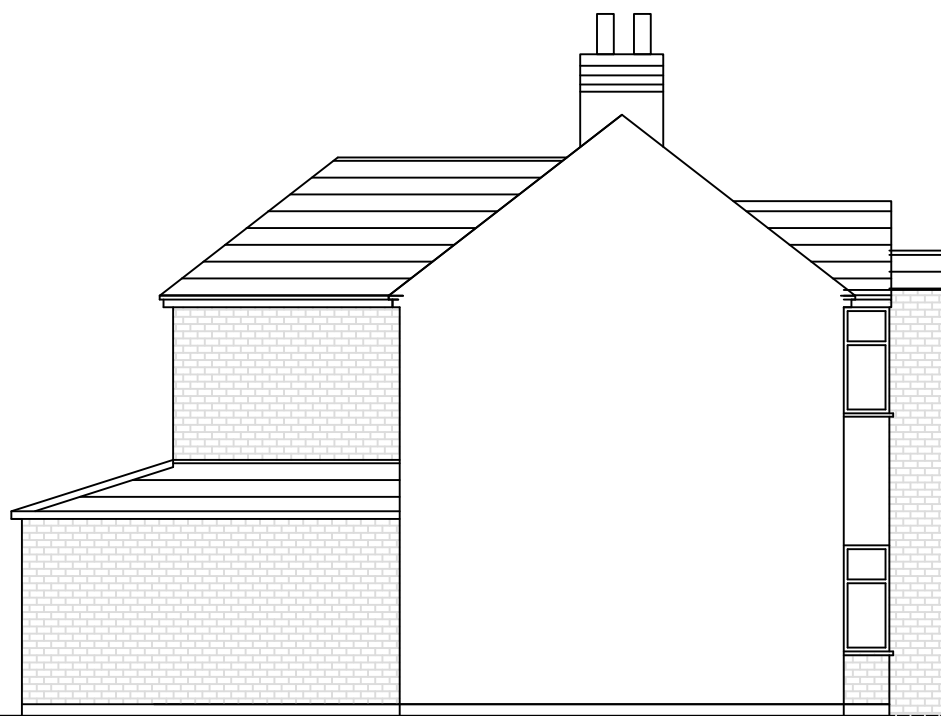

PROPOSED SIDE ELEVATION (2)

 

SITE PLAN (1:200)

| Date | Rev. |  | Initials |
|------|------|--|----------|
|      |      |  |          |
|      |      |  |          |
This drawing is subject to copyright and is not to be reproduced in part or whole without approval.  
Figured dimensions take precedence over scaled measurements from the drawing. All dimensions and drawings to be checked by Client and Contractor and discrepancies clarified with the Client prior to commencement.  
The whole of the works to comply with Planning Approval & Conditions and current Building Regulations. No work to commence without Planning & Building Regulations approval.  
The client must ensure the project complies with the Construction Design and Management Regulations 2015.  
The Client should ensure consent from any landowner or interested party is obtained, as well as compliance with Party Wall Act 1996

Notes

**RAD**  
The White House,  
42-44 Chorley New Road,  
Bolton  
BL1 4AP  
Tel : 01204 322196  
Fax : 01204 214110  
Mob: 07790 361104  
Email: info@radesignprojects.co.uk

|         |                                  |                |                         |
|---------|----------------------------------|----------------|-------------------------|
| Project | 253 MARKET ST<br>BURY<br>BL9 9JW | Client         | MARYAM BIBI             |
|         |                                  | Drawn          | RA                      |
| Title   | EXISTING & PROPOSED PLANS        | Date           | JUNE 2023               |
|         |                                  | Scale          | 1:100 @ A1 / 1:200 @ A3 |
|         |                                  | Drawing Number | RAD/2890/23/1           |