


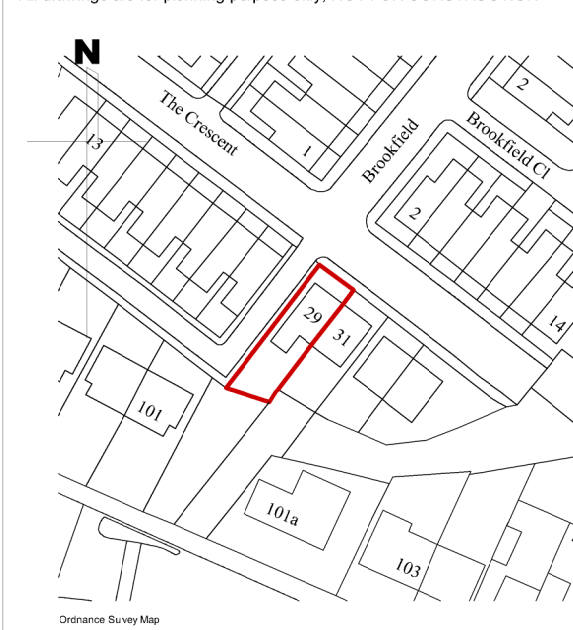


Key:
site/planning boundary

Site Location Plan


scale 1:1250

KEYS:


- Existing wall
- Demolition
- Proposed brickwork
- Proposed blockwork
- Proposed studwork
- Proposed steelwork (t/b by SE)

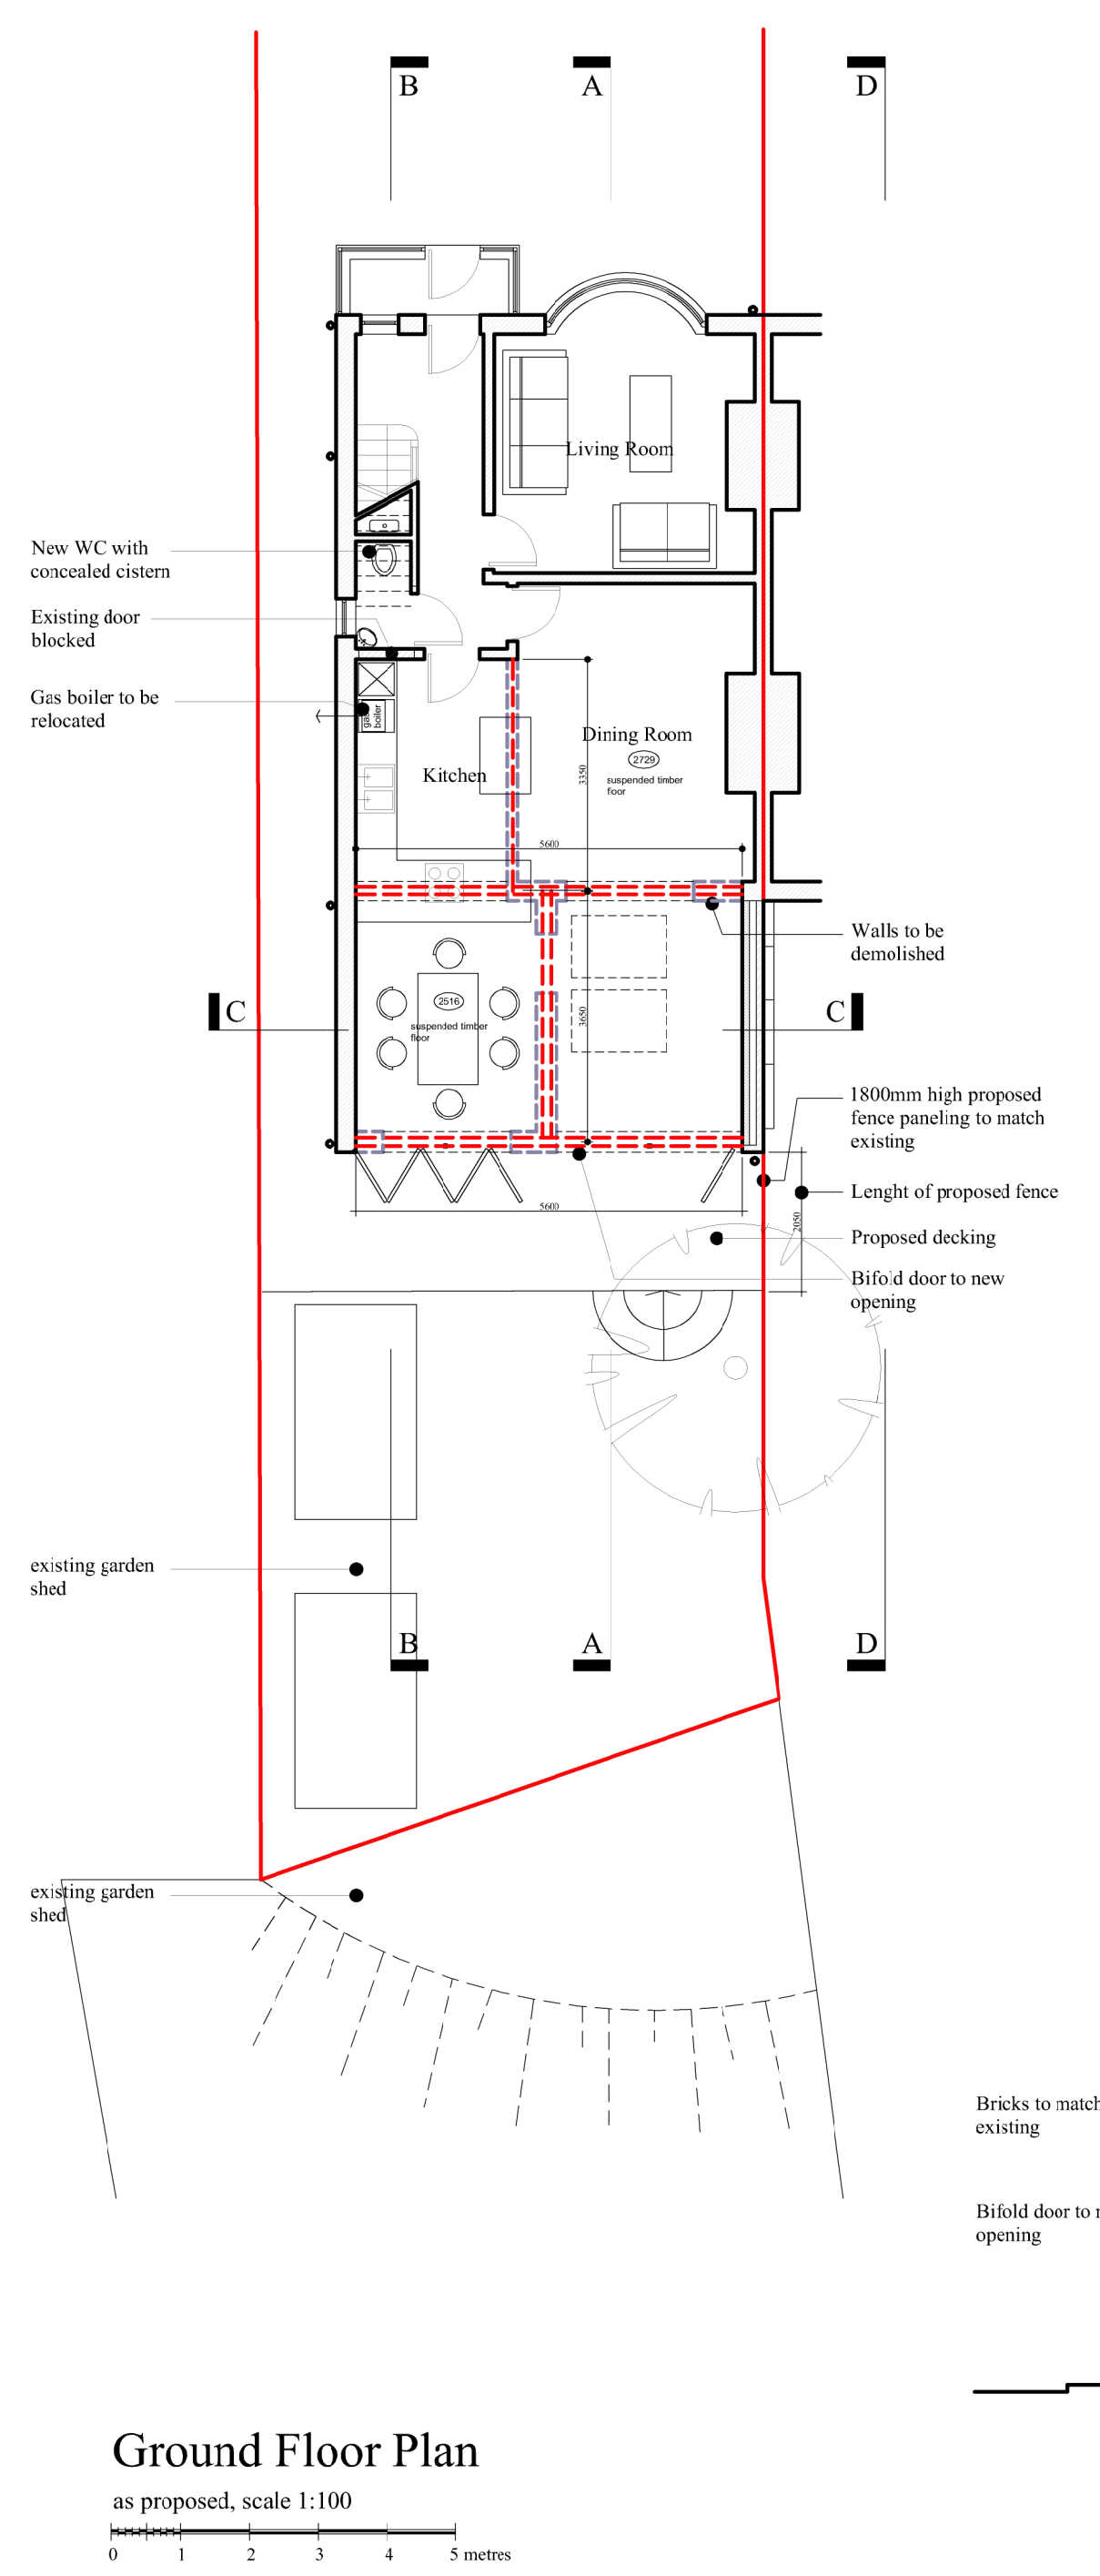


Ground Floor Plan
as proposed, scale 1:100

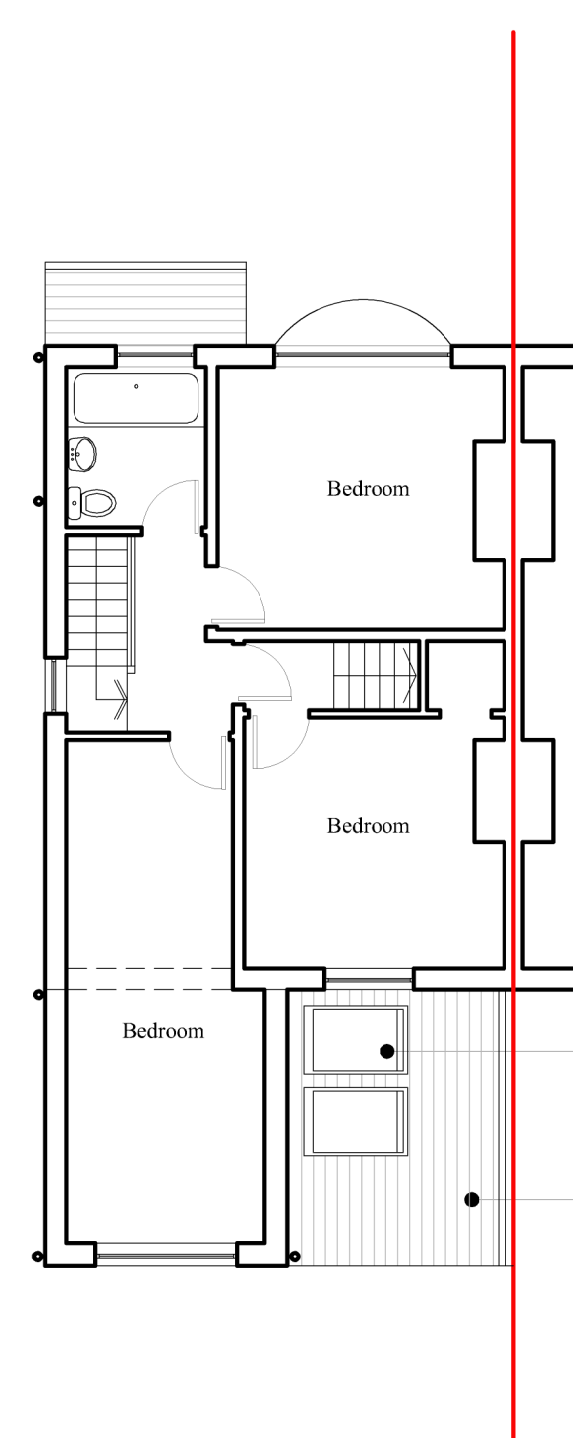


First Floor Plan
as proposed, scale 1:100

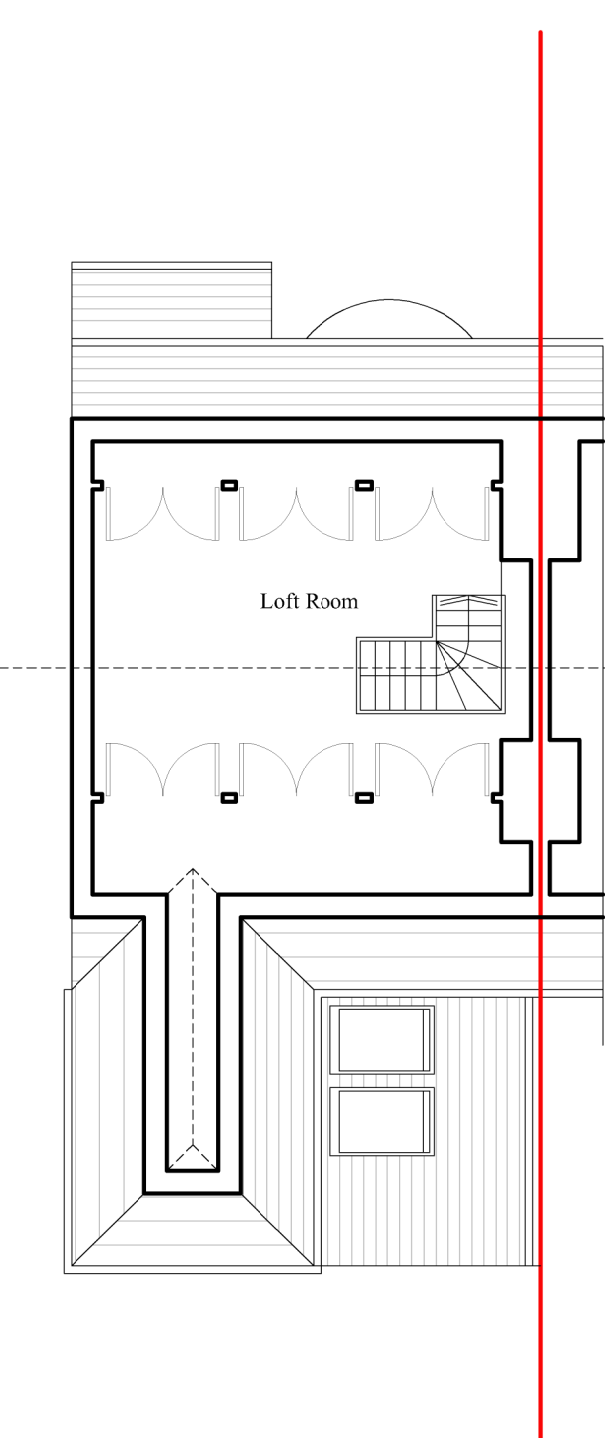


Loft Plan
as proposed, scale 1:100

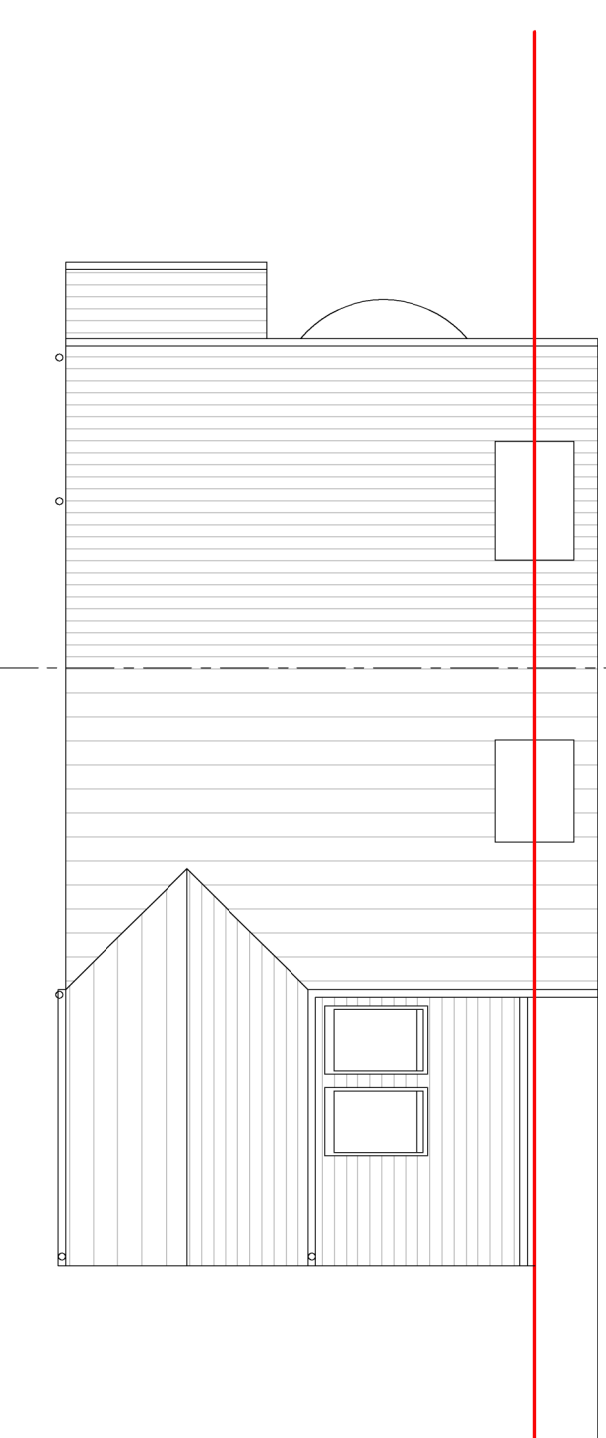


Roof Plan
as proposed, scale 1:100

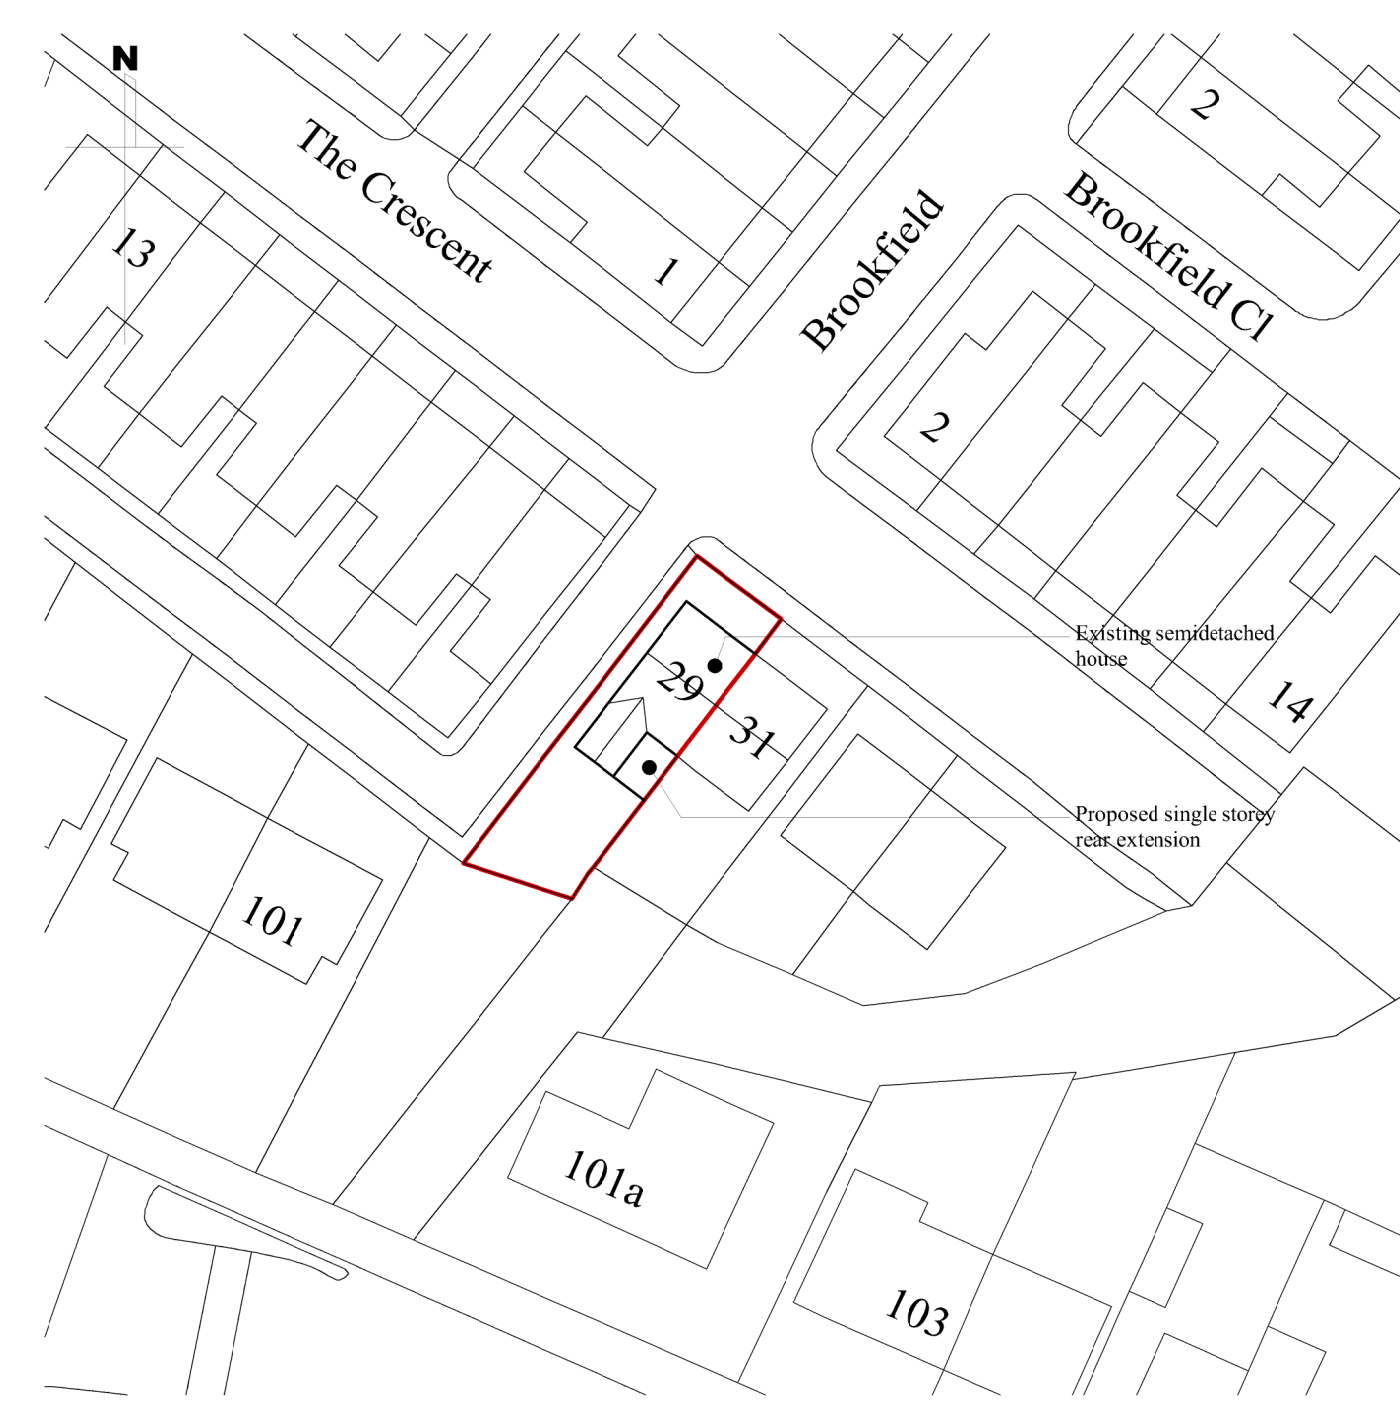


Site Block Plan
as proposed, scale 1:500

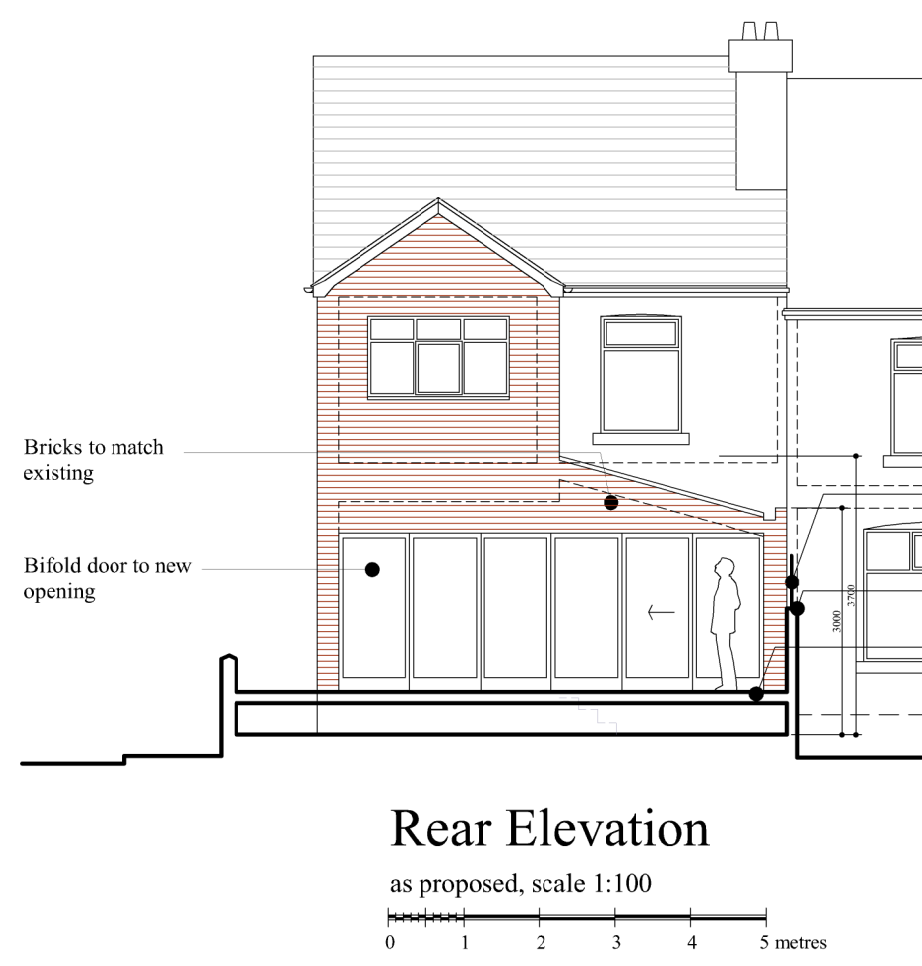


Rear Elevation
as proposed, scale 1:100

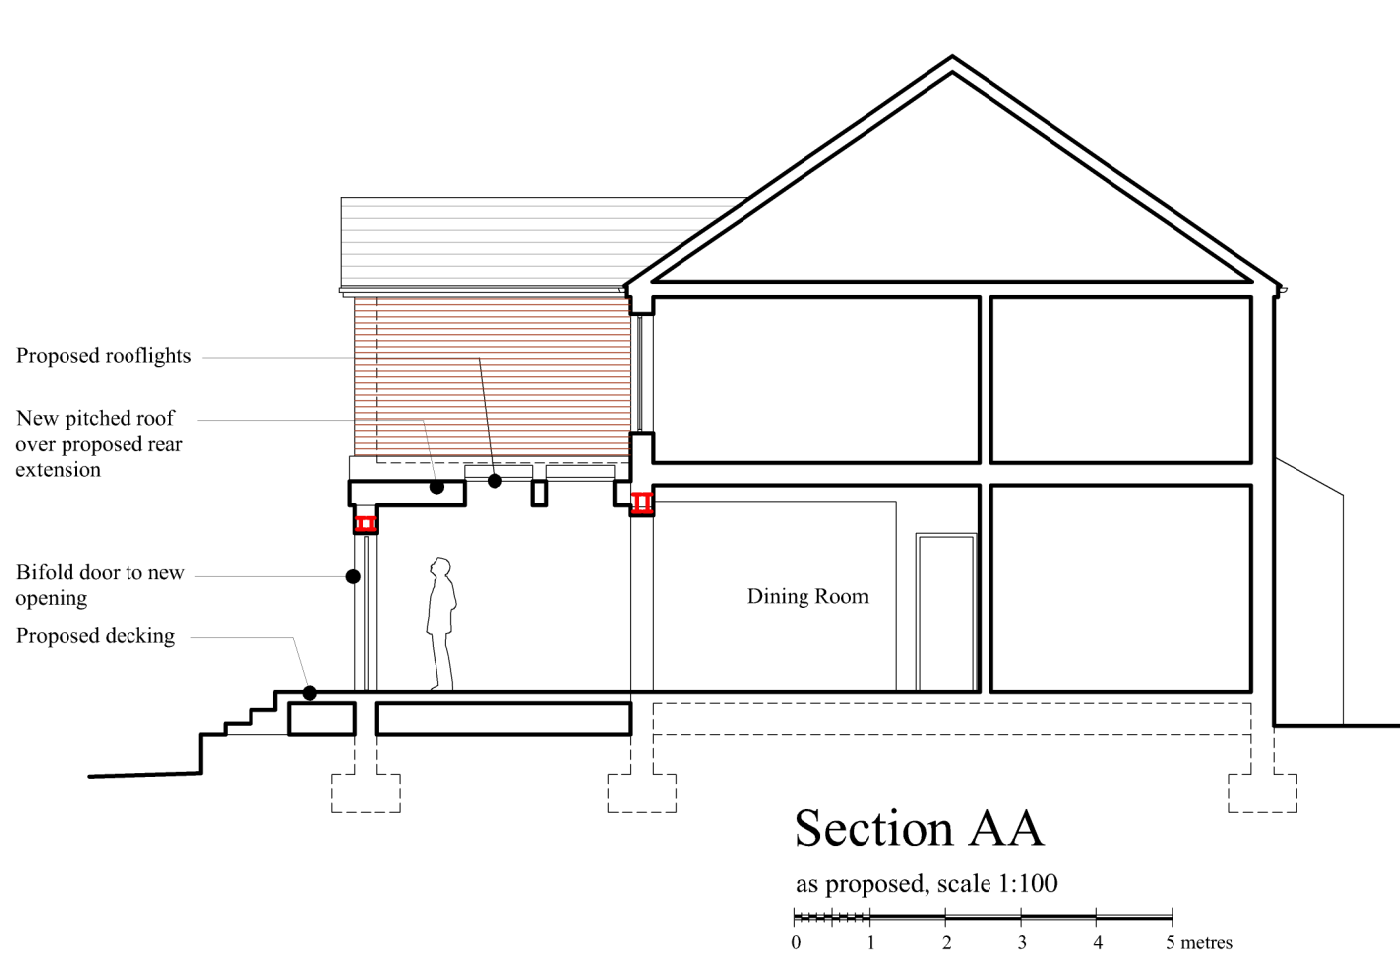


Section AA
as proposed, scale 1:100

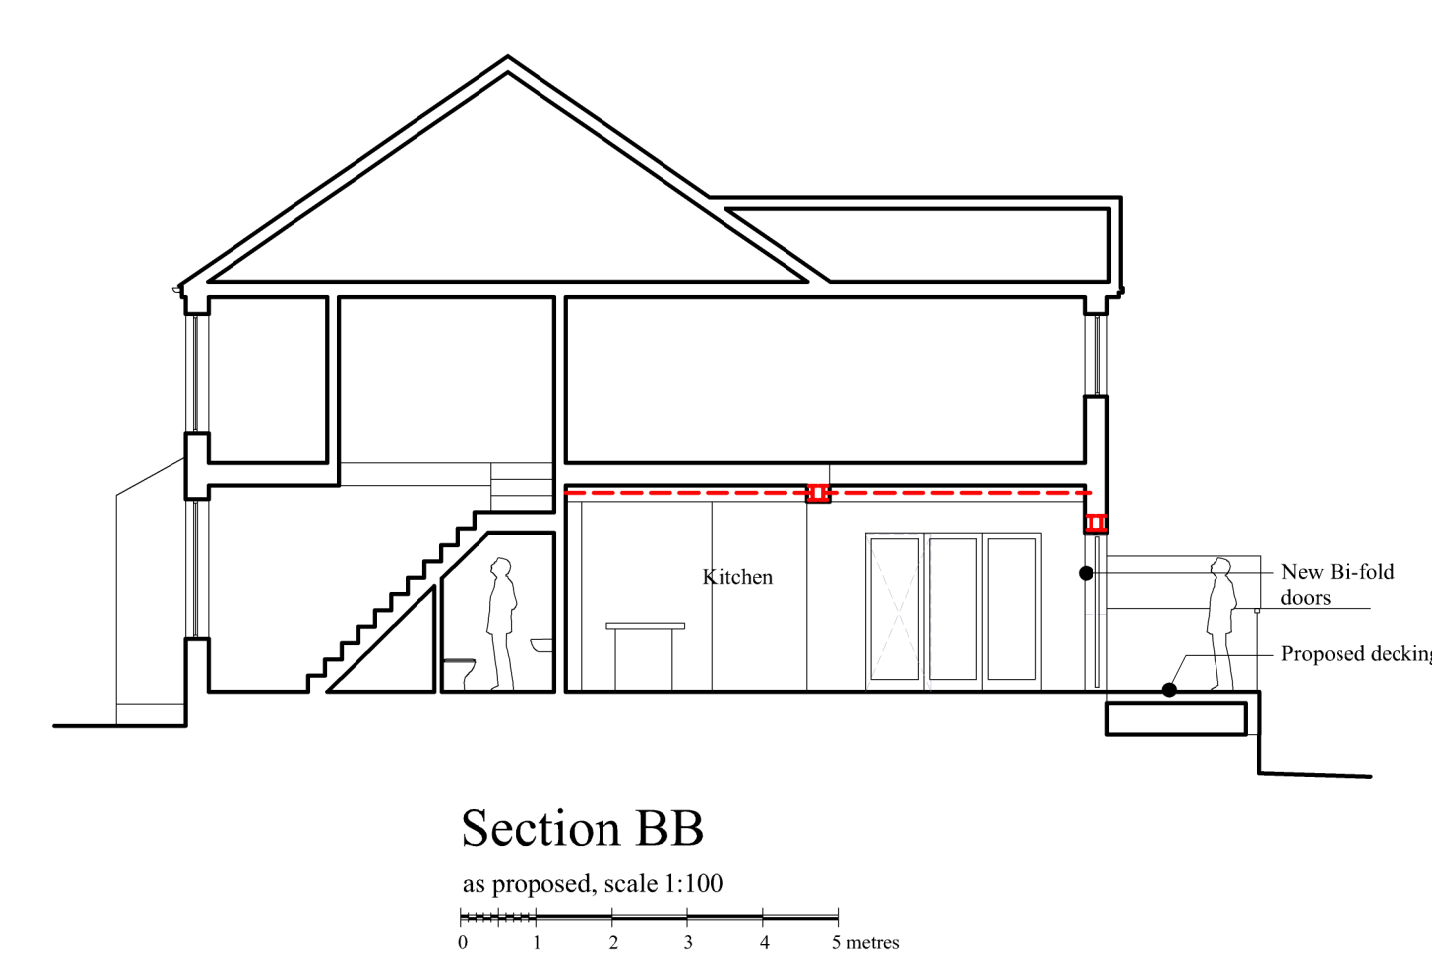


Section BB
as proposed, scale 1:100

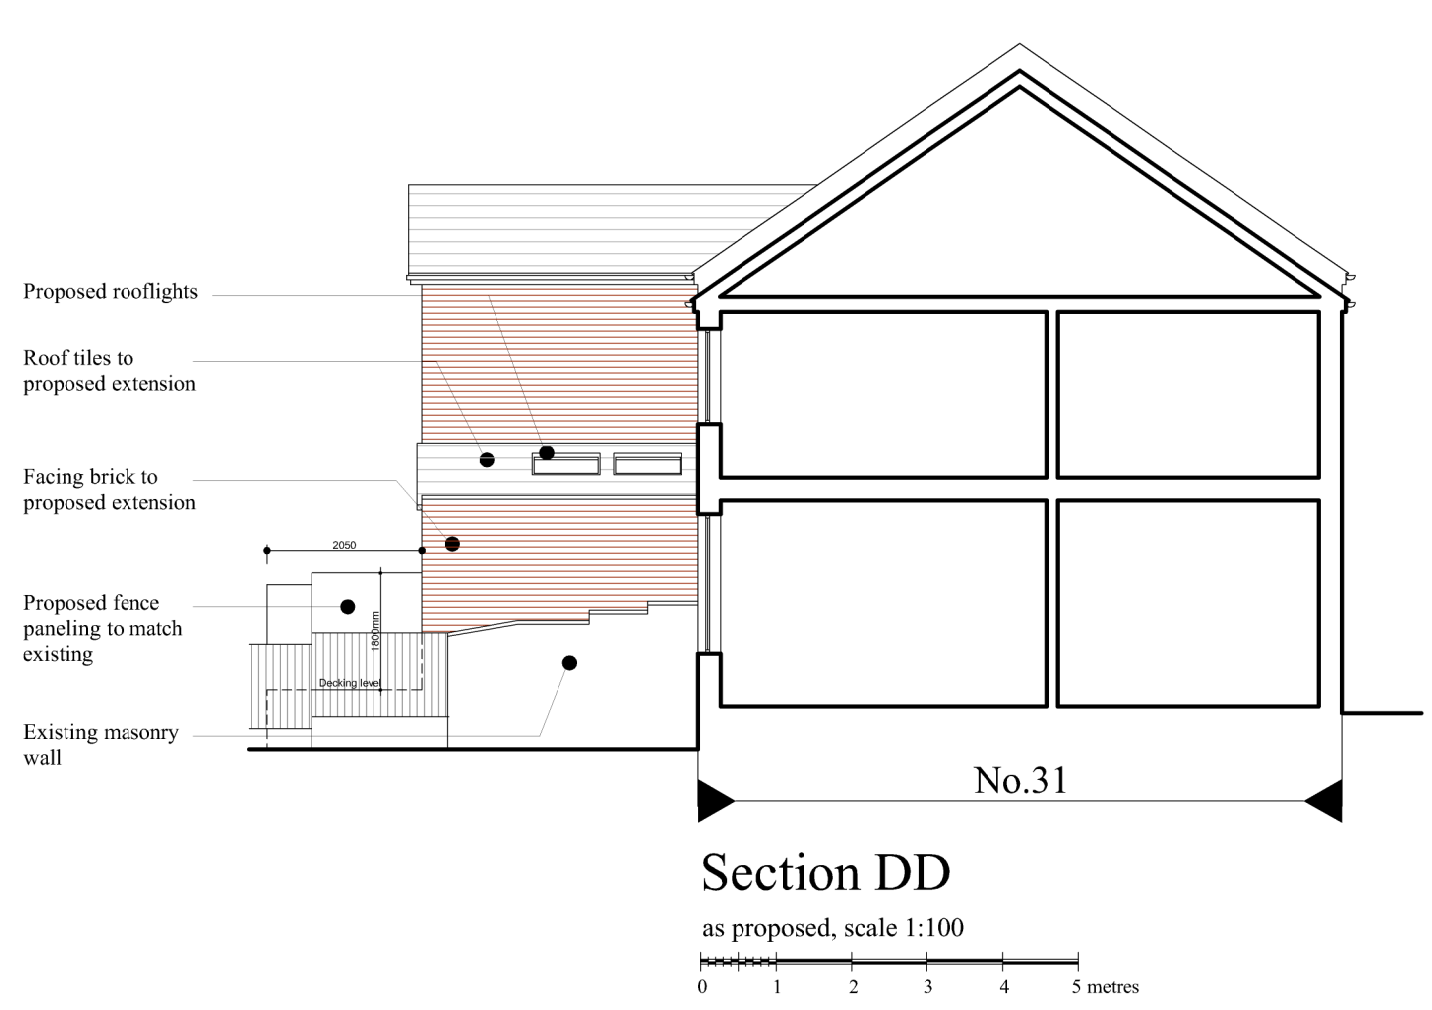


Section DD
as proposed, scale 1:100

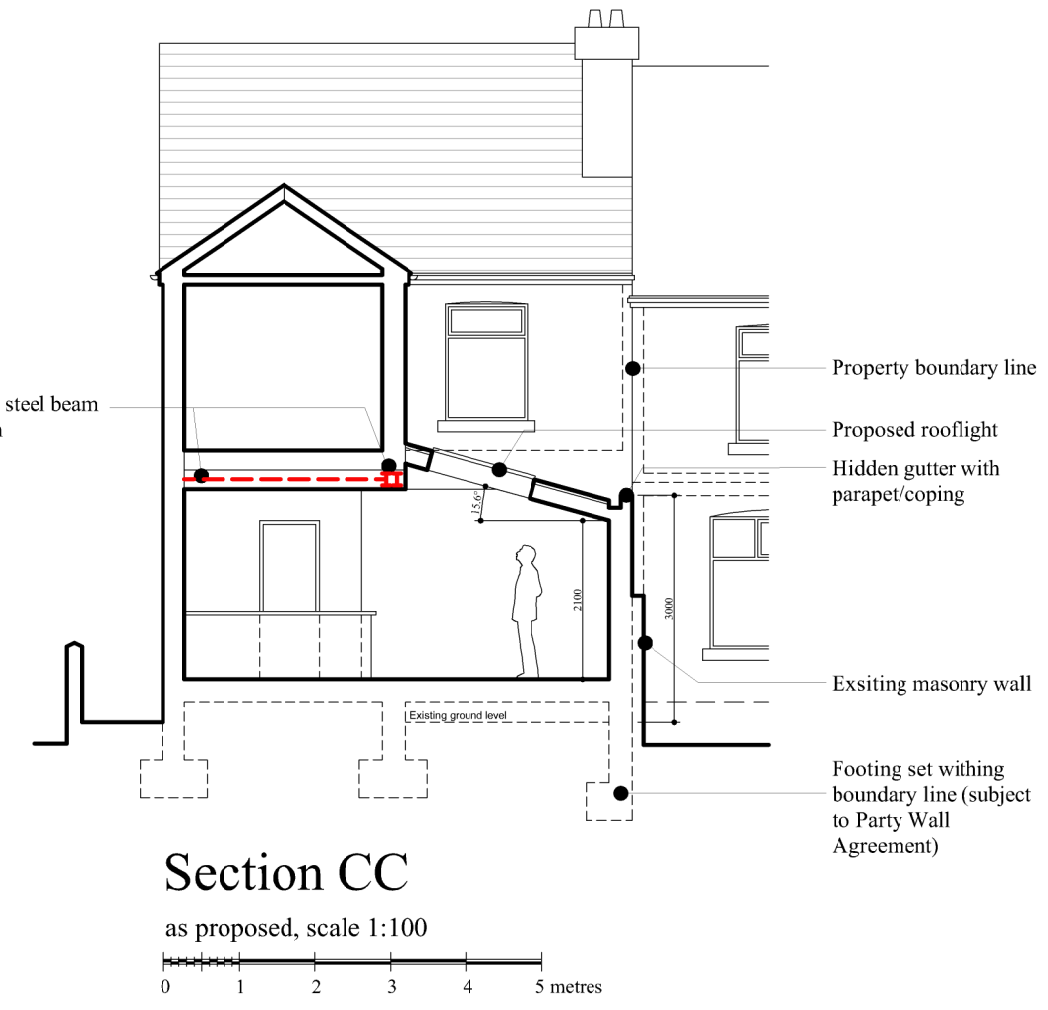

Section CC
as proposed, scale 1:100

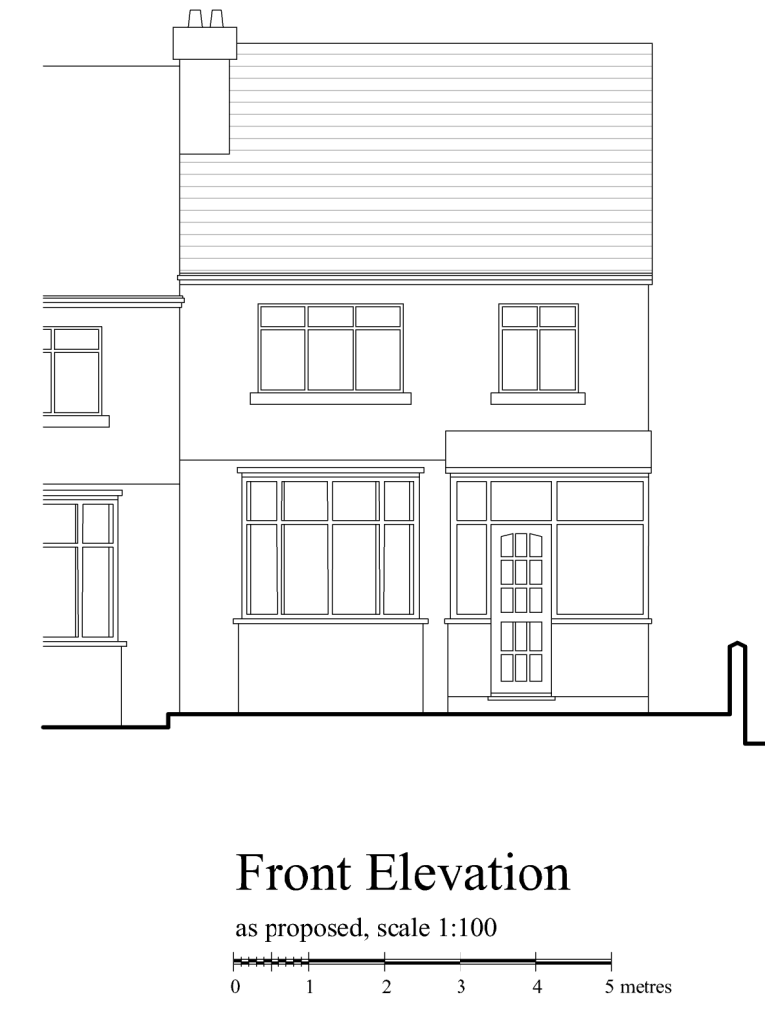

Front Elevation
as proposed, scale 1:100

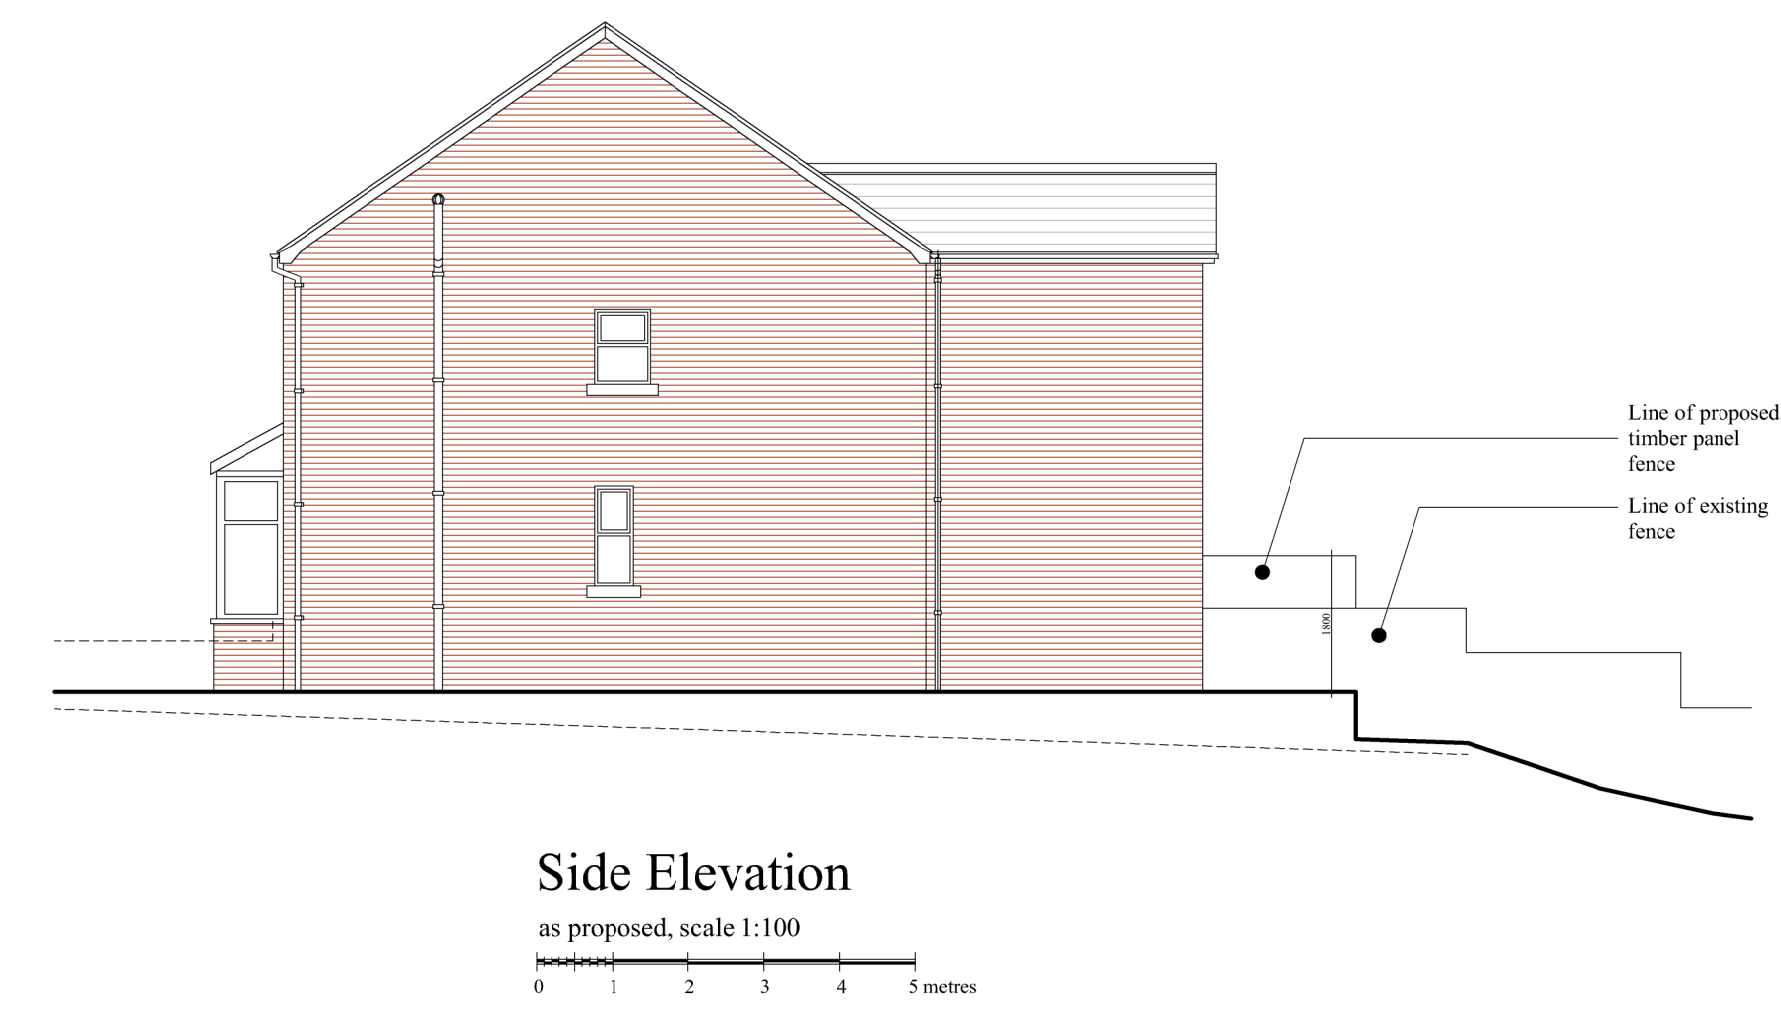

Side Elevation
as proposed, scale 1:100

B 2023.07.15 1800mm high fence added to rear elevation and plan

Revisions

PLANNIN

Michael Cupial Architec
DipArch,BA(Hons)
21 Sunnyside Road, Manchester M25 2RD
Tel: 077 4252 4783,
www.cupial.co.uk

© Michael Cupial: Architect Copyright
Client:
Mr. Alistair Stewart
29 The Crescent, Prestwich M25 1FL

Project Name & Address:
Single Storey Rear Extension at:
29 The Crescent
Prestwich, M25 1FL

Drawing Title:
Site Location Plan, Site Layout Plan, Floor
Plans, Elevations and Section as proposed

Option 04

Date:
2023.02
Drawing Number

Scale:
1:1250; 1:500; 1:100 @A1
Revision

28TC 04 B