





Front Elevation

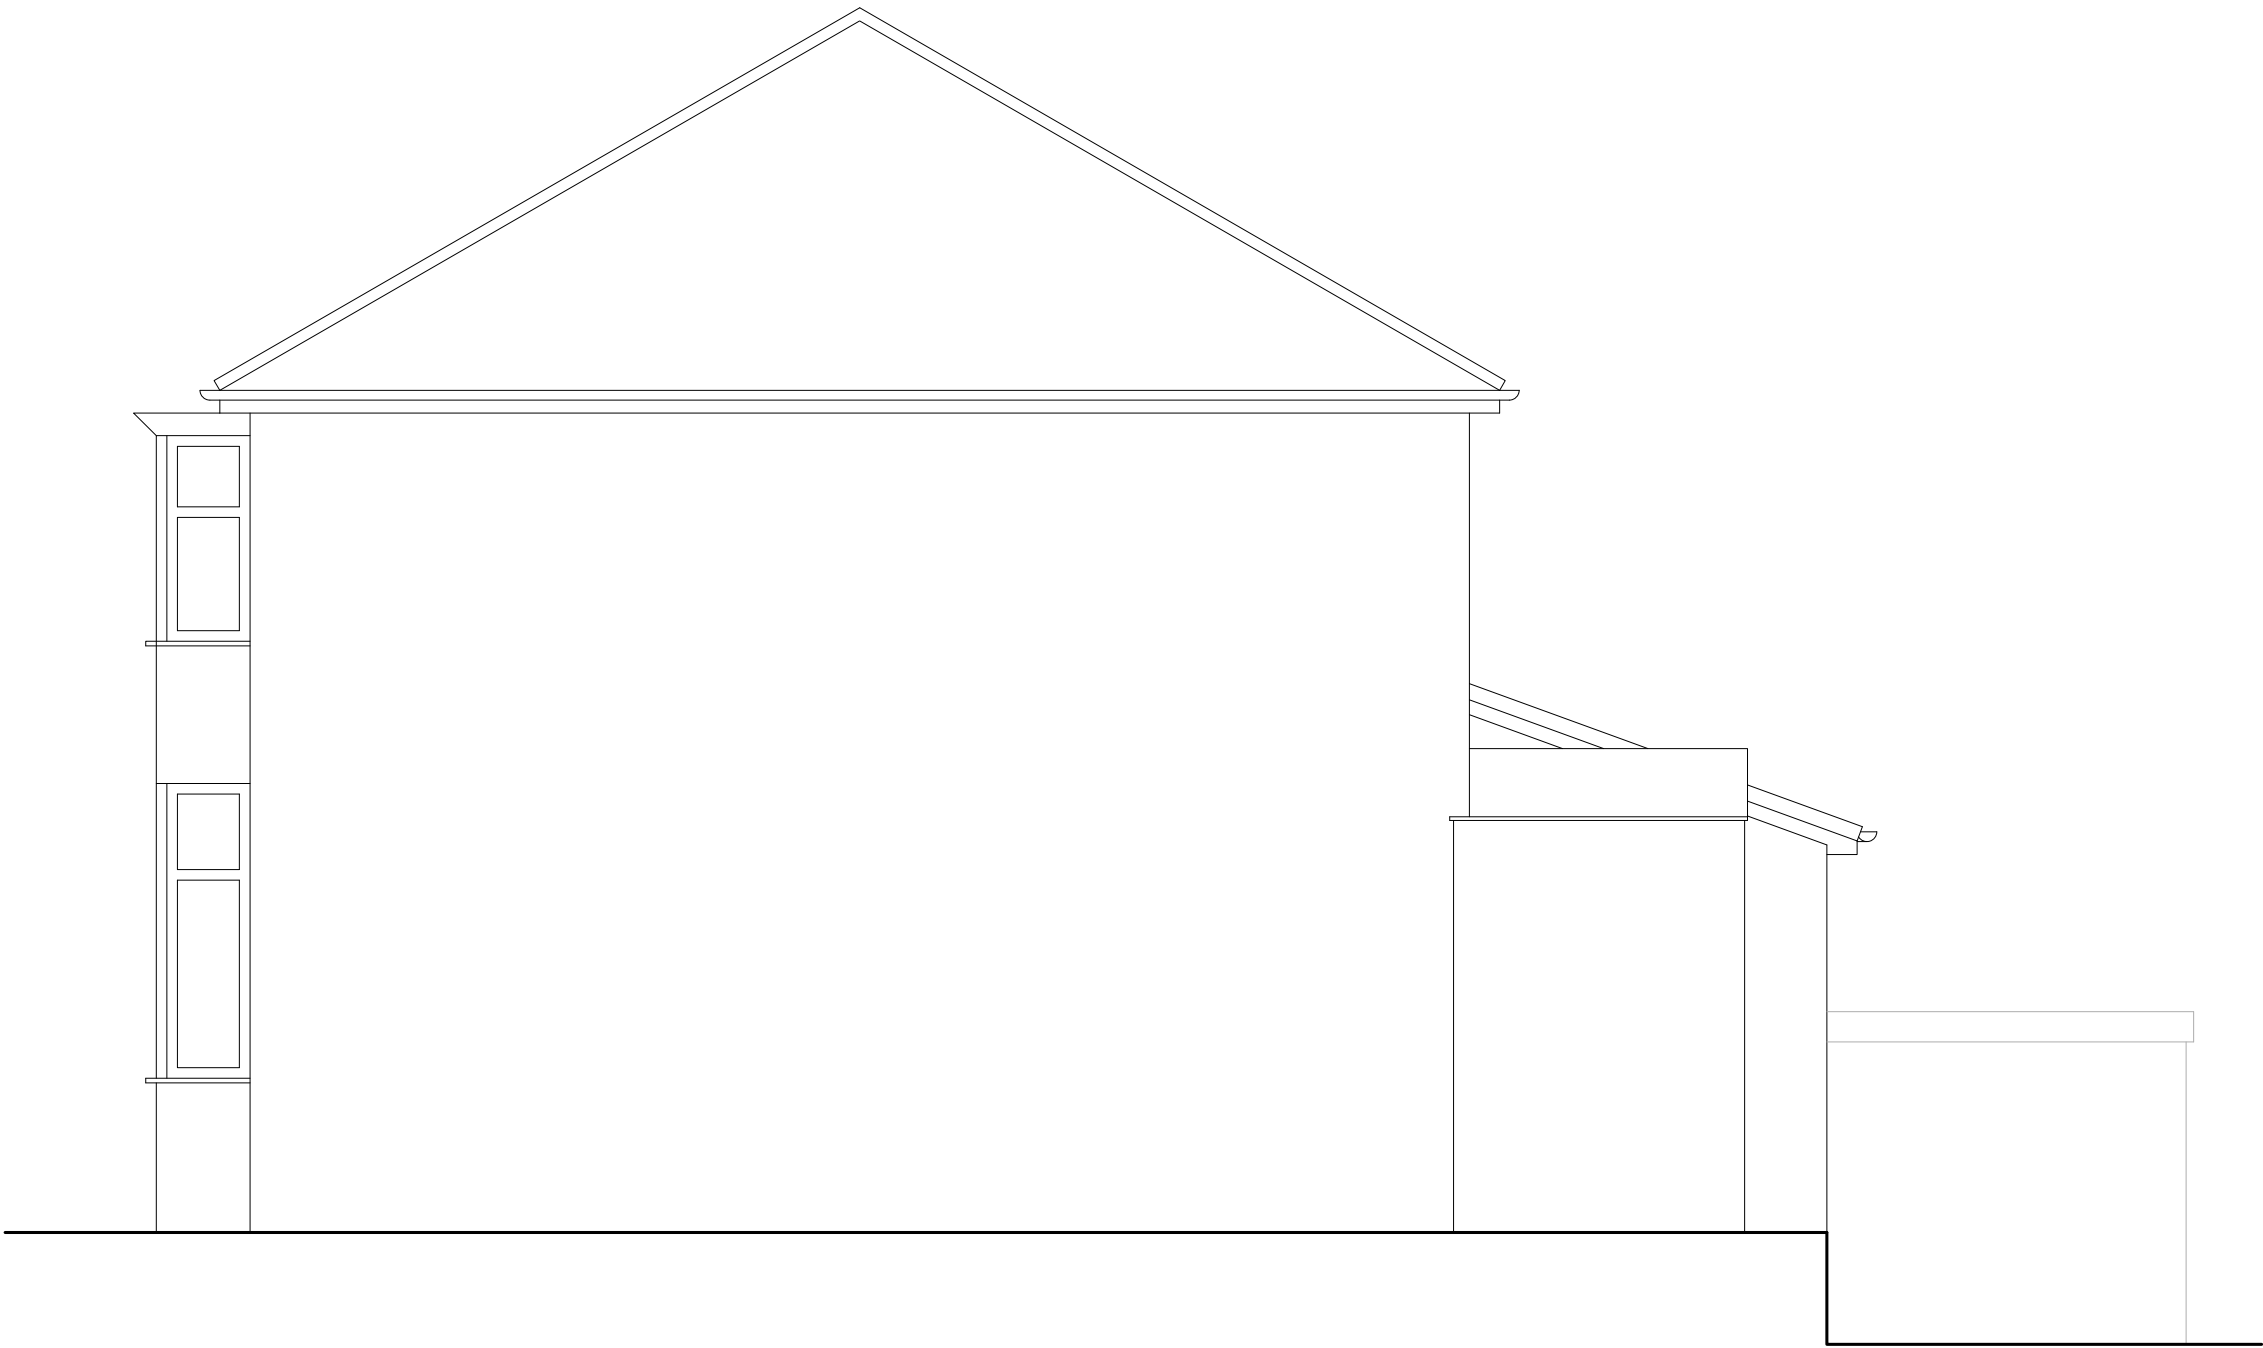

Side Elevation



Rear Elevation

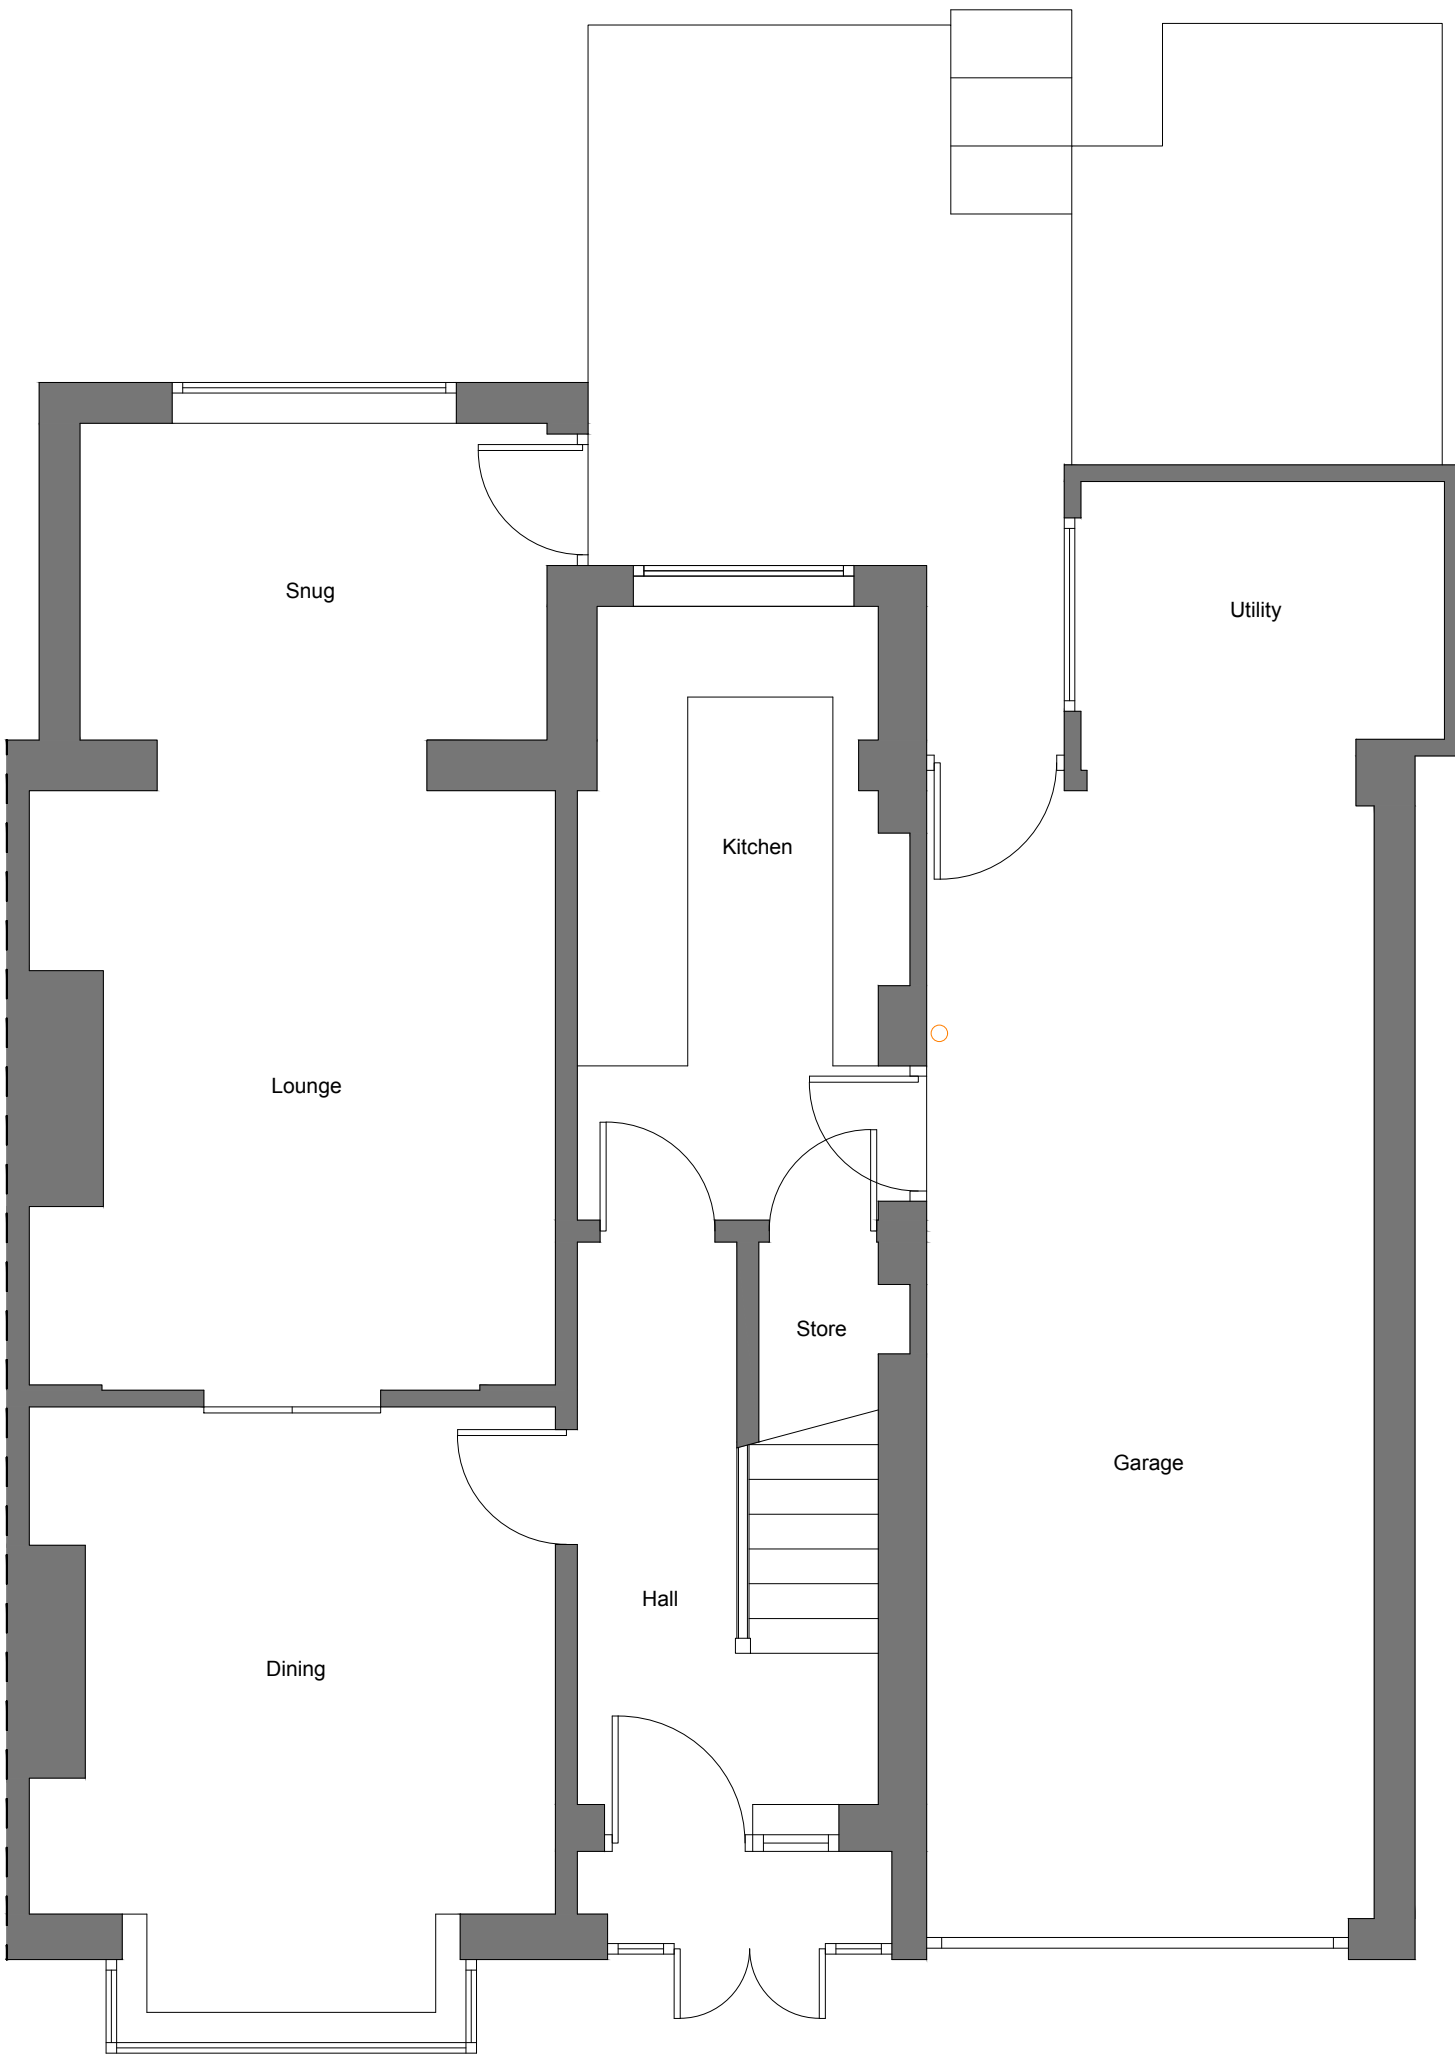

Ground Floor

NOTES

The copyright of this specification and the associated drawings is held and no reproduction is allowed without prior permission. These drawings must be checked and measurements taken on site prior to work commencing. All dimensions are in millimetres. If in doubt ASK !

The builder will be responsible for liaising with the appointed Building Inspector and arranging for necessary site visits to ensure certification is secured for the construction work.

Under CDM (2015) Regulations, the Contractor undertaking this domestic project will assume Client Responsibilities. Please refer to this website for further information:
www.hse.gov.uk/construction/cdm/2015/domestic-clients.htm

LHG PROJECTS LTD
Architectural Design & Surveying
M: 07941 889 509
E: lhgprojects@gmail.com

PROJECT
273 Ainsworth Road, Bury

DRAWING TITLE
Existing Floor Plans & Elevations

DATE
14/03/24

SCALE
1:50 @ A1

DRAWING NUMBER
1134.001

REVISION NO.