




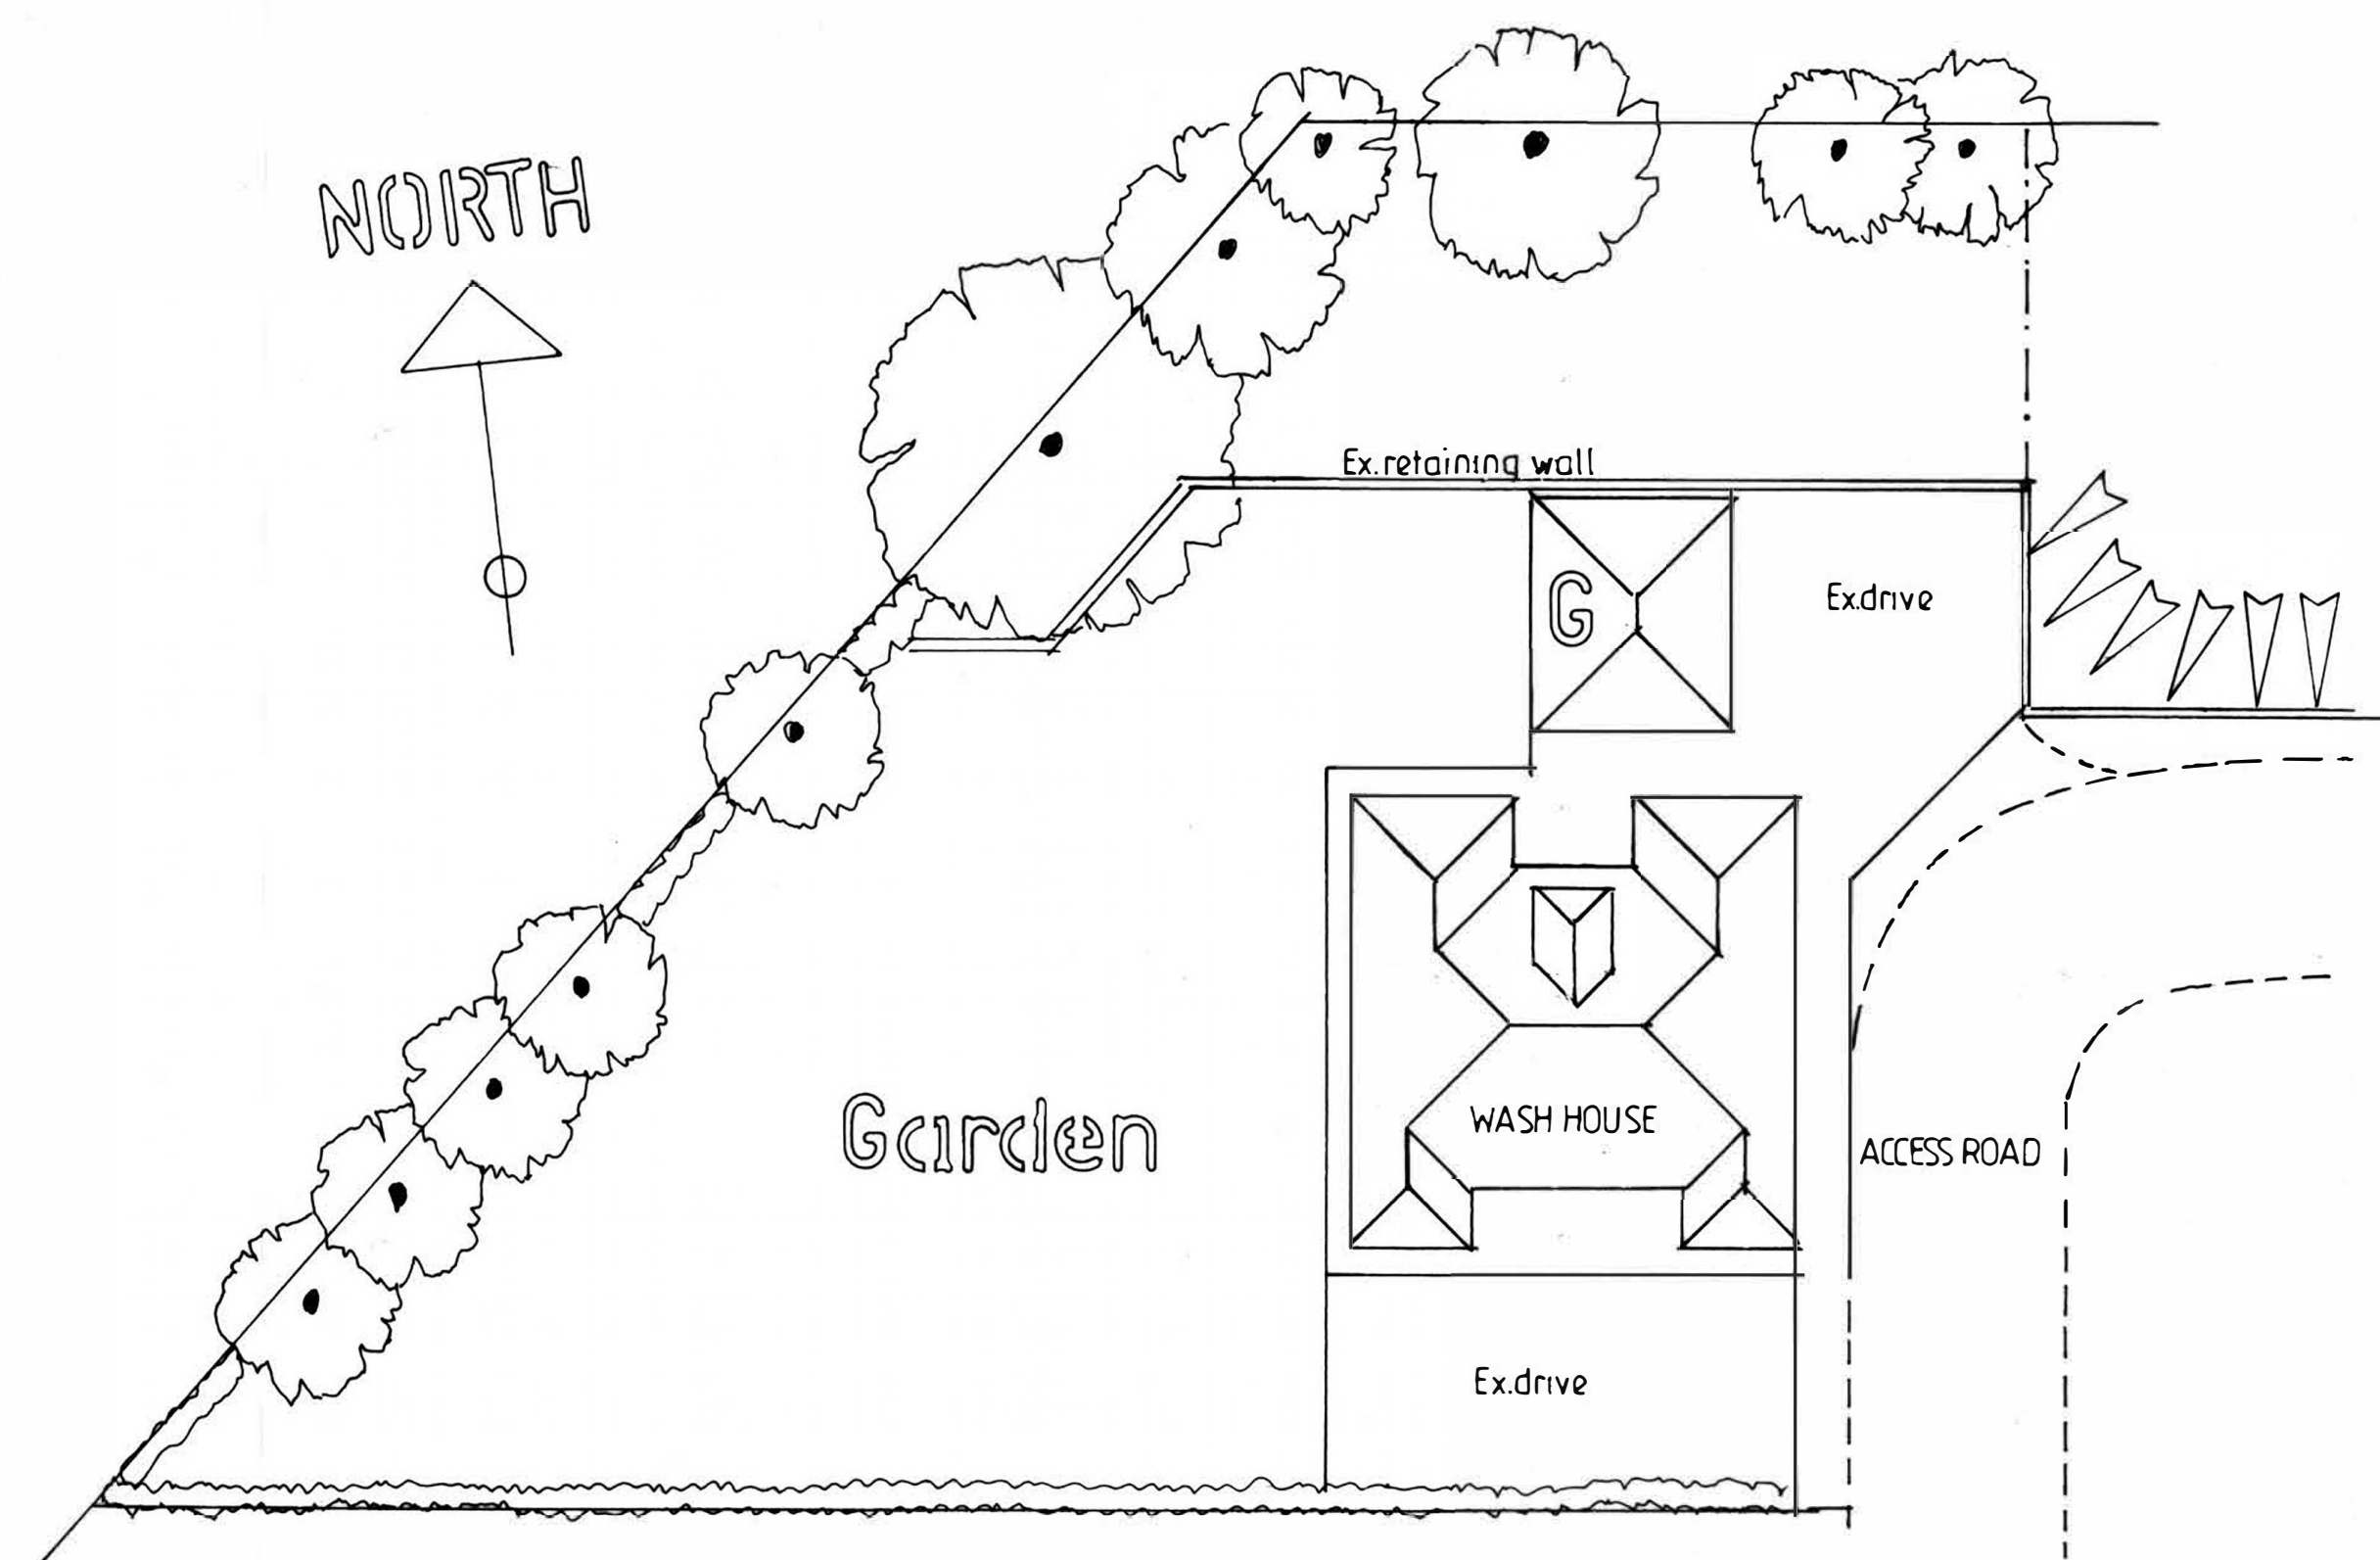


EXISTING SITE PLAN 1:200

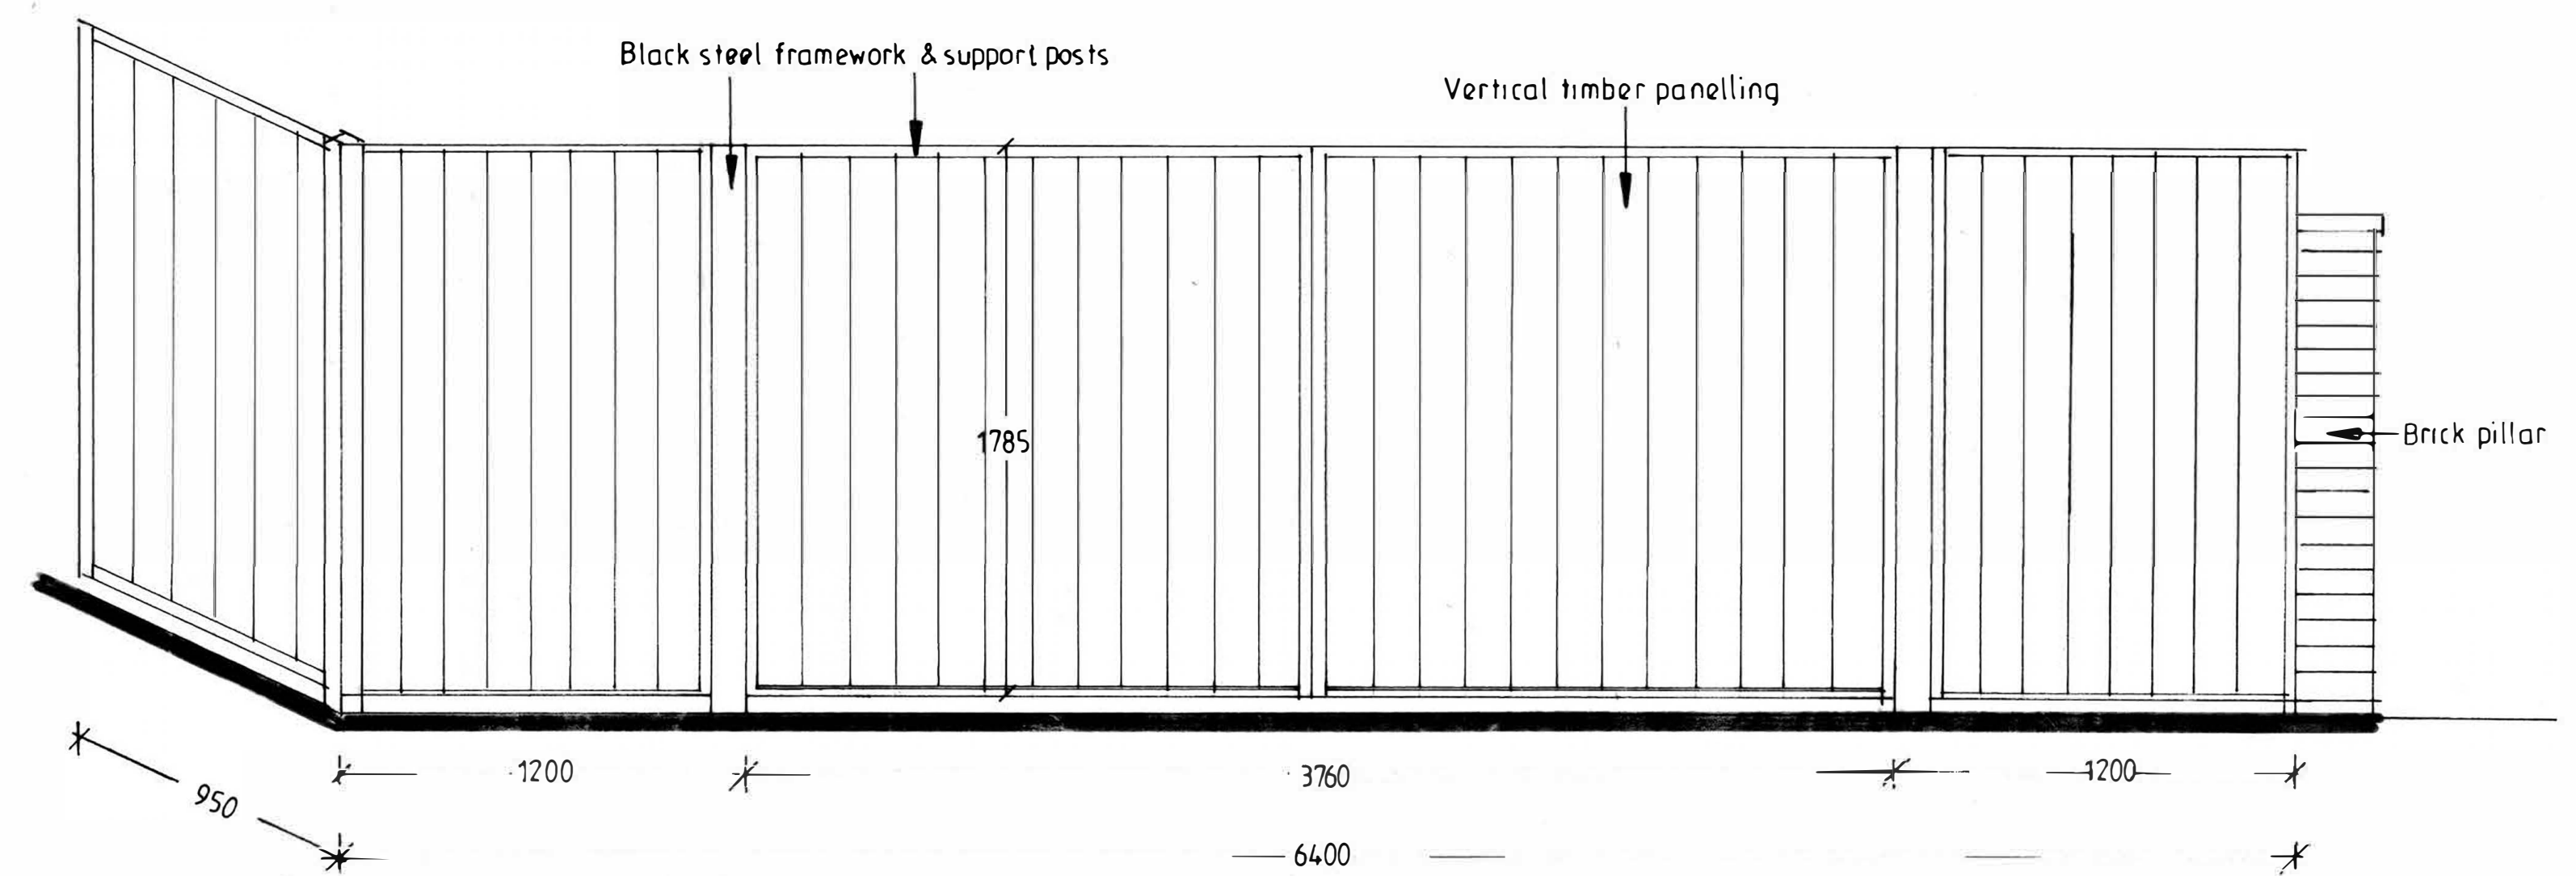



NEW GATES TO GARAGE DRIVEWAY 1:20

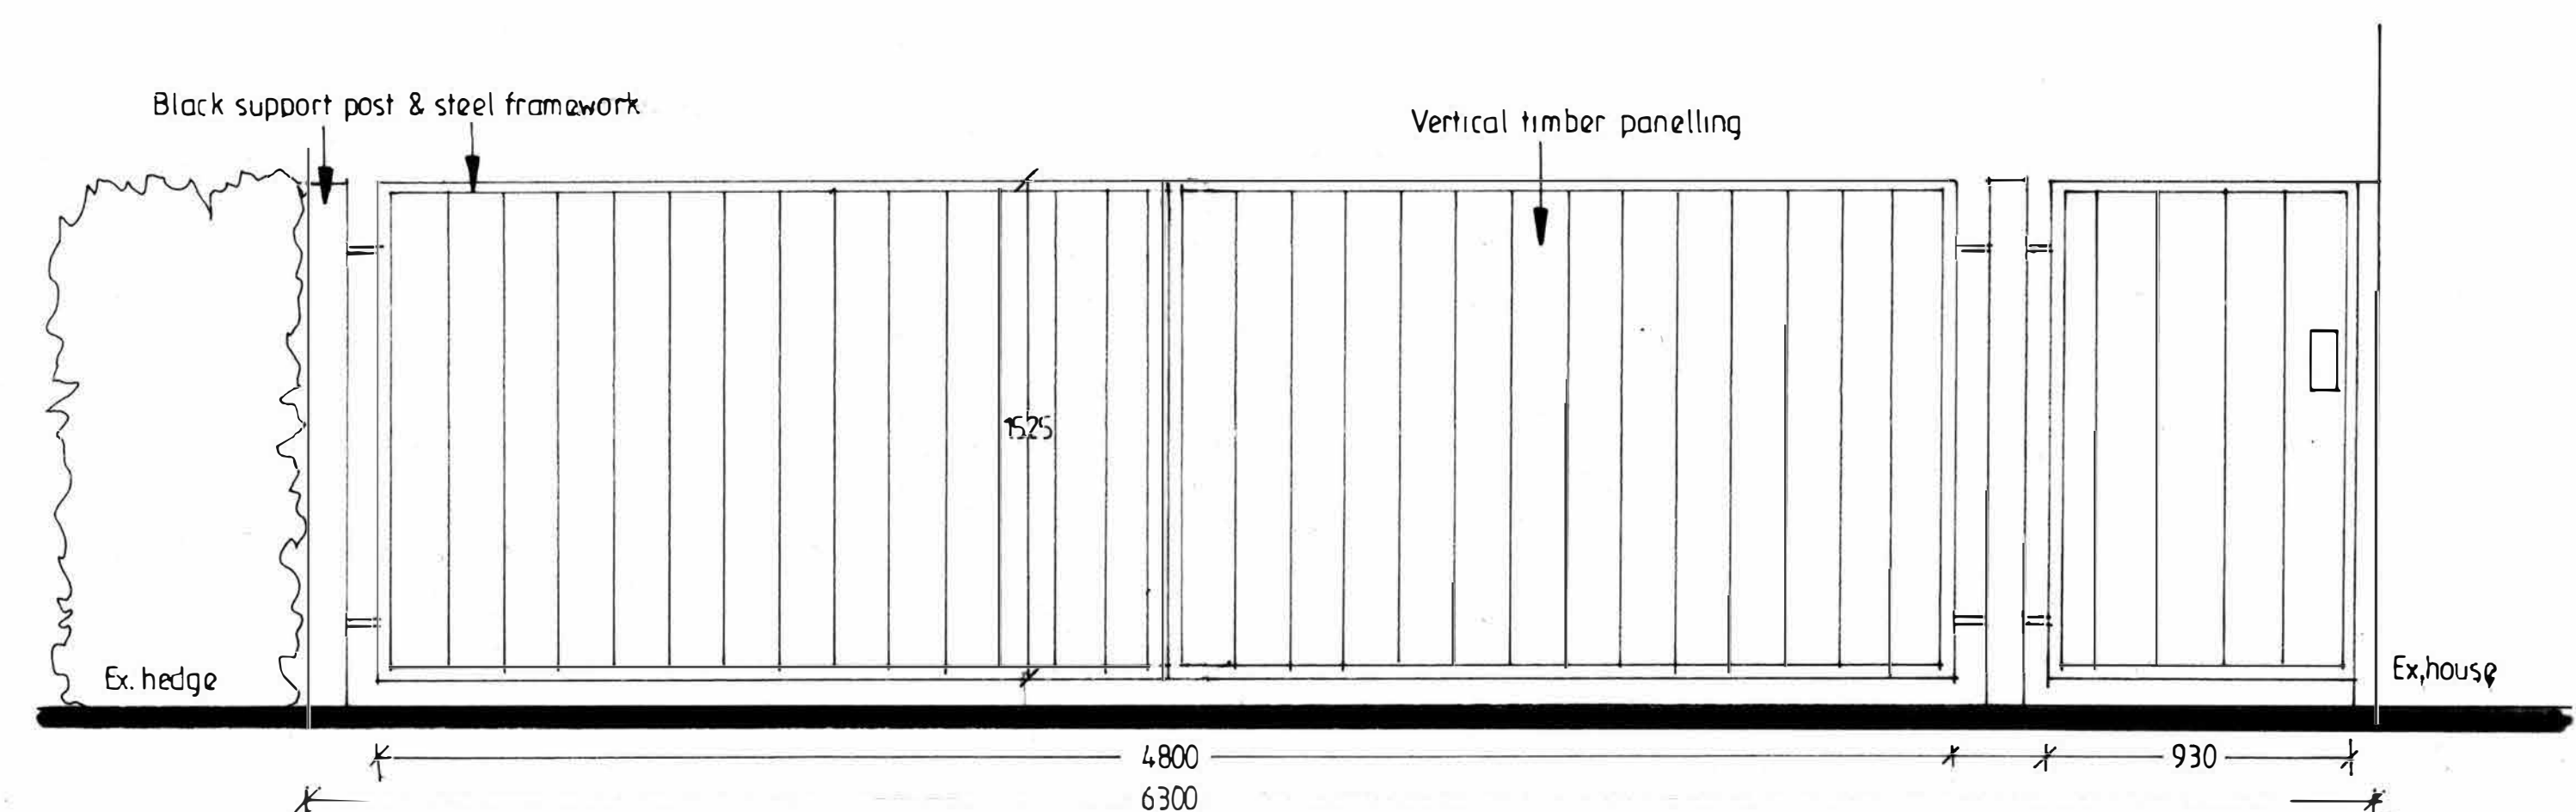

NEW ELECTRIC GATES AT FRONT OF HOUSE 1:200

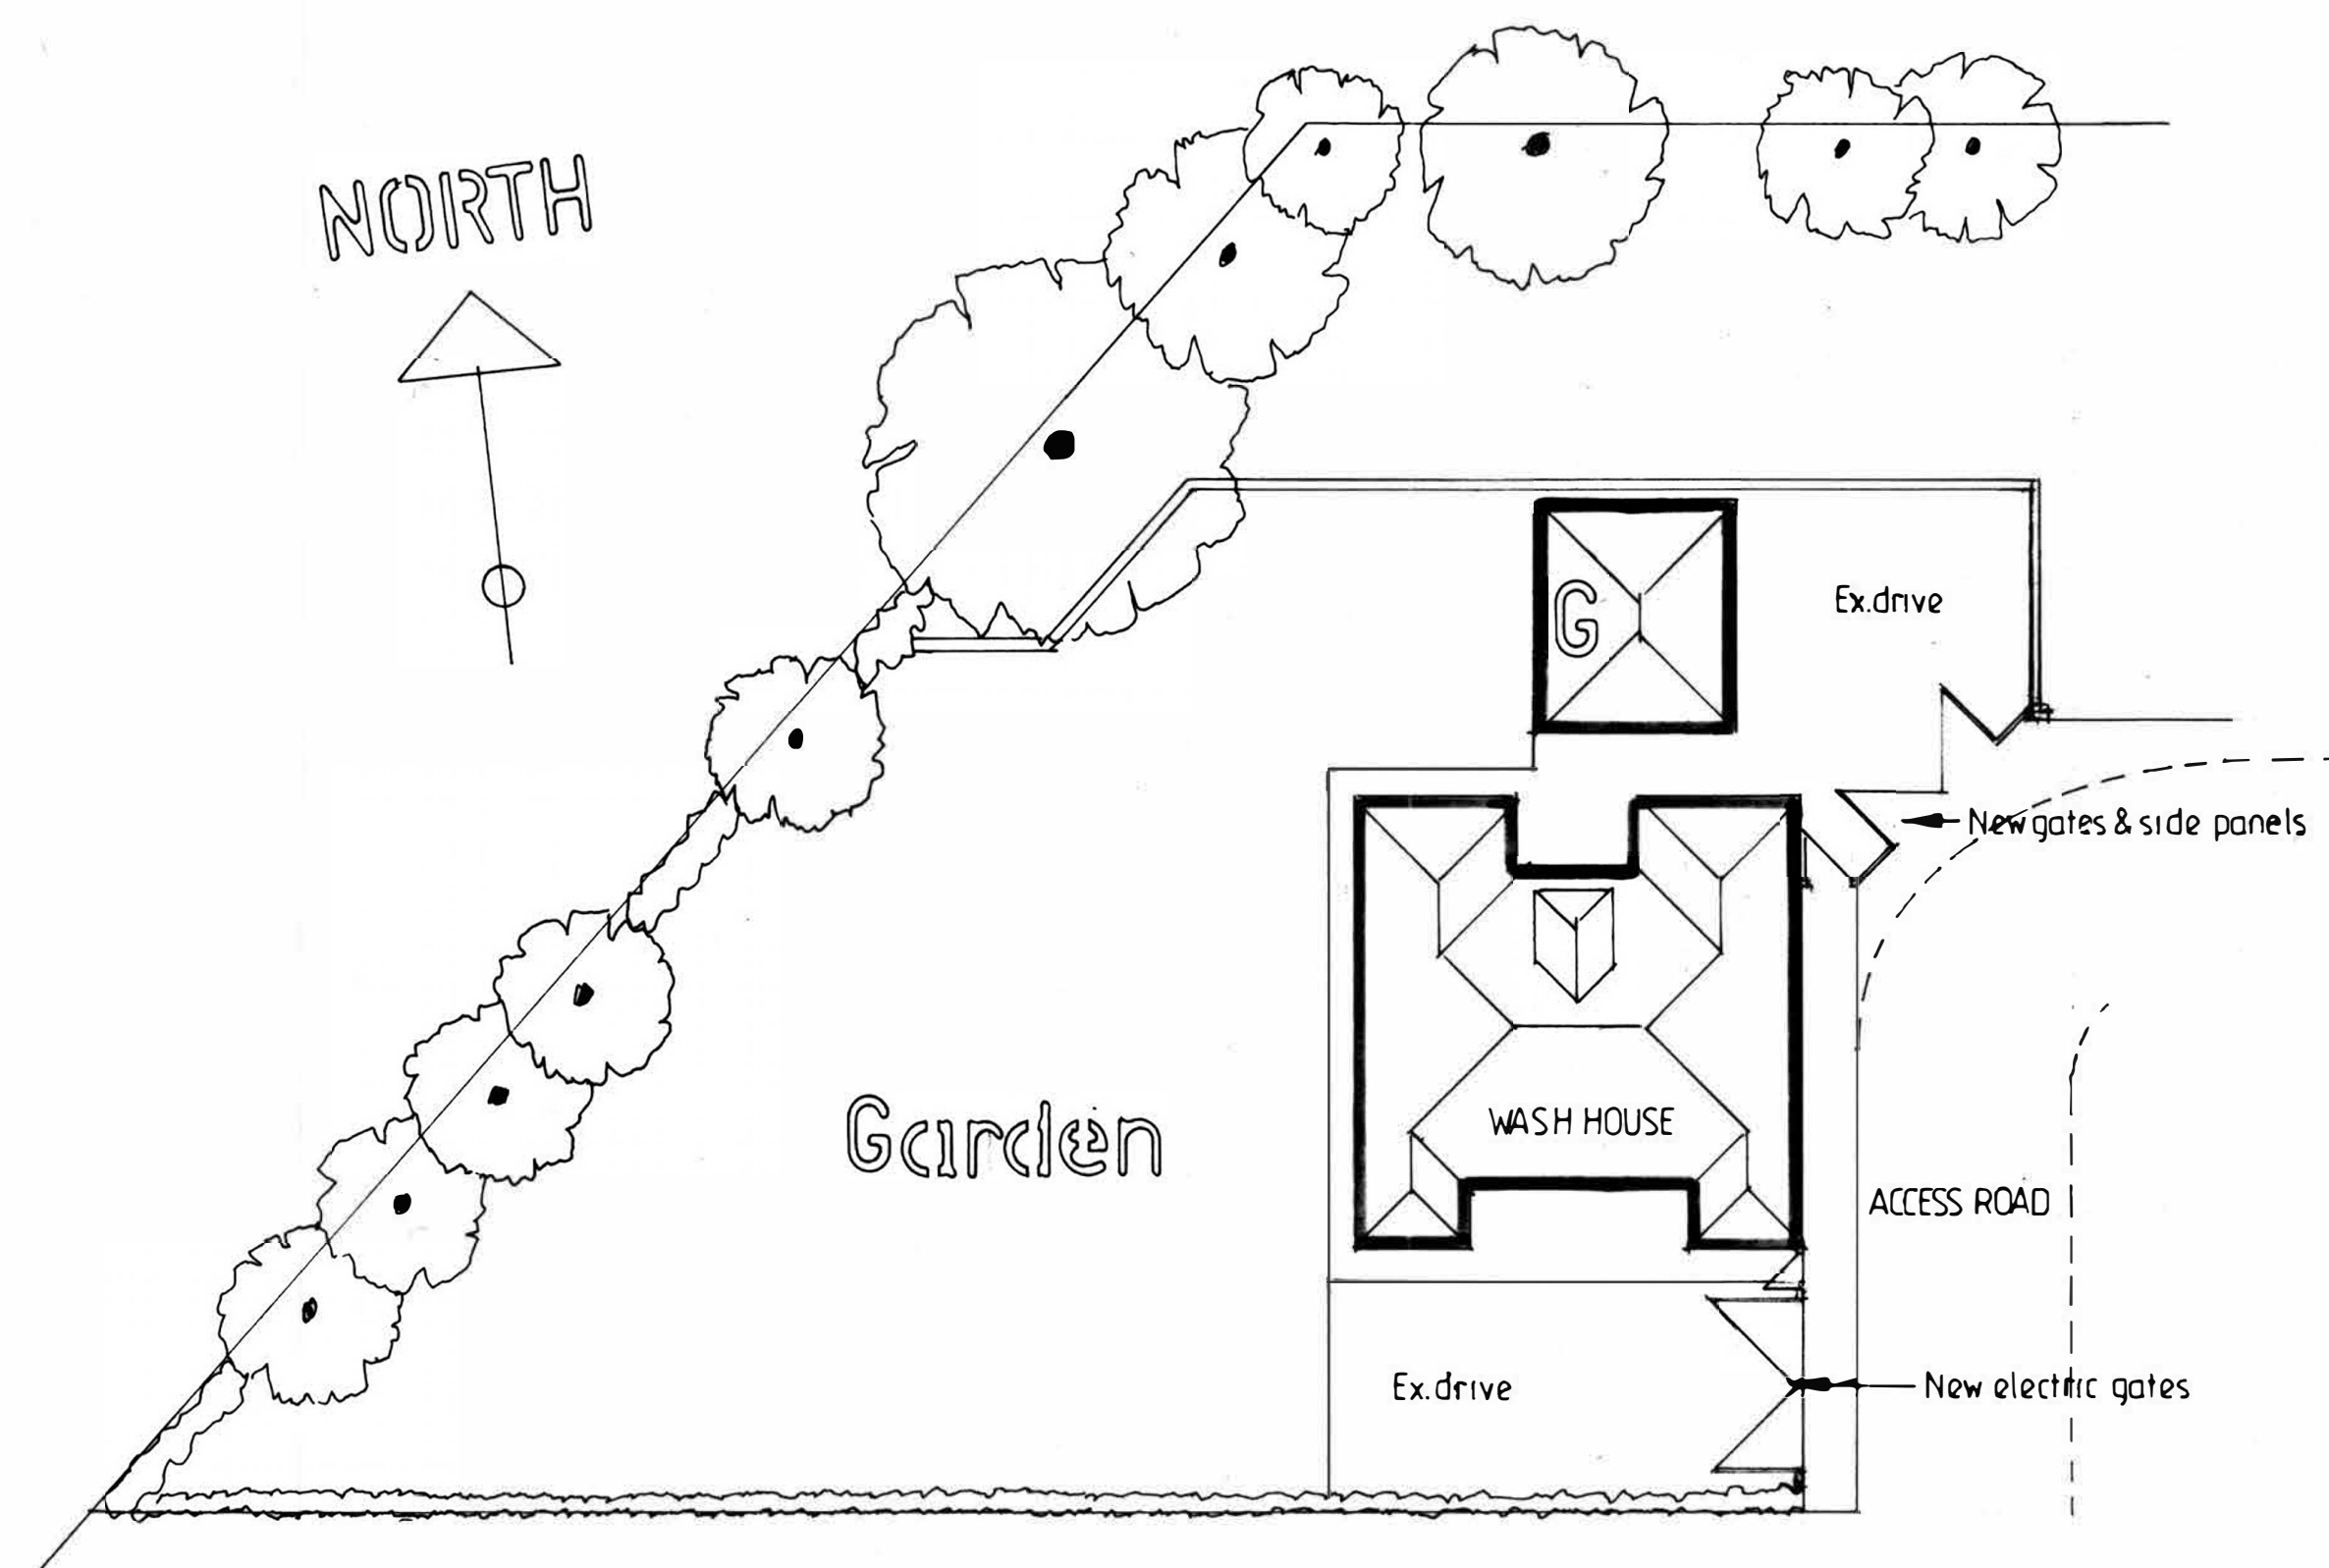


PROPOSED SITE PLAN 1:200

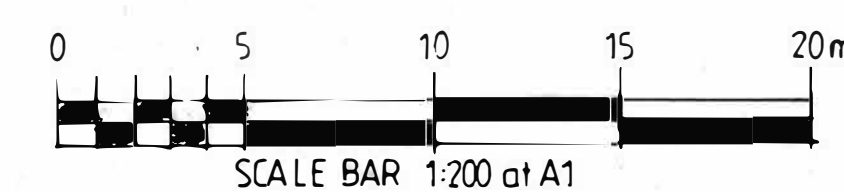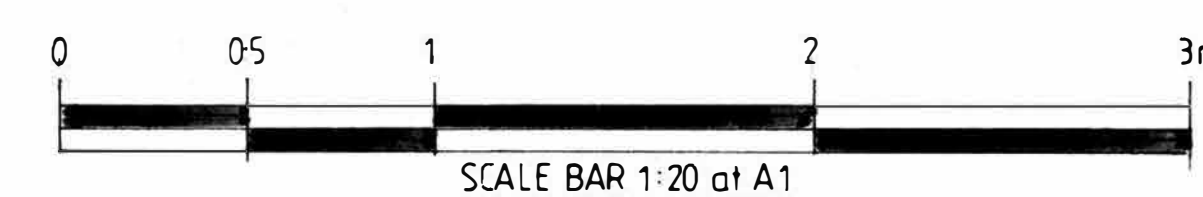

RETENTION OF NEW ENTRANCE GATES

FOR MR & MRS C. BROWN
AT THE OLD WASH HOUSE
2A KNOWSLEY AVENUE
KNOWSLEY ROAD
AINSWORTH
BL 2 5PT

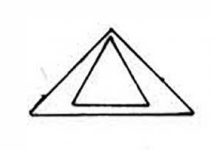 ADRIAN HUGHES
ARCHITECTURAL SERVICES

SCALE 1:20 1200

DATE JUNE 2024

DRAWING NO.

1/16/2024