


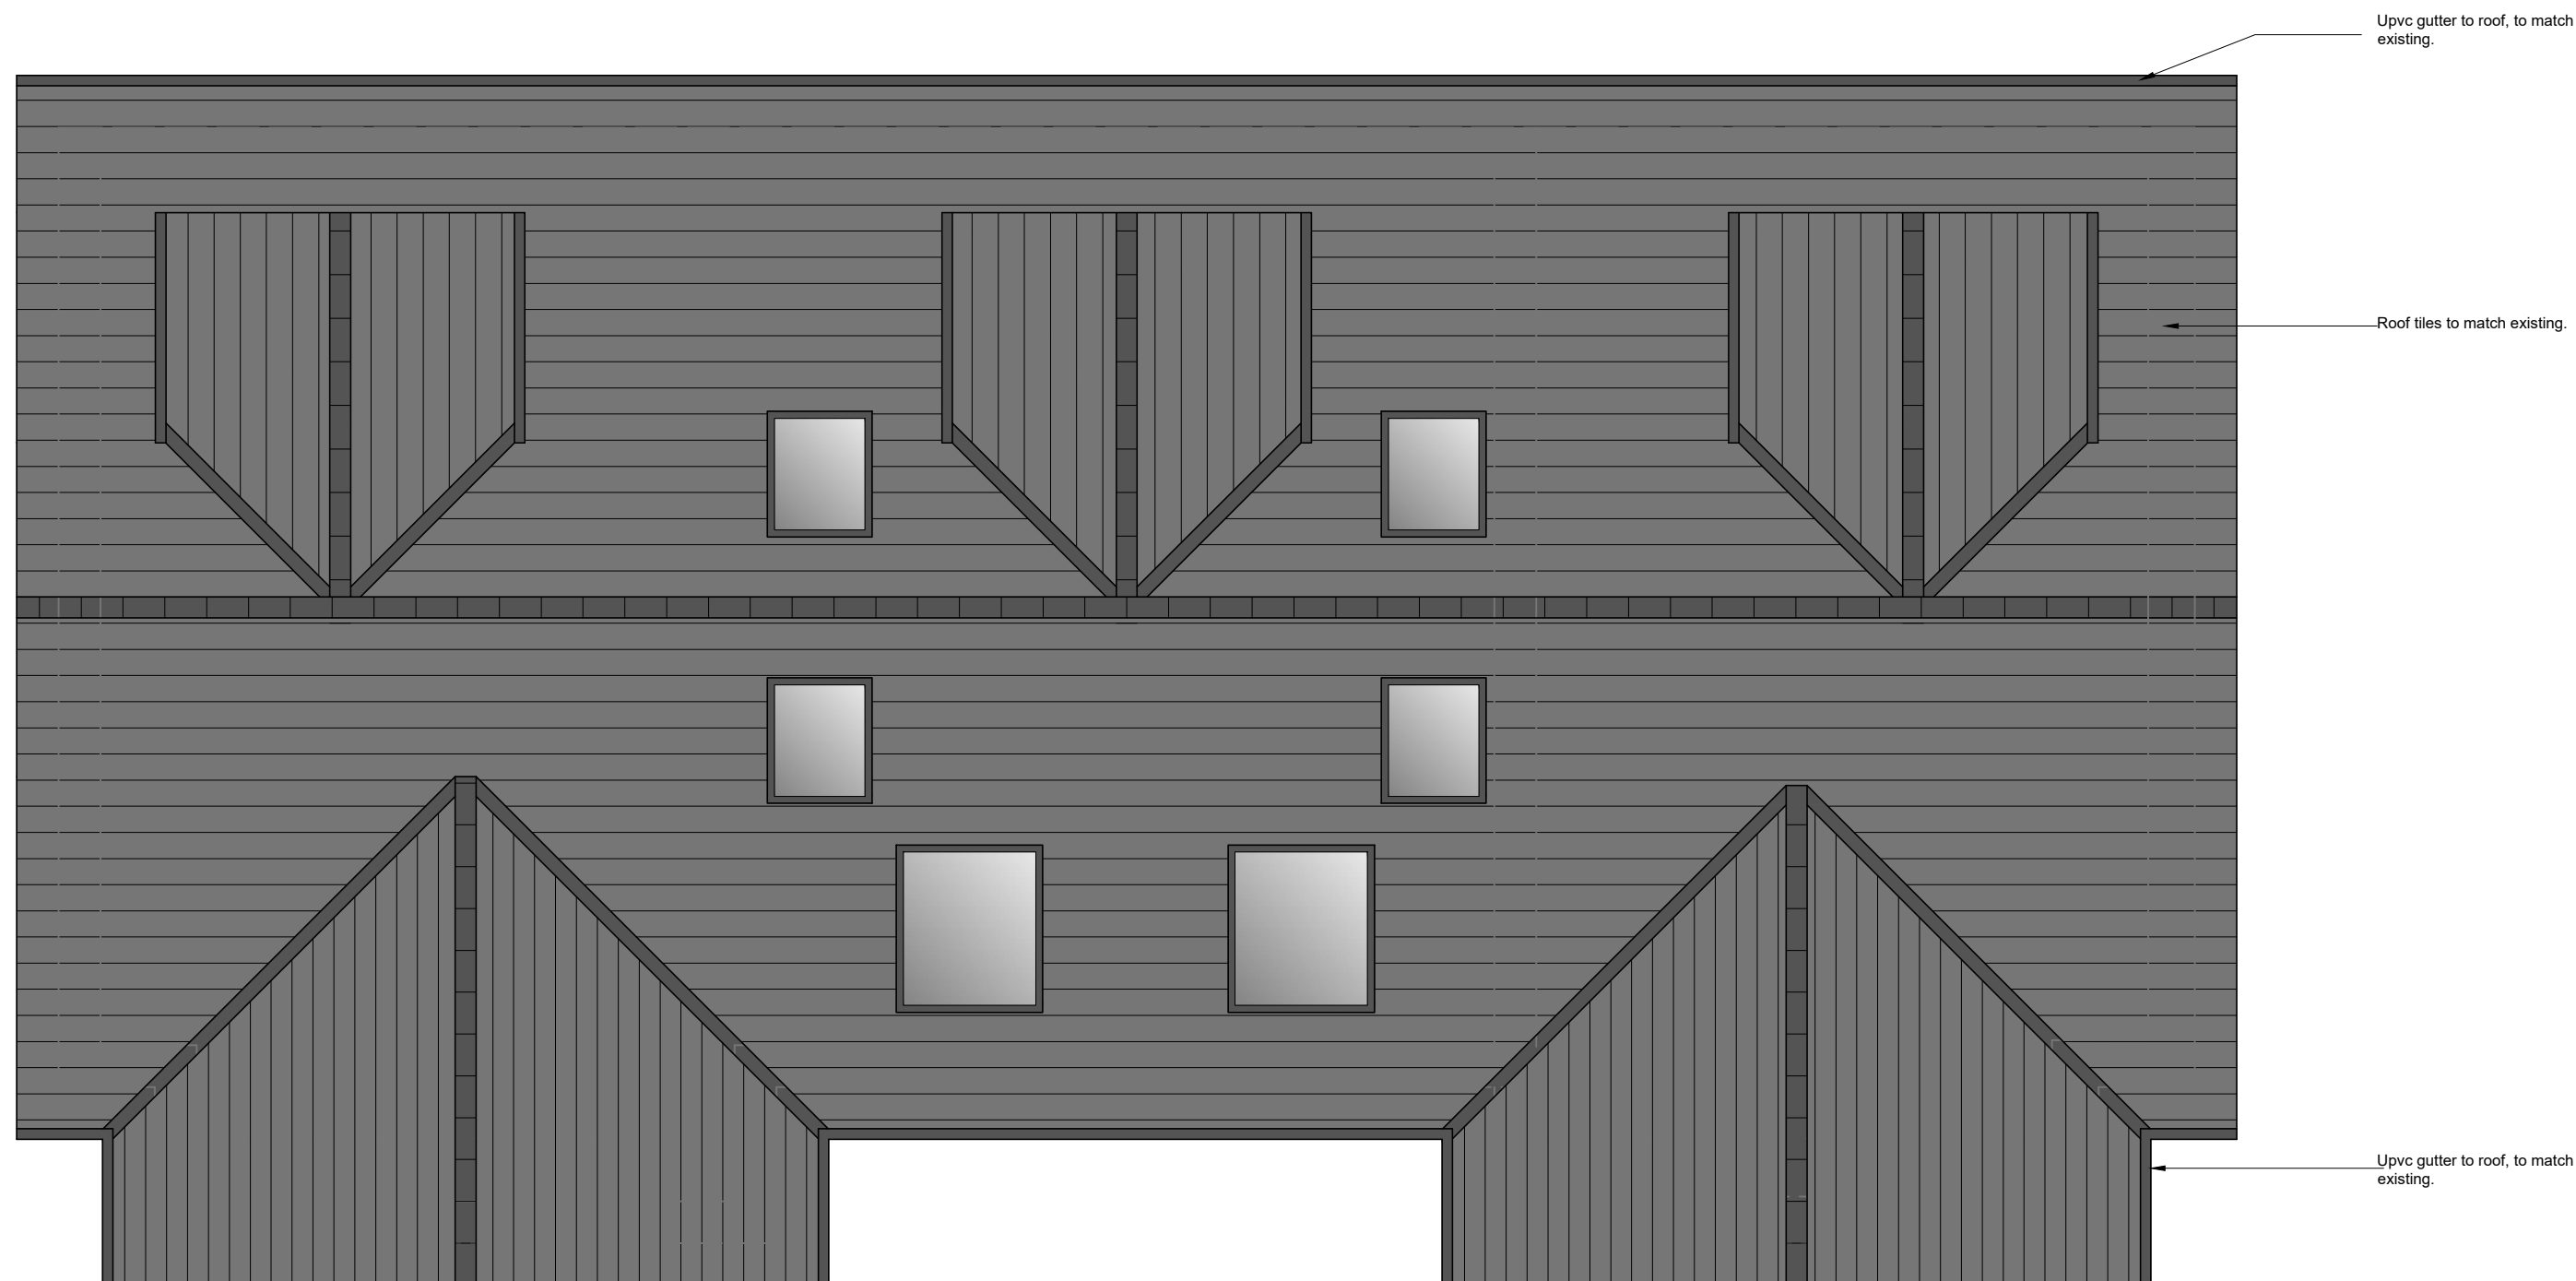

Conway Architectural Design	6 Conway Close Alkington Middleton Manchester, M24 1EW
	E: conway-design@outlook.com

JOB TITLE :	1st Floor Side Extension, Raised Roof
ADDRESS :	73a Simister Lane, Prestwich
DRAWING TITLE :	Proposed Roof Plan
SCALE :	1:50 @ A2
DRAWN : xxx	DATE : 23.05.23

JOB NO./	745-211
DWG NO.	