



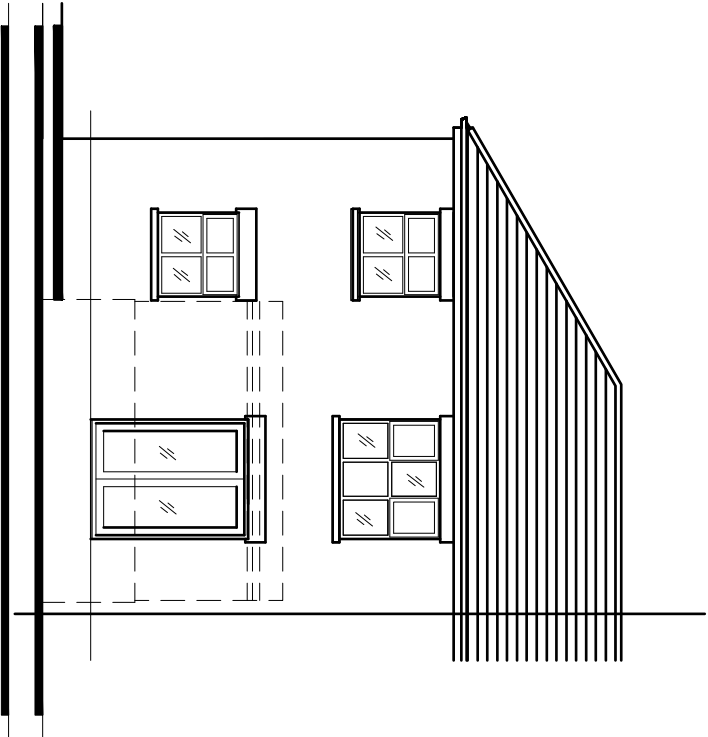


CONSERVATORY OMITTED ON ELEVATIONS FOR CLARITY.

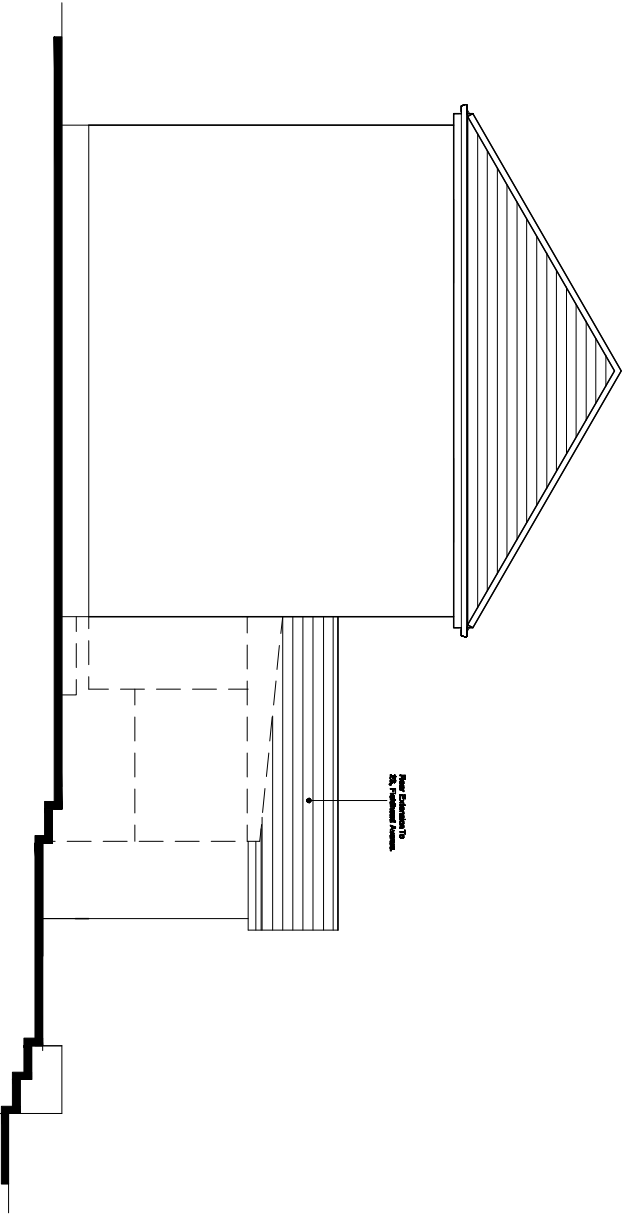

EXISTING REAR ELEVATION.

EXISTING SIDE ELEVATION.

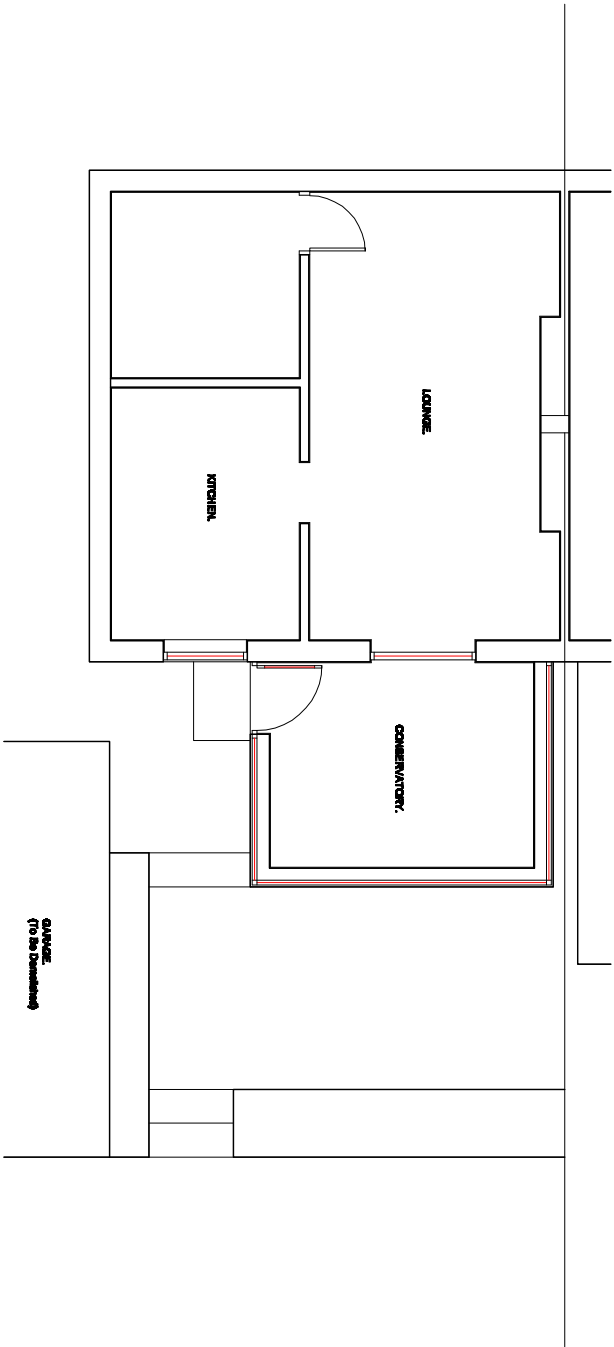

EXISTING GROUND FLOOR PLAN.

Revision	Title :	Project :	MTC Designs
	PROPOSED SINGLE STOREY REAR EXTENSION AND PATIO EXTENDED.	19, FIELDHEAD AVENUE, BURY, BL9 2LX	31 Edend Drive Bolton BL2 6TB T: 01204 418714 M: 07700220714 Email: info@mtcdesigns.co.uk
			Scale 1:100 @ A3 Date: September 2020.
			Drawing No: P01